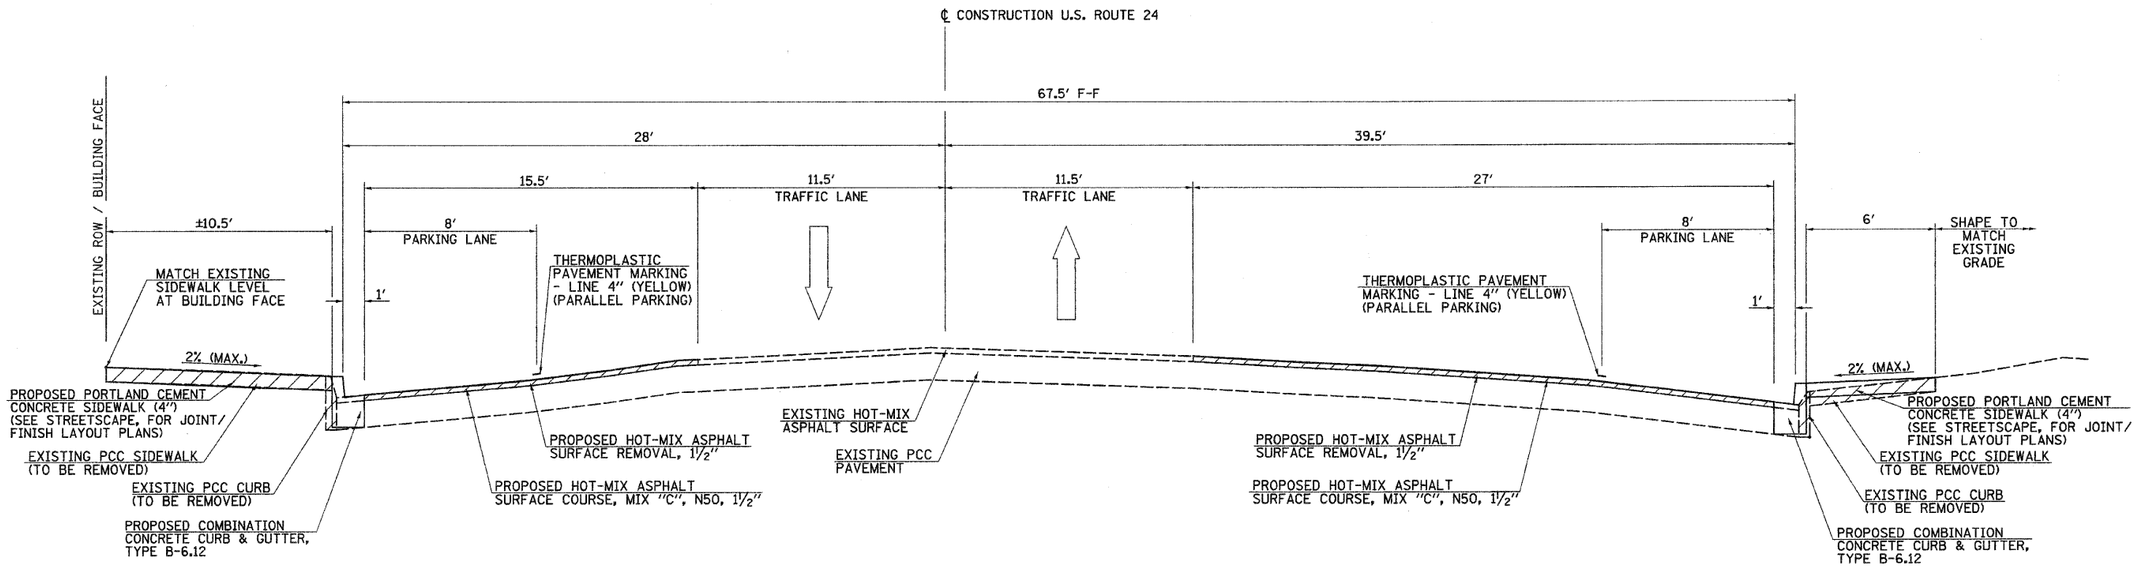

PROPOSED TYPICAL SECTION

U.S. ROUTE 24

FILE NAME = vi\transportation\2240\2240T002.dgn	USER NAME = jolson	DESIGNED - JRB	REVISED -	STATE OF ILLINOIS DEPARTMENT OF TRANSPORTATION	CITY OF RUSHVILLE DOWNTOWN SQUARE BRICK STREET RECONSTRUCTION TYPICAL SECTIONS			F.A. RTE.	SECTION	COUNTY	TOTAL SHEETS / SHEET NO.
		DRAWN - RLR	REVISED -					N/A	05-00017-00-FP	SCHUYLER	49 / 7
	PLOT SCALE = 5.0000 ′ / IN.	CHECKED - JRB	REVISED -							CONTRACT NO. 93541	
	PLOT DATE = 2/17/2010	DATE - 2/12/2010	REVISED -		SCALE: N/A	SHEET NO. OF SHEETS	STA. TO STA.	FED. ROAD DIST. NO.	ILLINOIS	FED. AID PROJECT	