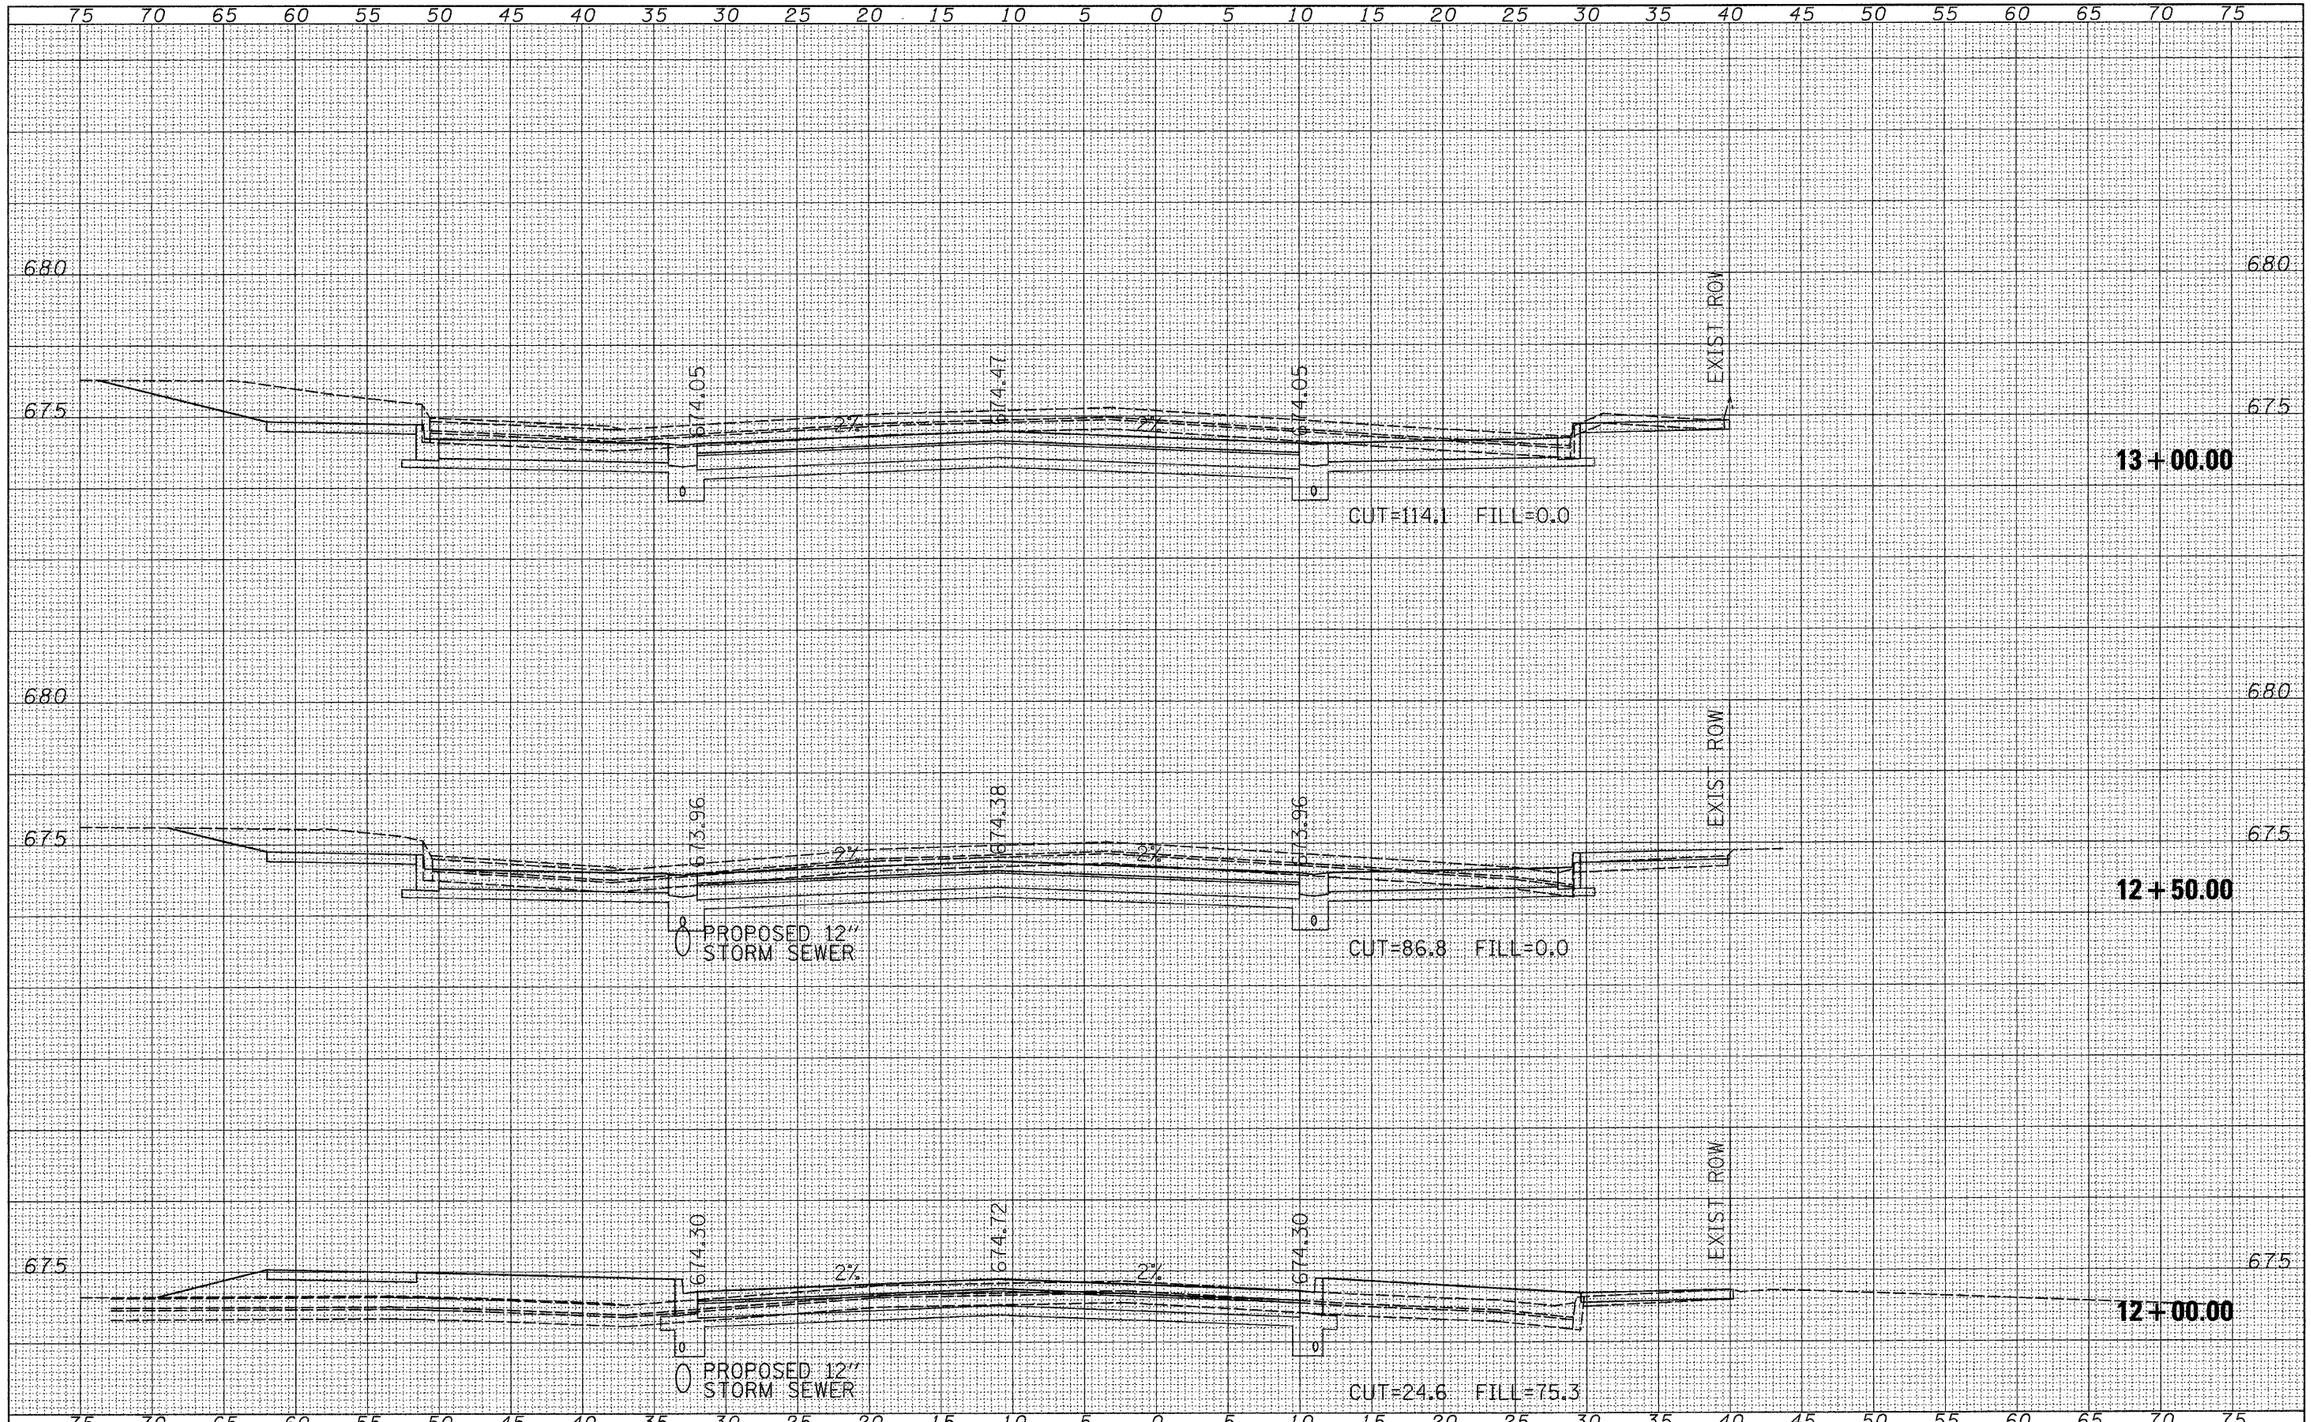

FINAL SURVEY	BY	DATE
NOTE BOOK NO.	SURVEYED	
	PLOTTED	
	TEMPLATE	
	AREAS	
	AREAS CHECKED	

ORIGINAL SURVEY	BY	DATE
NOTE BOOK NO.	SURVEYED	
	PLOTTED	
	TEMPLATE	
	AREAS	
	AREAS CHECKED	

FILE NAME = v:\transportation\2240\LibXsht.dgn	USER NAME = jolson	DESIGNED - JRB	REVISED -
		DRAWN - JMO	REVISED -
	PLOT SCALE = 5.0000 ' / IN.	CHECKED - JRB	REVISED -
	PLOT DATE = 2/17/2010	DATE - 2/12/2010	REVISED -

STATE OF ILLINOIS
DEPARTMENT OF TRANSPORTATION

CITY OF RUSHVILLE DOWNTOWN SQUARE BRICK STREET RECONSTRUCTION
LIBERTY STREET CROSS SECTION SHEETS

SCALE: | SHEET NO. OF SHEETS | STA. 12+00.00 TO STA. 13+00.00

F.A. RTE.	SECTION	COUNTY	TOTAL SHEETS	SHEET NO.
N/A	05-00017-00-FP	SCHUYLER	49	46
		CONTRACT NO. 93541		

FED. ROAD DIST. NO. 6 | ILLINOIS | FED. AID PROJECT