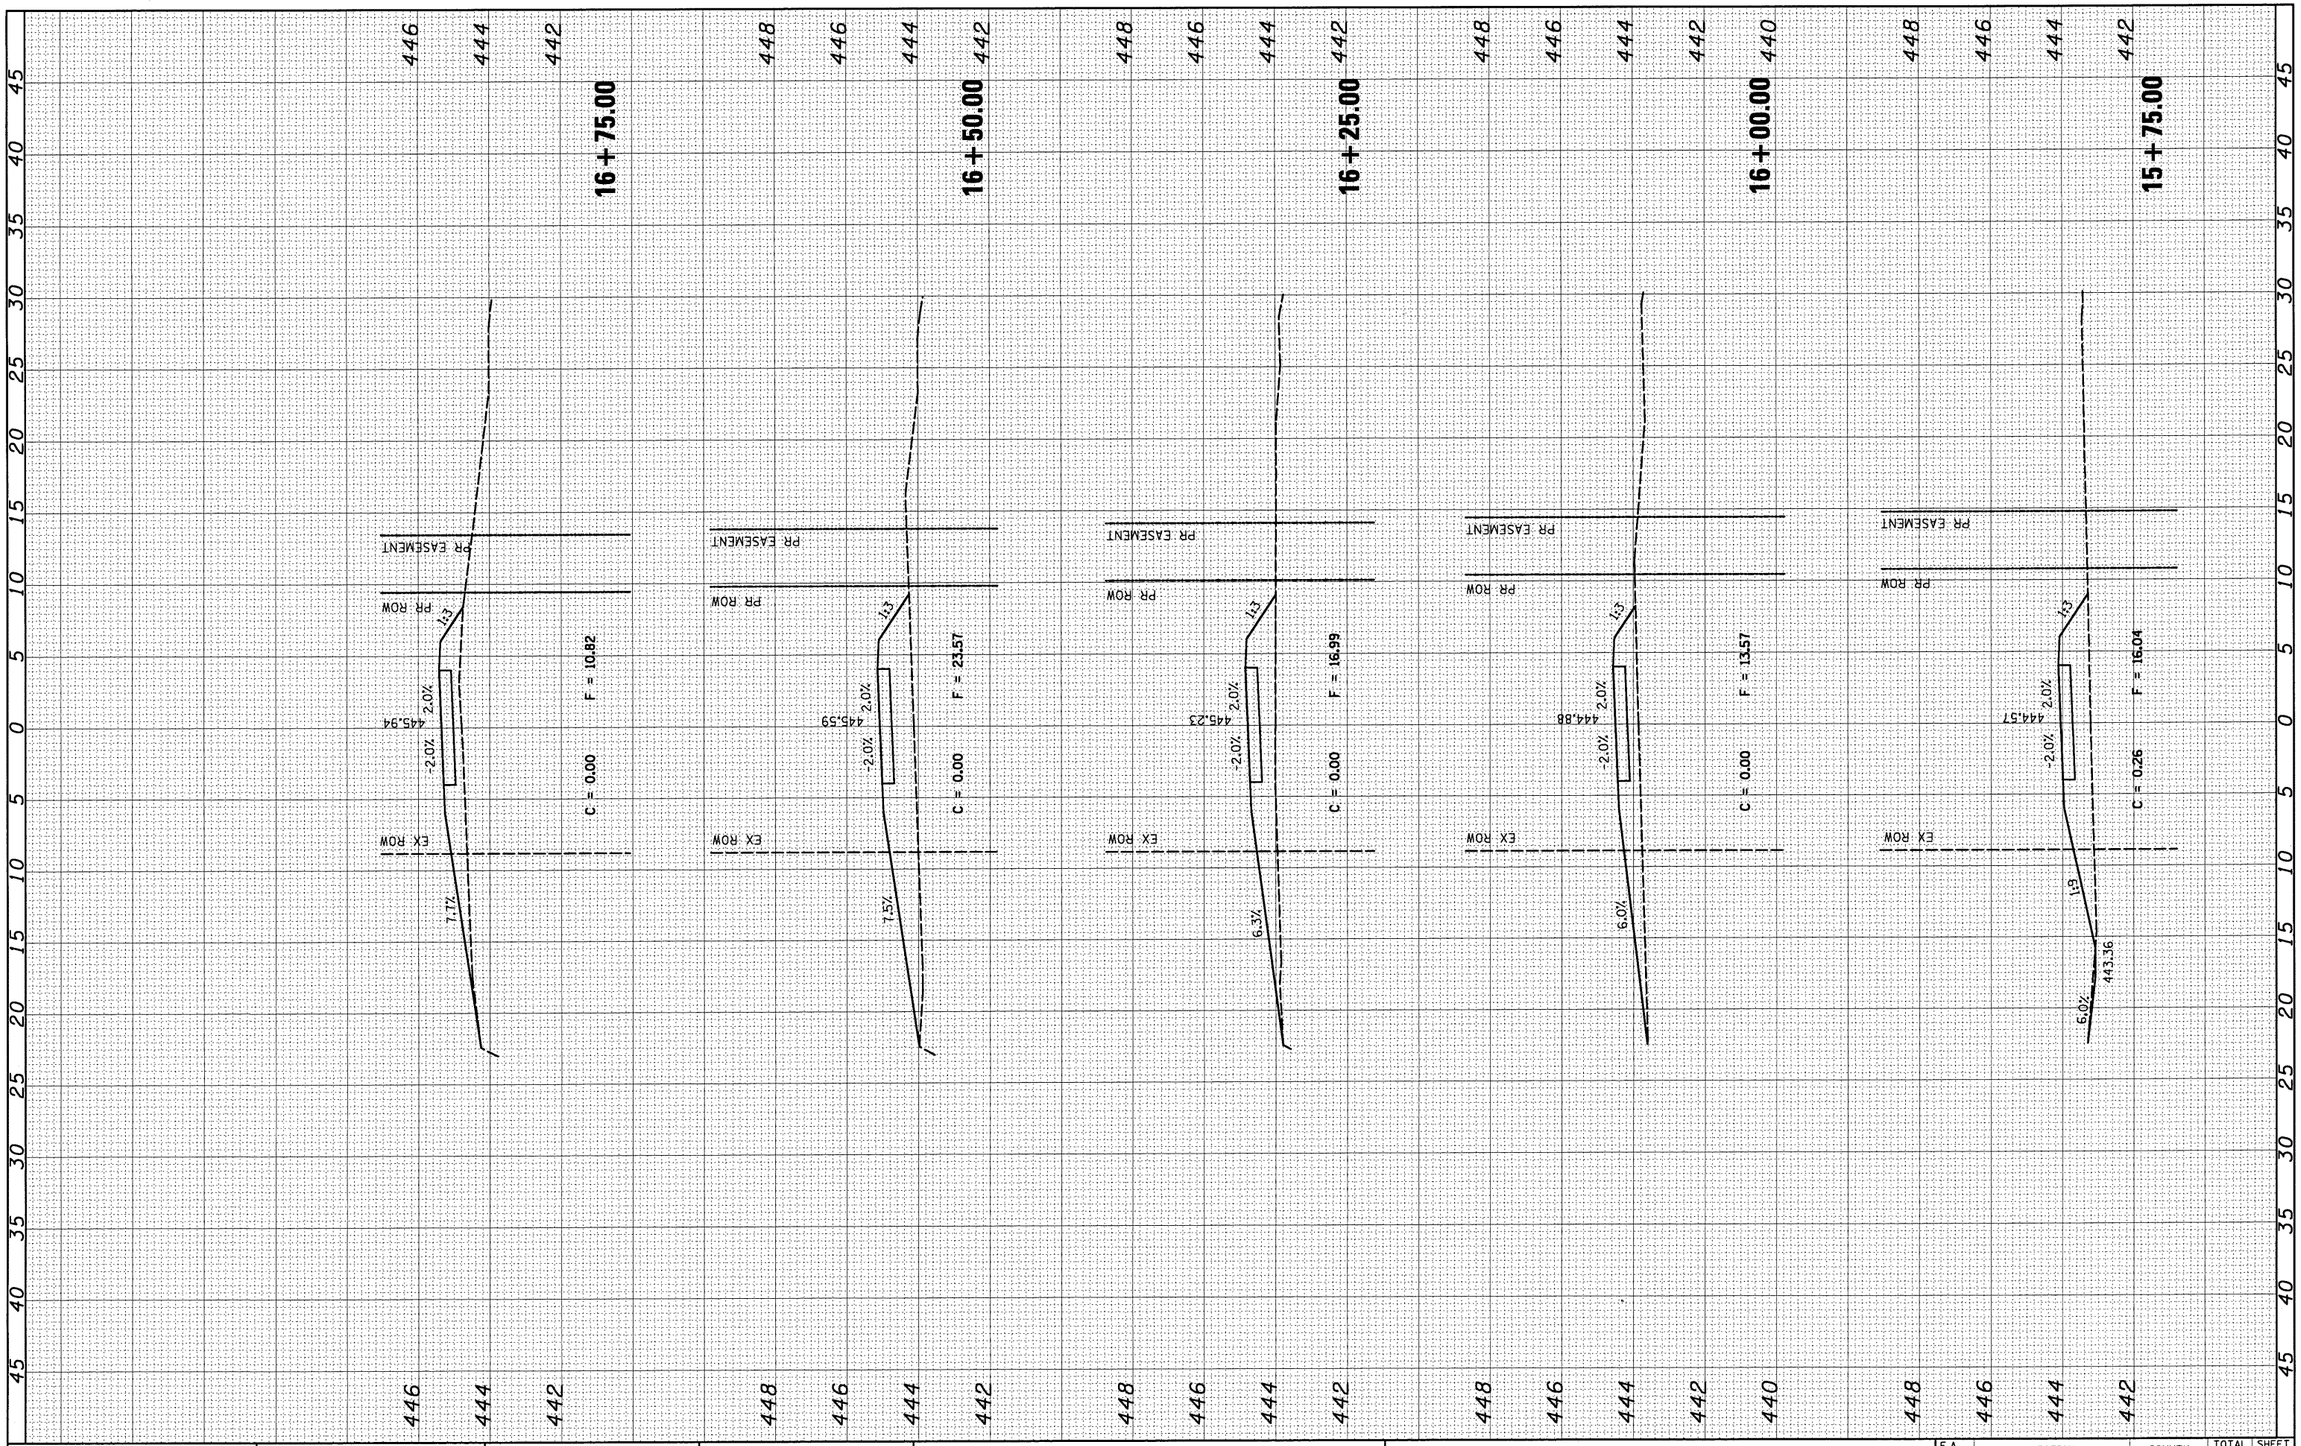

FINAL SURVEY		BY	DATE
NOTE BOOK	SURVEYED		
	PLOTTED		
	TEMPLATE		
	AREAS		
NO.	AREAS CHECKED		

ORIGINAL SURVEY		BY	DATE
NOTE BOOK	SURVEYED		
	PLOTTED		
	TEMPLATE		
	AREAS		
NO.	AREAS CHECKED		

FILE NAME = $FILEL$	USER NAME = $USER$	DESIGNED - KJS	REVISED -
		DRAWN - KOJ	REVISED -
	PLOT SCALE = $SCALE$	CHECKED - SAR	REVISED -
	PLOT DATE = 1/12/2010	DATE - 1/11/2010	REVISED -

STATE OF ILLINOIS
DEPARTMENT OF TRANSPORTATION

ITEP SHARED-USE FACILITY
CROSS SECTIONS

SCALE: | SHEET NO. 5 OF 6 SHEETS | STA. 15+75.00 TO STA. 16+75.00

F.A. RTE.	SECTION	COUNTY	TOTAL SHEETS	SHEET NO.
	06-00016-00-BR	CLINTON	25	24
		CONTRACT NO. 97416		

FED. ROAD DIST. NO. | ILLINOIS | FED. AID PROJECT