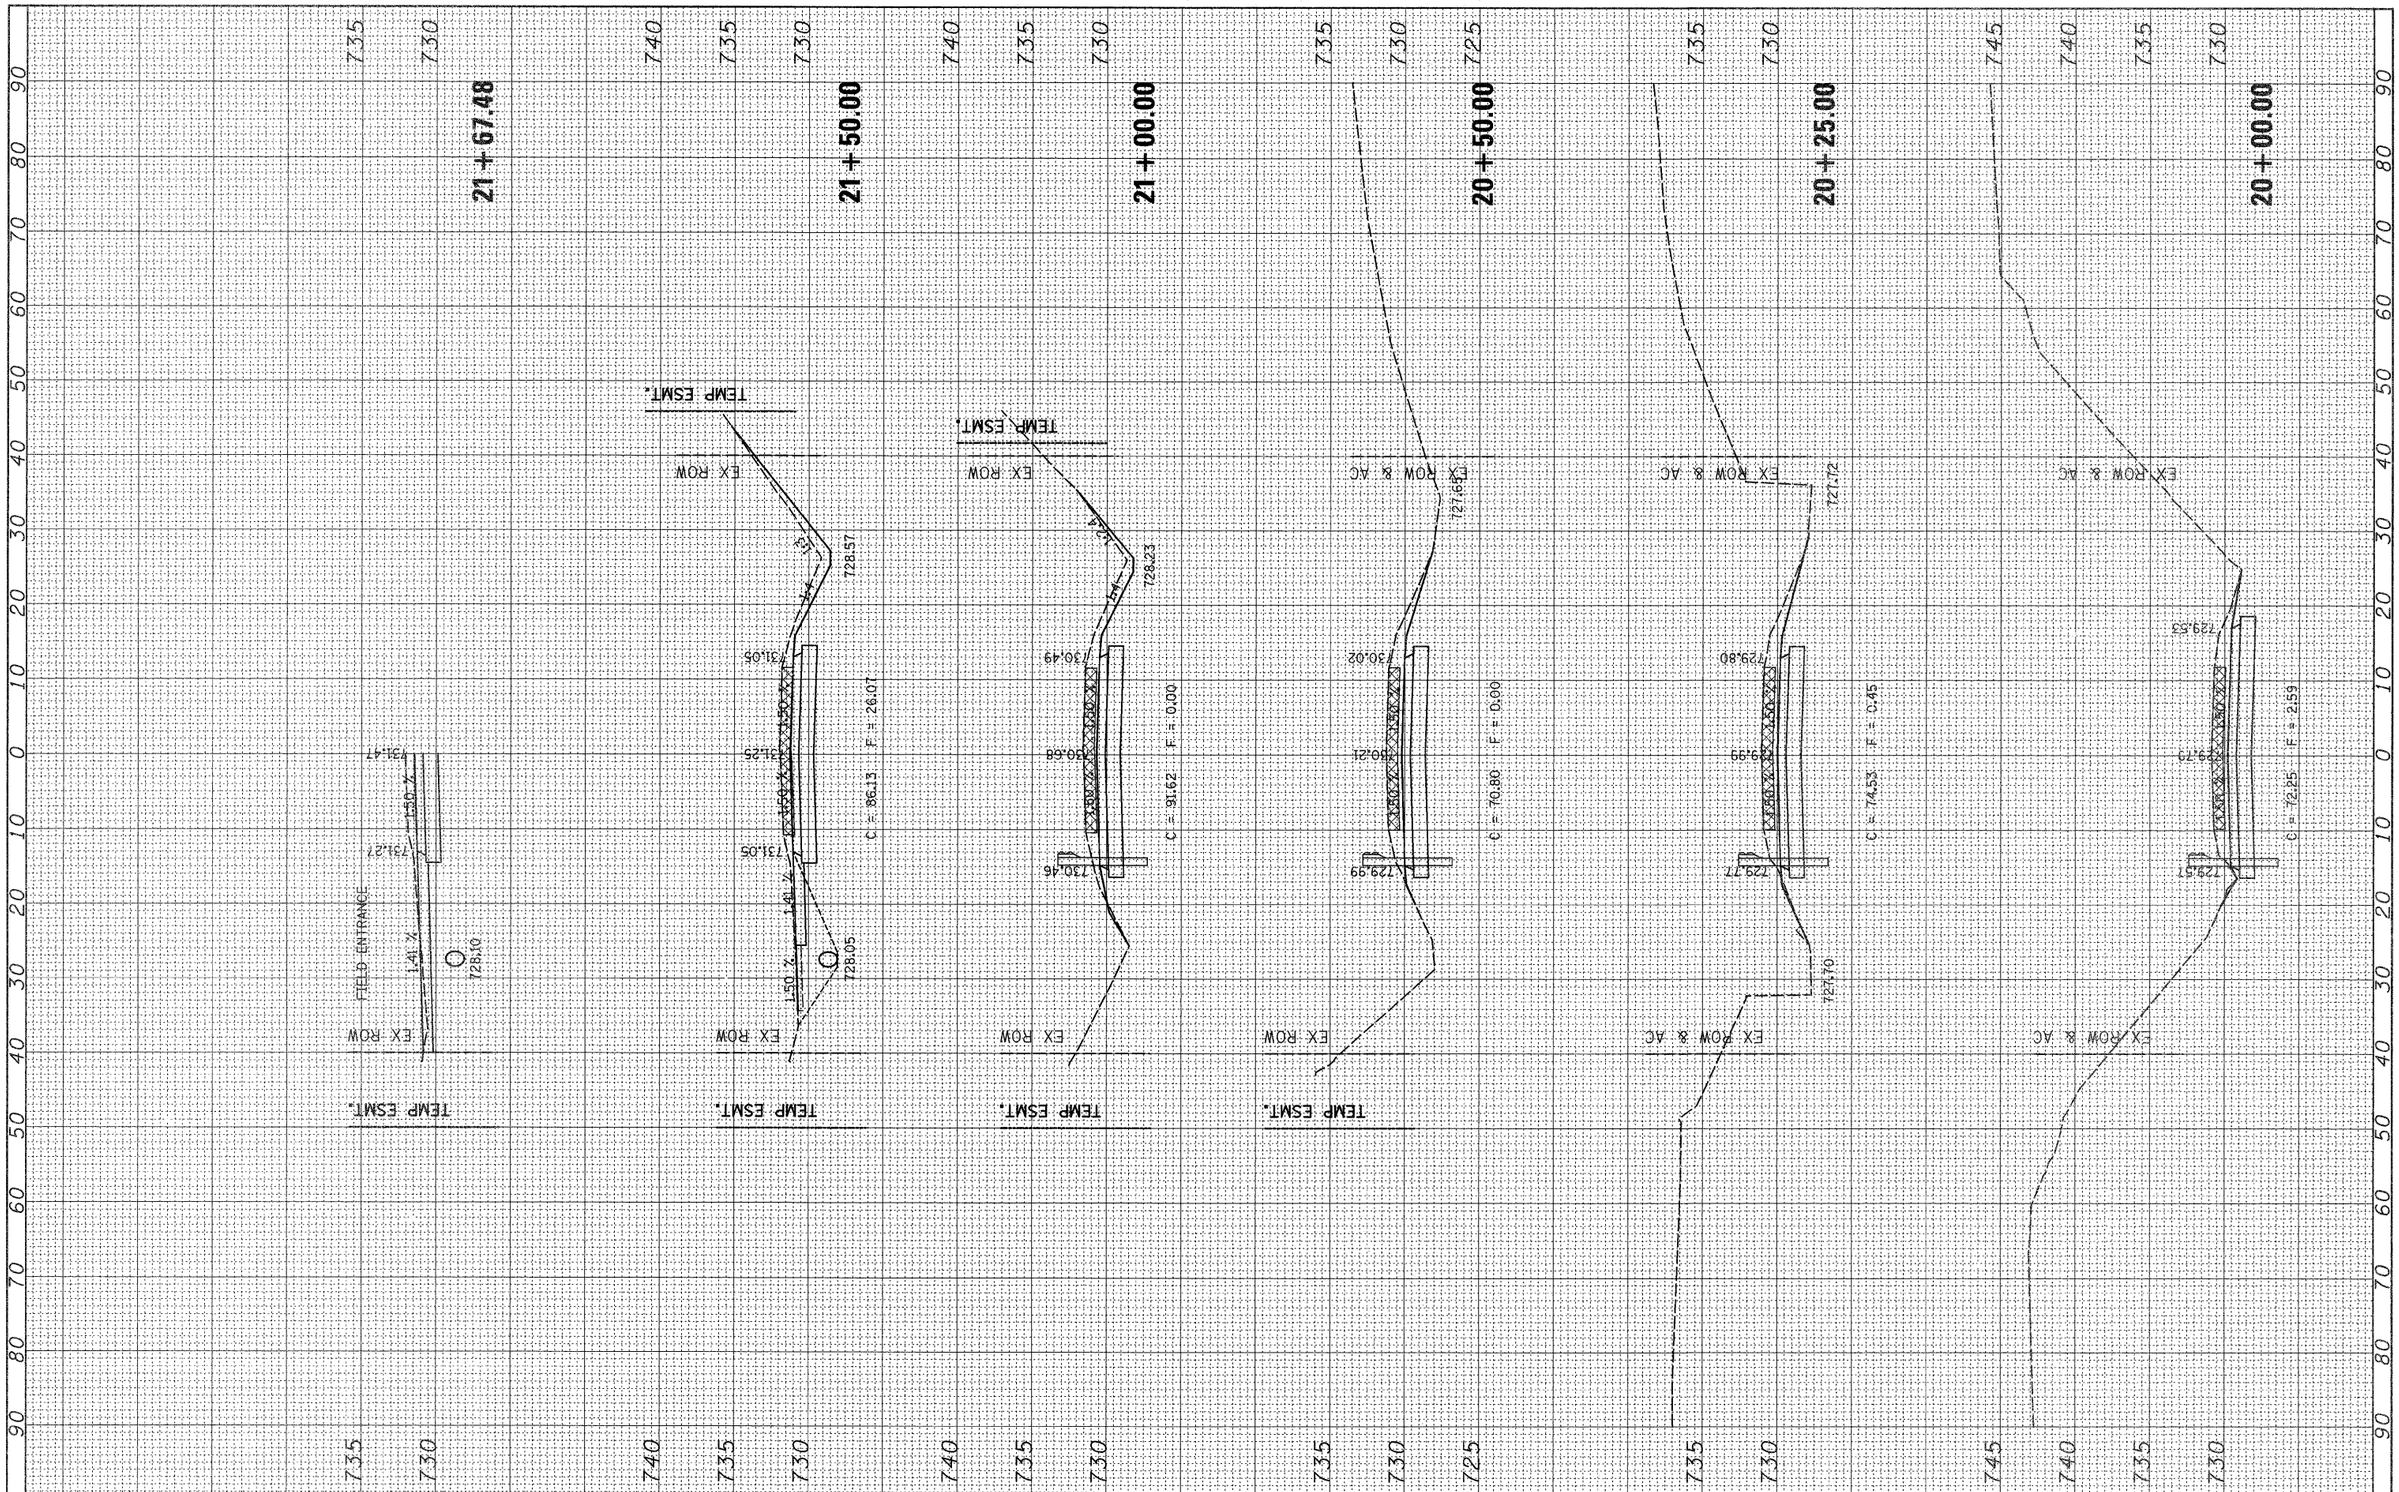

FINAL SURVEY	BY	DATE
SURVEYED		
PLOTTED		
TRAVERSE		
NOTE BOOK	AREAS	
NO.	AREAS CHECKED	

ORIGINAL SURVEY	BY	DATE
SURVEYED		
PLOTTED		
TRAVERSE		
NOTE BOOK	AREAS	
NO.	AREAS CHECKED	

FILE NAME = c:\pw_work\pwidot\cushmanbx\dms36779\d00298xsb.dgn	USER NAME = cushmanbx	DESIGNED -	REVISED -
		DRAWN -	REVISED -
	PLOT SCALE = 10.0000 ' / IN.	CHECKED -	REVISED -
	PLOT DATE = Wed Aug 05 13:36:54 2009	DATE -	REVISED -

STATE OF ILLINOIS
DEPARTMENT OF TRANSPORTATION

OPHIEM RD
CROSS SECTIONS

SCALE: | SHEET NO. OF SHEETS | STA. 20+00.00 TO STA. 21+67.48

F.A.I RTE.	SECTION	COUNTY	TOTAL SHEETS	SHEET NO.
74	37-(4HB, 4HB-1, 4HB-2)D	HENRY	148	147

CONTRACT NO. 64264

ILLINOIS FED. AID PROJECT