ESCA CONSULTANTS, INC.
CIVIL, STRUCTURAL & TRANSPORTATION ENGINEERS

| DATE | BY | |
|---|---|---|
| | | SURVEYED |
| | | PLOTTED |
| | | TEMPLATE |
| | | AREAS |
| | | AREAS CHECKED |

FINAL SURVEY
NOTE BOOK
NO.

ORIGINAL SURVEY
DRAWN
PLOTTED
TEMPLATE
AREAS
AREAS CHECKED
NOTE BOOK
NO.

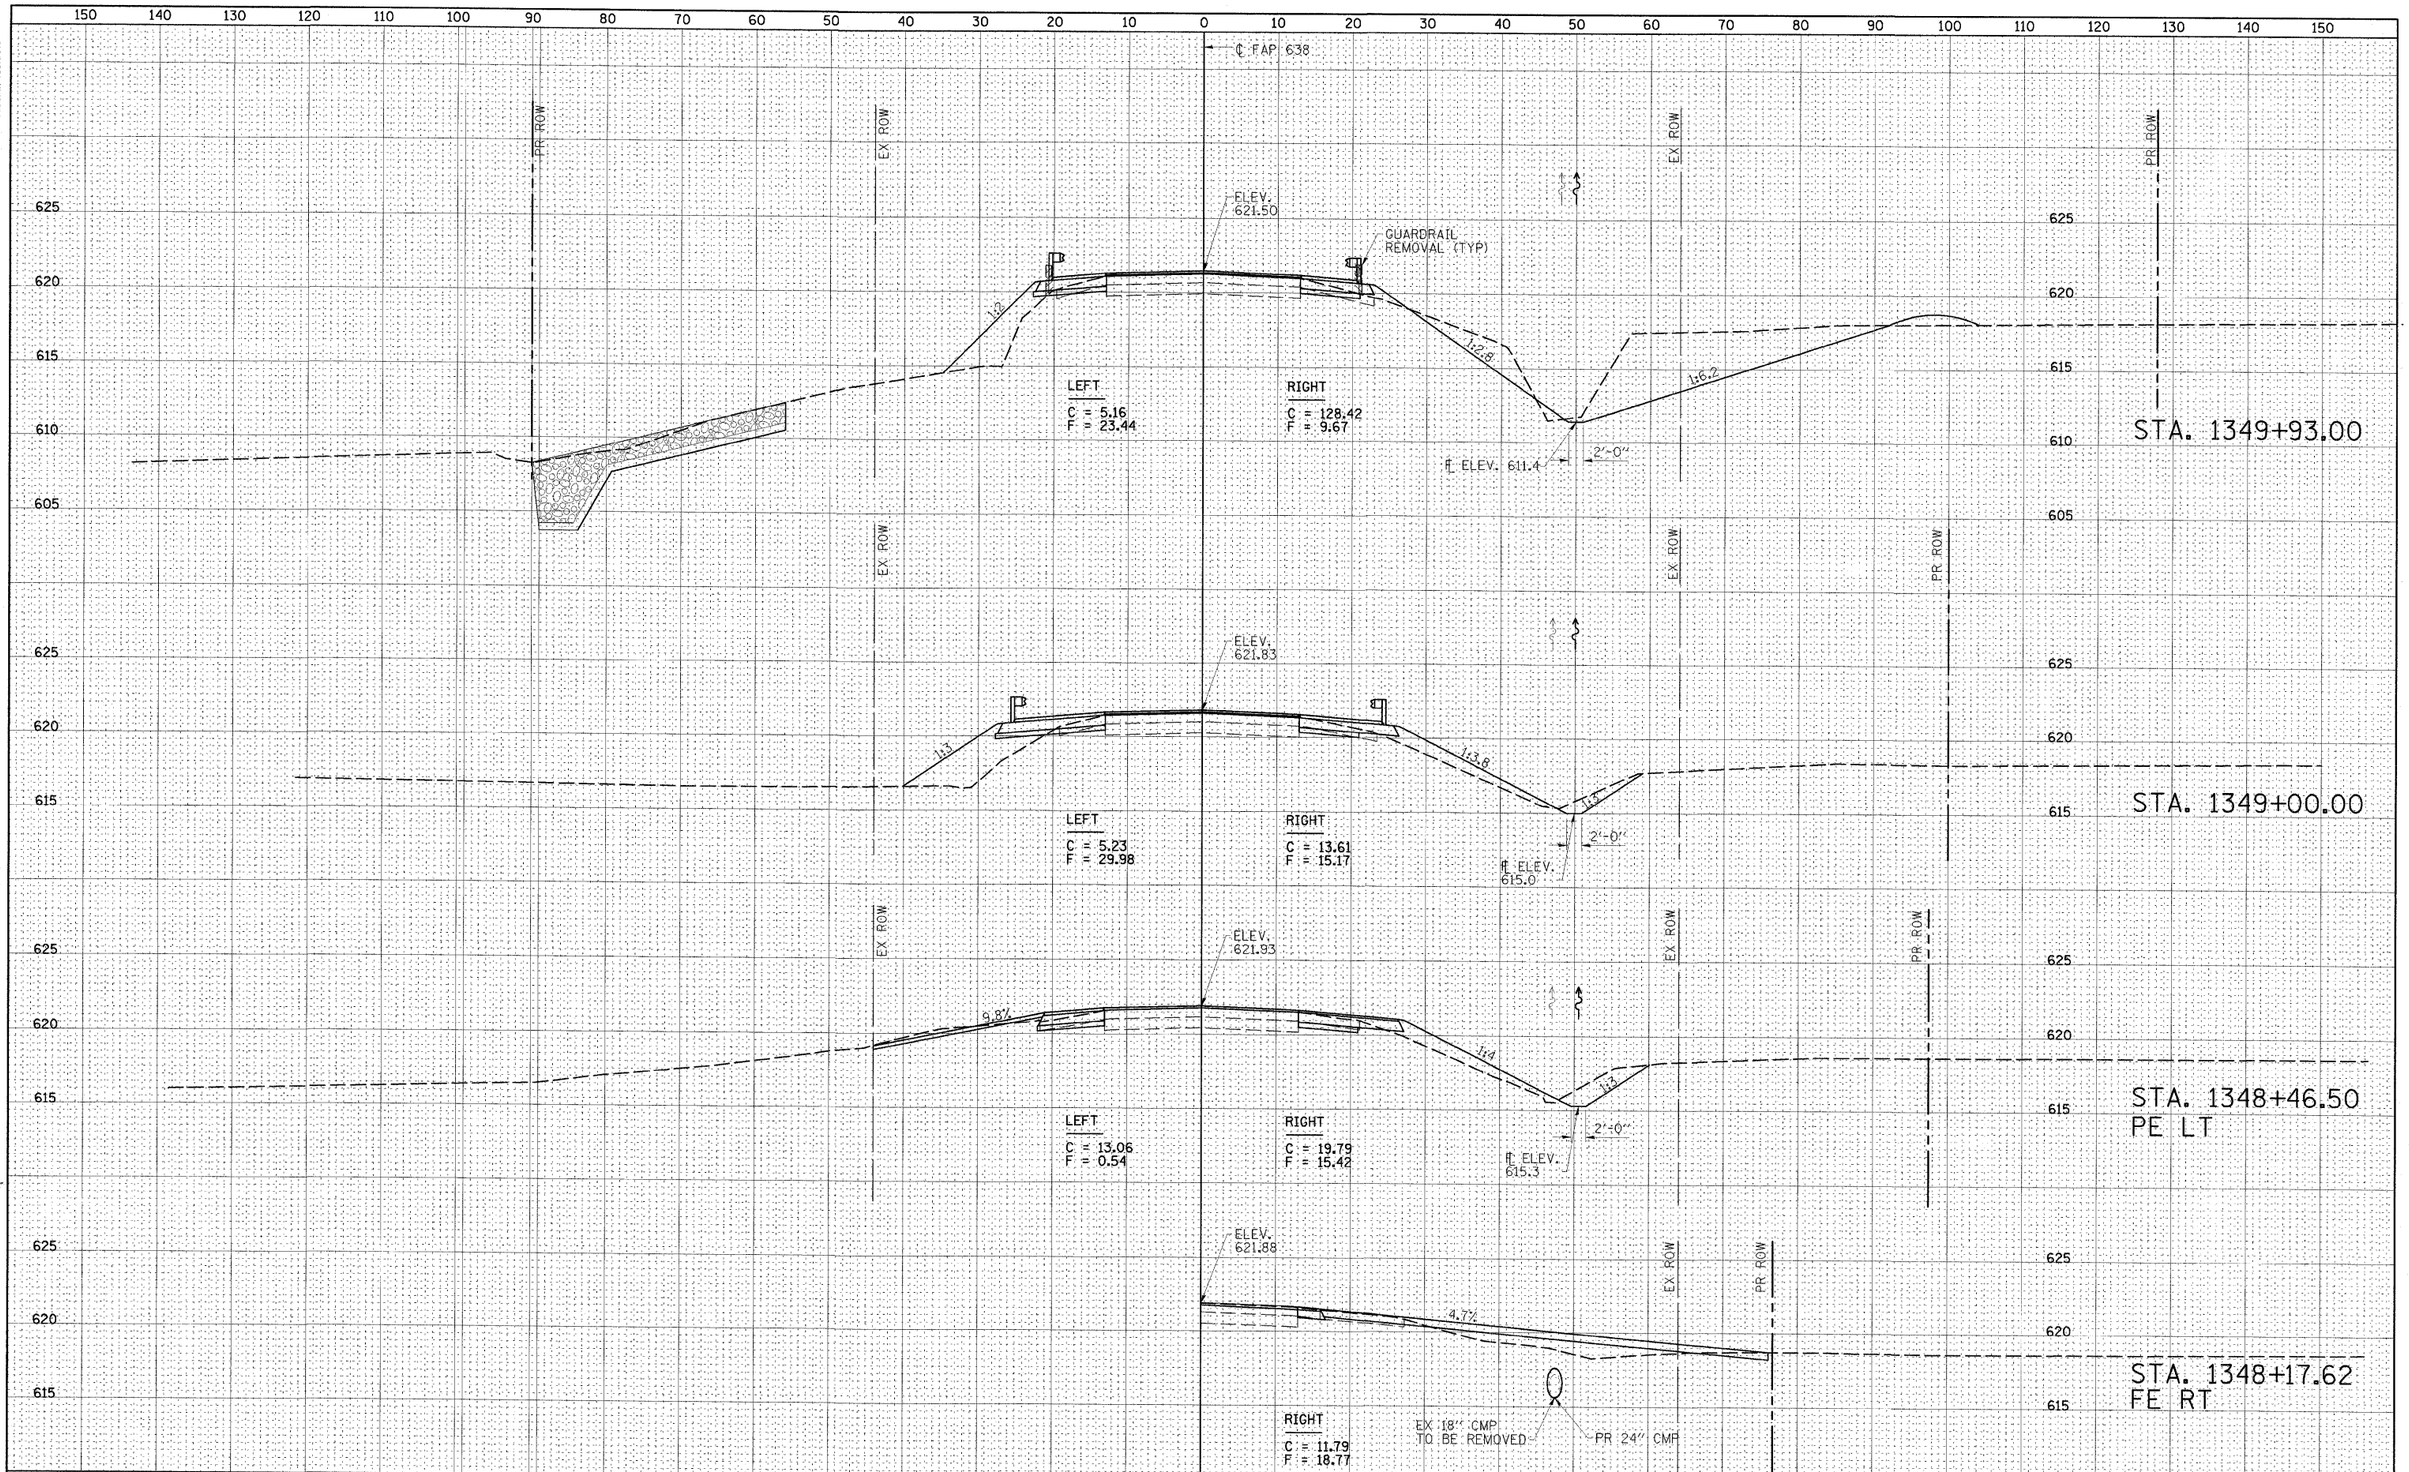


| | | | |
|---|---|---|---|
| FILE NAME = Y:\IDOT\829-03_64A04\CADD\Highway\CADD Sheets\D264A04-sht-xssht01.dgn | USER NAME = HAS | DESIGNED - JMS | REVISED - |
| | | DRAWN - HAS | REVISED - |
| | PLOT SCALE = 10.0000 ' / IN. | CHECKED - ELH | REVISED - |
| | PLOT DATE = 9/9/2009 | DATE - 09/08/09 | REVISED - |

**STATE OF ILLINOIS**
**DEPARTMENT OF TRANSPORTATION**

**IL ROUTE 82 CROSS SECTIONS**

SCALE: 1"=10'-0" | SHEET NO. 3 OF 8 SHEETS | STA. 1348+17.62 TO STA. 1349+93

| F.A.P. RTE. | SECTION | COUNTY | TOTAL SHEETS | SHEET NO. |
|---|---|---|---|---|
| 638 | 129BR | HENRY | 42 | 29 |
| | | CONTRACT NO. 64A04 | | |
| FED. ROAD DIST. NO. | ILLINOIS | FED. AID PROJECT | | |