TYPICAL PAVEMENT MARKINGS

TYPICAL PAVEMENT MARKING FOR FLUSH MEDIAN AT LEFT TURN LANE

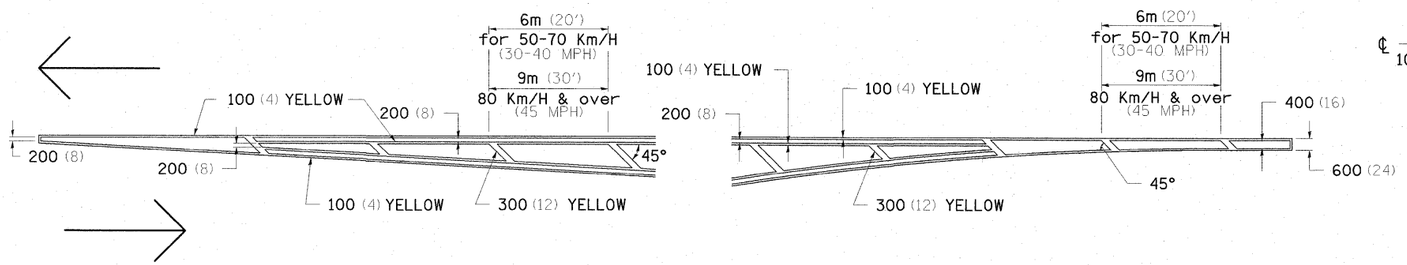

MEDIAN PAVEMENT MARKING

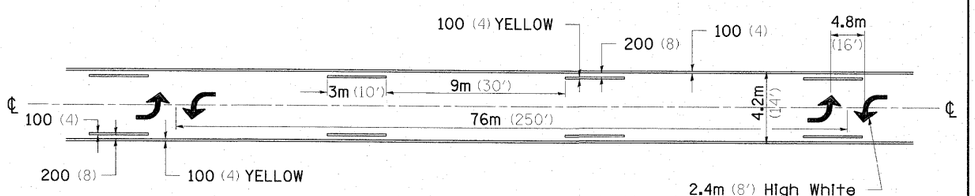

** ALL DIMENSIONS ARE IN MILLIMETERS (INCHES) UNLESS OTHERWISE NOTED.

TYPICAL ISLAND OFFSET SHOULDER WIDTH

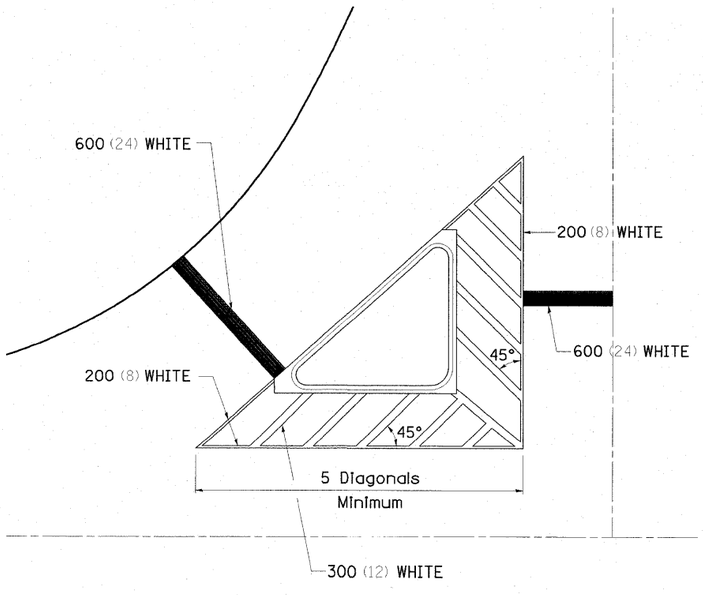

TYPICAL PARKING SPACING

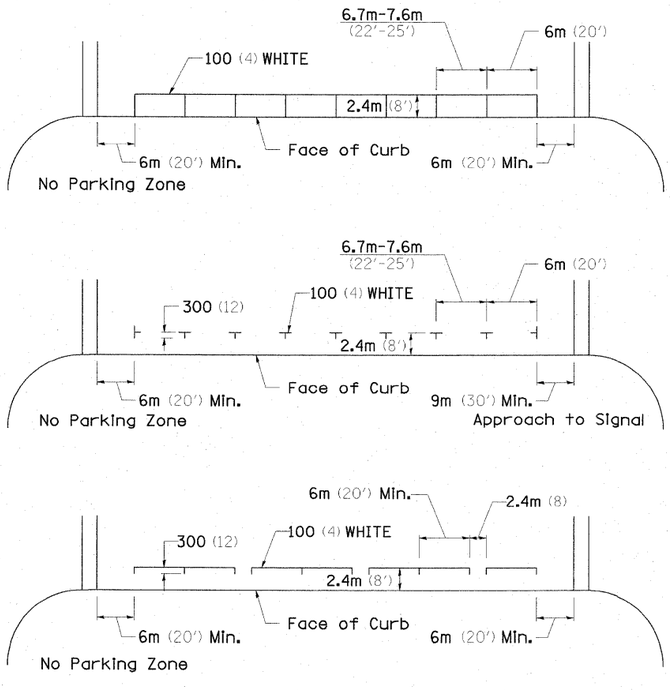

STANDARD CROSSWALK MARKING

See Schedules for Locations

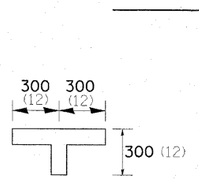

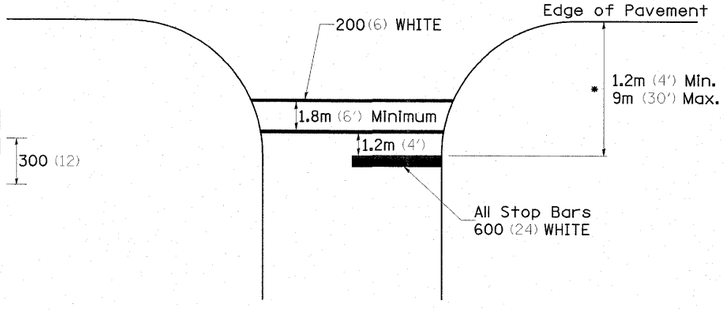

* Distance to the nearest edge of the intersecting roadway in the absence of a marked crosswalk.

REVISED - 10-21-08

TYPICAL PAVEMENT MARKINGS SHEET 1 OF 3 41.1

FILE NAME = D264A04-sht-details06.dgn	USER NAME = HAS	DESIGNED - JMS	REVISED -
		DRAWN - JPC	REVISED -
	PLOT SCALE = 0.0833 ' / IN.	CHECKED - ELH	REVISED -
	PLOT DATE = 7/29/2009 7:17:16 AM	DATE - 07/17/09	REVISED -

STATE OF ILLINOIS
DEPARTMENT OF TRANSPORTATION

DISTRICT 2 STANDARDS

SCALE: NO SCALE | SHEET NO. 6 OF 8 SHEETS | STA. | TO STA.

F.A.P. RTE.	SECTION	COUNTY	TOTAL SHEETS	SHEET NO.
638	129BR	HENRY	42	40
		CONTRACT NO. 64A04		
FED. ROAD DIST. NO.	ILLINOIS	FED. AID PROJECT		