STATE OF ILLINOIS
DEPARTMENT OF TRANSPORTATION

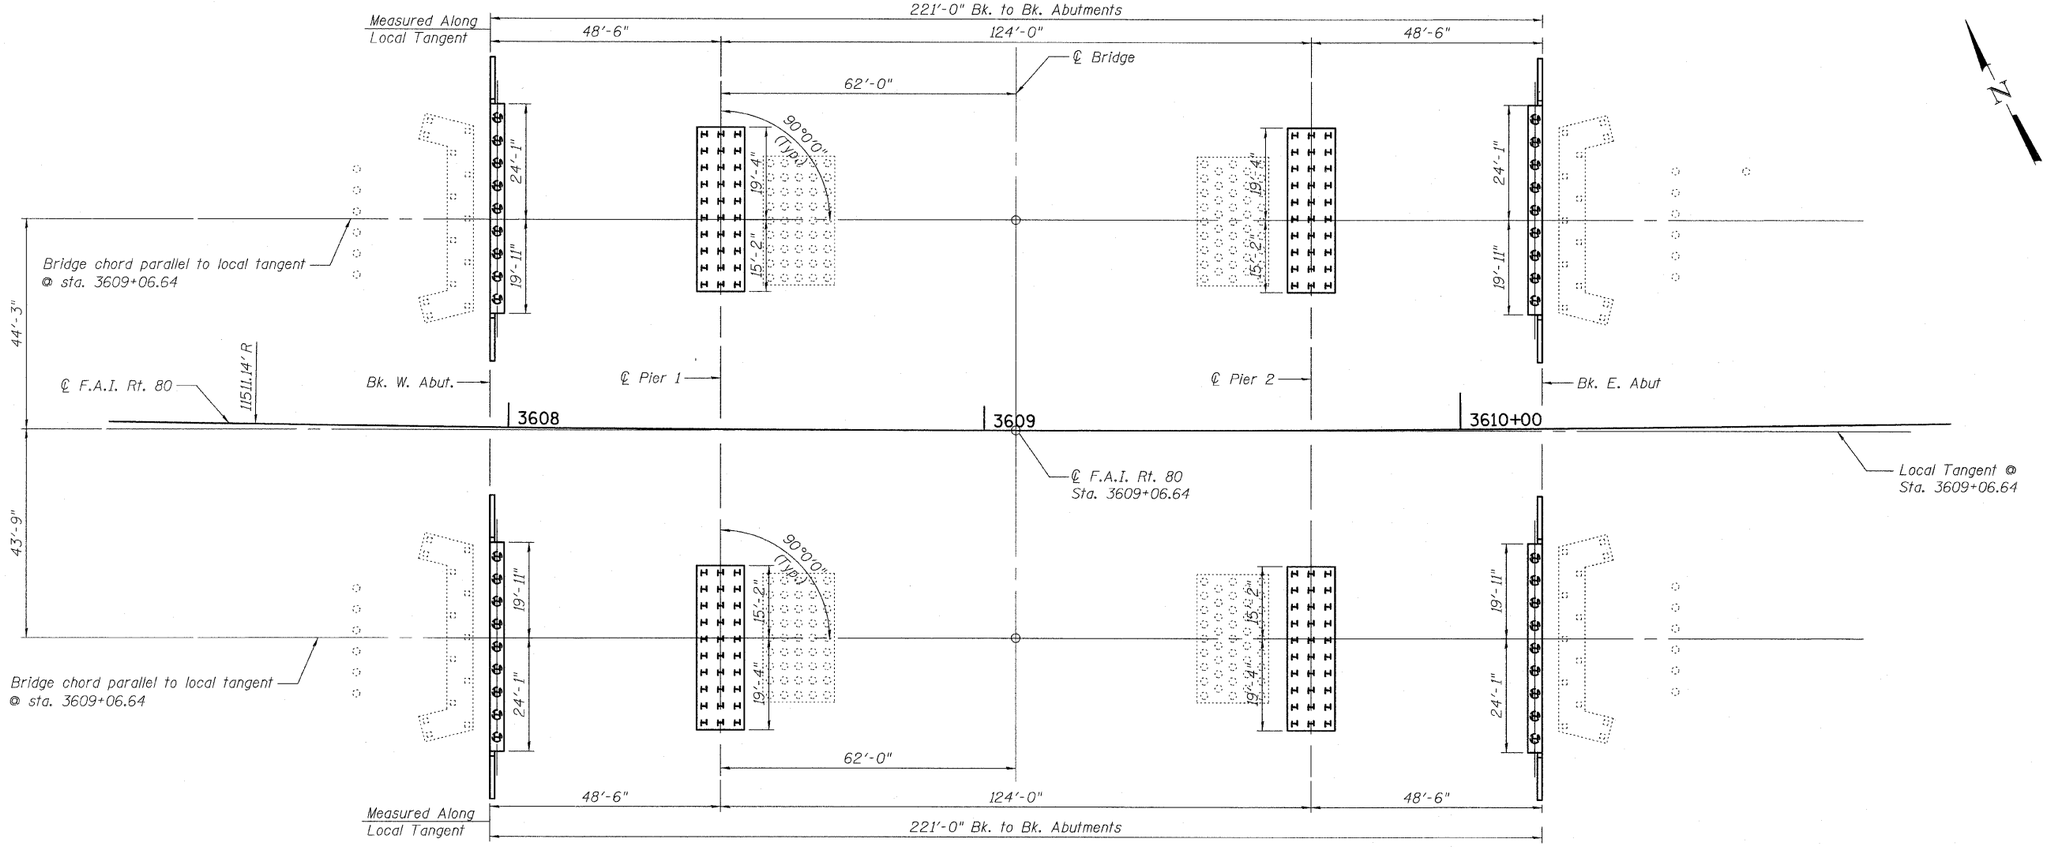

FOOTING LAYOUT

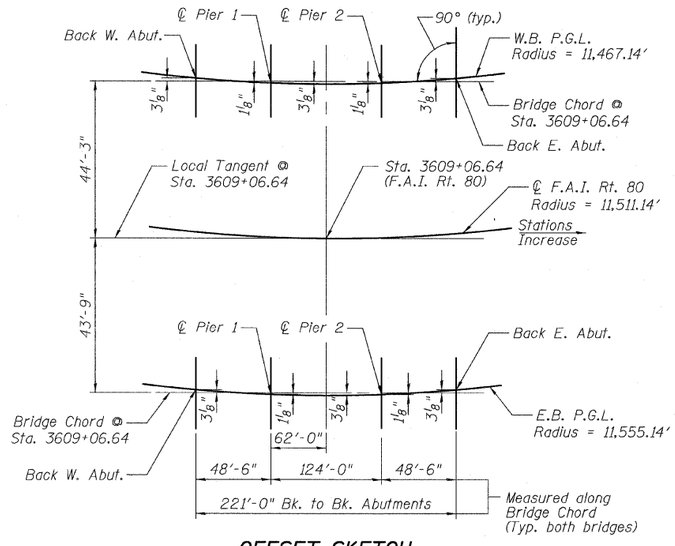

OFFSET SKETCH

DESIGNED	IM
CHECKED	PDF
DRAWN	IM
CHECKED	PDF

OFFSET SKETCH
AND FOOTING LAYOUT
STRUCTURE NO. 006-0174 (EB)
STRUCTURE NO. 006-0175 (WB)

TY·LIN INTERNATIONAL

SHEET NO. 3	F.A. RTE.	SECTION	COUNTY	TOTAL SHEETS	SHEET NO.
39 SHEETS	80	*	BUREAU	344	201
			CONTRACT NO. 66908		
	FED. ROAD DIST. NO.	ILLINOIS	FED. AID PROJECT		

* 06-17BR & BR-1,7VB-M, 6BR & 6, 7 RS-1 & 11