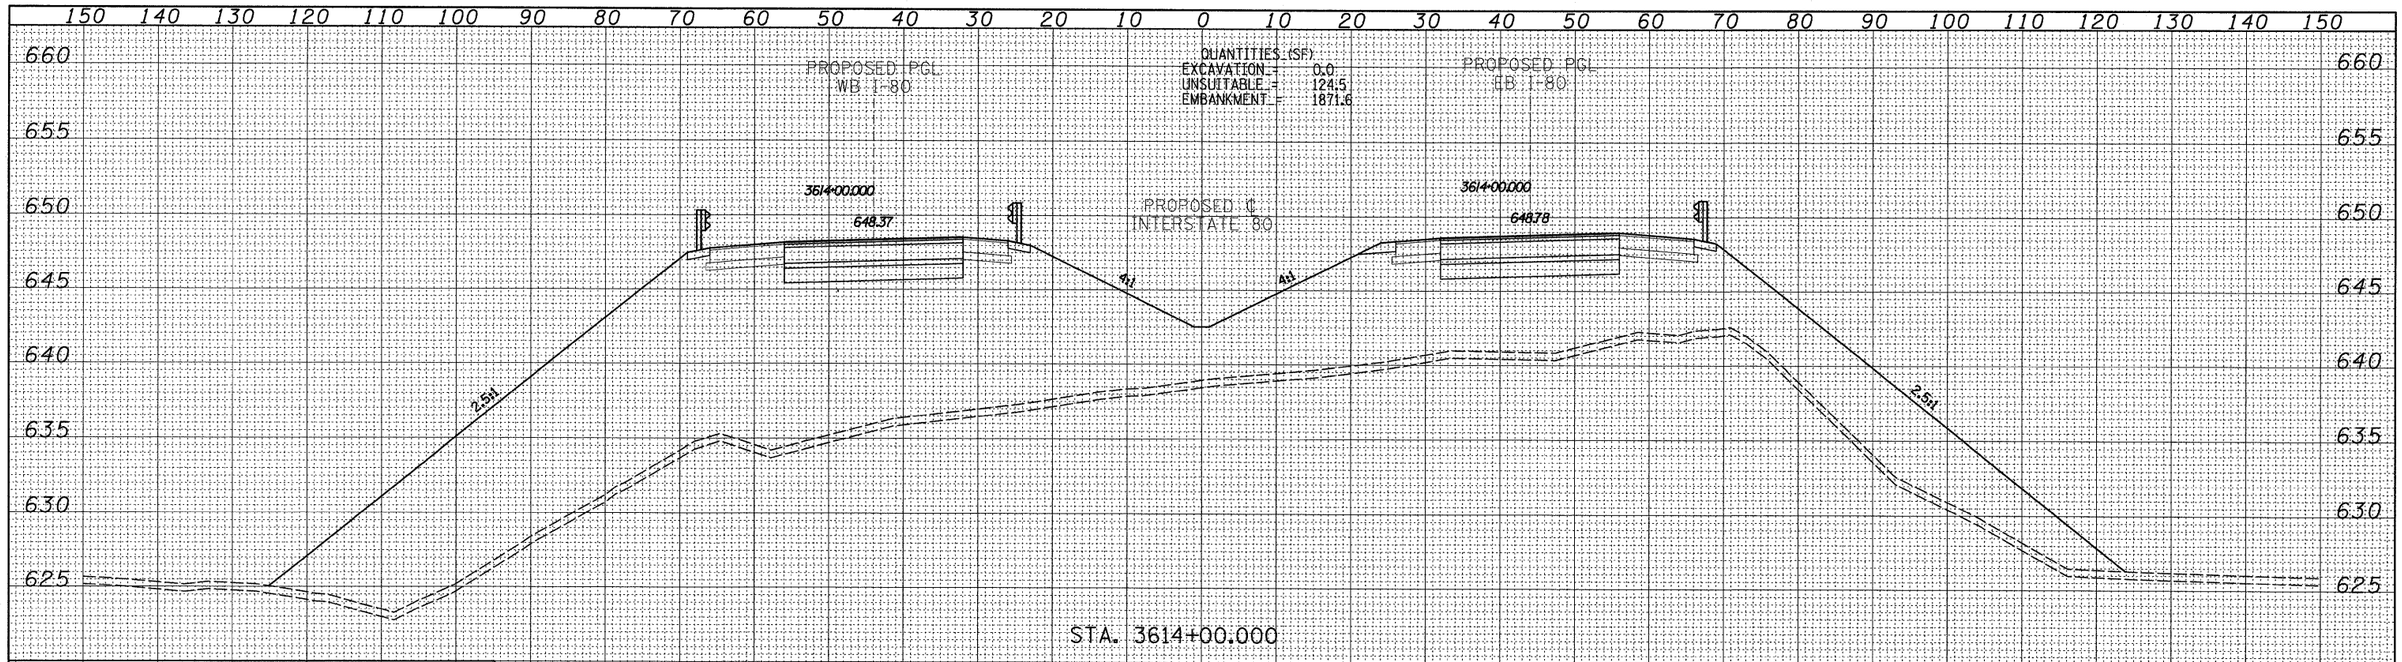

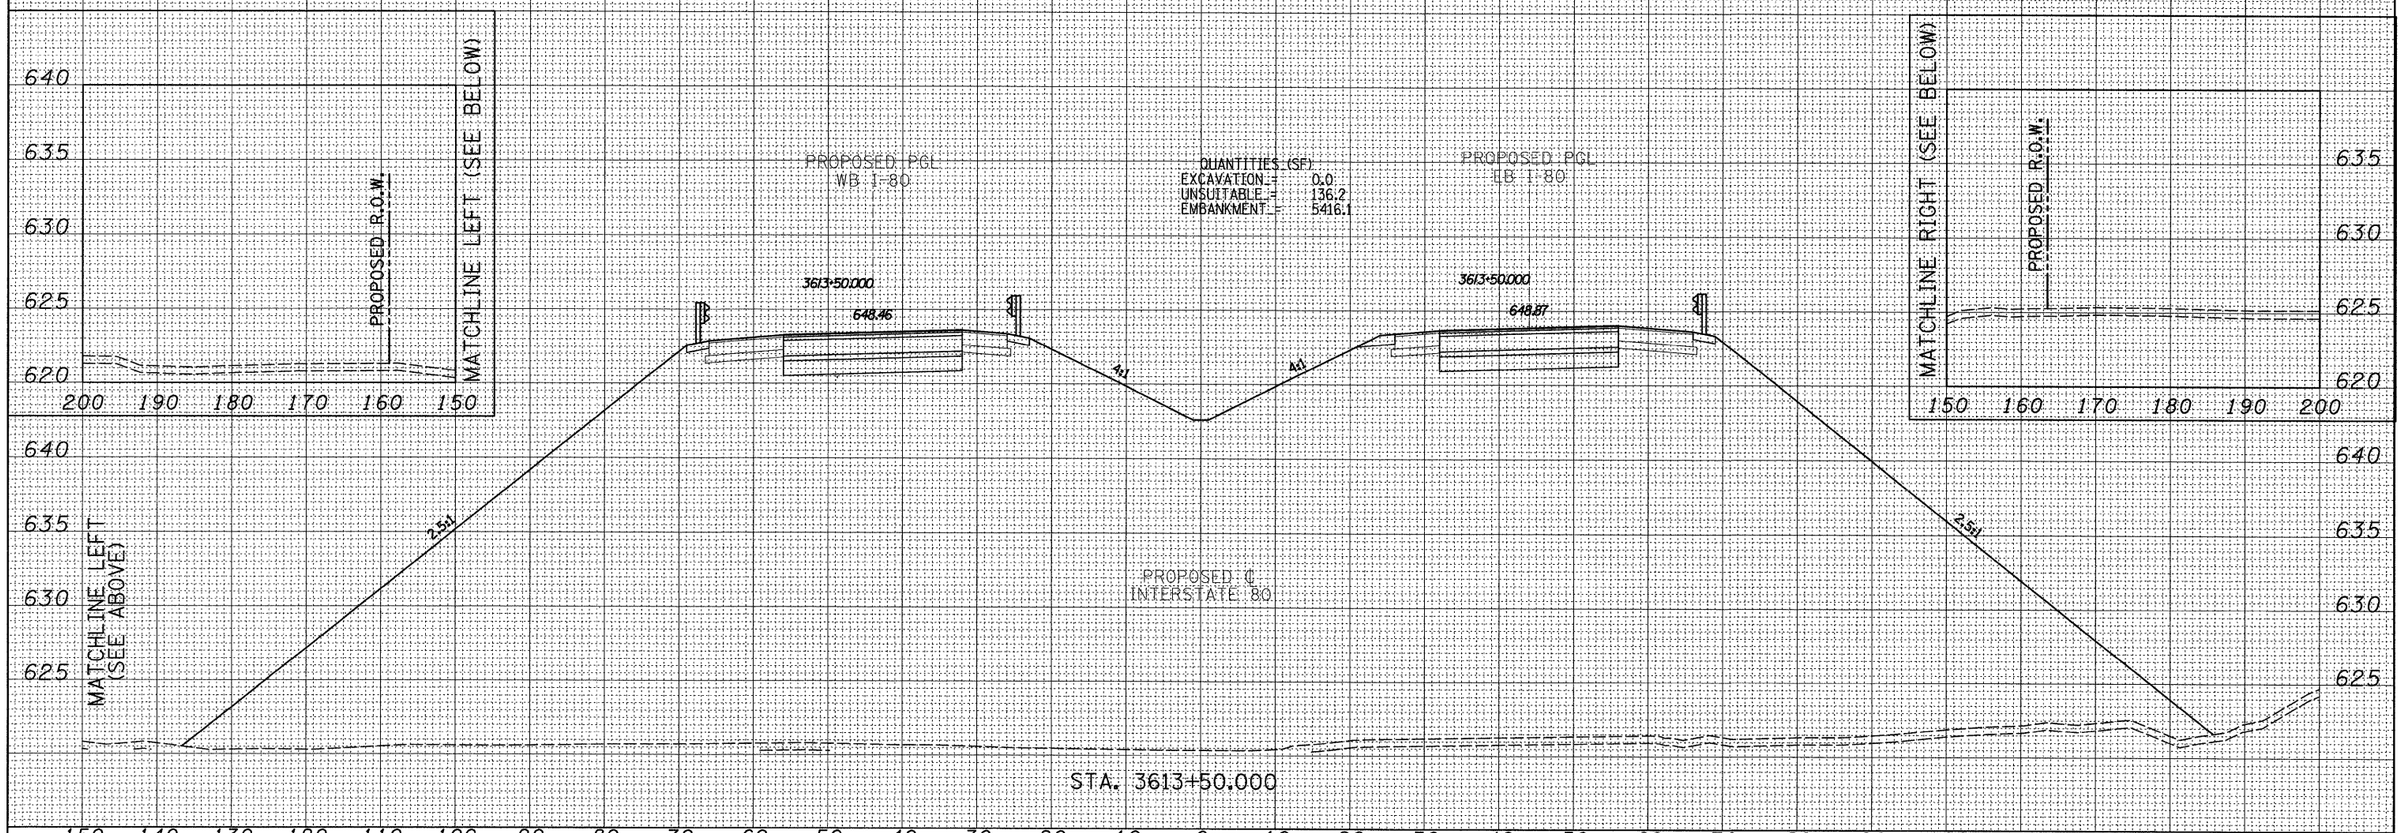

SURVEY	
NOTE BOOK	SURVEYED
	PLOTTED
	TEMPLATE
	AREAS
NO.	AREAS CHECKED

SURVEY	
NOTE BOOK	SURVEYED
	PLOTTED
	TEMPLATE
	AREAS
NO.	AREAS CHECKED

FILE NAME = $FILEL$	USER NAME = $USER$	DESIGNED -	REVISED -
		DRAWN -	REVISED -
TY·LIN INTERNATIONAL	PLOT SCALE = $SCALE$	CHECKED -	REVISED -
	PLOT DATE = 8/14/2009	DATE -	REVISED -

STATE OF ILLINOIS
DEPARTMENT OF TRANSPORTATION

PROPOSED CROSS SECTIONS

SCALE: | SHEET NO. OF SHEETS | STA. 3613+50.000 TO STA. 3614+00.000

F.A. RTE.	SECTION	COUNTY	TOTAL SHEETS	SHEET NO.
80	*	BUREAU	34	342
		CONTRACT NO. 66908		

FED. ROAD DIST. NO. | ILLINOIS | FED. AID PROJECT

* 06-17BR & BR-1, 7VB-M, 6BR & 6, 7 RS-1 & II