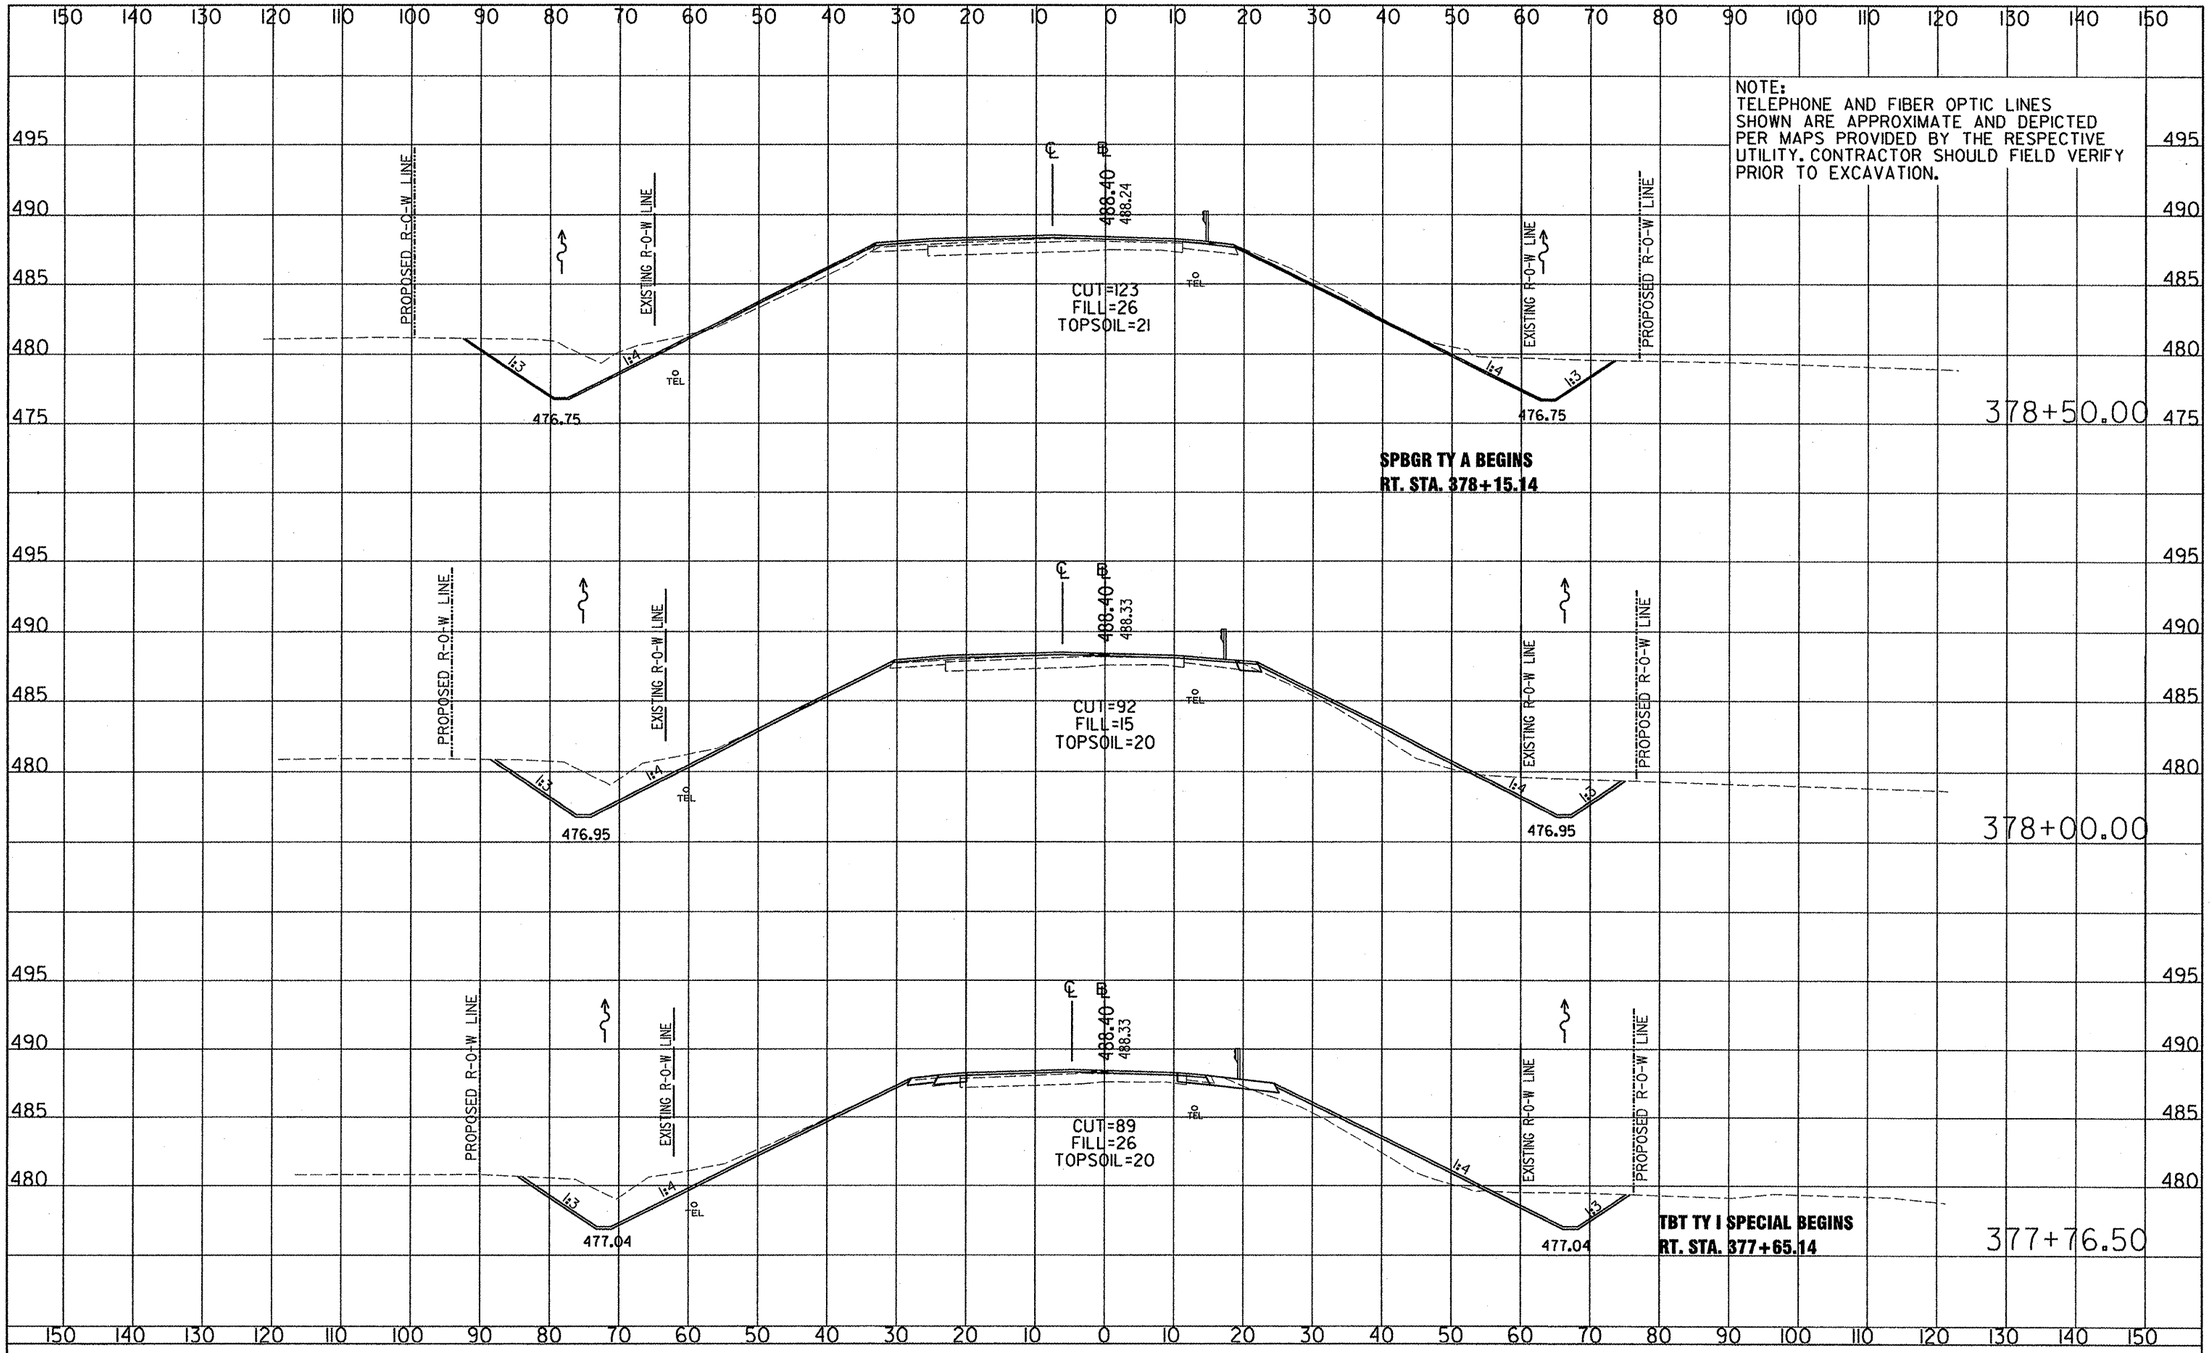

FILE NAME = 36-42 XS.dgn	USER NAME =	DESIGNED - GWM	REVISED -
		DRAWN - ALP	REVISED -
	PLOT SCALE =	CHECKED - DEA/ENC	REVISED -
	PLOT DATE = 07/29/09	DATE - 07/29/09	REVISED -

STATE OF ILLINOIS
DEPARTMENT OF TRANSPORTATION

CROSS SECTIONS

SCALE: | SHEET NO. OF SHEETS | STA. TO STA.

F.A.U. RTE.	SECTION	COUNTY	TOTAL SHEETS	SHEET NO.
6658	(ZC-15D-BR) BR	PEORIA	49	37
		CONTRACT NO. 68478		
		ILLINOIS	FED. AID PROJECT	