CONTRACT NO. 70623

F.A.P. RTE.	SECTION	COUNTY	TOTAL SHEETS	SHEET NO.
808	*	**	715	135
STA. 1000+01.51		TO STA. 1000+01.51		
FED. ROAD DIST. NO.	ILLINOIS	FED. AID PROJECT		

* (205.57,105)RS-2
** CHAMPAIGN & DOUGLAS

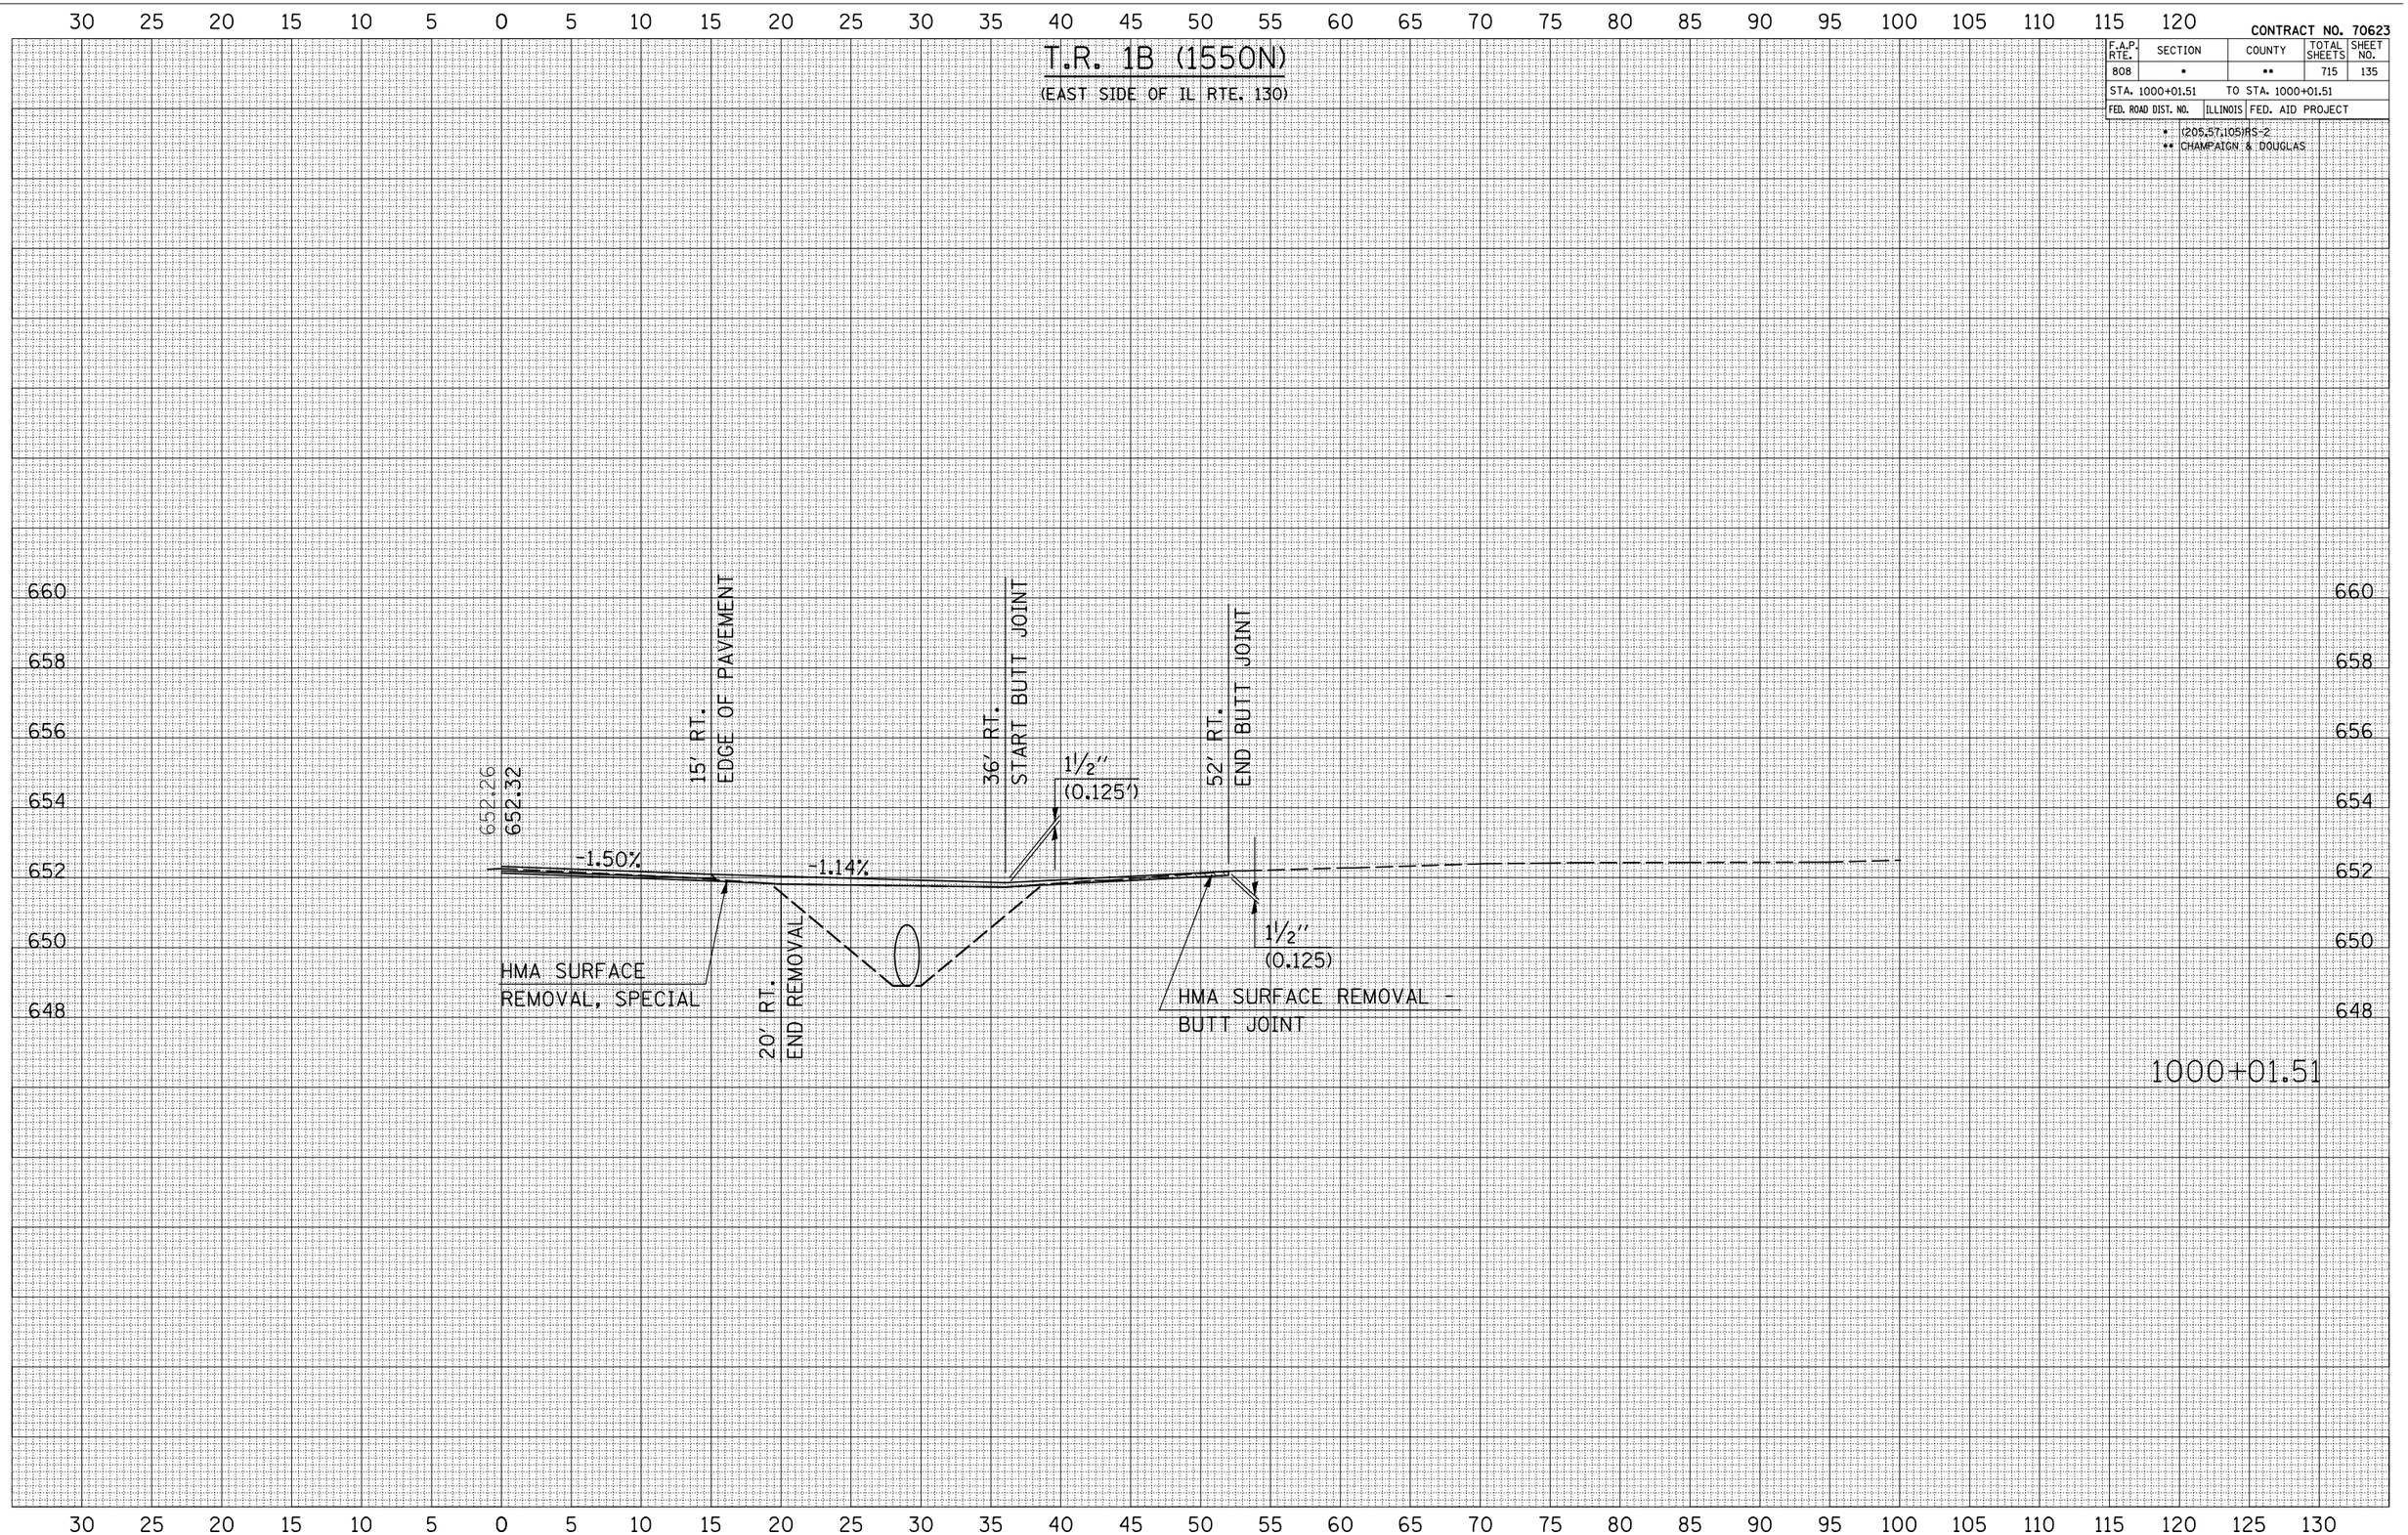

FINAL SURVEY		BY	DATE
NOTE BOOK	SURVEYED		
	PLOTTED		
	TRANSFERRED		
	AREAS		
NO.	AREAS CHECKED		

ORIGINAL SURVEY		BY	DATE
	SURVEYED		
	PLOTTED		
	TRANSFERRED		
	AREAS		
NO.	AREAS CHECKED		

PLOT DATE = 8/12/2009
FILE NAME = c:\pw_work\PWIDOT\CEARLOCK\D1338220\d1338220_sht1550_n_profile_xsdgn
PLOT SCALE = 18.5982 ' / IN.
USER NAME = cearlock_jd