CONTRACT NO. 70623

F.A.P. RTE.	SECTION	COUNTY	TOTAL SHEETS	SHEET NO.
808	*	**	715	416
STA. 1108+75.00		TO STA. 1108+75.00		
FED. ROAD DIST. NO.	ILLINOIS	FED. AID PROJECT		

* (205,57,105)RS-2
** CHAMPAIGN & DOUGLAS

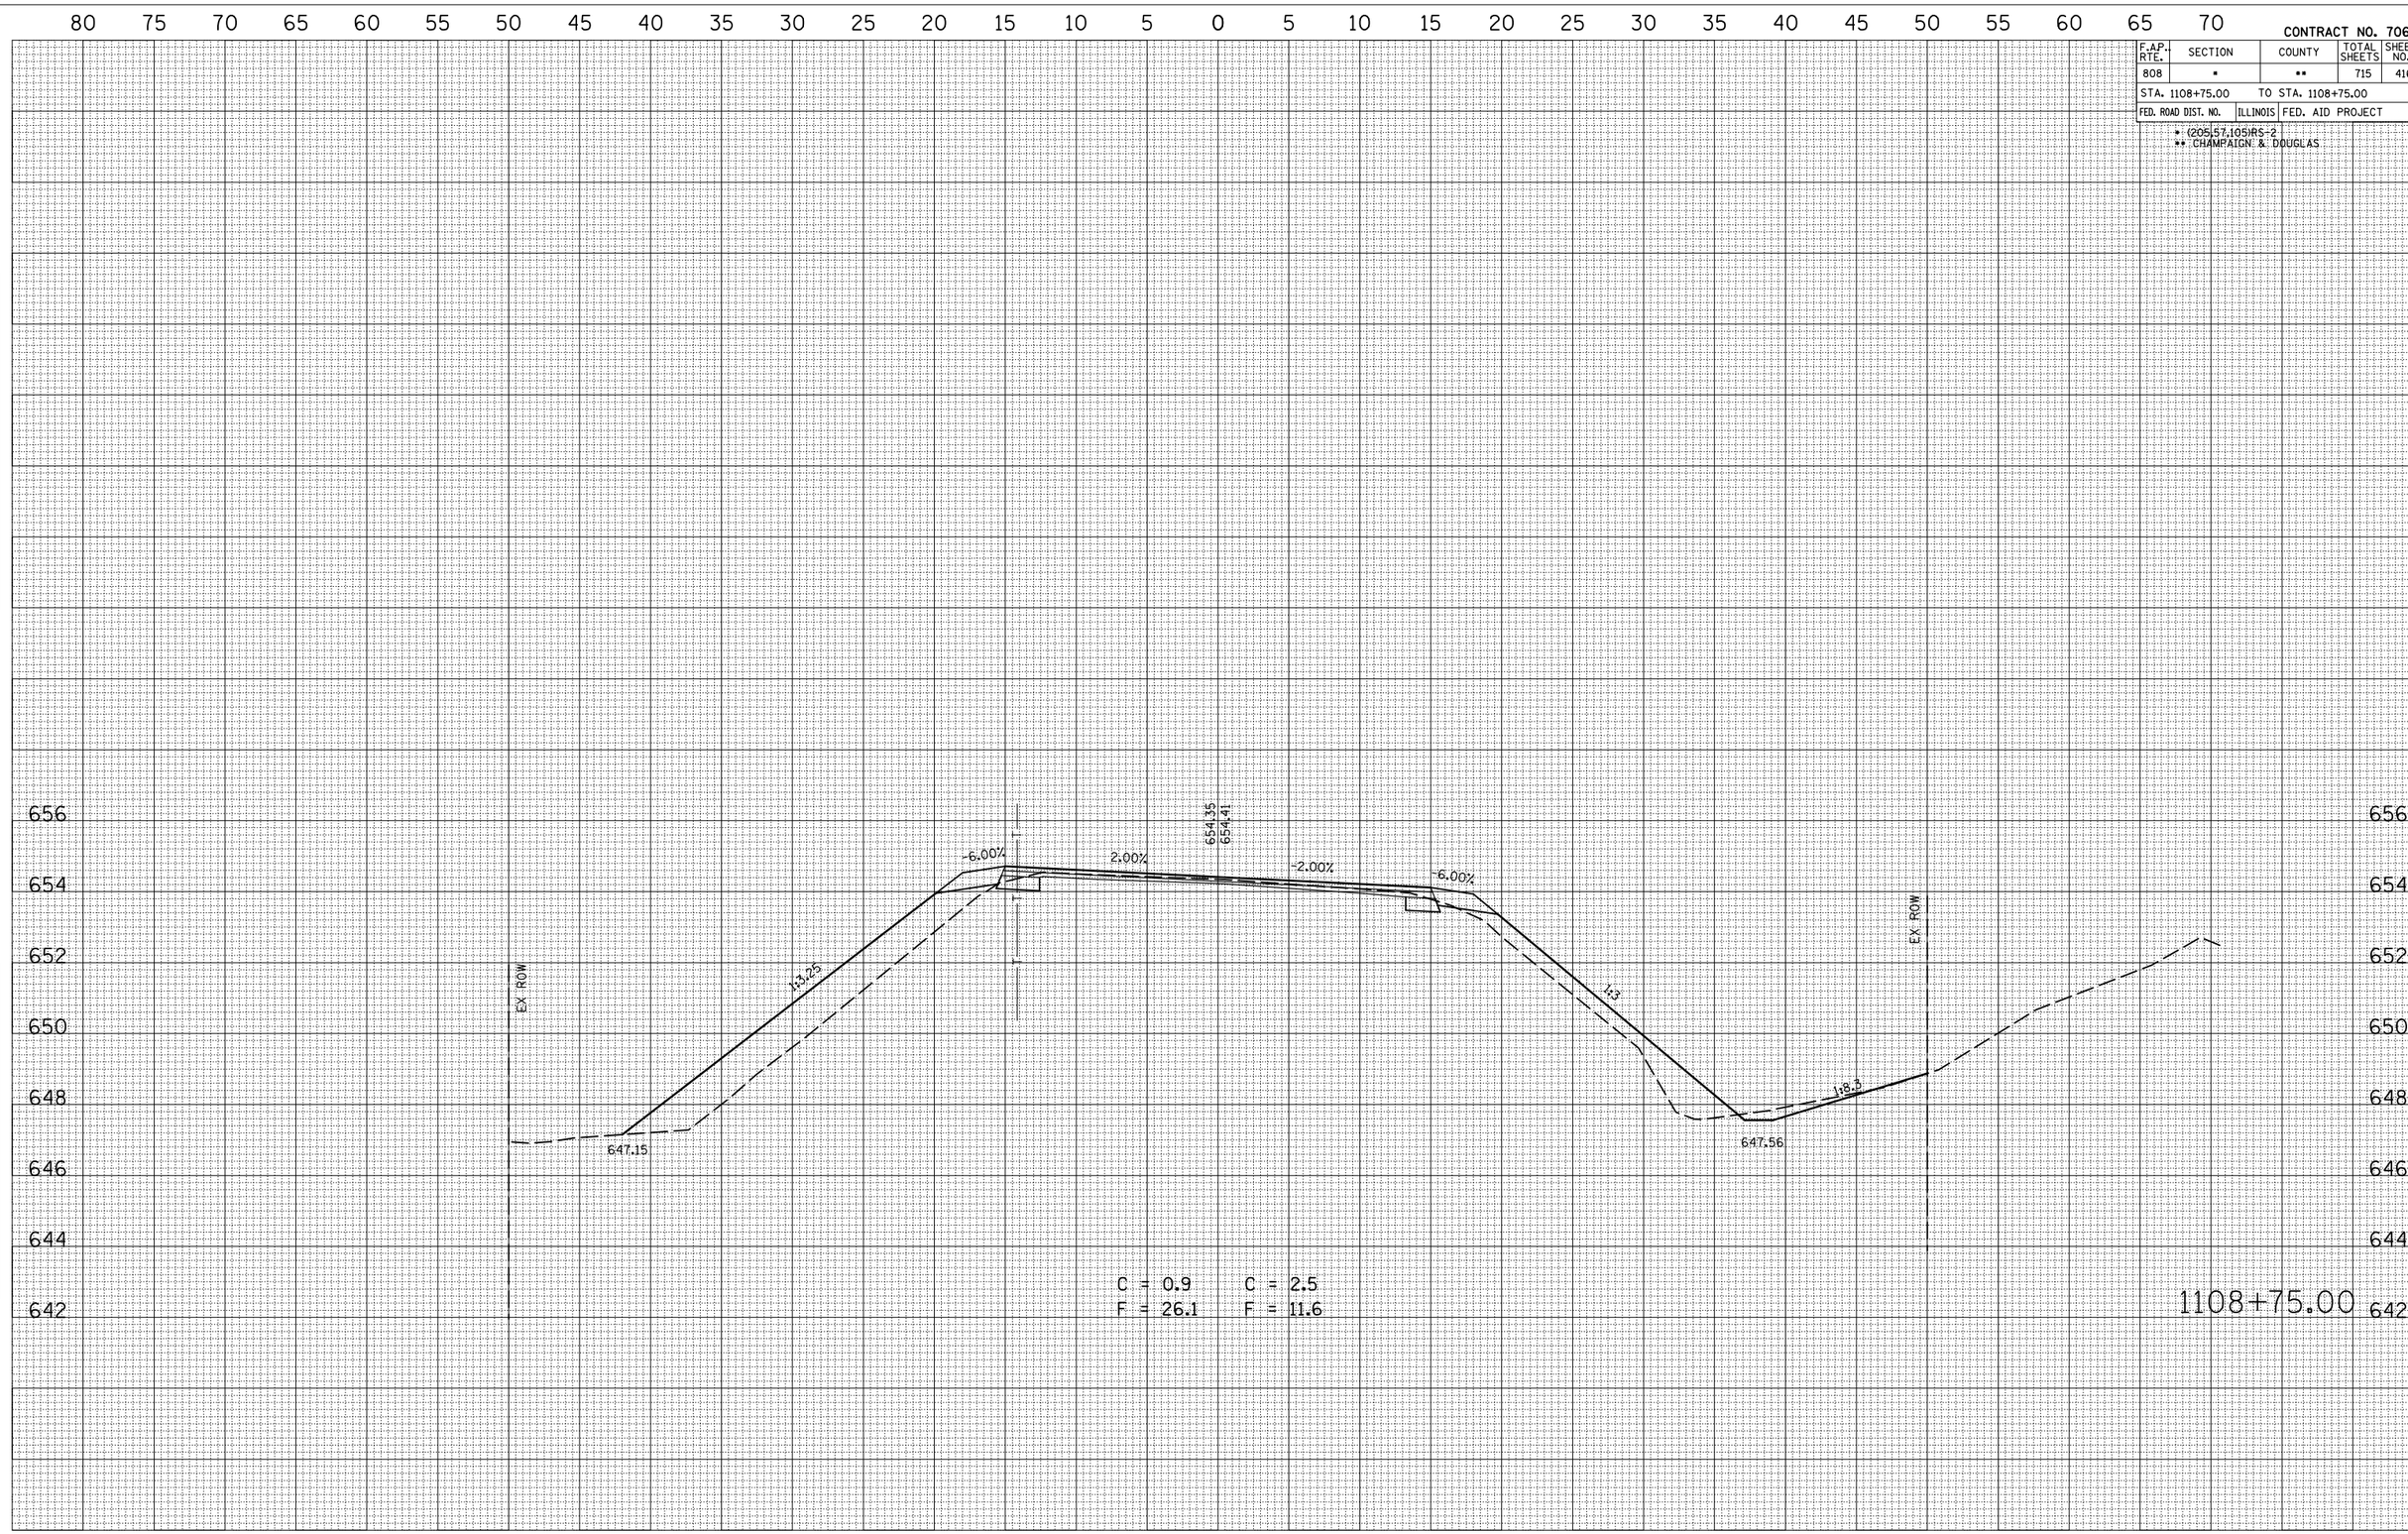

FINAL SURVEY
SURVEYED
PLOTTED
TRANSFERRED
NOTE BOOK
AREAS
AREAS CHECKED
NO.
BY
DATE

ORIGINAL SURVEY
SURVEYED
PLOTTED
TRANSFERRED
NOTE BOOK
AREAS
AREAS CHECKED
NO.
BY
DATE

PLOT DATE = 8/3/2009
FILE NAME = c:\pw_work\PWIDOT\CRAIGRE\d0139822\D706230-sht-plan-dgn
PLOT SCALE = 10.5882 ' / IN.
USER NAME = craigre