CONTRACT NO. 70623

| F.A.P. RTE. | SECTION | COUNTY | TOTAL SHEETS | SHEET NO. |
|---|---|---|---|---|
| 808 | * | ** | 715 | 442 |
| STA. 1129+50.00 | | TO STA. 1129+50.00 | | |
| FED. ROAD DIST. NO. | ILLINOIS | FED. AID PROJECT | | |

* (205,57,105)RS-2
** CHAMPAIGN & DOUGLAS

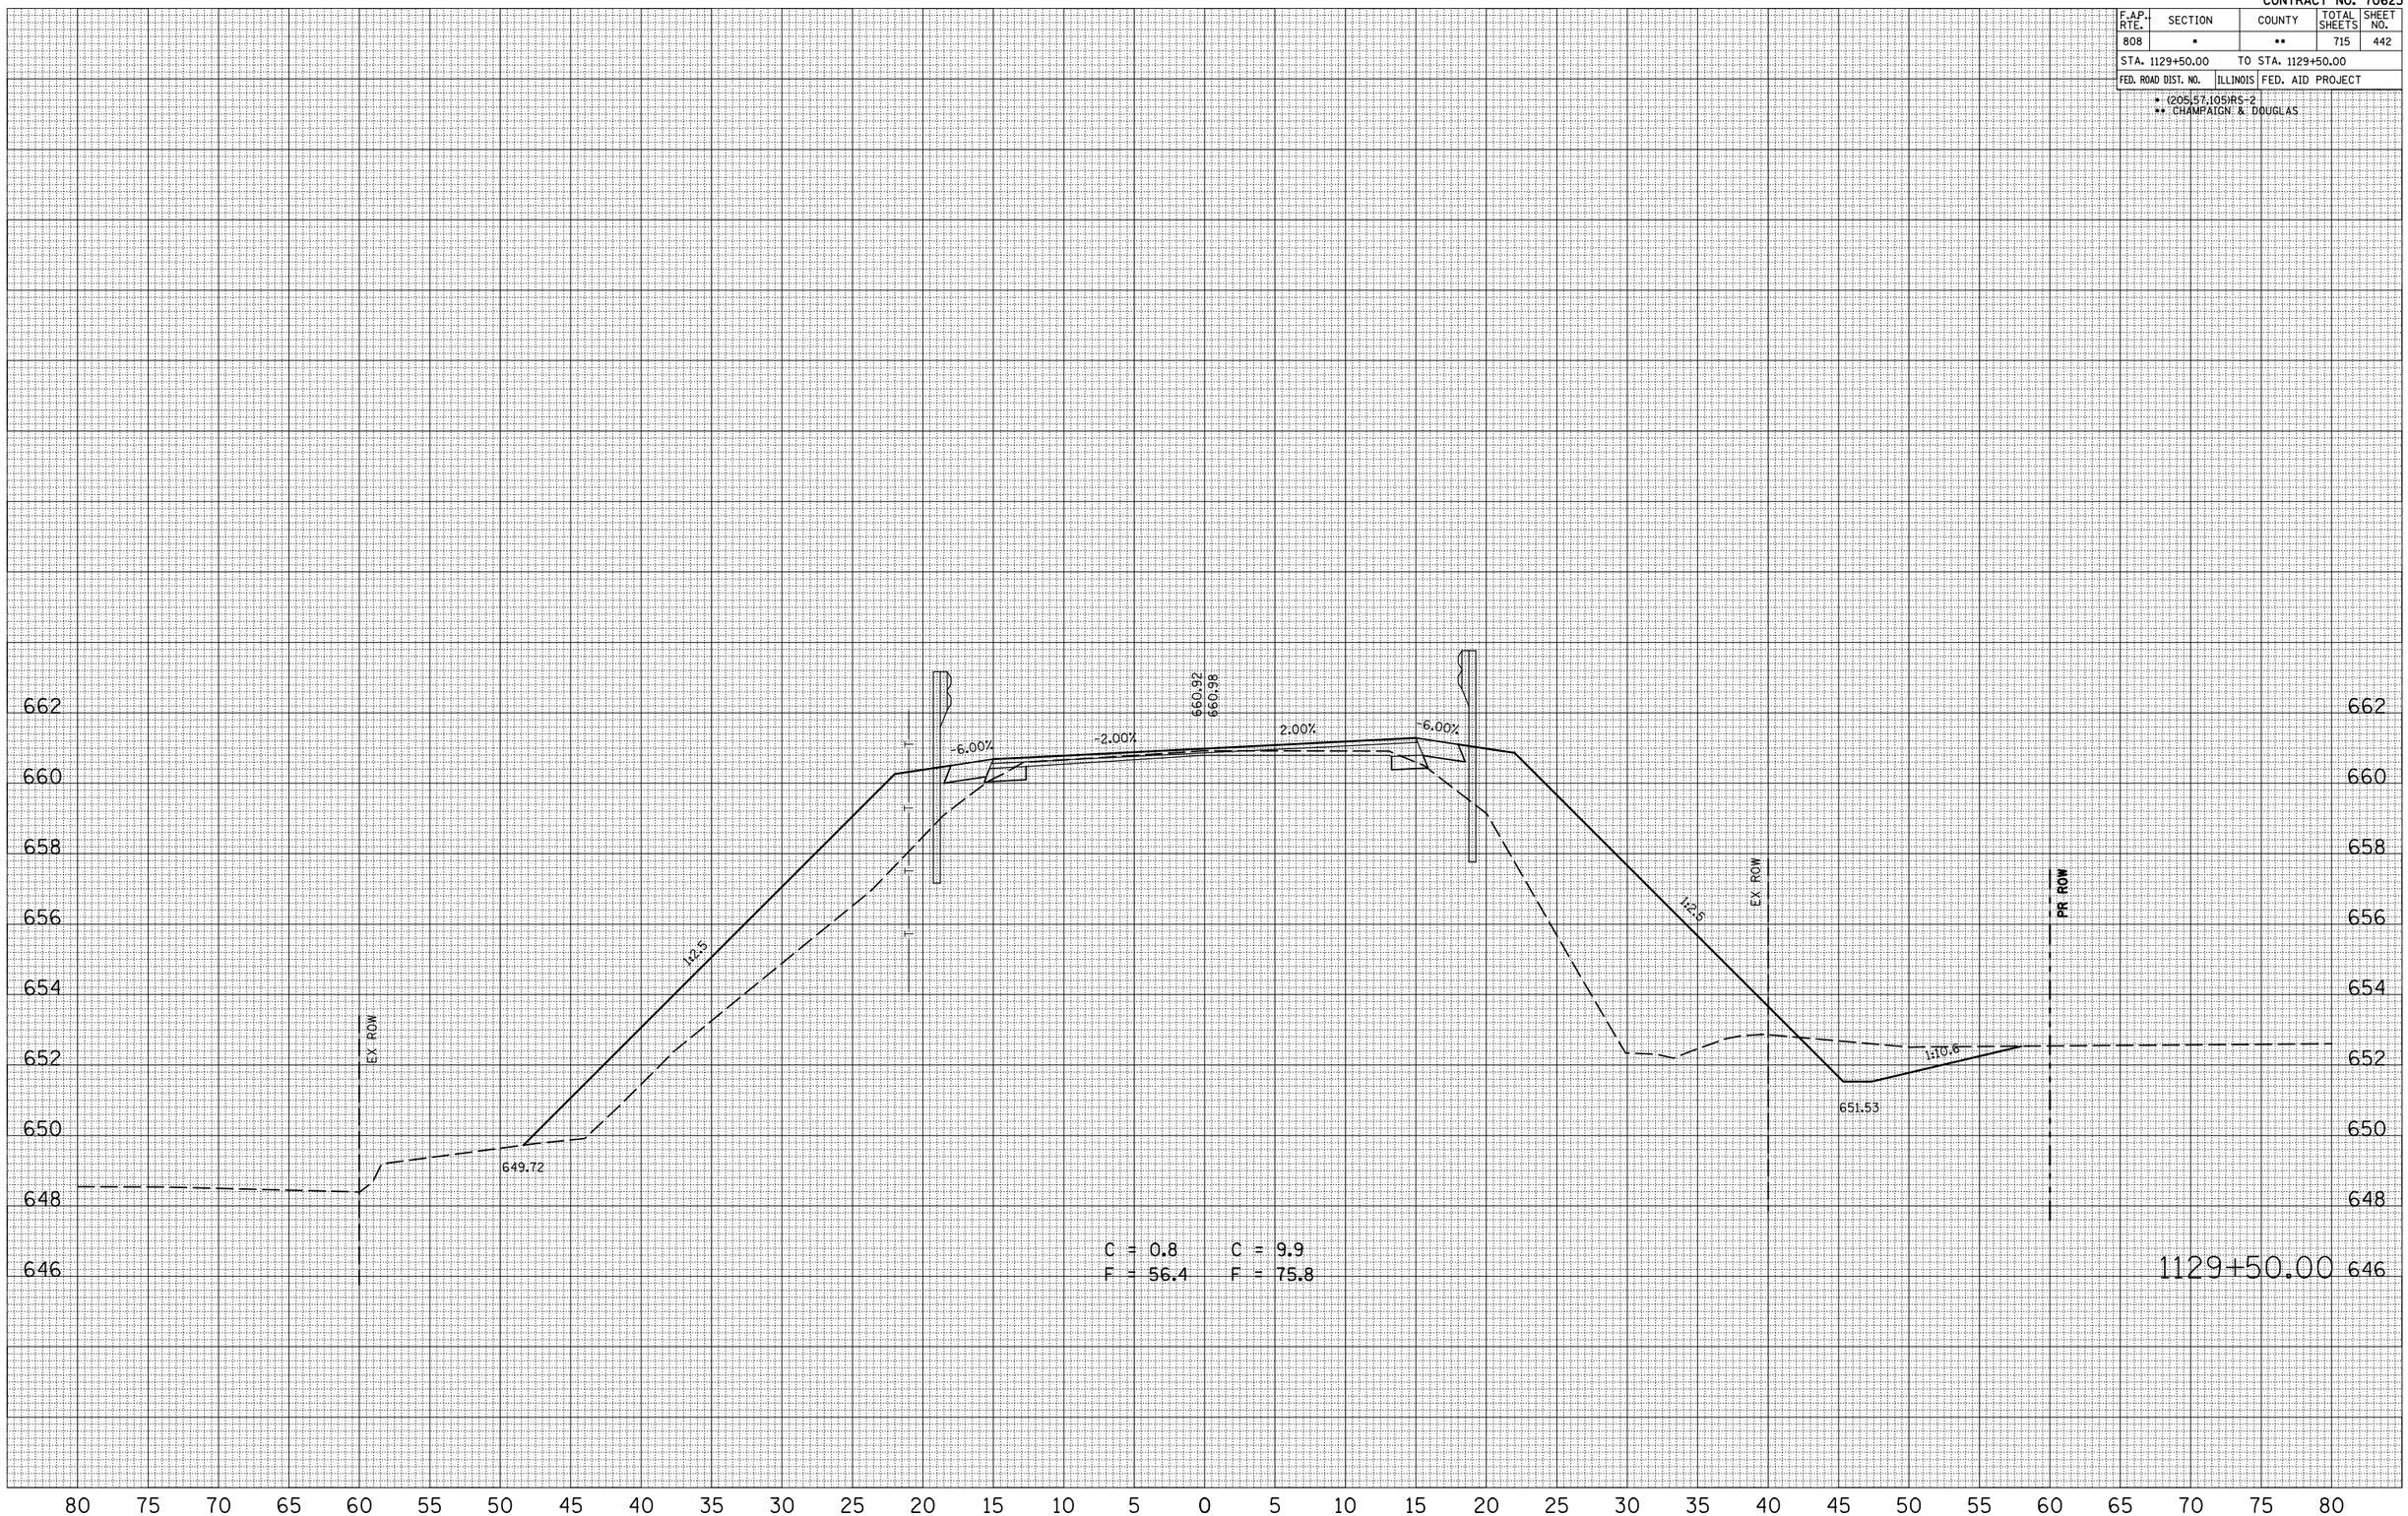


FINAL SURVEY
SURVEYED
PLOTTED
TRANSFERRED
NOTE BOOK
AREAS
AREAS CHECKED
NO.
BY
DATE

ORIGINAL SURVEY
SURVEYED
PLOTTED
TRANSFERRED
NOTE BOOK
AREAS
AREAS CHECKED
NO.
BY
DATE

PLOT DATE = 8/3/2009
FILE NAME = c:\pw_work\PWIDOT\CRAIGRE\d813922v70623sht-plan-dgn
PLOT SCALE = 18.5982 ' / IN.
USER NAME = craigre