CONTRACT NO. 70623

F.A.P. RTE.	SECTION	COUNTY	TOTAL SHEETS	SHEET NO.
808	*	**	715	457
STA. 1138+00.00		TO STA. 1138+00.00		
FED. ROAD DIST. NO.	ILLINOIS	FED. AID PROJECT		

* (205,57,105)RS-2
** CHAMPAIGN & DOUGLAS

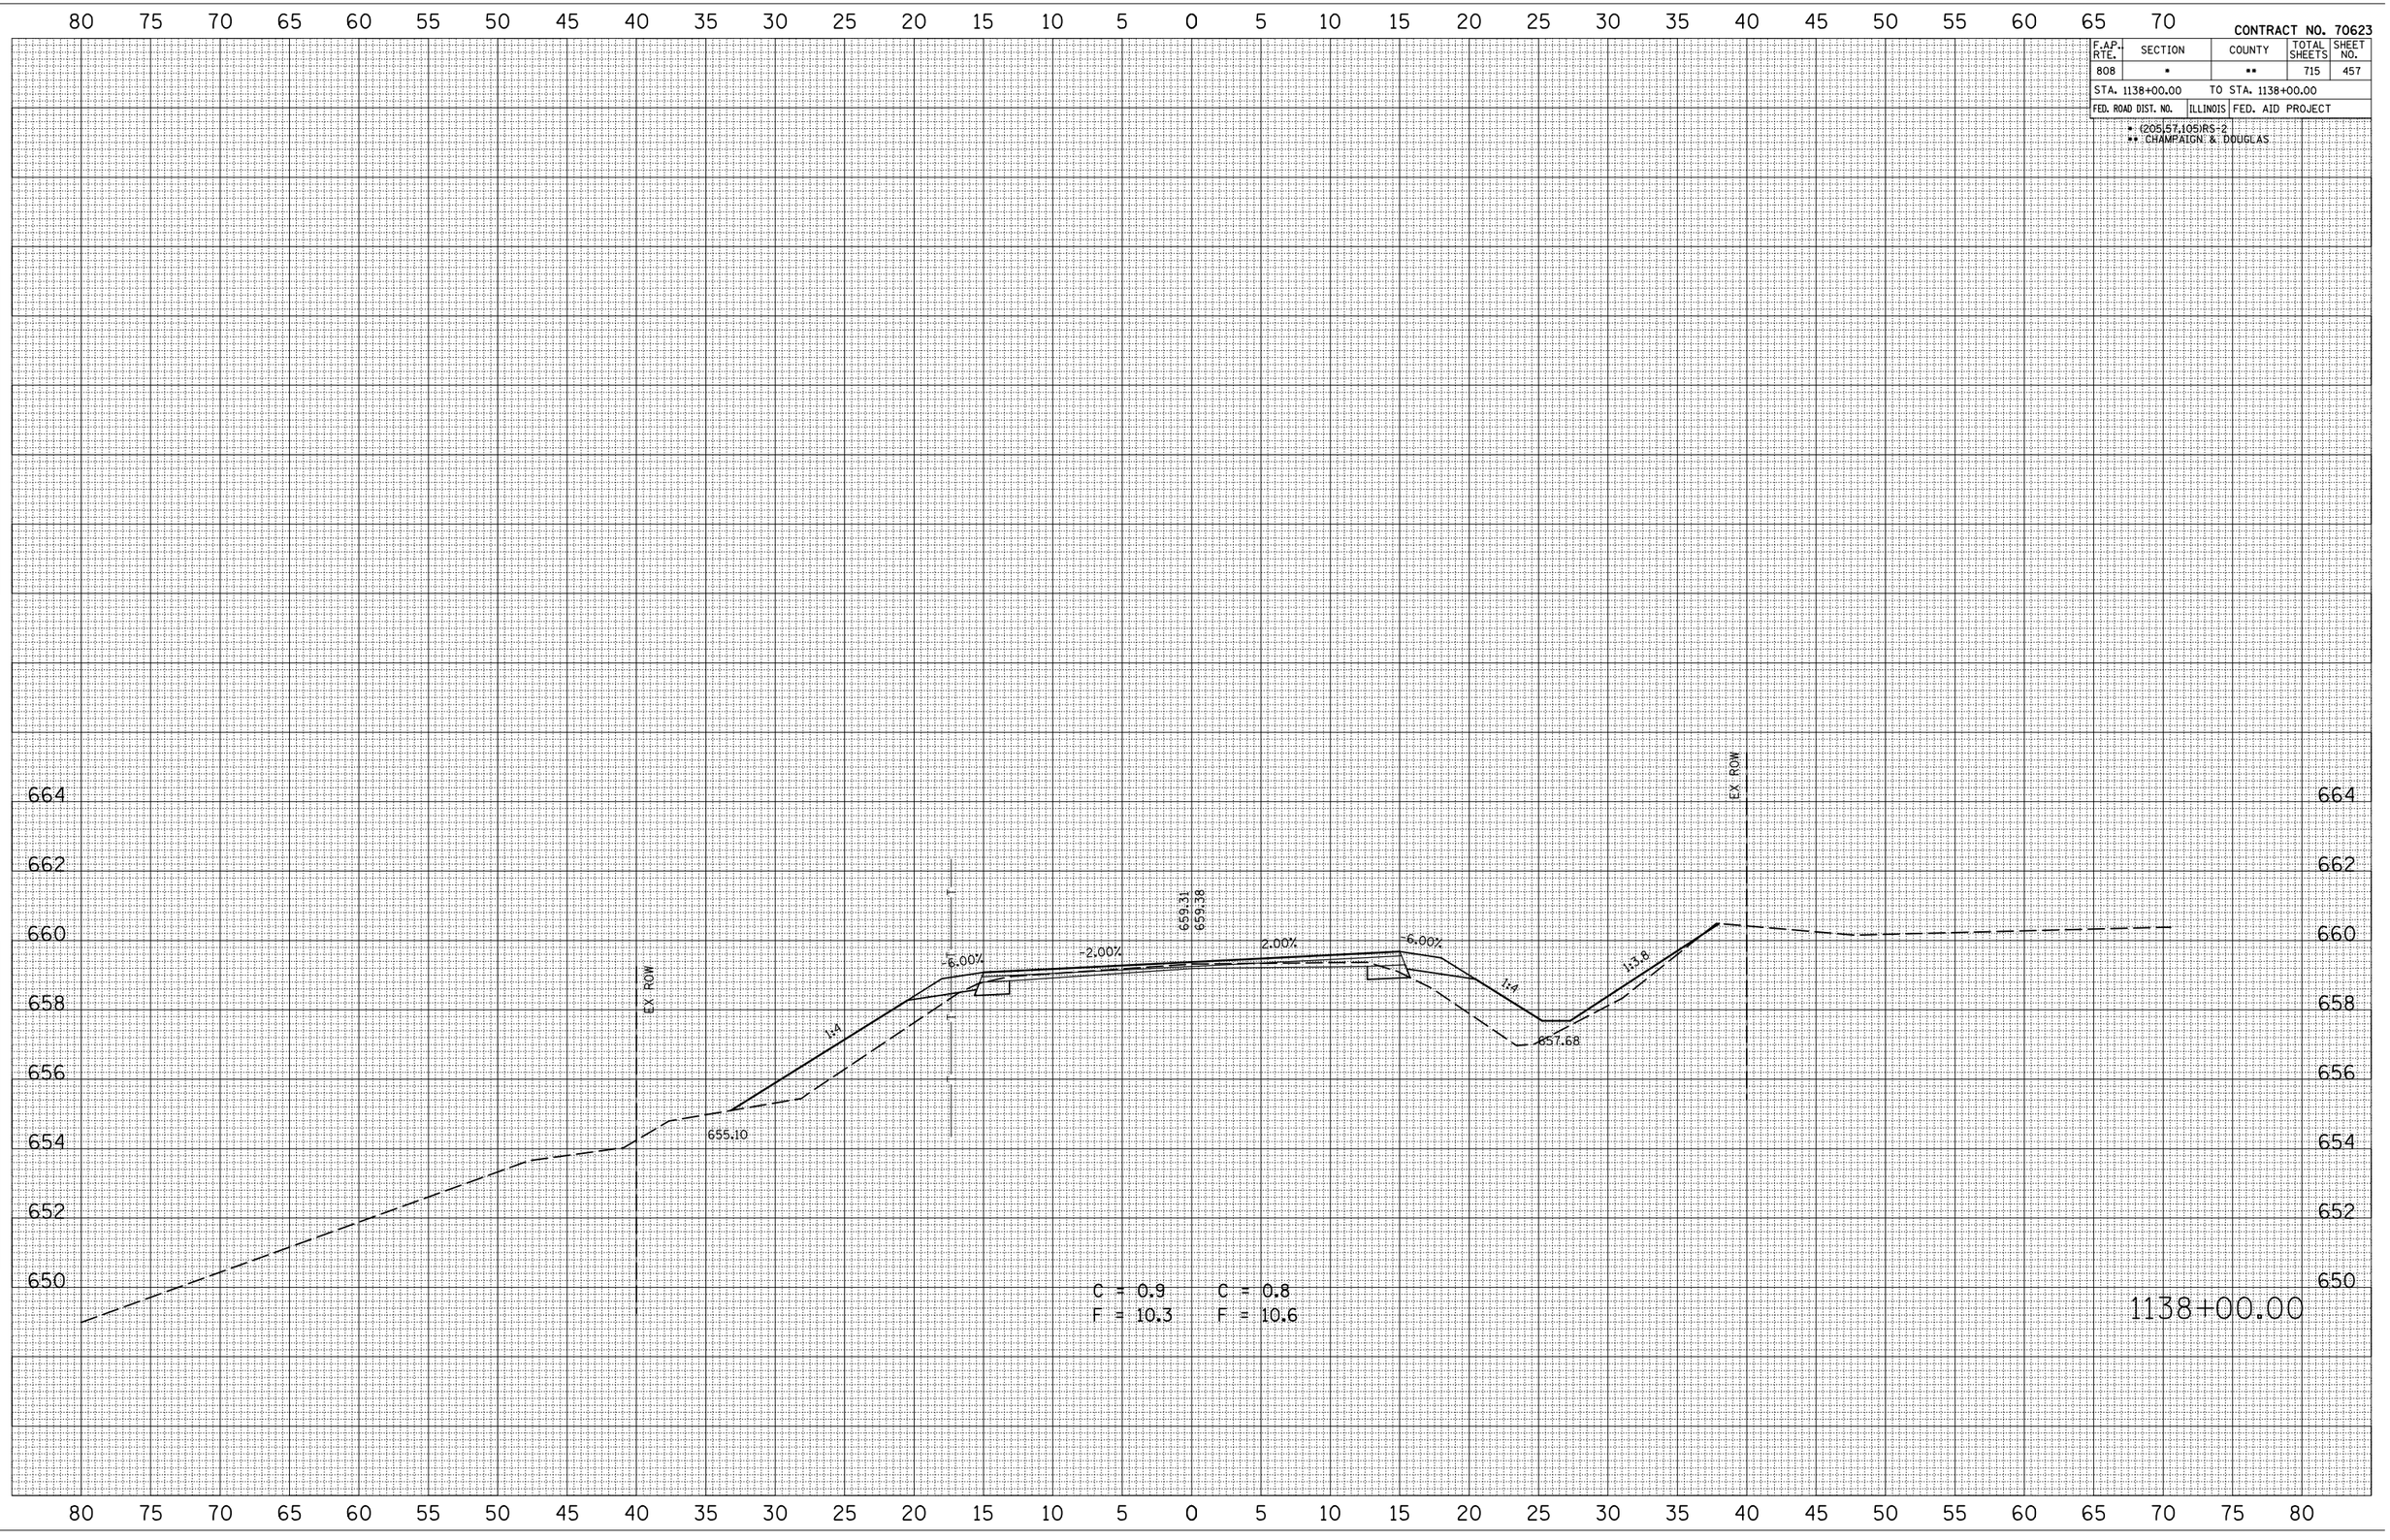

FINAL SURVEY		BY	DATE
	SURVEYED		
	PLOTTED		
	TRANSFERRED		
NOTE BOOK	AREAS		
	AREAS CHECKED		
NO.			

ORIGINAL SURVEY		BY	DATE
	SURVEYED		
	PLOTTED		
	TRANSFERRED		
	AREAS		
	AREAS CHECKED		
NO.			

PLOT DATE = 8/3/2009
FILE NAME = c:\pw_work\PWIDOT\CRAIGRE\d813922v705a25-dgn
PLOT SCALE = 18.5982 ' / IN.
USER NAME = craigre