CONTRACT NO. 70623

| F.A.P. RTE. | SECTION | COUNTY | TOTAL SHEETS | SHEET NO. |
|---|---|---|---|---|
| 808 | * | ** | 715 | 460 |
| STA. 1141+32.00 | | TO STA. 1142+00.00 | | |
| FED. ROAD DIST. NO. | ILLINOIS | FED. AID PROJECT | | |

* (205,57,105)RS-2
** CHAMPAIGN & DOUGLAS

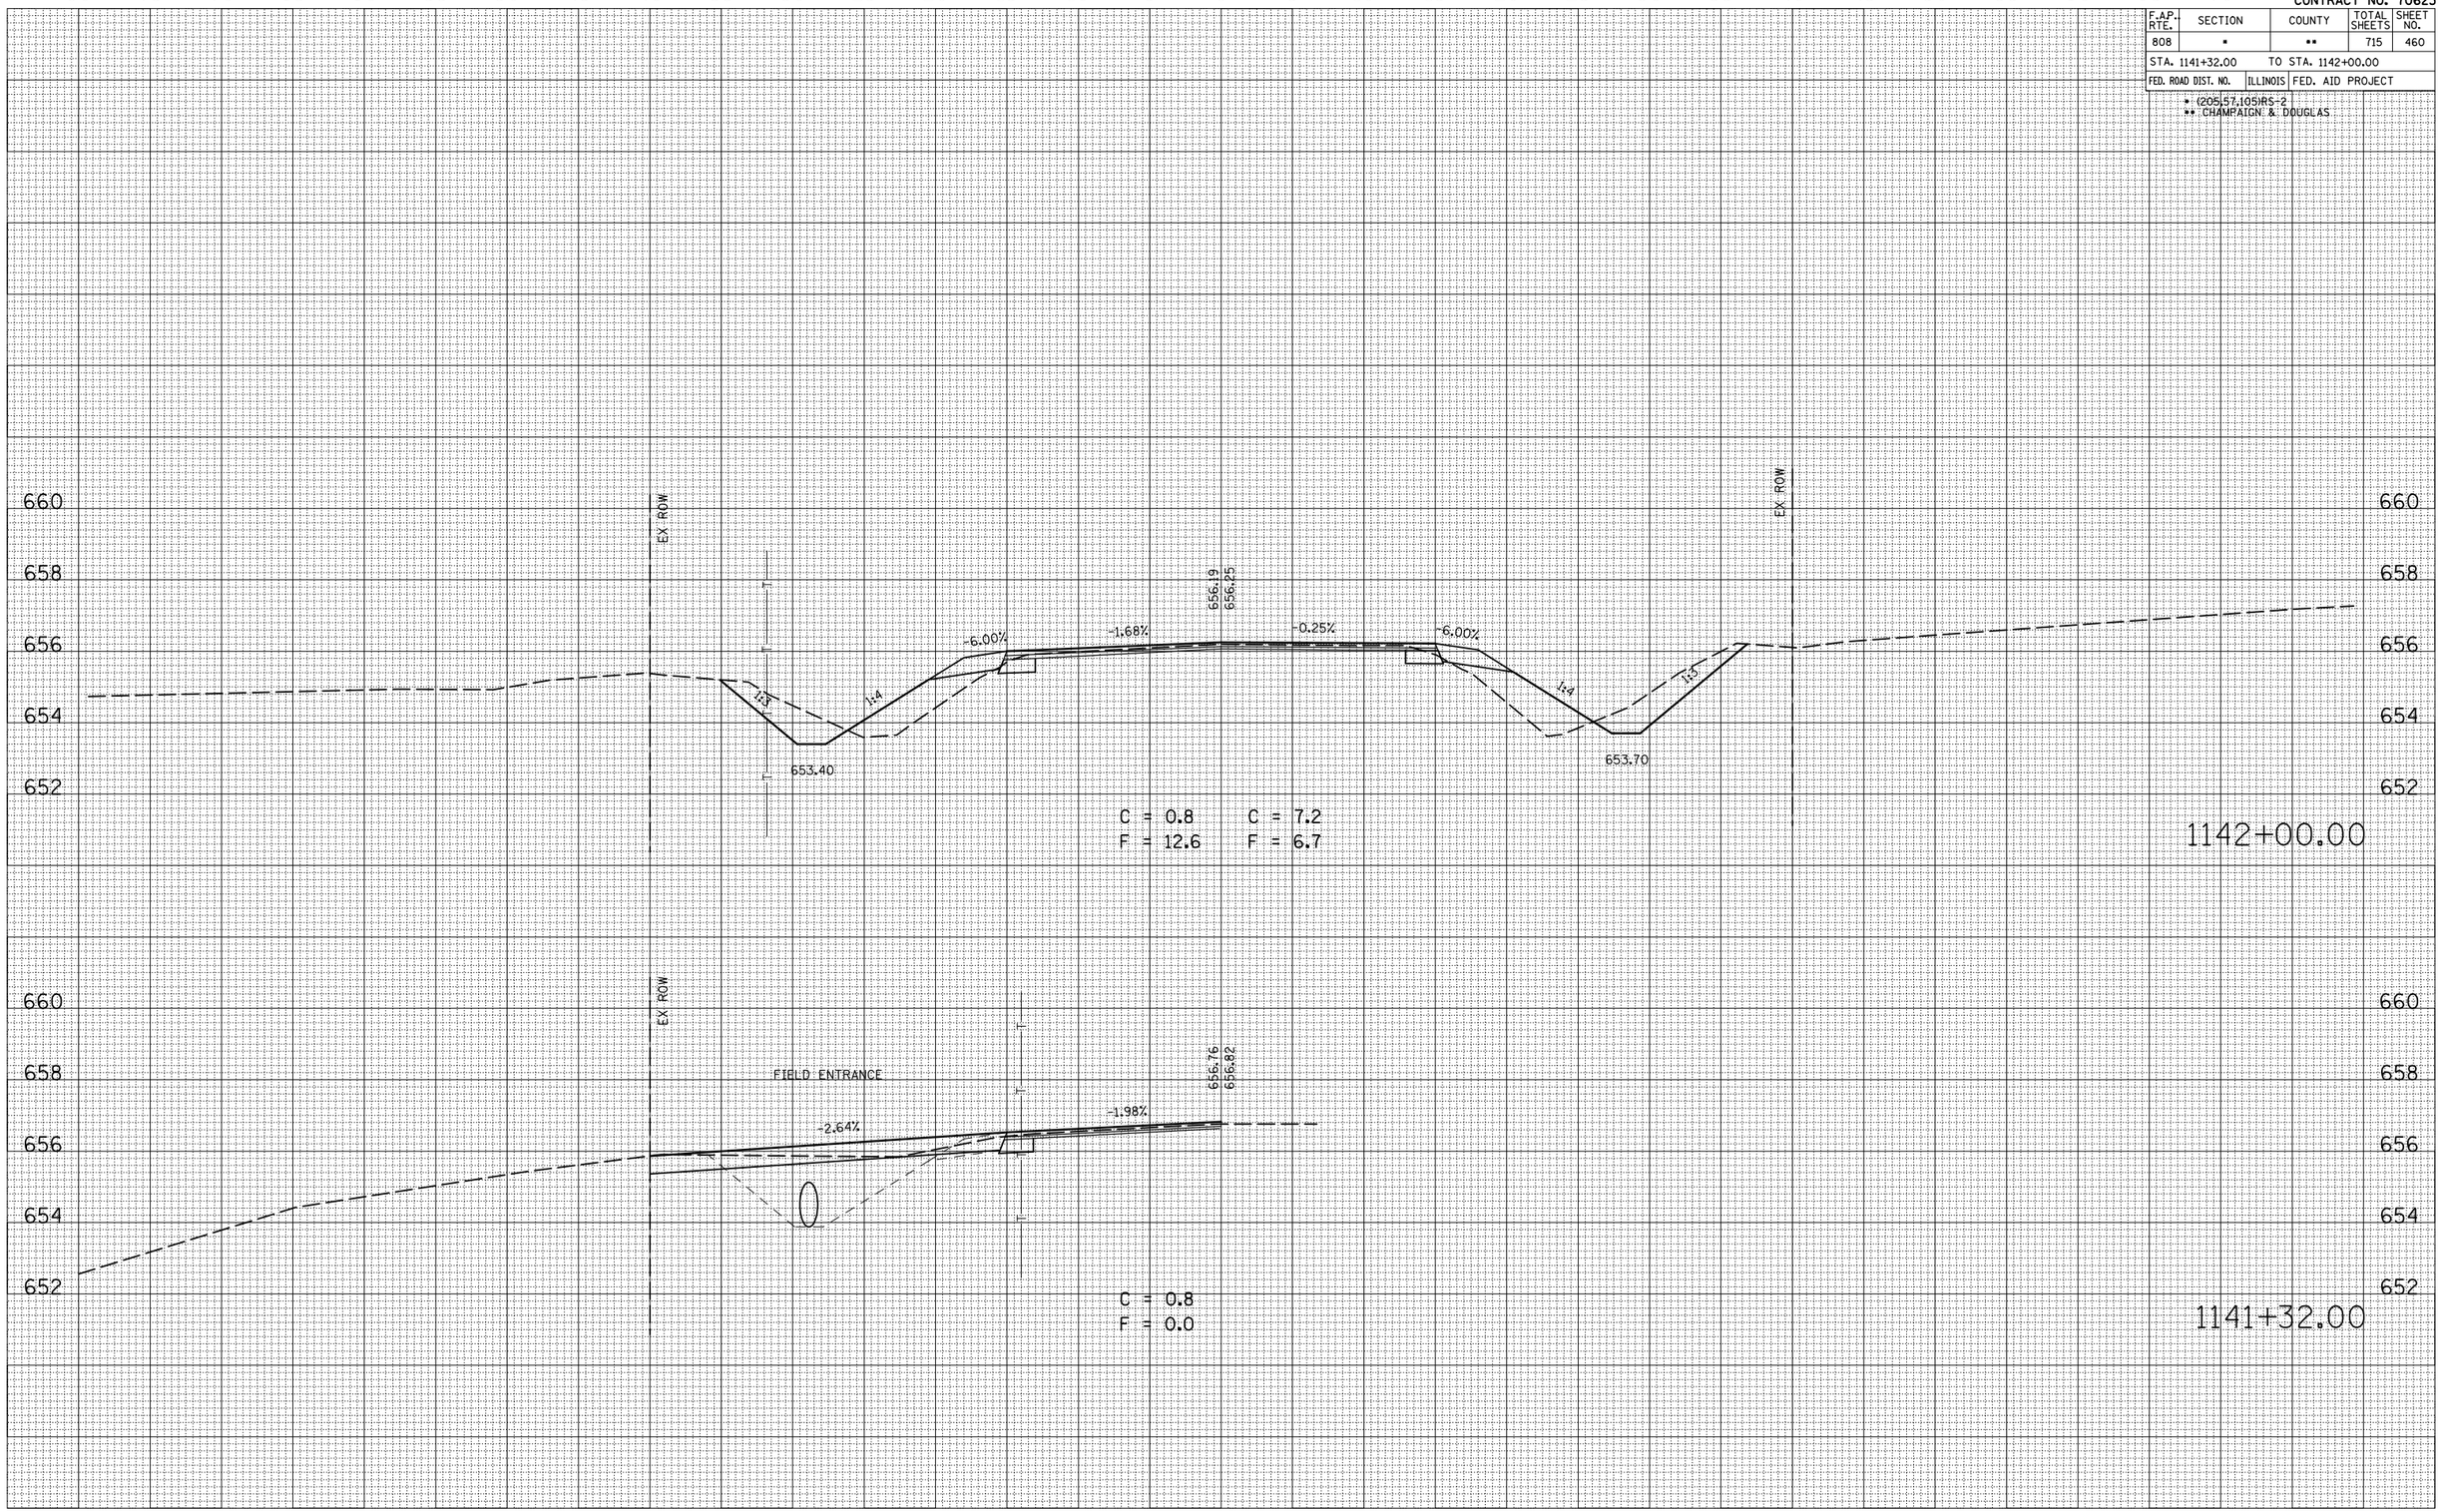


| FINAL SURVEY | BY | DATE |
|---|---|---|
| SURVEYED | | |
| PLOTTED | | |
| TRAVERSE | | |
| NOTE BOOK | | |
| AREAS | | |
| AREAS CHECKED | | |
| NO. | | |

| ORIGINAL SURVEY | BY | DATE |
|---|---|---|
| SURVEYED | | |
| PLOTTED | | |
| TRAVERSE | | |
| NOTE BOOK | | |
| AREAS | | |
| AREAS CHECKED | | |
| NO. | | |

PLOT DATE = 8/3/2009
FILE NAME = c:\pw_work\PWIDOT\CRAIGRE\d813922v705x25-dgn
PLOT SCALE = 18.5982 ' / IN.
USER NAME = craigre