CONTRACT NO. 70623

F.A.P. RTE.	SECTION	COUNTY	TOTAL SHEETS	SHEET NO.
808	*	**	715	545
STA. 2109+00.00		TO STA. 2109+07.01		
FED. ROAD DIST. NO.	ILLINOIS	FED. AID PROJECT		

* (205)57,105)RS-2
** CHAMPAIGN & DOUGLAS

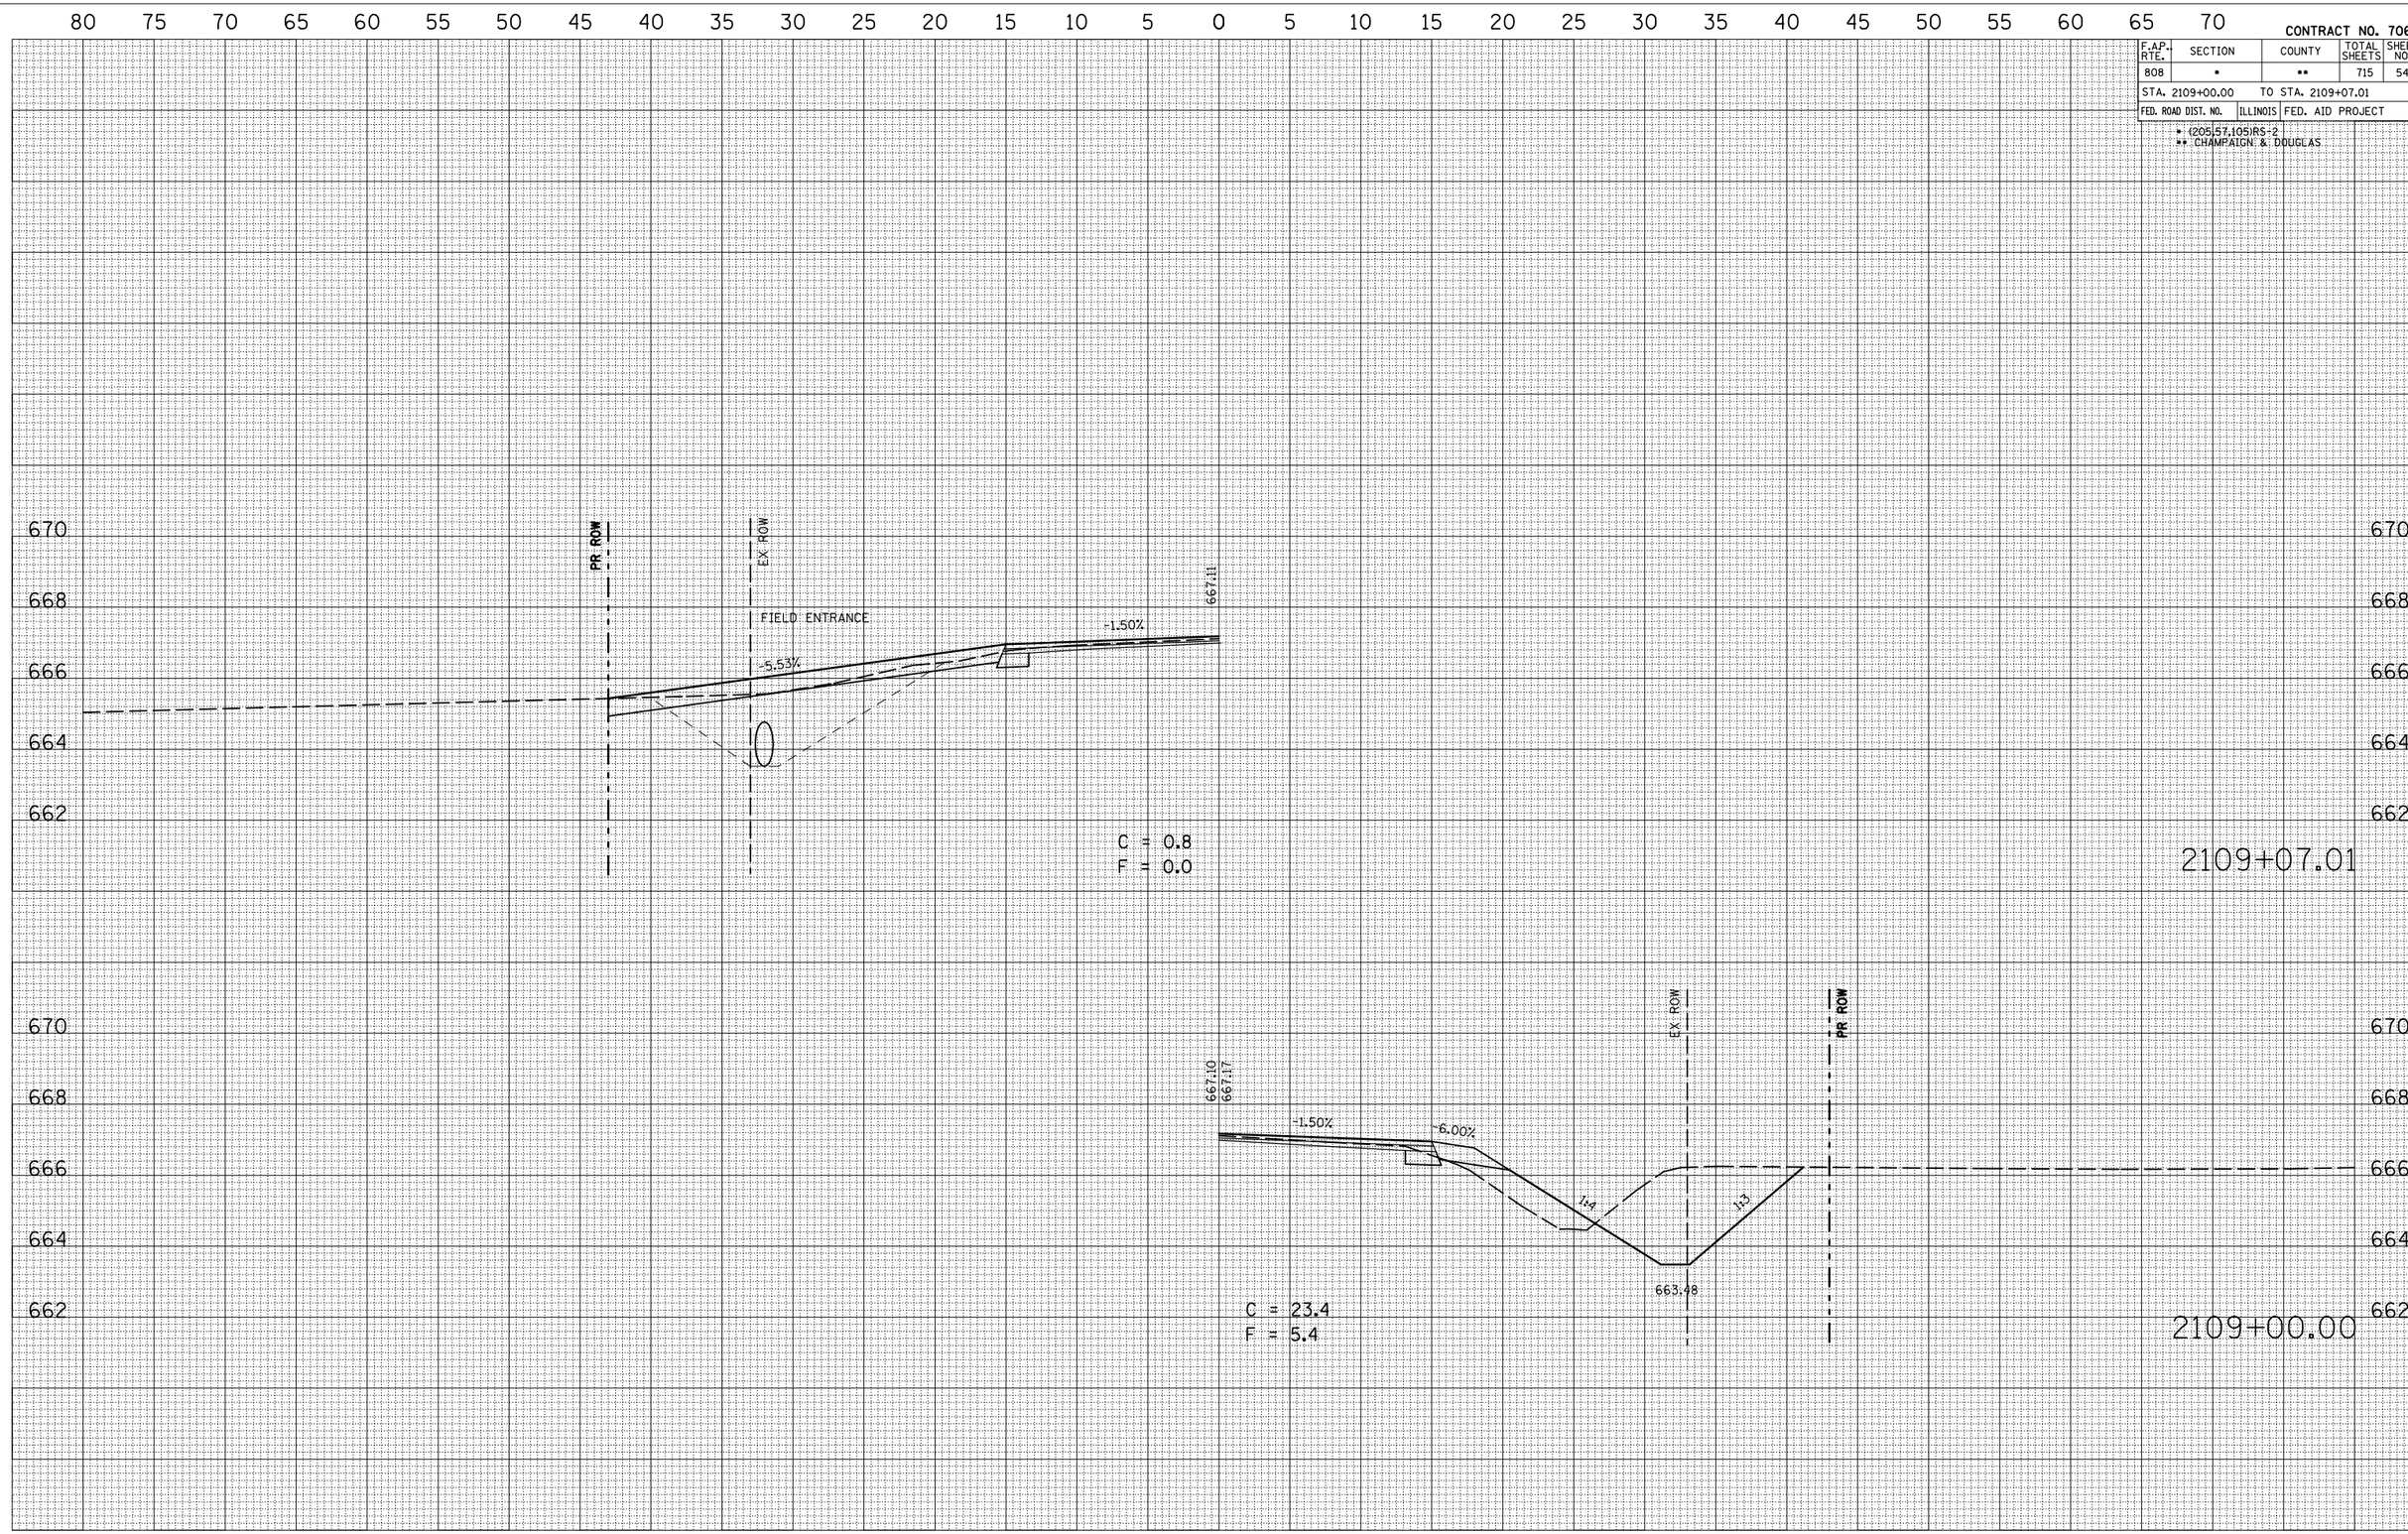

FINAL SURVEY		BY	DATE
NOTE BOOK	SURVEYED		
	PLOTTED		
	TRANSFERRED		
	AREAS		
NO.	AREAS CHECKED		

ORIGINAL SURVEY		BY	DATE
NOTE BOOK	SURVEYED		
	PLOTTED		
	TRANSFERRED		
	AREAS		
NO.	AREAS CHECKED		

PLOT DATE = 8/4/2009
FILE NAME = c:\pw_work\PWIDOT\CRAIGRE\d813922v06c3mp-sheet-section
PLOT SCALE = 18.5982 ' / IN.
USER NAME = craigre