CONTRACT NO. 70623

F.A.P. RTE.	SECTION	COUNTY	TOTAL SHEETS	SHEET NO.
808	*	**	715	695
STA. 2302+00.00		TO STA. 2302+00.00		
FED. ROAD DIST. NO.	ILLINOIS	FED. AID PROJECT		

* (205,57,105)RS-2
** CHAMPAIGN & DOUGLAS

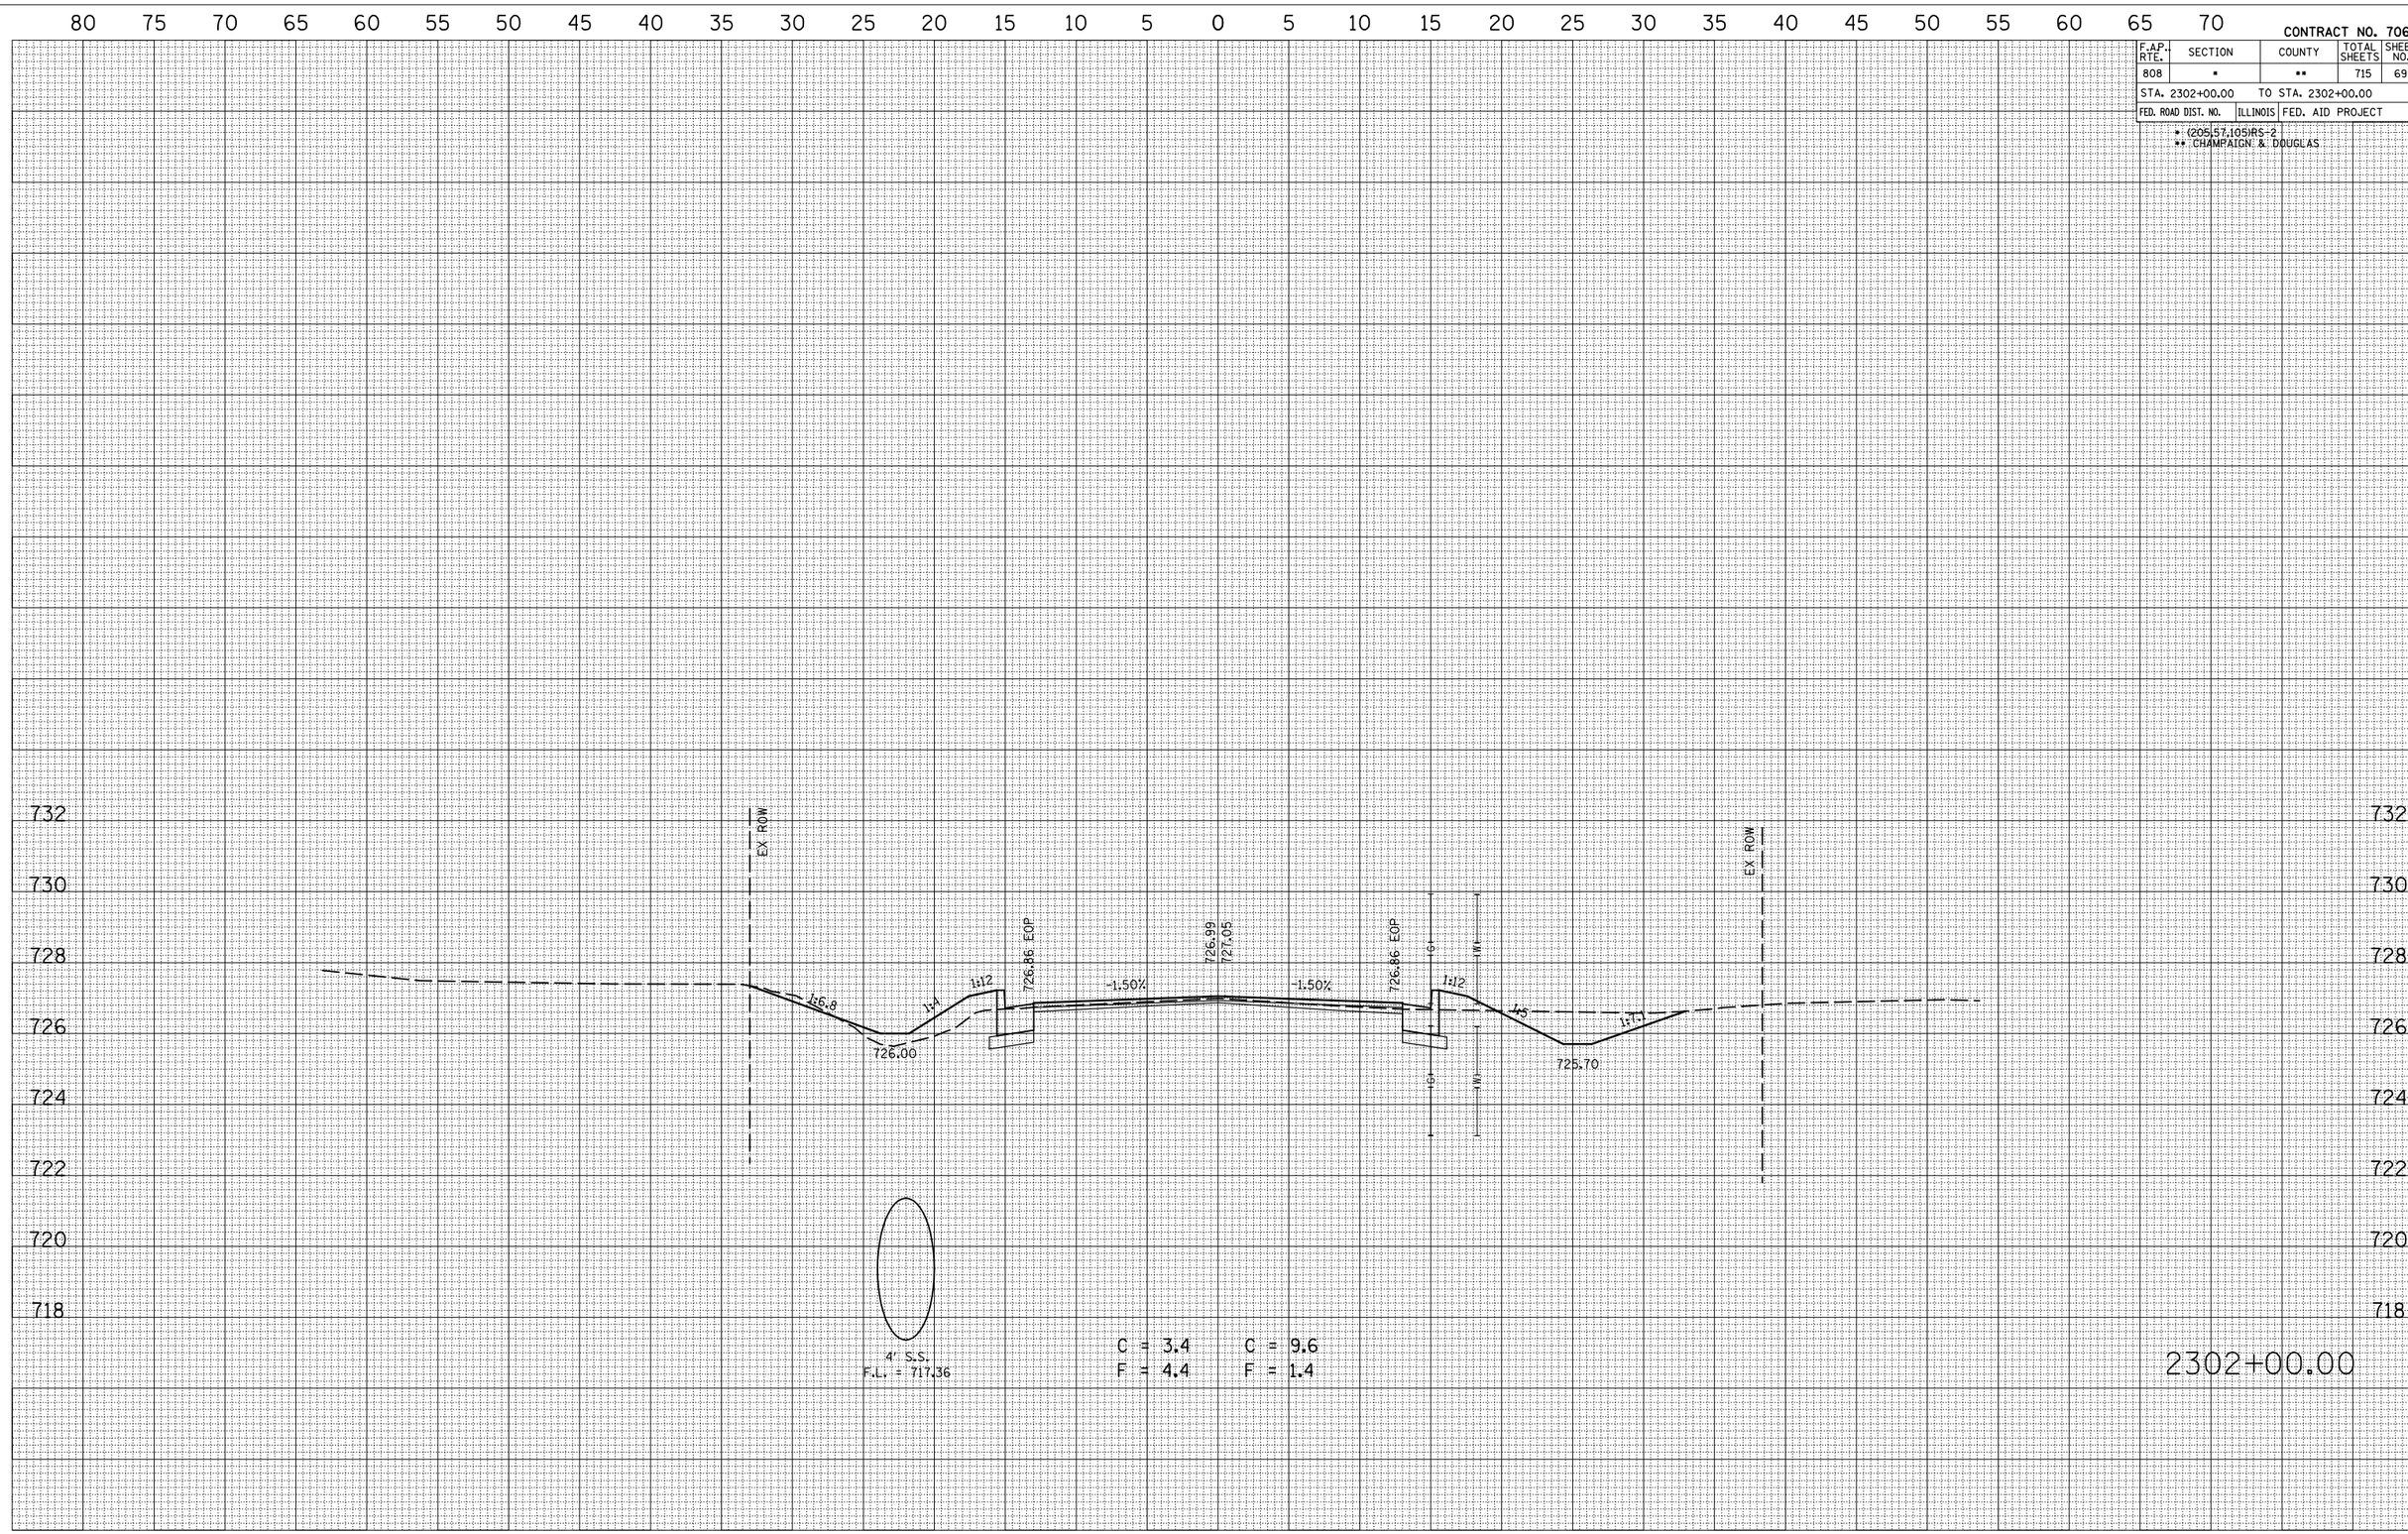

FINAL SURVEY		BY	DATE
	SURVEYED		
	PLOTTED		
	TRAVERSE		
NOTE BOOK	AREAS		
	AREAS CHECKED		
NO.			

ORIGINAL SURVEY		BY	DATE
	SURVEYED		
	PLOTTED		
	TRAVERSE		
	AREAS		
	AREAS CHECKED		
NO.			

PLOT DATE = 8/4/2009
FILE NAME = c:\pw_work\pwidot\craigre\d0139822\70623sht_ts2.dgn
PLOT SCALE = 18.5882 ' / IN.
USER NAME = craigre