CONTRACT NO. 70623

F.A.P. RTE.	SECTION	COUNTY	TOTAL SHEETS	SHEET NO.
808	*	**	715	703
STA. 2305+00.00	TO STA. 2305+15.00			
FED. ROAD DIST. NO.	ILLINOIS	FED. AID PROJECT		

* (205,57,105)RS-2
** CHAMPAIGN & DOUGLAS

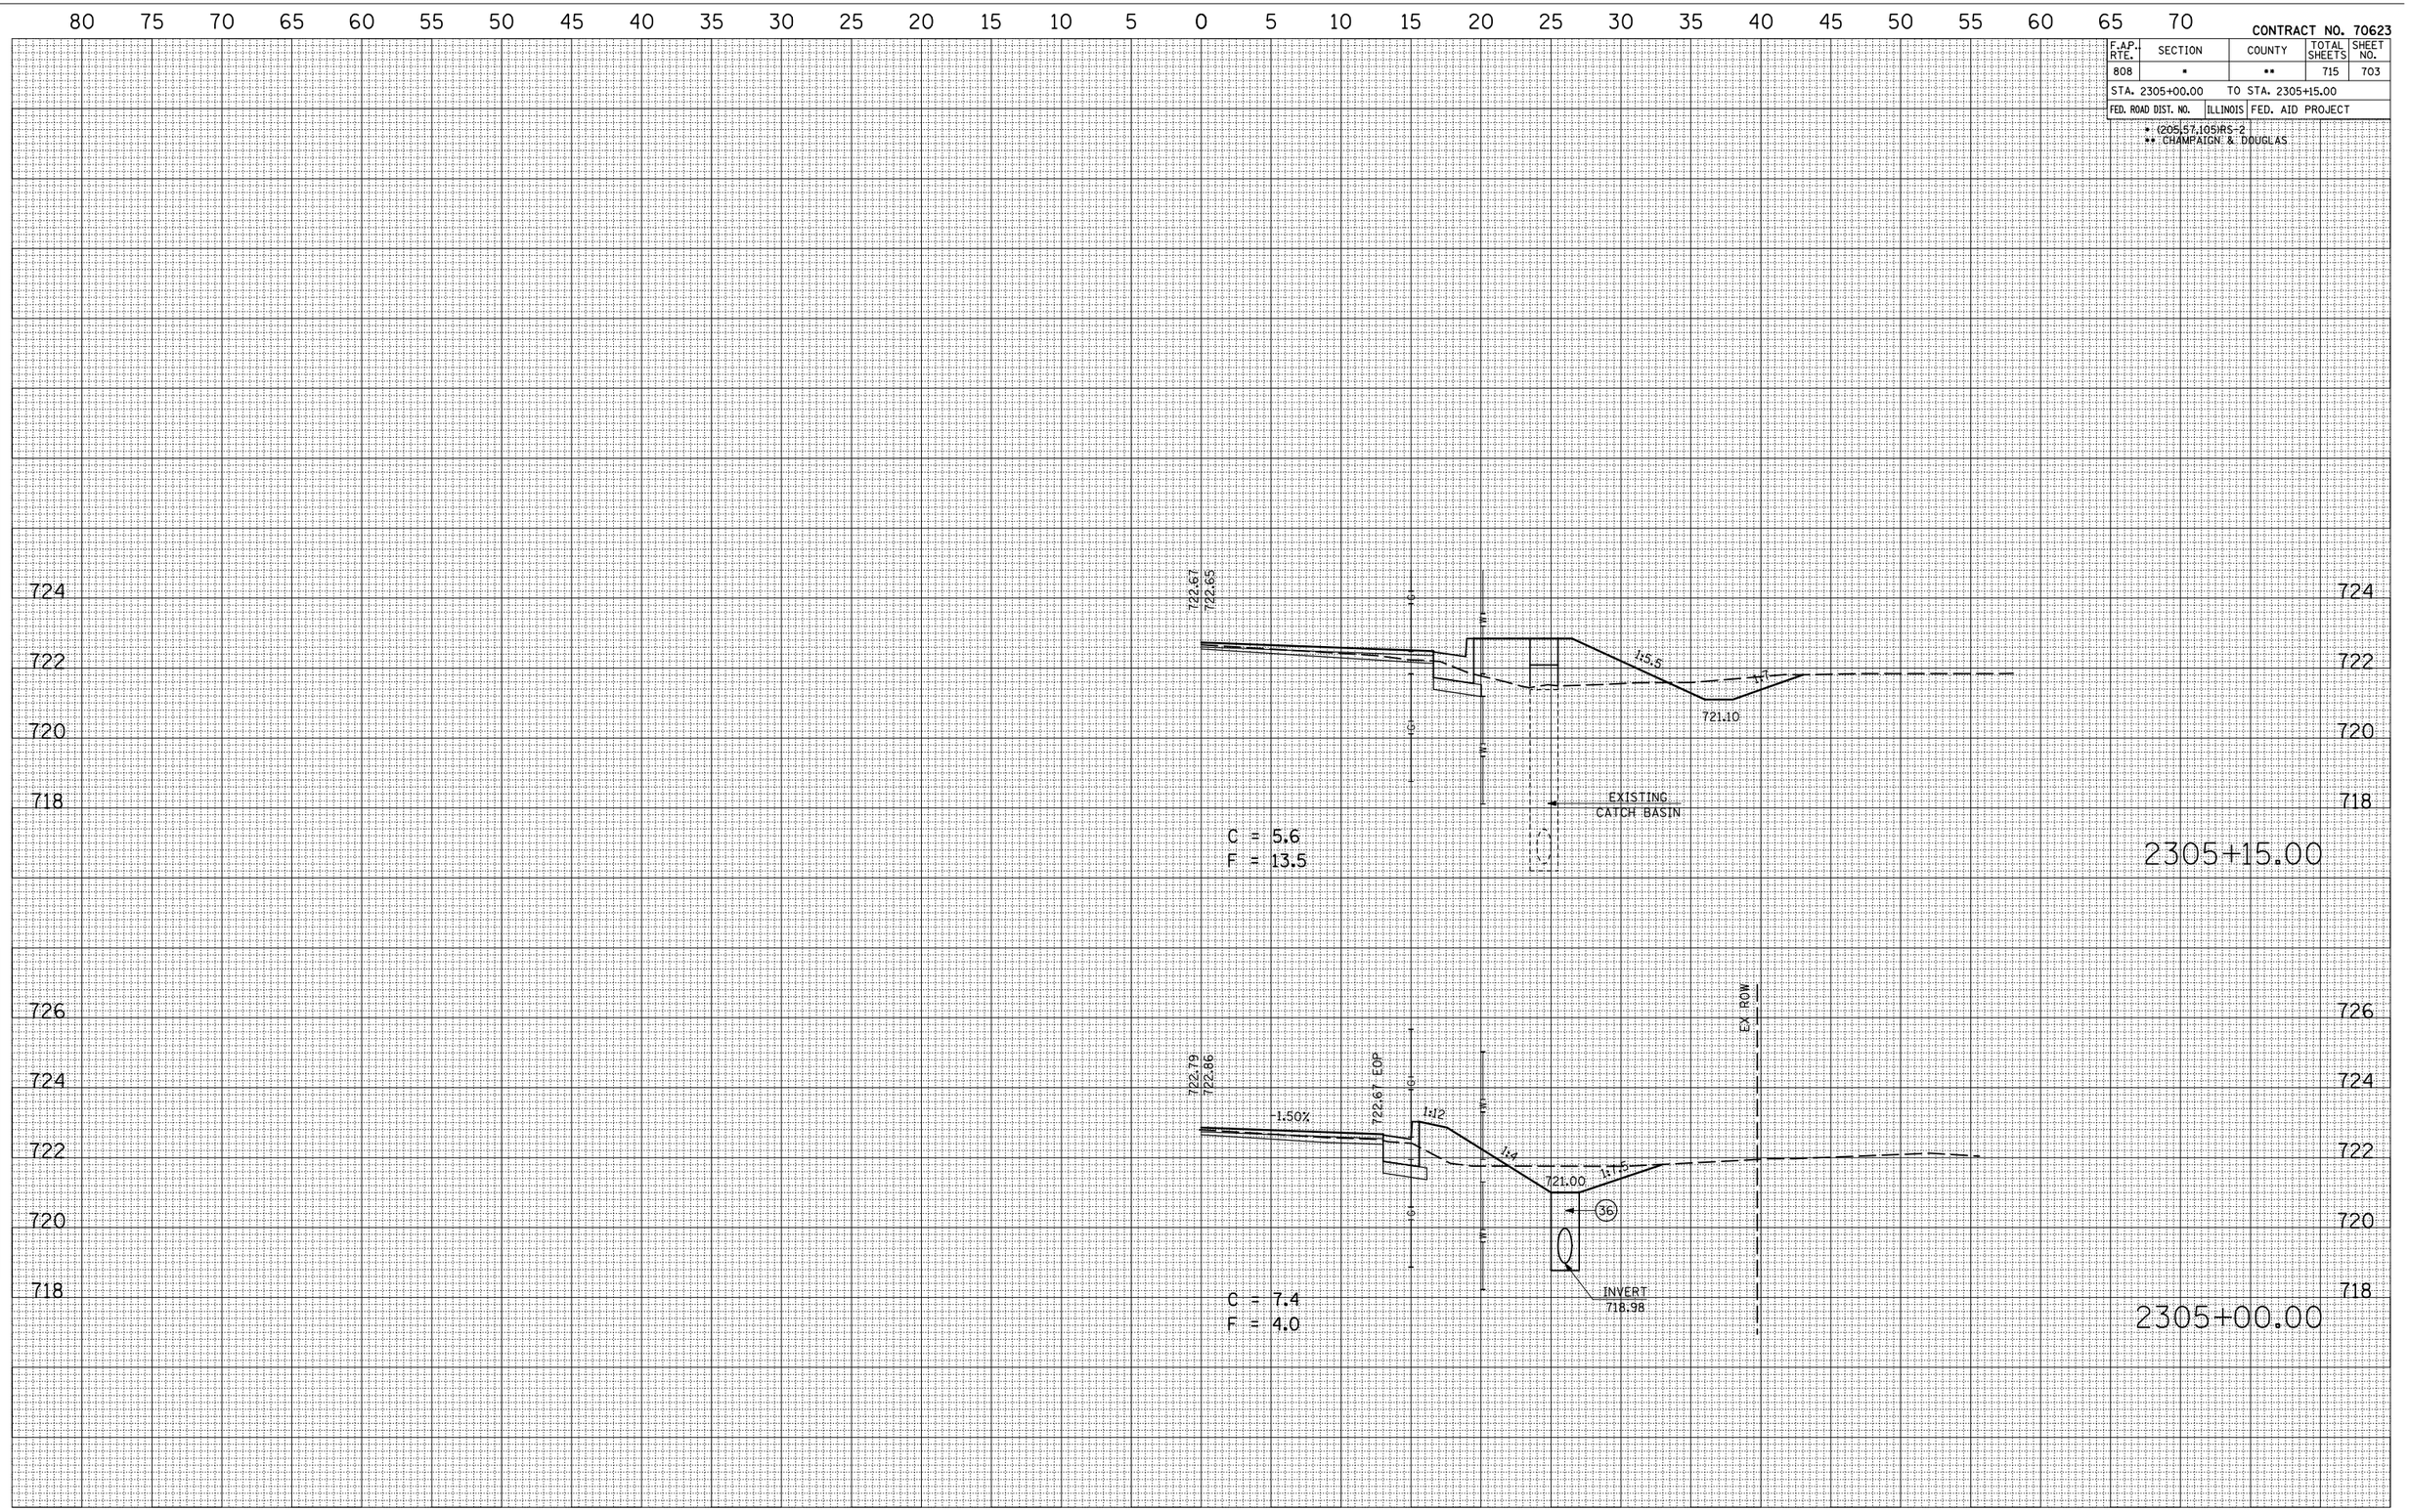

FINAL SURVEY		BY	DATE
	SURVEYED		
	PLOTTED		
NOTE BOOK	TRAVERSE		
	AREAS		
NO.	AREAS CHECKED		

ORIGINAL SURVEY		BY	DATE
	SURVEYED		
	PLOTTED		
	TRAVERSE		
	AREAS		
NO.	AREAS CHECKED		

PLOT DATE = 8/4/2009
FILE NAME = c:\pw_work\pwidot\craigre\d0139822\70623sht15.dgn
PLOT SCALE = 18.5882 ' / IN.
USER NAME = craigre