CONTRACT NO. 70623

| F.A.P. RTE. | SECTION | COUNTY | TOTAL SHEETS | SHEET NO. |
|---|---|---|---|---|
| 808 | * | ** | 715 | 710 |
| STA. 2308+11.00 | | TO STA. 2308+50.00 | | |
| FED. ROAD DIST. NO. | ILLINOIS | FED. AID PROJECT | | |

* (205,57,105)RS-2
** CHAMPAIGN & DOUGLAS

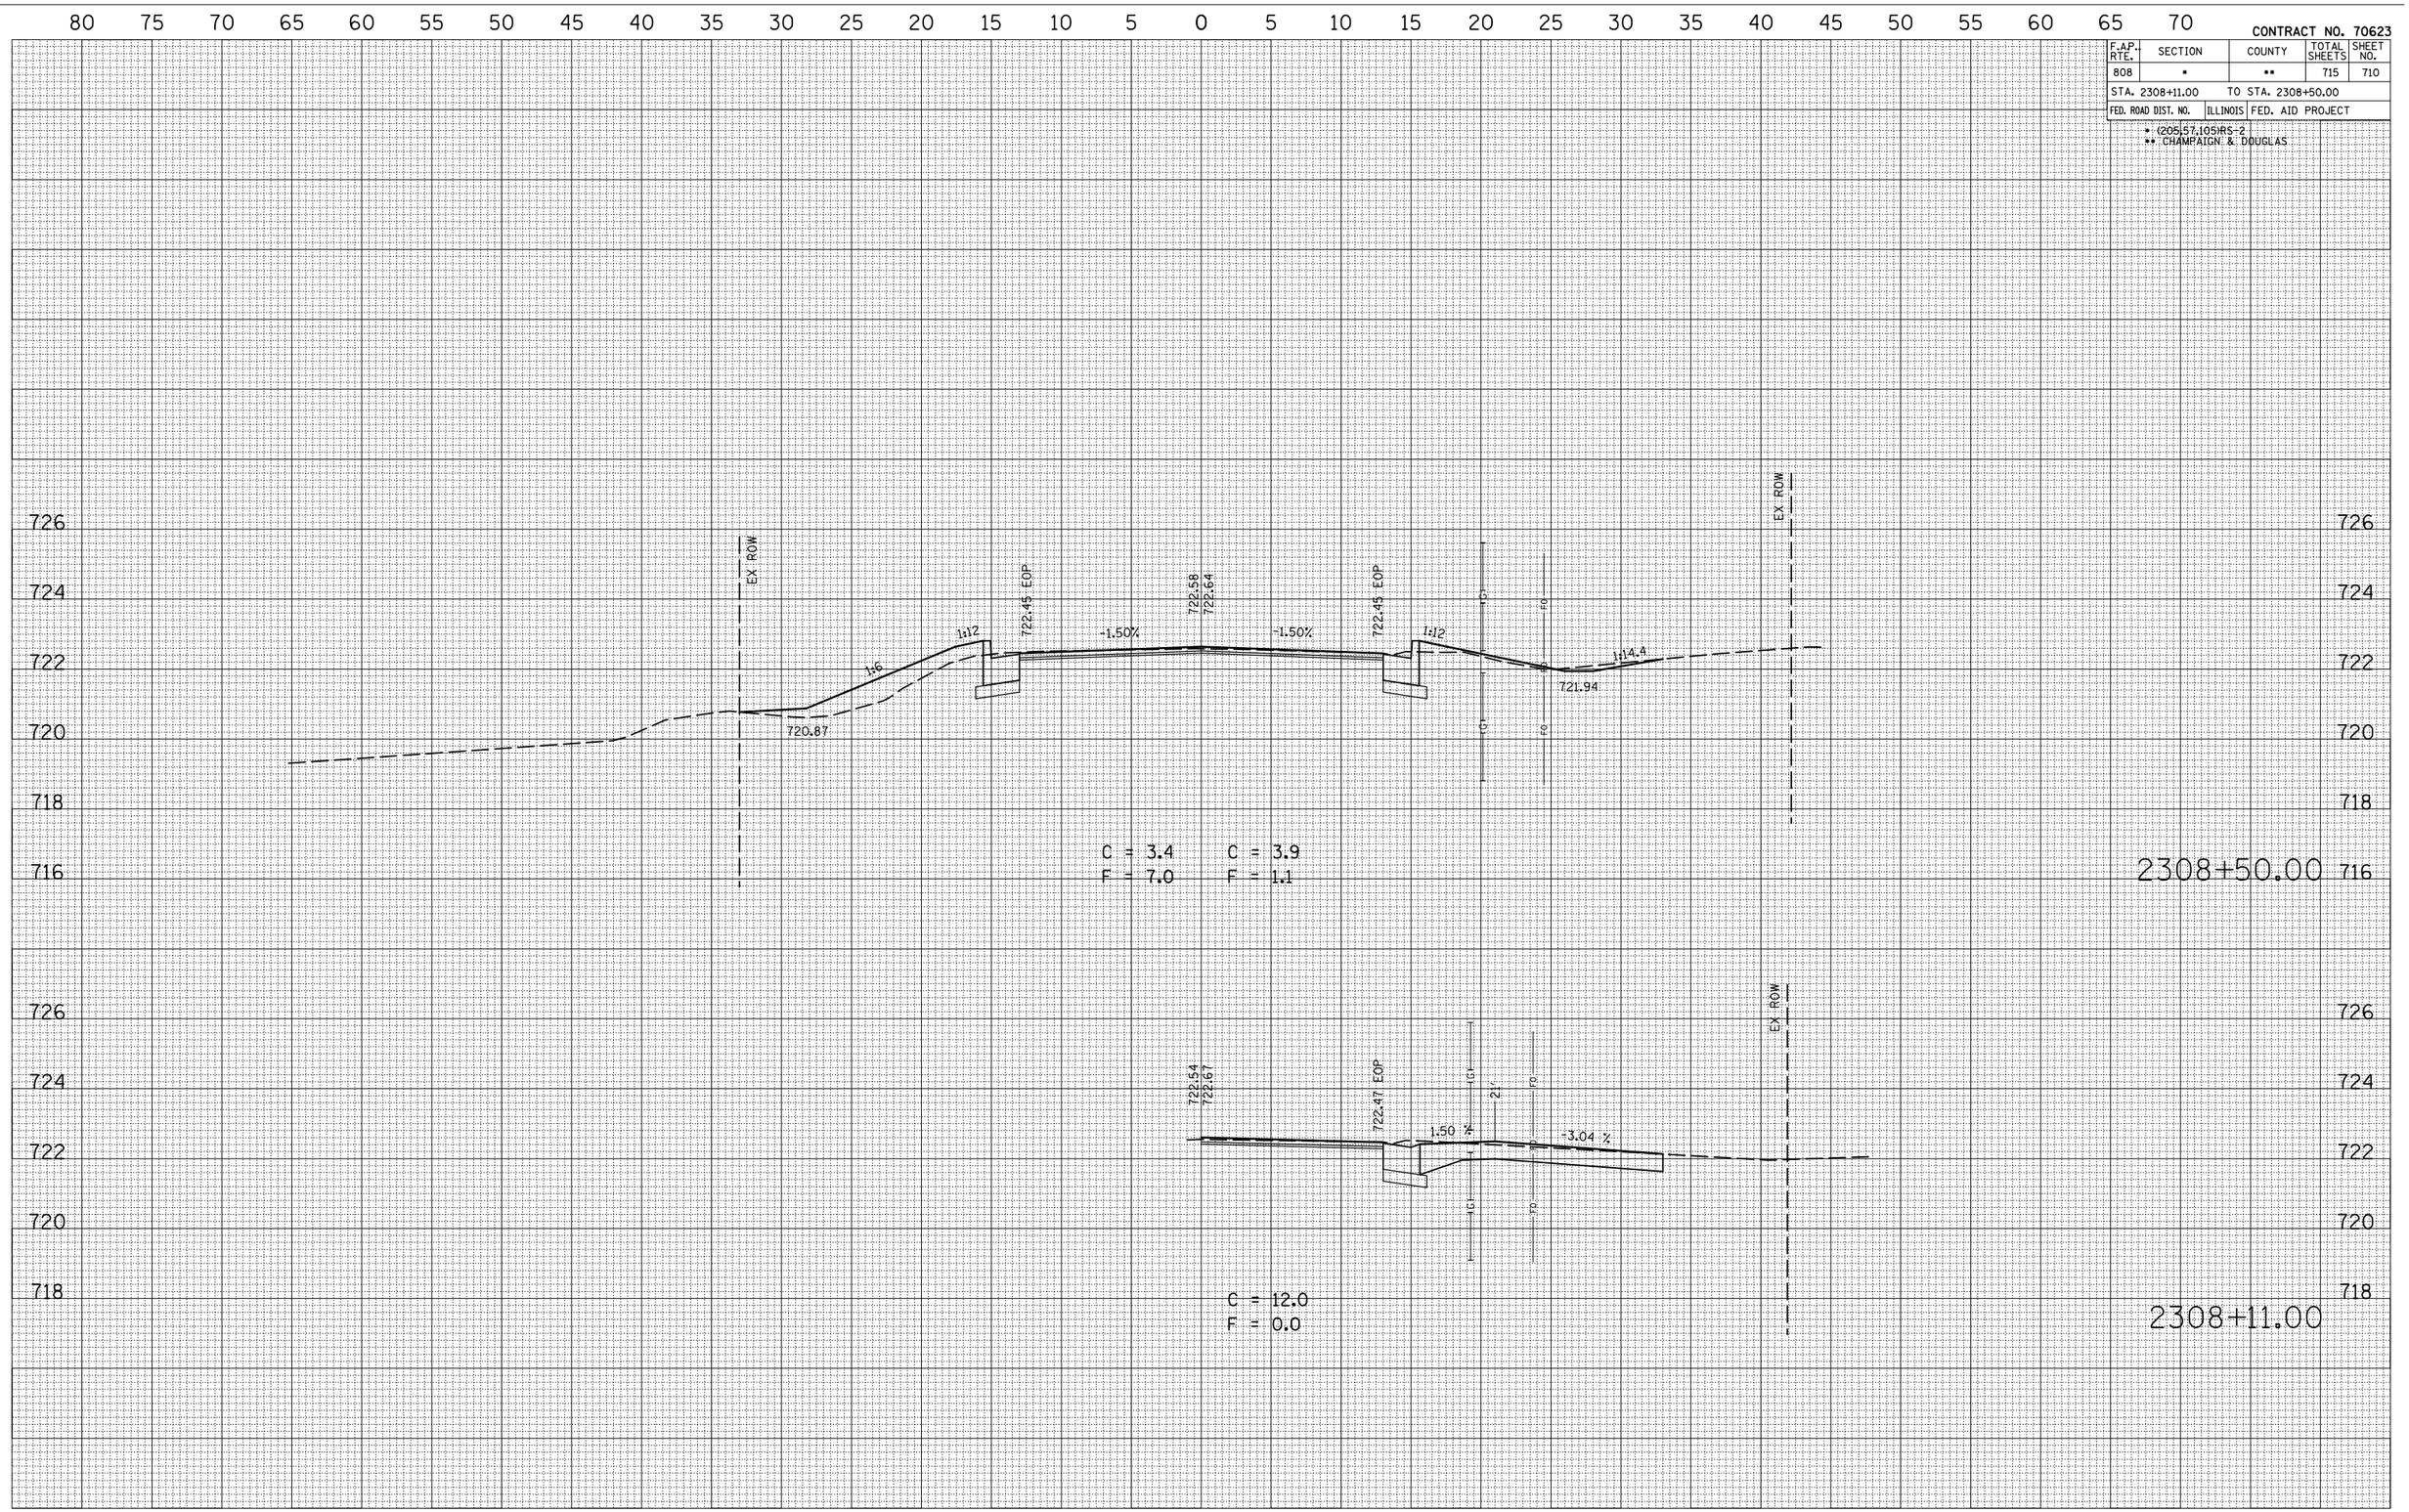


FINAL SURVEY — NOTE BOOK NO. — SURVEYED — PLOTTED — TRAVERSED — AREAS — AREAS CHECKED — BY — DATE

ORIGINAL SURVEY — NOTE BOOK NO. — SURVEYED — PLOTTED — TRAVERSED — AREAS — AREAS CHECKED — BY — DATE

PLOT DATE = 8/4/2009
FILE NAME = c:\pw_work\pwidot\craigre\d0139822\D706230.dgn
PLOT SCALE = 18.5982 ' / IN.
USER NAME = craigre