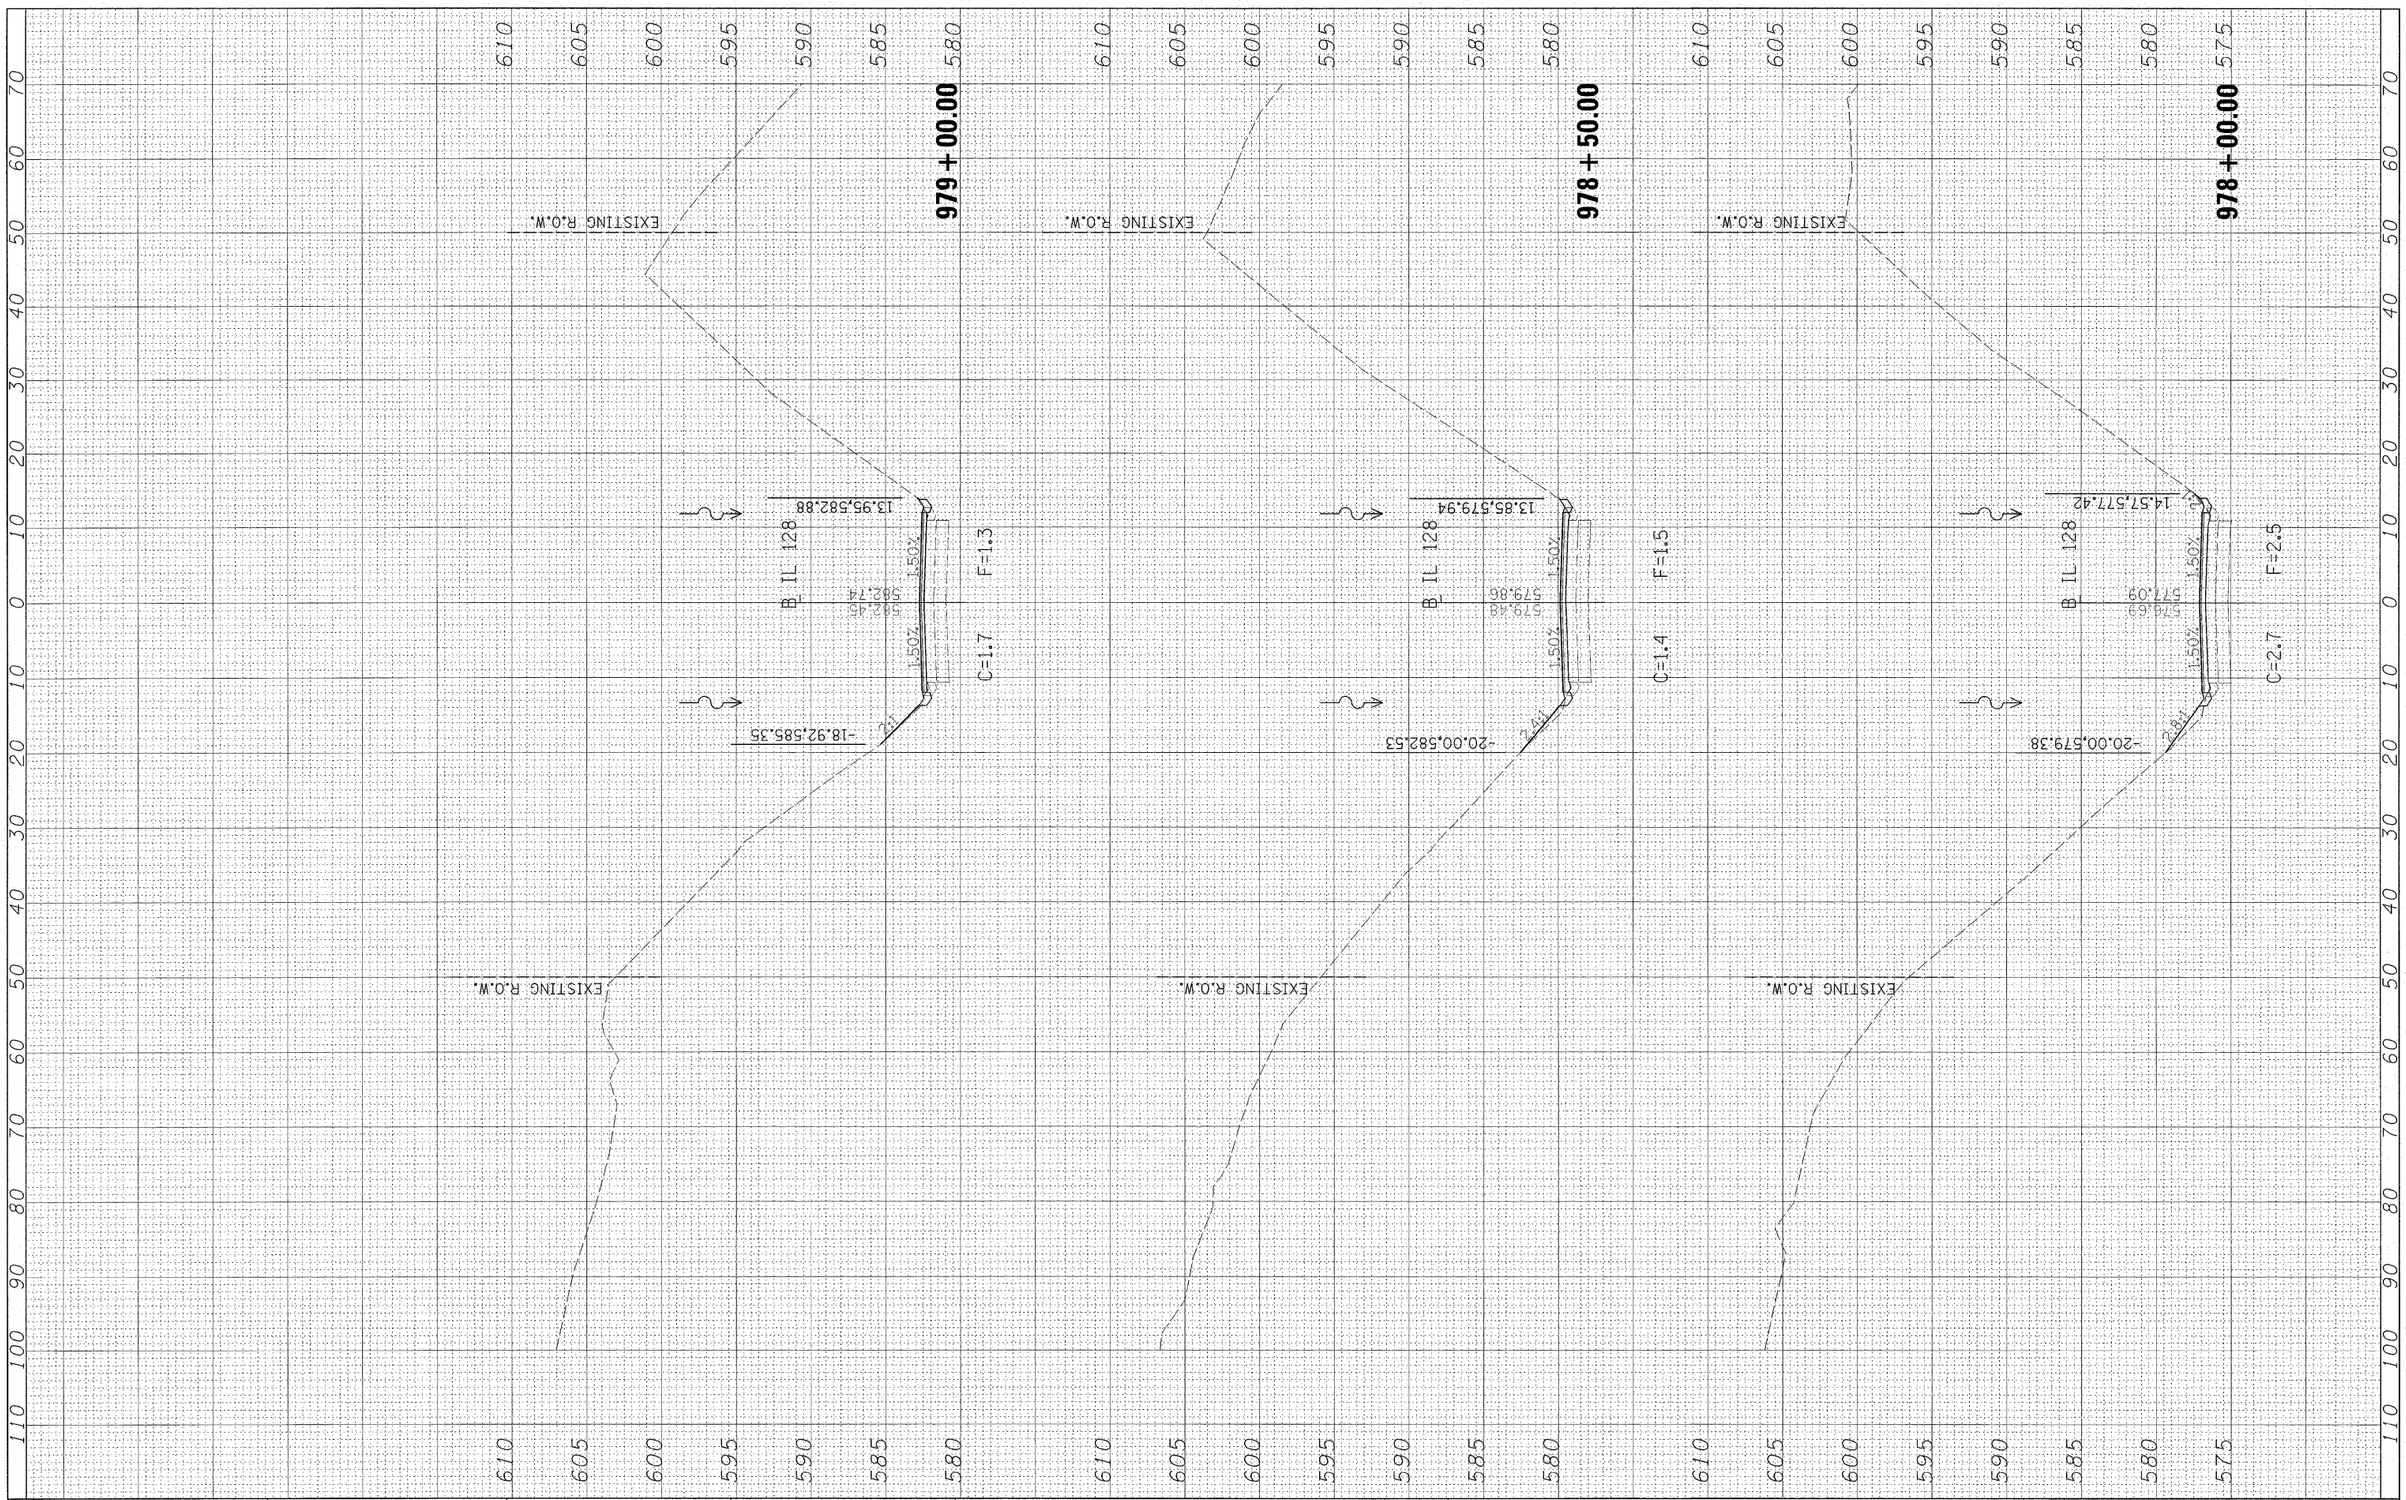

FINAL SURVEY	BY	DATE
SURVEYED		
PLOTTED		
NOTE BOOK TEMPLATE		
AREAS		
AREAS CHECKED		
NO.		

ORIGINAL SURVEY	BY	DATE
SURVEYED		
PLOTTED		
NOTE BOOK TEMPLATE		
AREAS		
AREAS CHECKED		
NO.		

FILE NAME = $FILEL$	USER NAME = $USER$	DESIGNED - JDS	REVISED -
		DRAWN - JDS 10/14/08	REVISED -
	PLOT SCALE = $SCALE$	CHECKED - GBM 10/14/08	REVISED -
	PLOT DATE = $DATE$	DATE - 10/15/08	REVISED -

STATE OF ILLINOIS
DEPARTMENT OF TRANSPORTATION

IL 128 OVER WOLF CREEK CROSS SECTIONS

SCALE: | SHEET NO. OF SHEETS | STA. 978+00.00 TO STA. 979+00.00

F.A.S. RTE.	SECTION	COUNTY	TOTAL SHEETS	SHEET NO.
2801	(102B)B-1	EFFINGHAM	51	50
		CONTRACT NO. 74232		

FED. ROAD DIST. NO. | ILLINOIS | FED. AID PROJECT