GENERAL NOTES

1. THIS SECTION SHALL BE CONSTRUCTED IN ACCORDANCE WITH THE PLANS, THE "STANDARD SPECIFICATIONS FOR ROAD AND BRIDGE CONSTRUCTION" ADOPTED JANUARY 1, 2007 AND THE SPECIAL PROVISIONS.
2. ALL STATIONING REFERS TO THE CENTERLINE OF NEW CONSTRUCTION.
3. THE LOCATIONS AND / OR DEPTHS OF UNDERGROUND UTILITIES SHOWN HAVE BEEN TAKEN FROM AVAILABLE RECORD INFORMATION FURNISHED BY THE UTILITY OWNERS AND MUST BE CONSIDERED APPROXIMATE. FIELD MARKING OF FACILITIES MAY BE OBTAINED BY PROVIDING A MINIMUM OF 48 HOURS ADVANCE NOTICE TO J.U.L.I.E. @ (800) 892 - 0123.
4. DISPOSAL OF ALL MATERIAL FROM DEMOLITION (PAVEMENT REMOVAL, ETC.) SHALL BE INCLUDED IN THE CONTRACT AND PERFORMED IN ACCORDANCE WITH ALL STATE AND LOCAL CODES.
5. THE EXISTING RIGHT OF WAY LINES AND WIDTHS SHOWN ON THE PLAN SHEETS WERE TAKEN FROM EXISTING FAYETTE COUNTY TAX MAPS AND ATLASES. THE LOCATIONS SHOWN ARE FOR INFORMATIONAL PURPOSES ONLY AND SHOULD BE CONSIDERED APPROXIMATE.
6. 10 FT TRANSITIONS SHALL BE USED TO MATCH PROPOSED ITEMS OF WORK TO EXISTING ITEMS IN THE FIELD, UNLESS OTHERWISE SHOWN. THE TRANSITIONS SHALL BE PAID FOR AT THE CONTRACT UNIT PRICE FOR THE PROPOSED ITEM OF WORK SPECIFIED.
7. AN ADDITIONAL 100' OF COMBINATION CONCRETE CURB AND GUTTER REMOVAL AND REPLACEMENT HAS BEEN INCLUDED TO REPLACE DETERIORATED CURB AND GUTTER (MATCH ADJACENT CURB AND GUTTER SECTIONS) AT LOCATIONS IDENTIFIED BY THE ENGINEER DURING CONSTRUCTION. MINIMUM LENGTH OF REPLACEMENT SHOULD BE 5'.
8. JOINTING PLAN SHALL BE IN ACCORDANCE WITH HIGHWAY STANDARD BLR 10-6. TRANSVERSE JOINT SPACING SHALL BE TYPICALLY 12.5'. PAVEMENT JOINTING PLAN SHALL BE APPROVED BY THE ENGINEER.
9. FURNISHED EXCAVATION TO GRADE AND SHAPE THE SLOPES FOR THE PROPOSED SIDEWALK SHALL BE INCLUDED IN THE CONTRACT.

UTILITY OWNERS

WATER: CITY OF VANDALIA
201 EAST JACKSON
VANDALIA, ILLINOIS 62471
(618) 283-0111

GAS: AMEREN IP
CONSTRUCTION DEPARTMENT
DECATUR, ILLINOIS
1-800-892-7715

POWER: AMEREN UE
500 EAST BROADWAY
EAST ST. LOUIS, ILLINOIS 62203
1-800-552-7583

TELEPHONE: AT&T ILLINOIS
203 GOETHE
COLLINSVILLE, ILLINOIS 62234
618-346-6400

CABLE T.V.: NEW WAVE COMMUNICATIONS
318 N 4TH STREET
VANDALIA, IL 62471-2312
(618) 283-9630

JULIE (800)-892-0123
VANDALIA TOWNSHIP
CITY OF VANDALIA, ILLINOIS
TOWNSHIP 6 NORTH RANGE 1 EAST
SECTION 17

SUMMARY OF QUANTITIES

CODE NO.		ITEM	UNITS	TOTAL
28000500		INLET AND PIPE PROTECTION	EACH	9
31100300		SUB-BASE GRANULAR MATERIAL, TYPE A 4"	SQ YD	4490
42000201		PORTLAND CEMENT CONCRETE PAVEMENT 7" (JOINTED)	SQ YD	4490
42001300		PROTECTIVE COAT	SQ YD	4554
42400100		PORTLAND CEMENT CONCRETE SIDEWALK 4 INCH	SQ FT	257
44000100		PAVEMENT REMOVAL	SQ YD	4490
44001700	•	COMBINATION CONCRETE CURB AND GUTTER REMOVAL AND REPLACEMENT	FOOT	157
56109210	•	WATER VALVES TO BE ADJUSTED	EACH	3
60255500		MANHOLES TO BE ADJUSTED	EACH	3
67100100		MOBILIZATION	L SUM	1
70102620		TRAFFIC CONTROL AND PROTECTION, STANDARD 701501	L SUM	1
78001110	△	PAINT PAVEMENT MARKING - LINE 4"	FOOT	298
78001150	△	PAINT PAVEMENT MARKING - LINE 12"	FOOT	20

△ SPECIALTY ITEMS

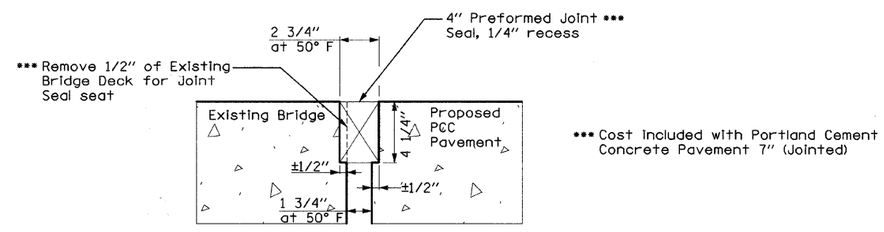

EXPANSION JOINT DETAIL

HURST-ROSCHE ENGINEERS, INC.
HILLSBORO, ILLINOIS 62049
(217)532-3959 FAX (217)532-5212

HR HURST-ROSCHE ENGINEERS, INC.

FILE NAME = $FILEL$	USER NAME = $USER$	DESIGNED - JJC	REVISED -	STATE OF ILLINOIS DEPARTMENT OF TRANSPORTATION	GENERAL NOTES AND SUMMARY OF QUANITIES
		DRAWN - UJ	REVISED -		
	PLOT SCALE = $SCALE$	CHECKED - MAR	REVISED -		
	PLOT DATE = $DATE$	DATE - 08-21-09	REVISED -		SCALE: NTS / SHEET NO. OF SHEETS / STA. TO STA.

F.A.U RTE.	SECTION	COUNTY	TOTAL SHEETS	SHEET NO.
8422	09-00062-00-PV	FAYETTE	13	2
		CONTRACT NO. 95601		

FED. ROAD DIST. NO. 7 | ILLINOIS | FED. AID PROJECT

gen_notes.dgn 8/31/2009 3:35:33 PM