ROUTE	SECTION	COUNTY	TOTAL SHEETS	SHEET NO.
BLOHM AVE. & VETERANS DR.	*	EFFINGHAM	28	19
STA.		TO STA.		
FED. ROAD DIST. NO. _	ILLINOIS	FED. AID PROJECT		

* 04-00101-00-PV
CONTRACT: 95604

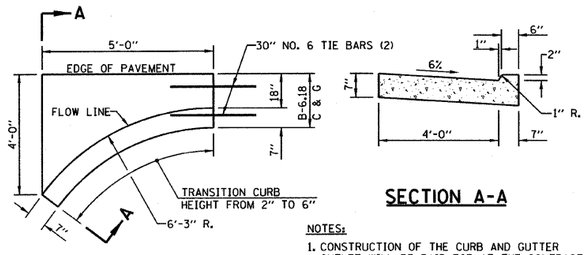

SECTION A-A

NOTES:

1. CONSTRUCTION OF THE CURB AND GUTTER OUTLET WILL BE PAID FOR AT THE CONTRACT UNIT PRICE PER FOOT, MEASURED ALONG THE GUTTER FLOWLINE, FOR COMBINATION CONCRETE CURB AND GUTTER, TYPE B-6.18.
2. CLASS SI CONCRETE SHALL BE USED THROUGHOUT.

DETAIL OF CURB & GUTTER OUTLET

NO SCALE

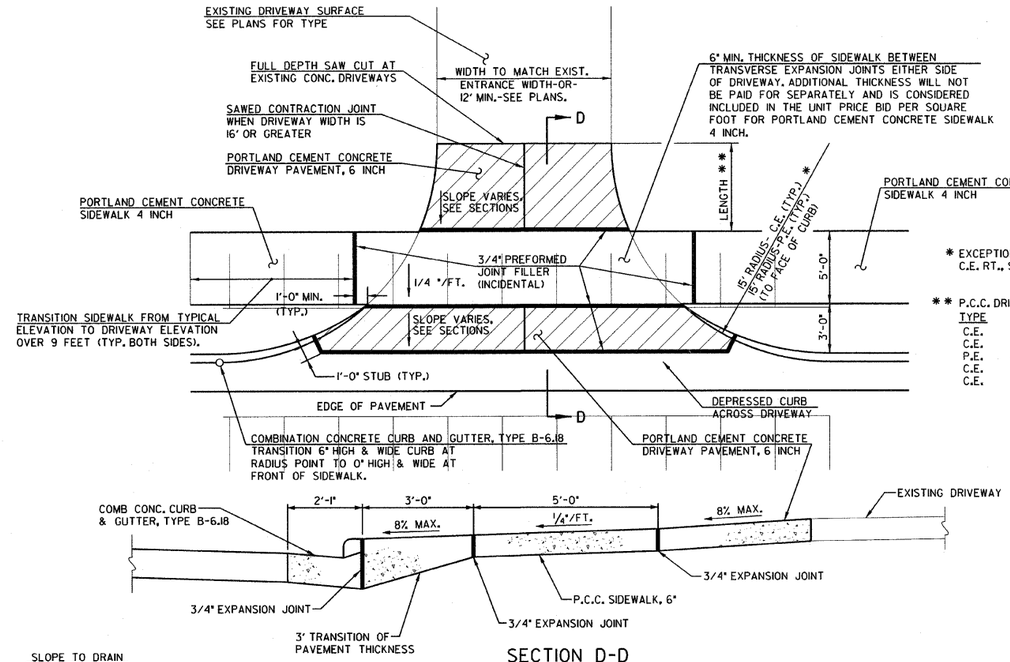

* EXCEPTION, 20'R FOR C.E. RT., STA. 101+71.5

** P.C.C. DRIVEWAY PAVEMENT LENGTH BEHIND BACK OF SIDEWALK.

TYPE	STATION	LENGTH
C.E.	RT. 9+52	37.0'
C.E.	RT. 13+16.5	26.0'
P.E.	LT. 14+48	52.0'
C.E.	RT. 101+71.5	76.0'
C.E.	LT. 104+25	29.0'

SECTION D-D

NO SCALE

DRIVEWAY DETAIL

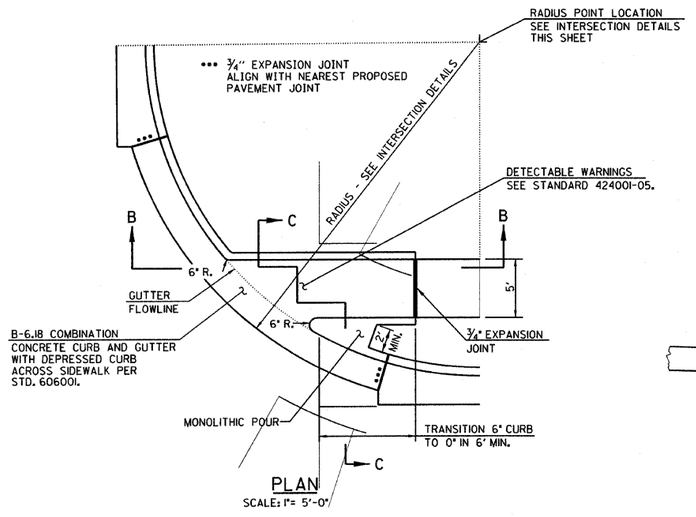

PLAN

SCALE: 1" = 5'-0"

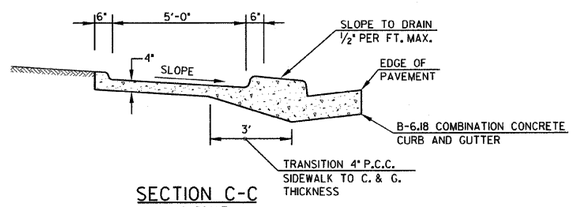

SECTION C-C

NO SCALE

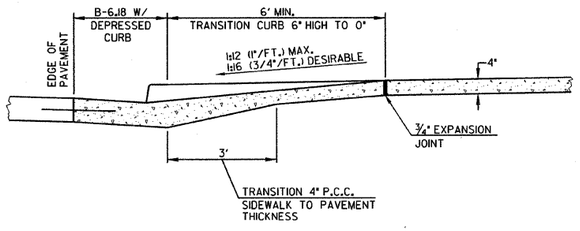

SECTION B-B

NO SCALE

DETAIL OF SIDEWALK TRANSITIONS AT INTERSECTIONS

NOTES FOR SIDEWALK TRANSITIONS AT INTERSECTIONS

THE COST OF CONSTRUCTING THE DEPRESSED CURB AS SHOWN SHALL BE CONSIDERED INCLUDED IN THE COST OF CONSTRUCTING COMBINATION CONCRETE CURB AND GUTTER TYPE B-6.18 AND NO ADDITIONAL COMPENSATION WILL BE ALLOWED.

THE COST OF FURNISHING AND INSTALLING THE 3/4" EXPANSION JOINTS AND THE COST OF CONSTRUCTING THE P.C.C. SIDEWALK TRANSITION, INCLUDING THE ADJACENT CURBING AS SHOWN, SHALL BE INCLUDED IN THE COST OF CONSTRUCTING PORTLAND CEMENT CONCRETE SIDEWALK 4" AND NO ADDITIONAL COMPENSATION WILL BE ALLOWED.

THE SIDEWALK TRANSITION AREA SHALL BE GIVEN A TEXTURED SURFACE AS DETECTABLE WARNINGS AS SHOWN IN STANDARD 424001-05.

DRIVEWAY, SIDEWALK AND MISCELLANEOUS DETAILS