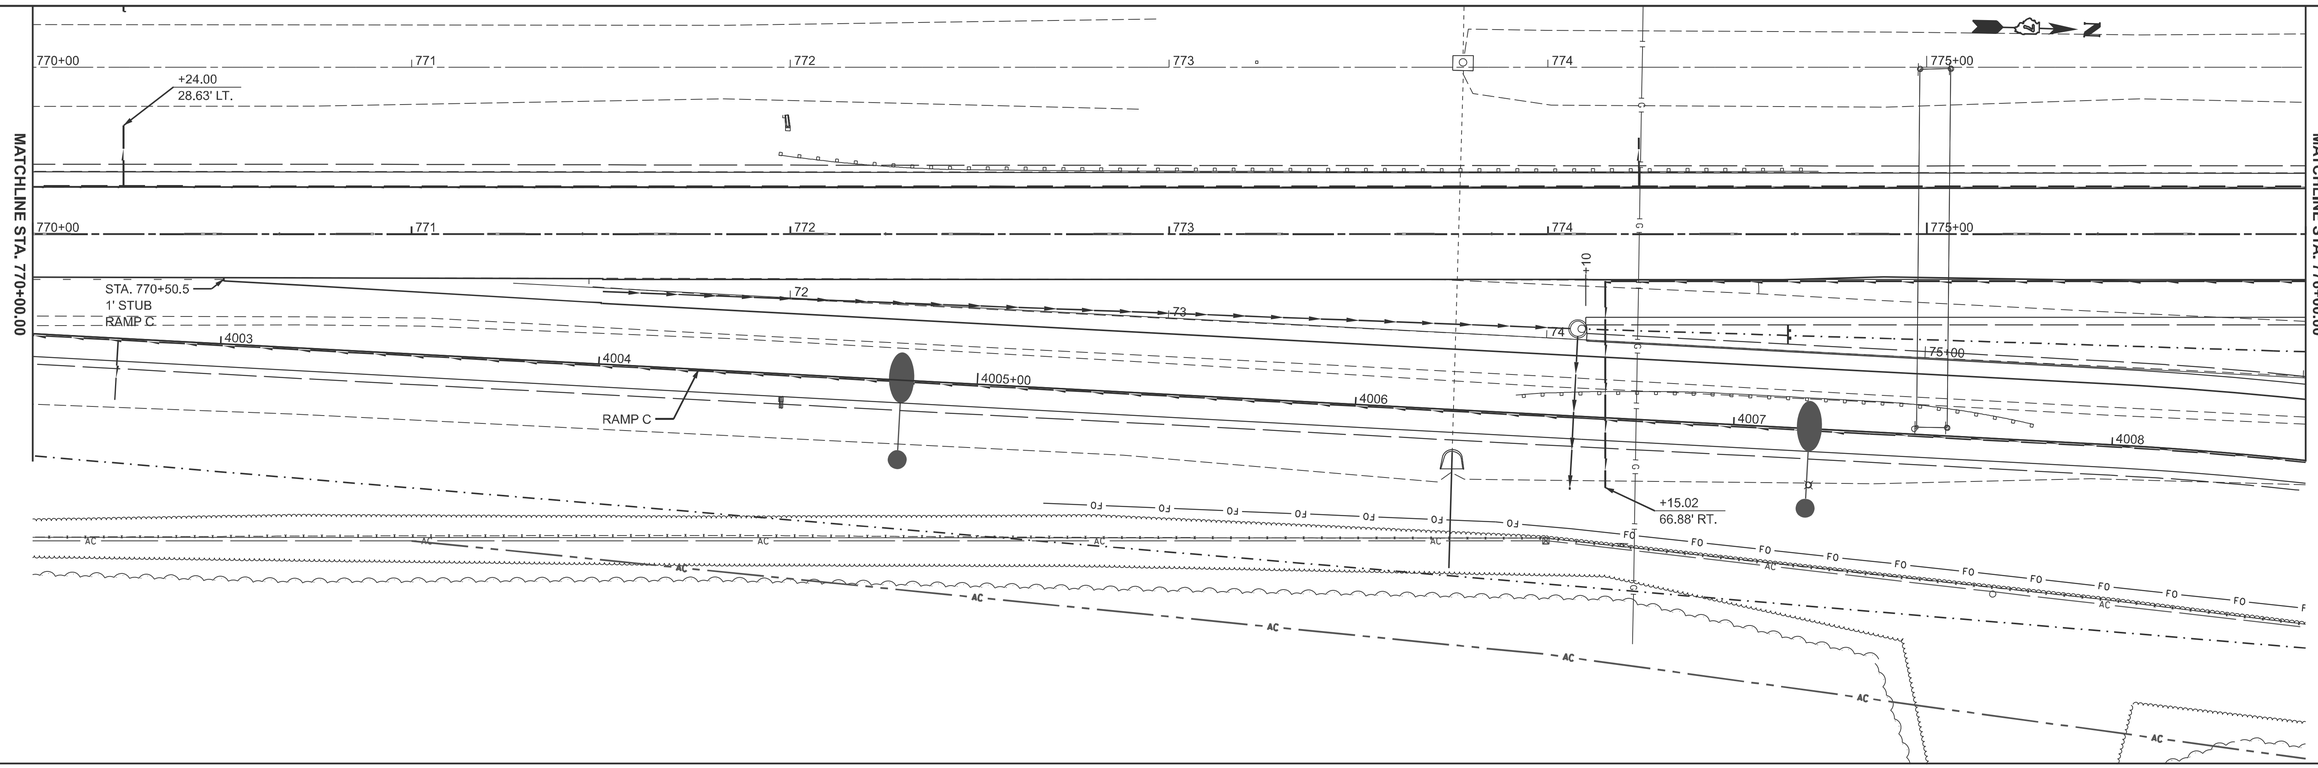


USER NAME = kaleb.hirtzel	DESIGNED -	REVISED -	**STATE OF ILLINOIS DEPARTMENT OF TRANSPORTATION**	**Plan & Profile NB I-57**					
	DRAWN -	REVISED -							
PLOT SCALE = $SCALE$	CHECKED -	REVISED -							
PLOT DATE = 8/19/2024	DATE -	REVISED -		SCALE: 1"=20'	SHEET 2 OF 11 SHEETS	STA. 770+00.00	TO STA. 776+00.00		

F.A.I RTE.	SECTION	COUNTY	TOTAL SHEETS	SHEET NO.
57	(15-22HB-4)BR (15-22)R	COLES	1086	101
		CONTRACT NO. 74435		
	ILLINOIS FED. AID PROJECT			

MODEL: PrNB58 - NB 57 Plan Only-2 [Sheet]
FILE NAME: c:\pw_work\pwidot\hirtzelkl\d0852852\D7744435-sheets-Plan&Profile-NB I57.dgn

MATCHLINE STA. 776+00.00

MATCHLINE STA. 782+00.00

776 777 778 779 780+00 781

+28.00
26.49' LT.

48.3 28.3

HMA SHOULDER WIDTH
TRANSITION 4' TO 6'

+17.86
36.15' RT.

HMA RESURFACING | NEW PROFILE WITH VARIABLE BINDER

NEW PROFILE WITH VARIABLE BINDER | NEW PROFILE WITH FULL-DEPTH HMA PAVEMENT

+35

4009 4010+00 4011 4012 80+00

RAMP C

FO AC

740 738 736 734 732 730 728 726 724

VPC 777+50.00
EL 732.24

L = 400.00'
K = 548.07

+0.21% +0.94%

VPI 779+50.00
EL 732.66

L = 400.00'
K = 548.07

VPT 781+50.00
EL 734.55

731.67 **731.92** 731.80 **732.03** 731.88 **732.13** 731.95 **732.24** 732.10 **732.37** 732.16 **732.54** 732.34 **732.76** 732.44 **733.03** 732.53 **733.34** 732.64 **733.70** 732.75 **734.10** 732.86 **734.55** 732.97 **735.02**

776+00 776+50 777+00 777+50 778+00 778+50 779+00 779+50 780+00 780+50 781+00 781+50 782+00

MODEL: P:\NB57 - NB 57 Plan+7 [Sheet]
FILE NAME: c:\pw_work\pwdot\thirtzelkl\d0852852\D774435-sheets-Plan&Profile-NB I57.dgn


USER NAME = kaleb.hirtzel	DESIGNED -	REVISED -	
	DRAWN -	REVISED -	
PLOT SCALE = $SCALE$	CHECKED -	REVISED -	
PLOT DATE = 8/19/2024	DATE -	REVISED -	

STATE OF ILLINOIS
DEPARTMENT OF TRANSPORTATION

Plan & Profile
NB I-57

SCALE: 1"=20' | SHEET 3 OF 11 SHEETS | STA. 776+00.00 | TO STA. 782+00.00

F.A.I RTE.	SECTION	COUNTY	TOTAL SHEETS	SHEET NO.
57	(15-22HB-4)BR (15-22)R	COLES	1086	102
		CONTRACT NO. 74435		
	ILLINOIS	FED. AID PROJECT		

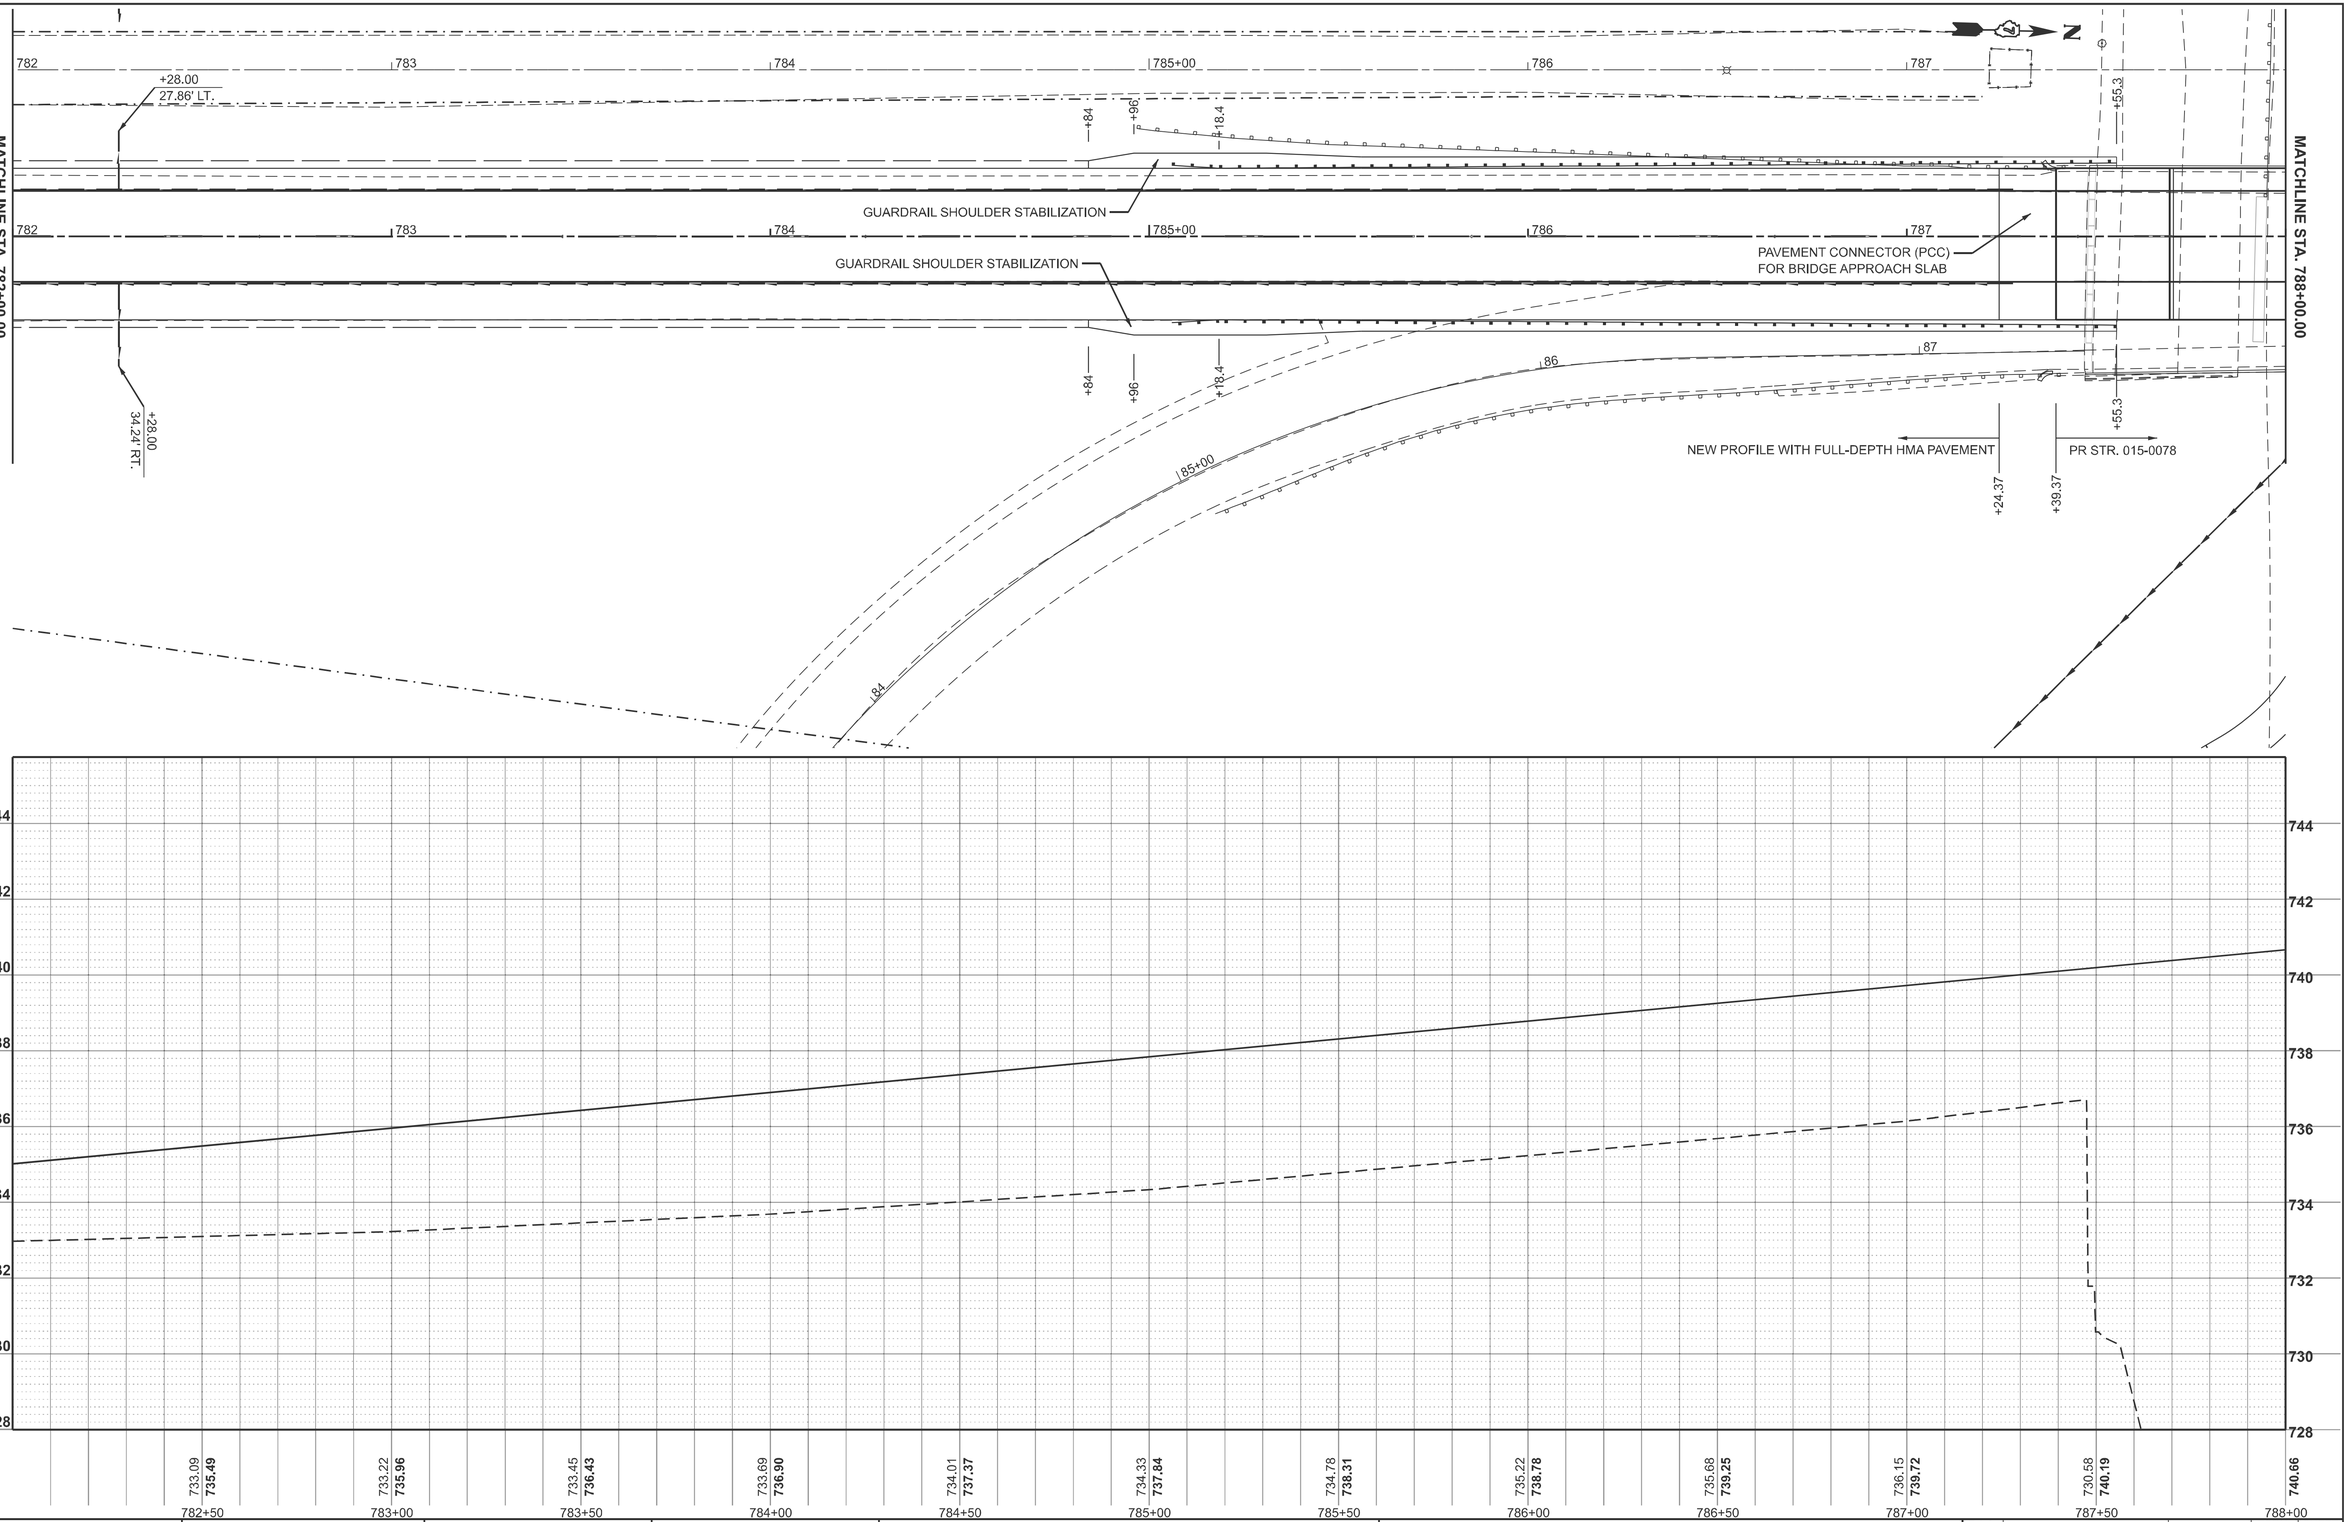

MODEL: P:\NB57 - NB 57 Plan-1-1 [Sheet]
FILE NAME: c:\pw_work\pwdot\hirtzelkl\d0852852\D7744435-sheets-Plan&Profile-NB I57.dgn


USER NAME = kaleb.hirtzel	DESIGNED -	REVISED -	
	DRAWN -	REVISED -	
PLOT SCALE = $SCALE$	CHECKED -	REVISED -	
PLOT DATE = 8/19/2024	DATE -	REVISED -	


STATE OF ILLINOIS
DEPARTMENT OF TRANSPORTATION

Plan & Profile
NB I-57

SCALE: 1"=20' | SHEET 4 OF 11 SHEETS | STA. 782+00.00 | TO STA. 788+00.00

F.A.I RTE.	SECTION	COUNTY	TOTAL SHEETS	SHEET NO.
57	(15-22HB-4)BR (15-22)R	COLES	1086	103
		CONTRACT NO. 74435		
	ILLINOIS	FED. AID PROJECT		





MODEL: PrNB57 - NB 57 Plan-2-1 [Sheet]
FILE NAME: c:\pw_work\pwidot\hirtzelkl\d0852852\D774435-sheets-Plan&Profile-NB I57.dgn

USER NAME = kaleb.hirtzel	DESIGNED -	REVISED -
	DRAWN -	REVISED -
PLOT SCALE = $SCALE$	CHECKED -	REVISED -
PLOT DATE = 8/19/2024	DATE -	REVISED -

STATE OF ILLINOIS
DEPARTMENT OF TRANSPORTATION

Plan & Profile
NB I-57

SCALE: 1"=20' SHEET 5 OF 11 SHEETS STA. 788+00.00 TO STA. 794+00.00

F.A.I RTE.	SECTION	COUNTY	TOTAL SHEETS	SHEET NO.
57	(15-22HB-4)BR (15-22)R	COLES	1086	104

CONTRACT NO. 74435

ILLINOIS FED. AID PROJECT

MATCHLINE STA. 794+00.00

MATCHLINE STA. 800+00.00

794 | 795+00 | 796 | 797 | 798 | 799

NEW PROFILE WITH VARIABLE BINDER | HMA RESURFACING

+90.4

+80.00
29.36' LT.

NEW PROFILE WITH FULL-DEPTH HMA PAVEMENT | NEW PROFILE WITH VARIABLE BINDER

+88

+90.40
32.72' RT.

3007 | 3008 | 3009 | 3010+00 | 3011

PR RAMP B

L = 450.00'
K = 402.34

HP 794+78.75
EL 745.27

VPT 795+50.00
EL 745.21

750 | 748 | 746 | 744 | 742 | 740 | 738 | 736 | 734

794+50	795+00	795+50	796+00	796+50	797+00	797+50	798+00	798+50	799+00	799+50	800+00
743.05 **745.26**	743.32 **745.27**	743.52 **745.21**	743.72 **745.12**	743.87 **745.03**	744.01 **744.94**	744.09 **744.85**	744.16 **744.77**	744.21 **744.68**	744.23 **744.59**	744.17 **744.50**	744.14 **744.41**

MODEL: P:\NB57 - NB 57 Plan-3-1 [Sheet]
FILE NAME: c:\pw_work\pwidot\hirtzelkl\d0852852\D7744435-sheets-Plan&Profile-NB I57.dgn


USER NAME = kaleb.hirtzel	DESIGNED -	REVISED -	
	DRAWN -	REVISED -	
PLOT SCALE = $SCALE$	CHECKED -	REVISED -	
PLOT DATE = 8/19/2024	DATE -	REVISED -	

STATE OF ILLINOIS
DEPARTMENT OF TRANSPORTATION

Plan & Profile
NB I-57

SCALE: 1"=20' | SHEET 6 OF 11 SHEETS | STA. 794+00.00 | TO STA. 800+00.00

F.A.I RTE.	SECTION	COUNTY	TOTAL SHEETS	SHEET NO.
57	(15-22HB-4)BR (15-22)R	COLES	1086	105
		CONTRACT NO. 74435		
	ILLINOIS FED. AID PROJECT			

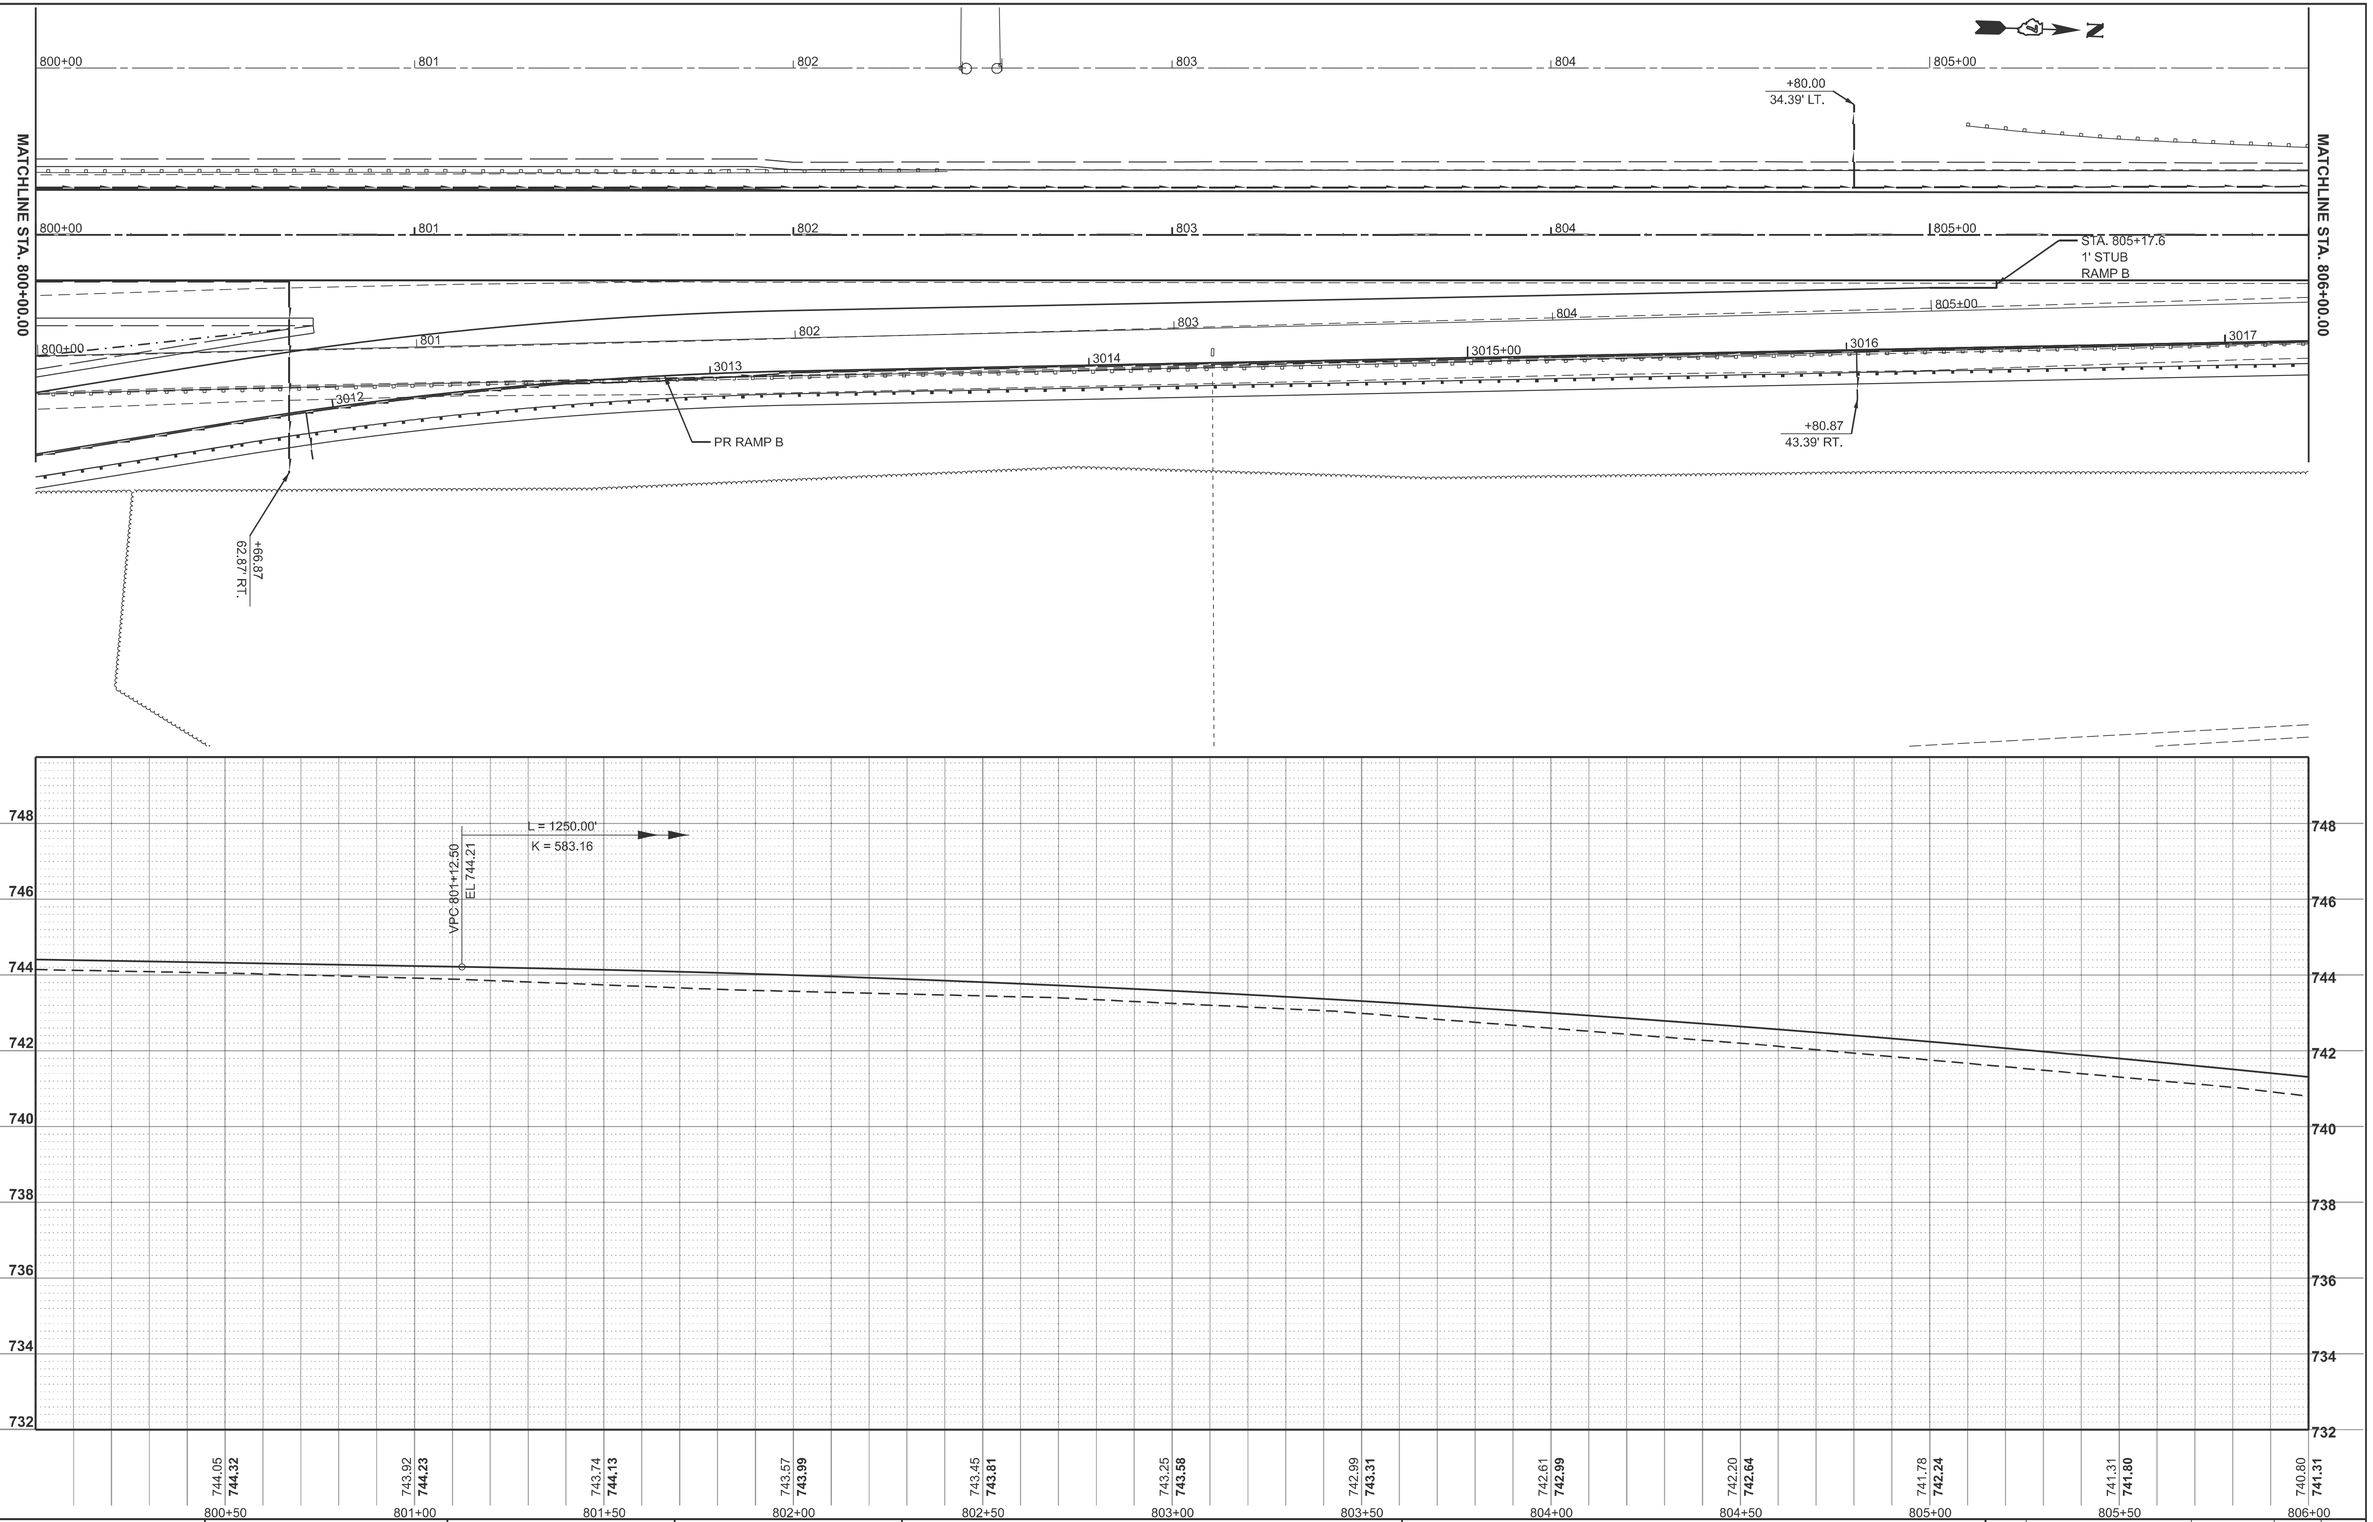

MODEL: P:\NB57 - NB 57 Plan-4-1 [Sheet]
FILE NAME: c:\pw_workpw\dothirtzelkl\d0852852\D774435-sheets-Plan&Profile-NB I57.dgn

USER NAME = kaleb.hirtzel	DESIGNED -	REVISED -	
	DRAWN -	REVISED -	
PLOT SCALE = $SCALE$	CHECKED -	REVISED -	
PLOT DATE = 8/19/2024	DATE -	REVISED -	

STATE OF ILLINOIS
DEPARTMENT OF TRANSPORTATION

Plan & Profile
NB I-57

SCALE: 1"=20' | SHEET 7 OF 11 SHEETS | STA. 800+00.00 | TO STA. 806+00.00

F.A.I RTE.	SECTION	COUNTY	TOTAL SHEETS	SHEET NO.
57	(15-22HB-4)BR (15-22)R	COLES	1086	106
		CONTRACT NO. 74435		
	ILLINOIS FED. AID PROJECT			

MATCHLINE STA. 806+00.00

MATCHLINE STA. 812+00.00

HMA RESURFACING | HMA FULL-DEPTH PAVEMENT

HMA FULL-DEPTH PAVEMENT | HMA RESURFACING

+80.00
33.52' LT.

+80.67
33.70' RT.

PR RAMP B

PR STR 015-2026

806 807 808 809 810+00 811

3018 3019 3020+00 3021 3022 3023

FO 1304

AC

-0.18% -2.32%

VPI 807+37.50
EL 743.11

742 740 738 736 734 732 730 728 726

740.20 **740.78** | 739.59 **740.21** | 738.99 **739.60** | **738.94** | **738.24** | 731.42 **737.50** | 736.23 **736.71** | 735.46 **735.89** | 734.71 **735.02** | 733.88 **734.10** | 732.99 **733.15** | 732.06 **732.15**

806+50 807+00 807+50 808+00 808+50 809+00 809+50 810+00 810+50 811+00 811+50 812+00

N

MODEL: P:\NB57 - NB 57 Plan-5-1 [Sheet]
FILE NAME: c:\pw_work\pwdot\hirtzelkl\d0852852\D7744 35-sheets-Plan&Profile-NB I57.dgn

USER NAME = kaleb.hirtzel	DESIGNED -	REVISED -	
	DRAWN -	REVISED -	
PLOT SCALE = $SCALE$	CHECKED -	REVISED -	
PLOT DATE = 8/19/2024	DATE -	REVISED -	

STATE OF ILLINOIS
DEPARTMENT OF TRANSPORTATION

Plan & Profile
NB I-57

SCALE: 1"=20' | SHEET 8 OF 11 SHEETS | STA. 806+00.00 | TO STA. 812+00.00

F.A.I RTE.	SECTION	COUNTY	TOTAL SHEETS	SHEET NO.
57	(15-22HB-4)BR (15-22)R	COLES	1086	107
		CONTRACT NO. 74435		
	ILLINOIS FED. AID PROJECT			

MATCHLINE STA. 812+00.00

812 | 813 | 814 | 815+00 | 816 | 817

+35.00
32.97' LT.

812 | 813 | 814 | 815+00 | 816 | 817

3024

GUARDRAIL SHOULDER STABILIZATION

STA. 813+50
1' STUB
PR RAMP B

+66.00
34.99' RT.

+79.64

+94.9

HMA RESURFACING | PAVING OMISSION

+79.64

+67.5

+88.05

PAVING OMISSION | HMA RESURFACING

+88.05

GUARDRAIL SHOULDER STABILIZATION

FO FO FO AC FO FO FO FO FO FO FO FO FO FO FO FO AC AC

AC AC AC AC

L = 1250.00'
K = 583.16

VPT 813+62.50
EL 728.60

732 730 728 726 724 722 720 718 716

731.11 **731.10** | 730.05 **730.02** | 728.89 **728.89** | 727.77 **727.77** | 726.67 **726.67** | 725.53 **725.53** | 724.39 **724.39** | 723.12 **723.14** | 721.88 **721.97** | 720.58 **720.80** | 719.28 **719.57** | 717.89 **718.18**

812+50 | 813+00 | 813+50 | 814+00 | 814+50 | 815+00 | 815+50 | 816+00 | 816+50 | 817+00 | 817+50 | 818+00

MODEL: P:\NB57 - NB 57 Plan-6-1 [Sheet]
FILE NAME: c:\pw_work\pwidot\hirtzelkl\d0852852\D7744435-sheets-Plan&Profile-NB I57.dgn


USER NAME = kaleb.hirtzel	DESIGNED -	REVISED -	
	DRAWN -	REVISED -	
PLOT SCALE = $SCALE$	CHECKED -	REVISED -	
PLOT DATE = 8/19/2024	DATE -	REVISED -	

STATE OF ILLINOIS
DEPARTMENT OF TRANSPORTATION

Plan & Profile
NB I-57

SCALE: 1"=20' | SHEET 9 OF 11 SHEETS | STA. 812+00.00 | TO STA. 818+00.00

F.A.I RTE.	SECTION	COUNTY	TOTAL SHEETS	SHEET NO.
57	(15-22HB-4)BR (15-22)R	COLES	1086	108
		CONTRACT NO. 74435		
	ILLINOIS FED. AID PROJECT			

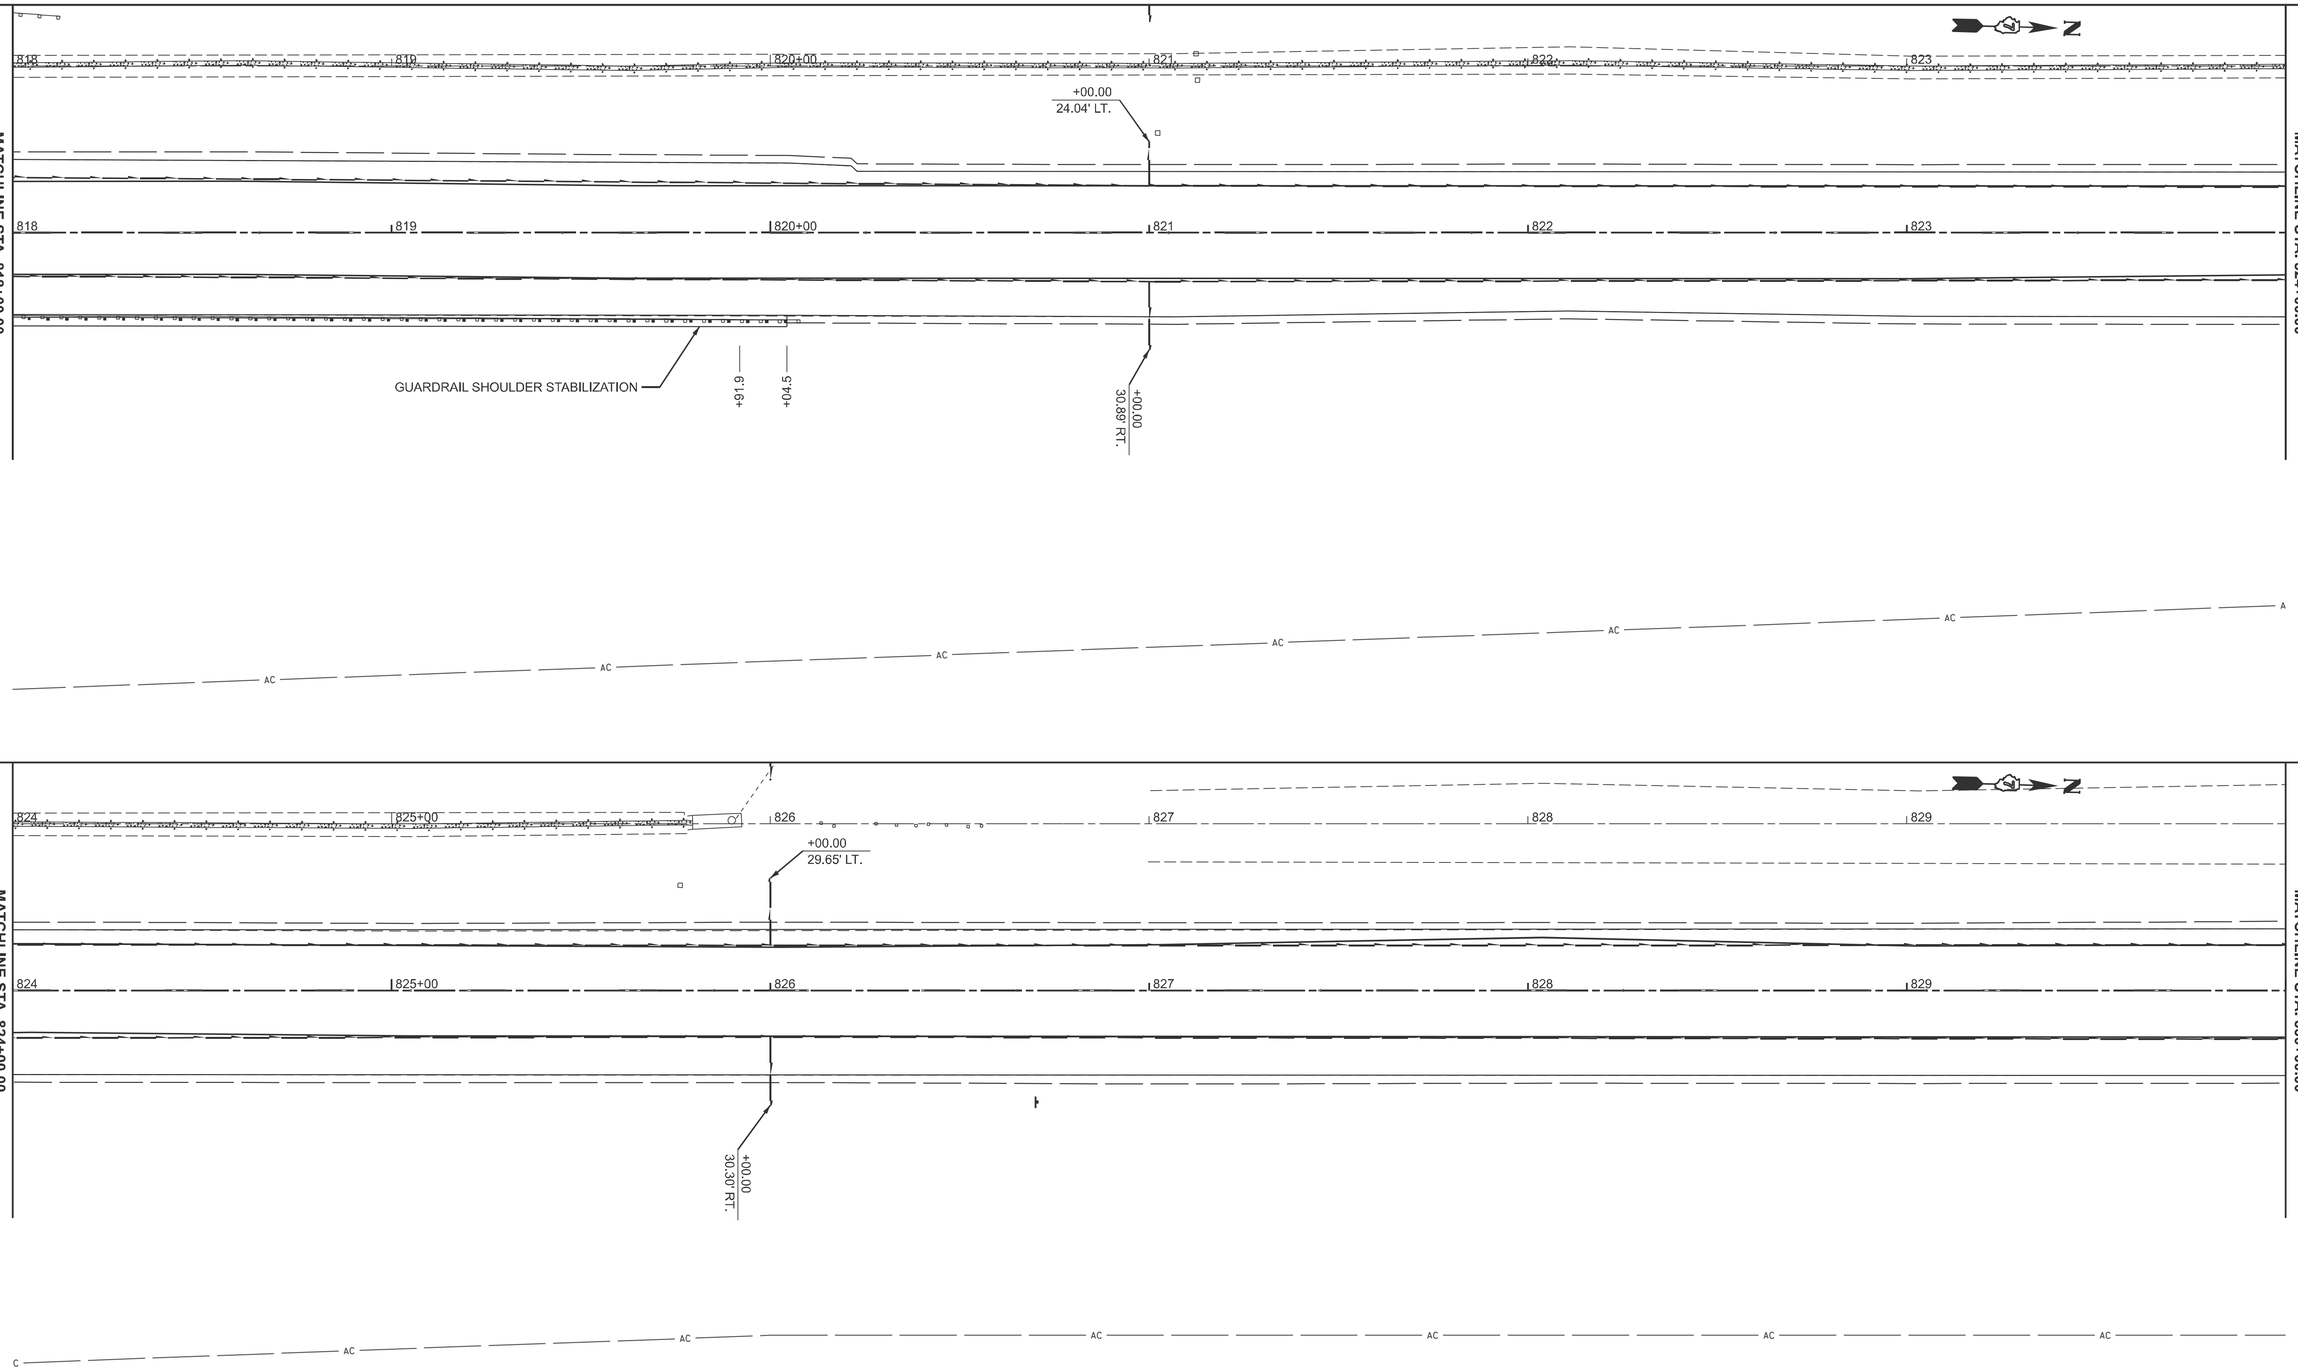

MODEL: P:\NB59 - N NB 57 Plan Only [Sheet]
FILE NAME: c:\pw_work\pwidot\hirtzelkl\d0852852\D774435-sheets-Plan&Profile-NB I57.dgn


USER NAME = kaleb.hirtzel	DESIGNED -	REVISED -	
	DRAWN -	REVISED -	
PLOT SCALE = $SCALE$	CHECKED -	REVISED -	
PLOT DATE = 8/19/2024	DATE -	REVISED -	


STATE OF ILLINOIS
DEPARTMENT OF TRANSPORTATION

Plan & Profile
NB I-57

SCALE: 1"=20' | SHEET 10 OF 11 SHEETS | STA. 818+00.00 | TO STA. 830+00.00

F.A.I RTE.	SECTION	COUNTY	TOTAL SHEETS	SHEET NO.
57	(15-22HB-4)BR (15-22)R	COLES	1086	109
		CONTRACT NO. 74435		
	ILLINOIS FED. AID PROJECT			

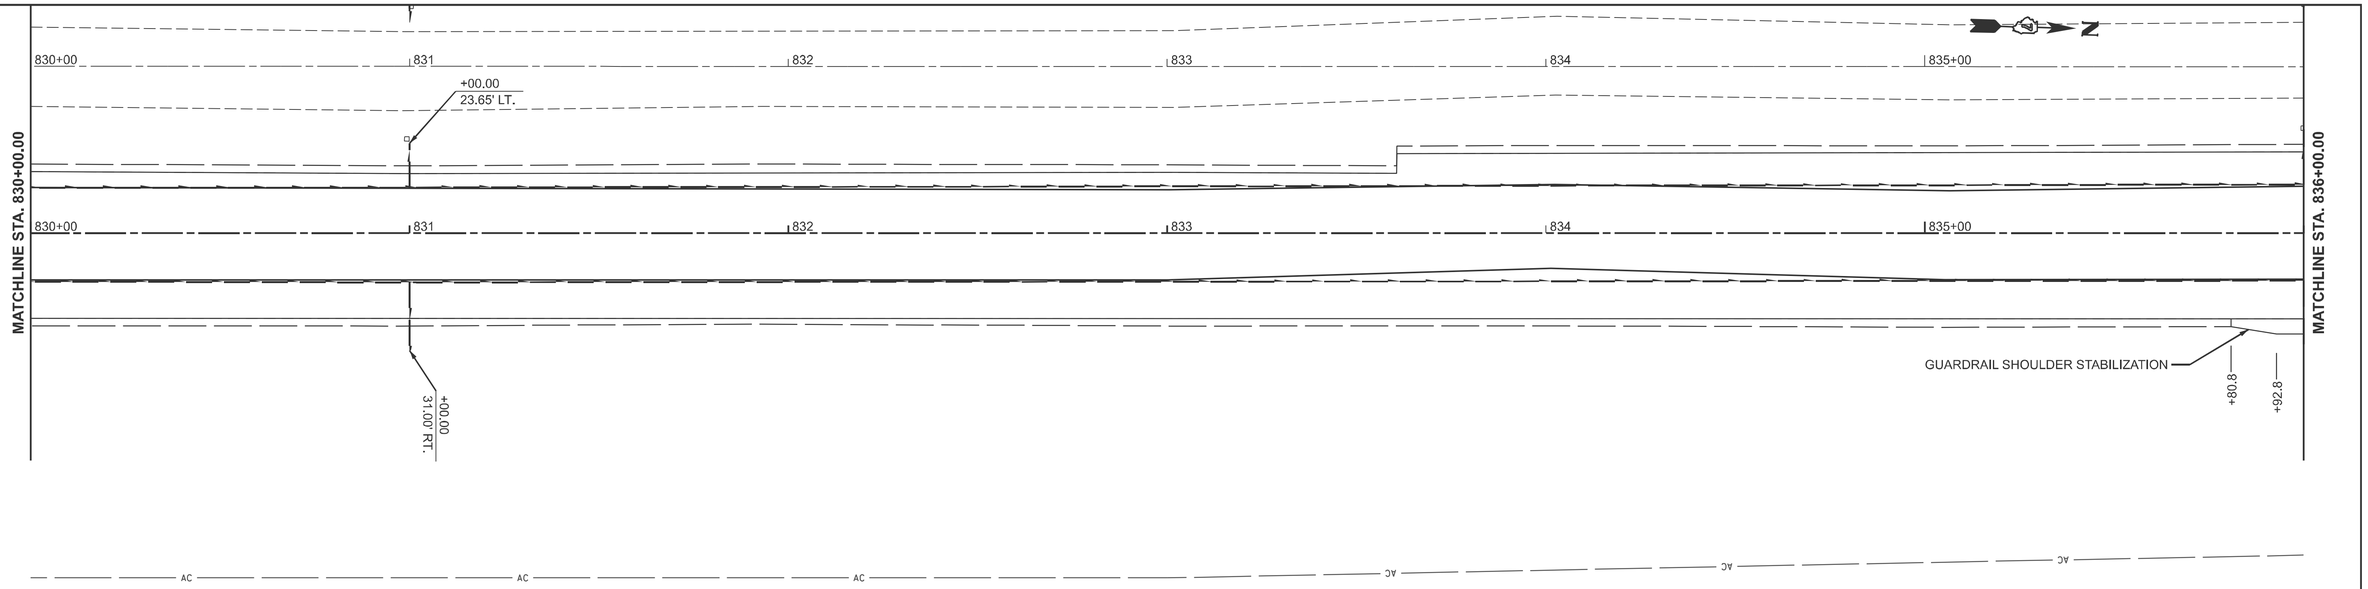

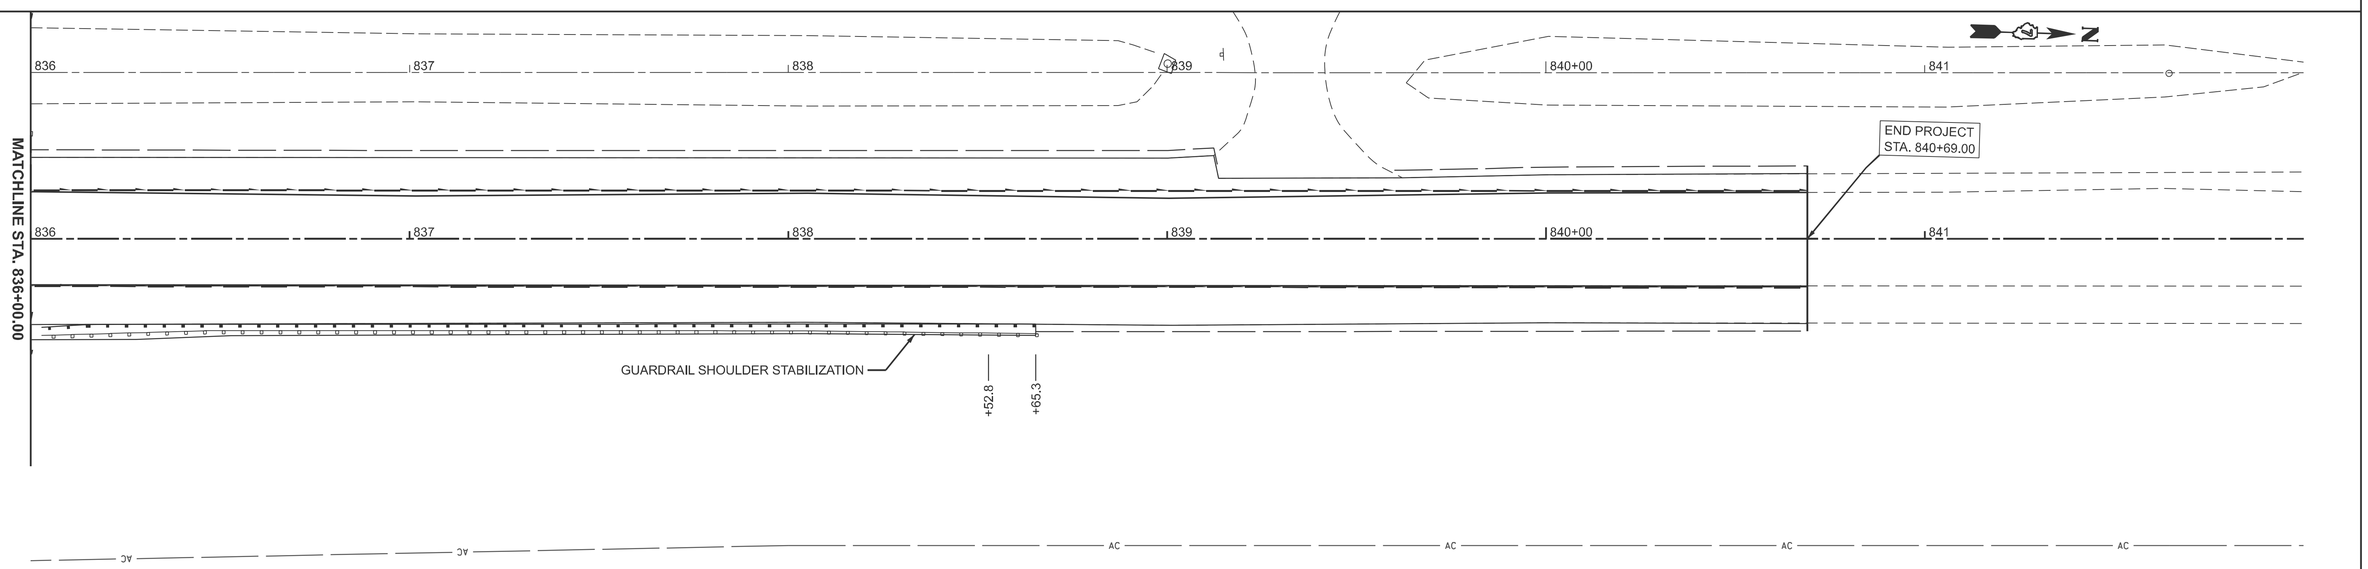

MODEL: P:\NB59 - N NB 57 Plan Only-2 [Sheet]
FILE NAME: c:\pw_work\dot\hirtzelkl\d0852852\D774435-sheets-Plan&Profile-NB I57.dgn


USER NAME = kaleb.hirtzel	DESIGNED -	REVISED -
	DRAWN -	REVISED -
PLOT SCALE = $SCALE$	CHECKED -	REVISED -
PLOT DATE = 8/19/2024	DATE -	REVISED -


STATE OF ILLINOIS
DEPARTMENT OF TRANSPORTATION

Plan & Profile
NB I-57

SCALE: 1"=20' | SHEET 11 OF 11 SHEETS | STA. 830+00.00 | TO STA. NB I-57 813+54.30

F.A.I RTE.	SECTION	COUNTY	TOTAL SHEETS	SHEET NO.
57	(15-22HB-4)BR (15-22)R	COLES	1086	110
		CONTRACT NO. 74435		
		ILLINOIS	FED. AID PROJECT	

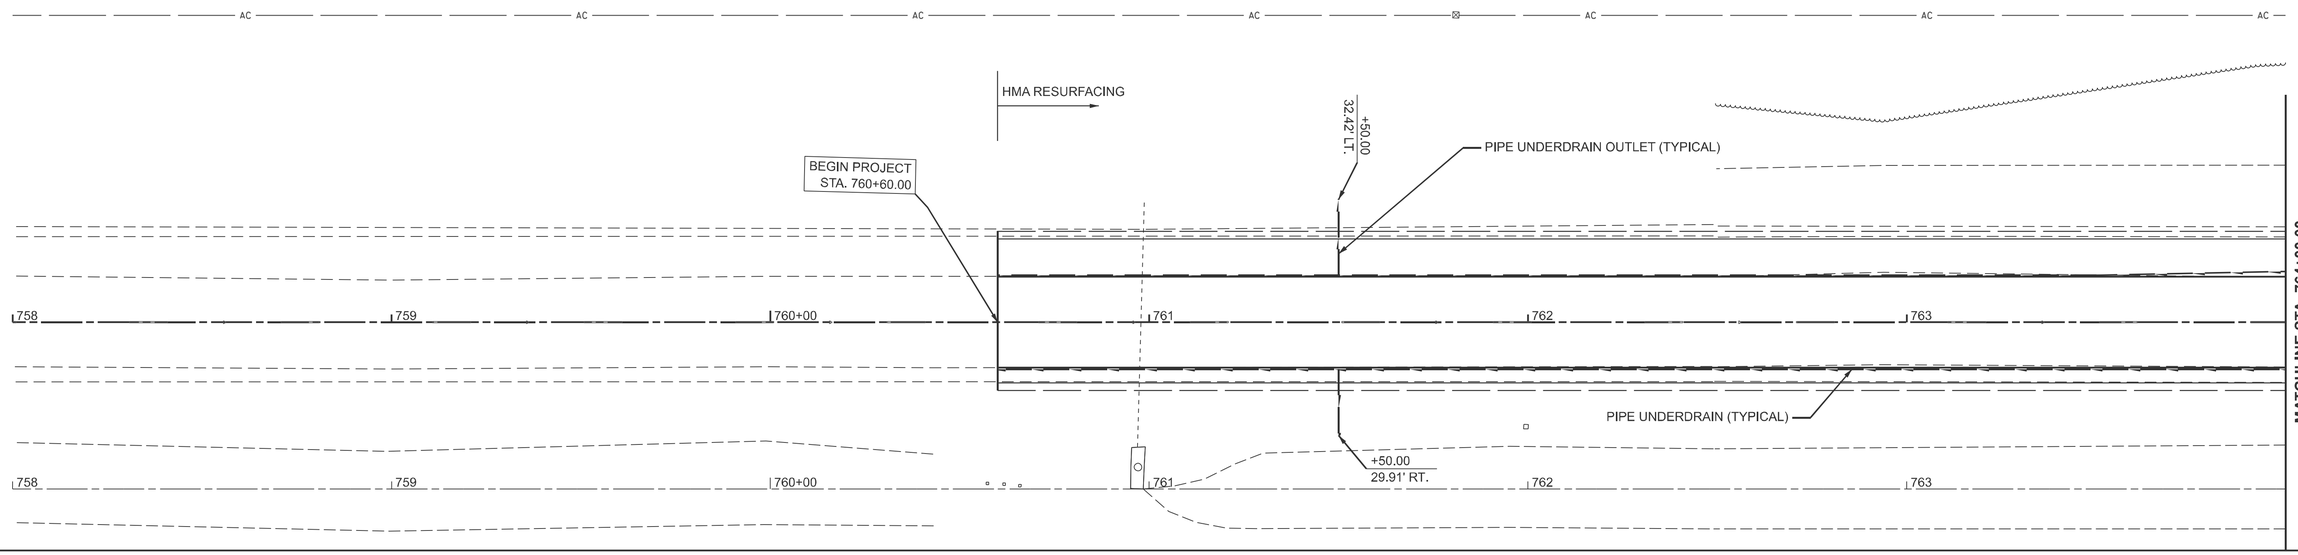

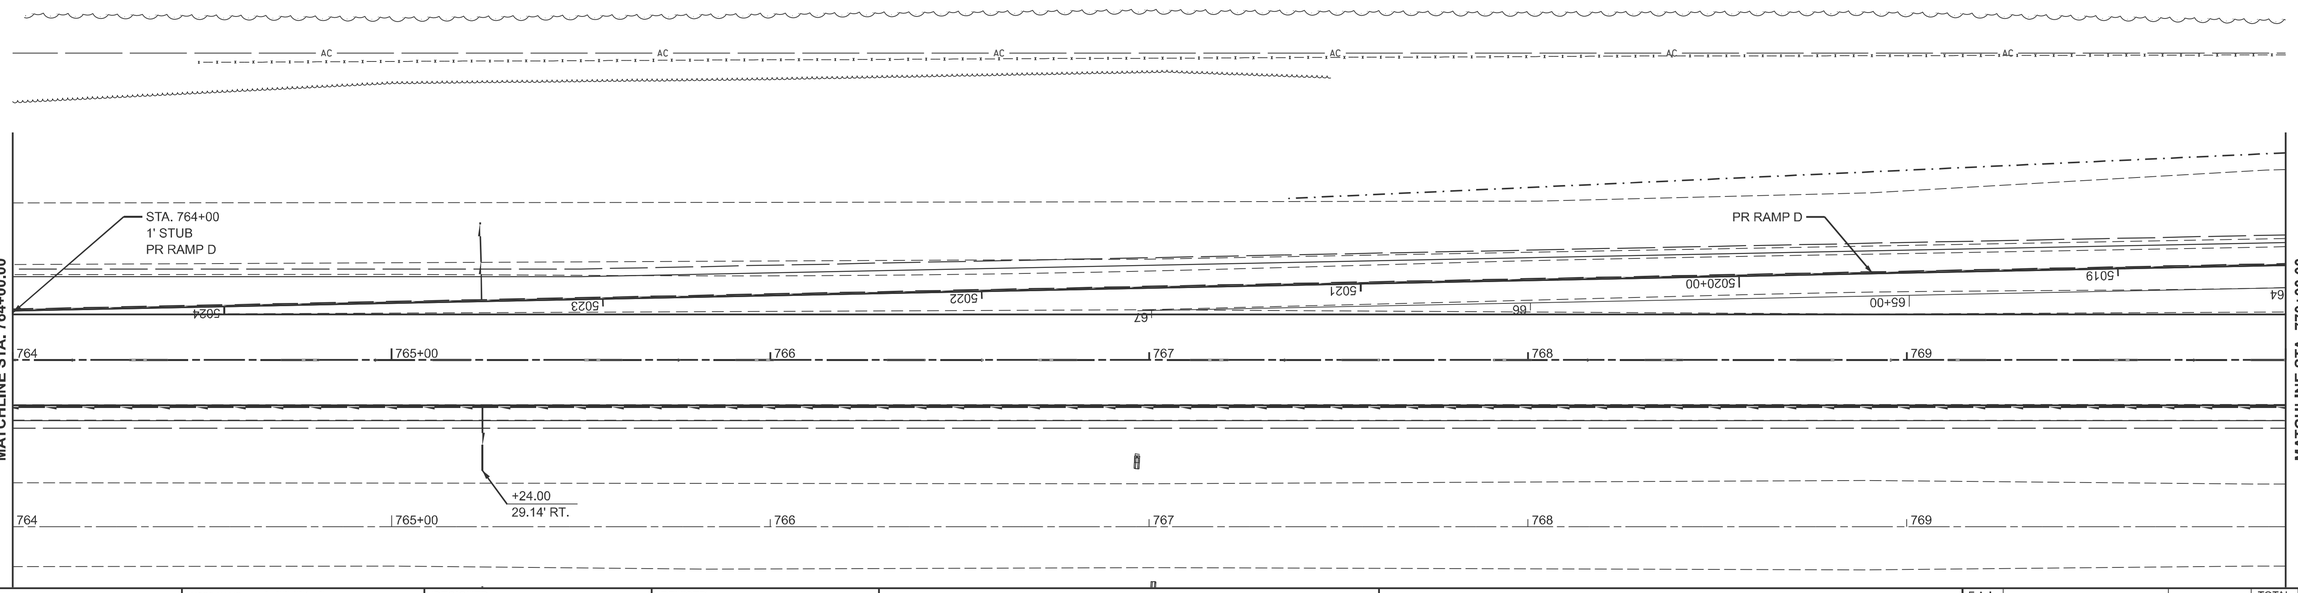

MODEL: P:\SB58 - SB I-57 Plan Only [Sheet]
FILE NAME: c:\pw_work\pwidot\hirtzeklid\d0852852\D774435-sheets-Plan&Profile-SB I-57.dgn


USER NAME = kaleb.hirtzel	DESIGNED -	REVISED -	
	DRAWN -	REVISED -	
PLOT SCALE = $SCALE$	CHECKED -	REVISED -	
PLOT DATE = 8/19/2024	DATE -	REVISED -	

STATE OF ILLINOIS
DEPARTMENT OF TRANSPORTATION

Plan & Profile
SB I-57

SCALE: 1"=20' | SHEET 1 OF 11 SHEETS | STA. 758+00.00 | TO STA. 770+00.00

F.A.I RTE.	SECTION	COUNTY	TOTAL SHEETS	SHEET NO.
57	(15-22HB-4)BR (15-22)R	COLES	1086	111
		CONTRACT NO. 74435		
	ILLINOIS FED. AID PROJECT			

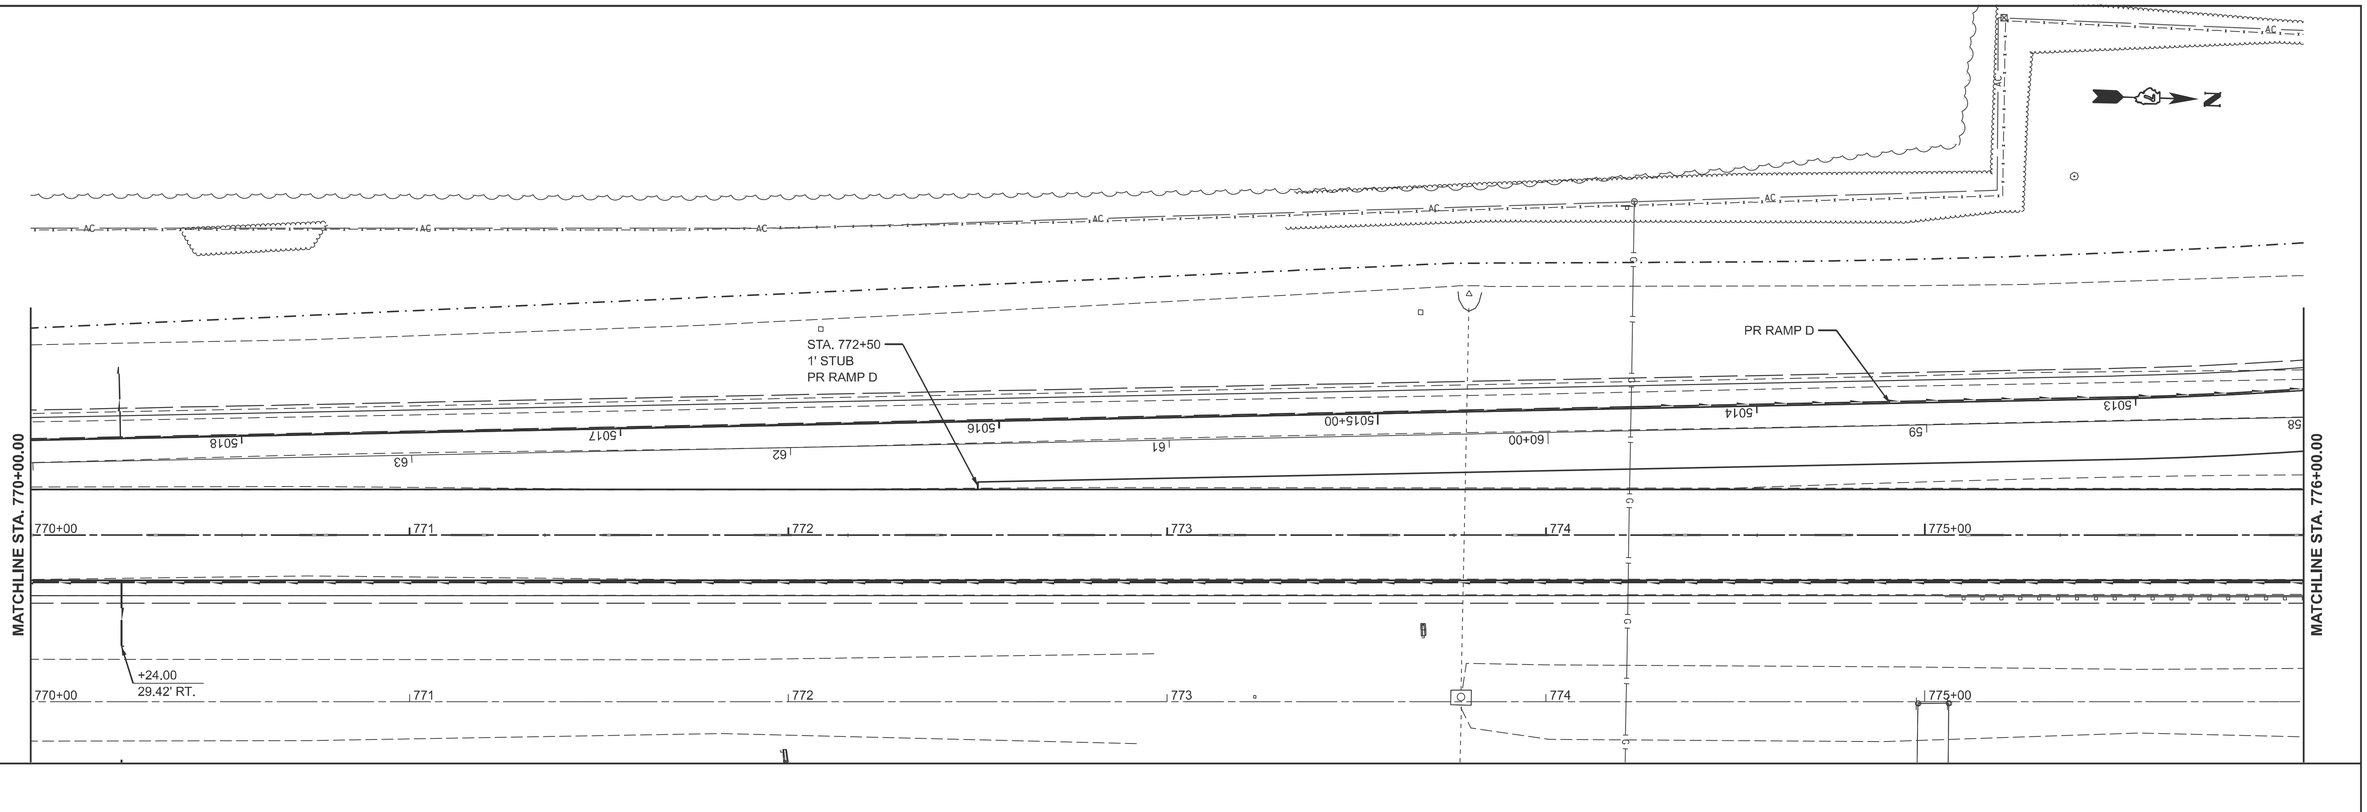


MODEL: P:\SB58 - SB I-57 Plan Only-2 [Sheet]
FILE NAME: c:\pw_work\pwidot\hirtzekl\d0852852\D7744435-sheets-Plan&Profile-SB I-57.dgn

USER NAME = kaleb.hirtzel	DESIGNED -	REVISED -	STATE OF ILLINOIS DEPARTMENT OF TRANSPORTATION
	DRAWN -	REVISED -	
PLOT SCALE = $SCALE$	CHECKED -	REVISED -	
PLOT DATE = 8/19/2024	DATE -	REVISED -	

Plan & Profile
SB I-57

SCALE: 1"=20' | SHEET 2 OF 11 SHEETS | STA. 770+00.00 | TO STA. 776+00.00

F.A.I RTE.	SECTION	COUNTY	TOTAL SHEETS	SHEET NO.
57	(15-22HB-4)BR (15-22)R	COLES	1086	112
		CONTRACT NO. 74435		
	ILLINOIS FED. AID PROJECT			

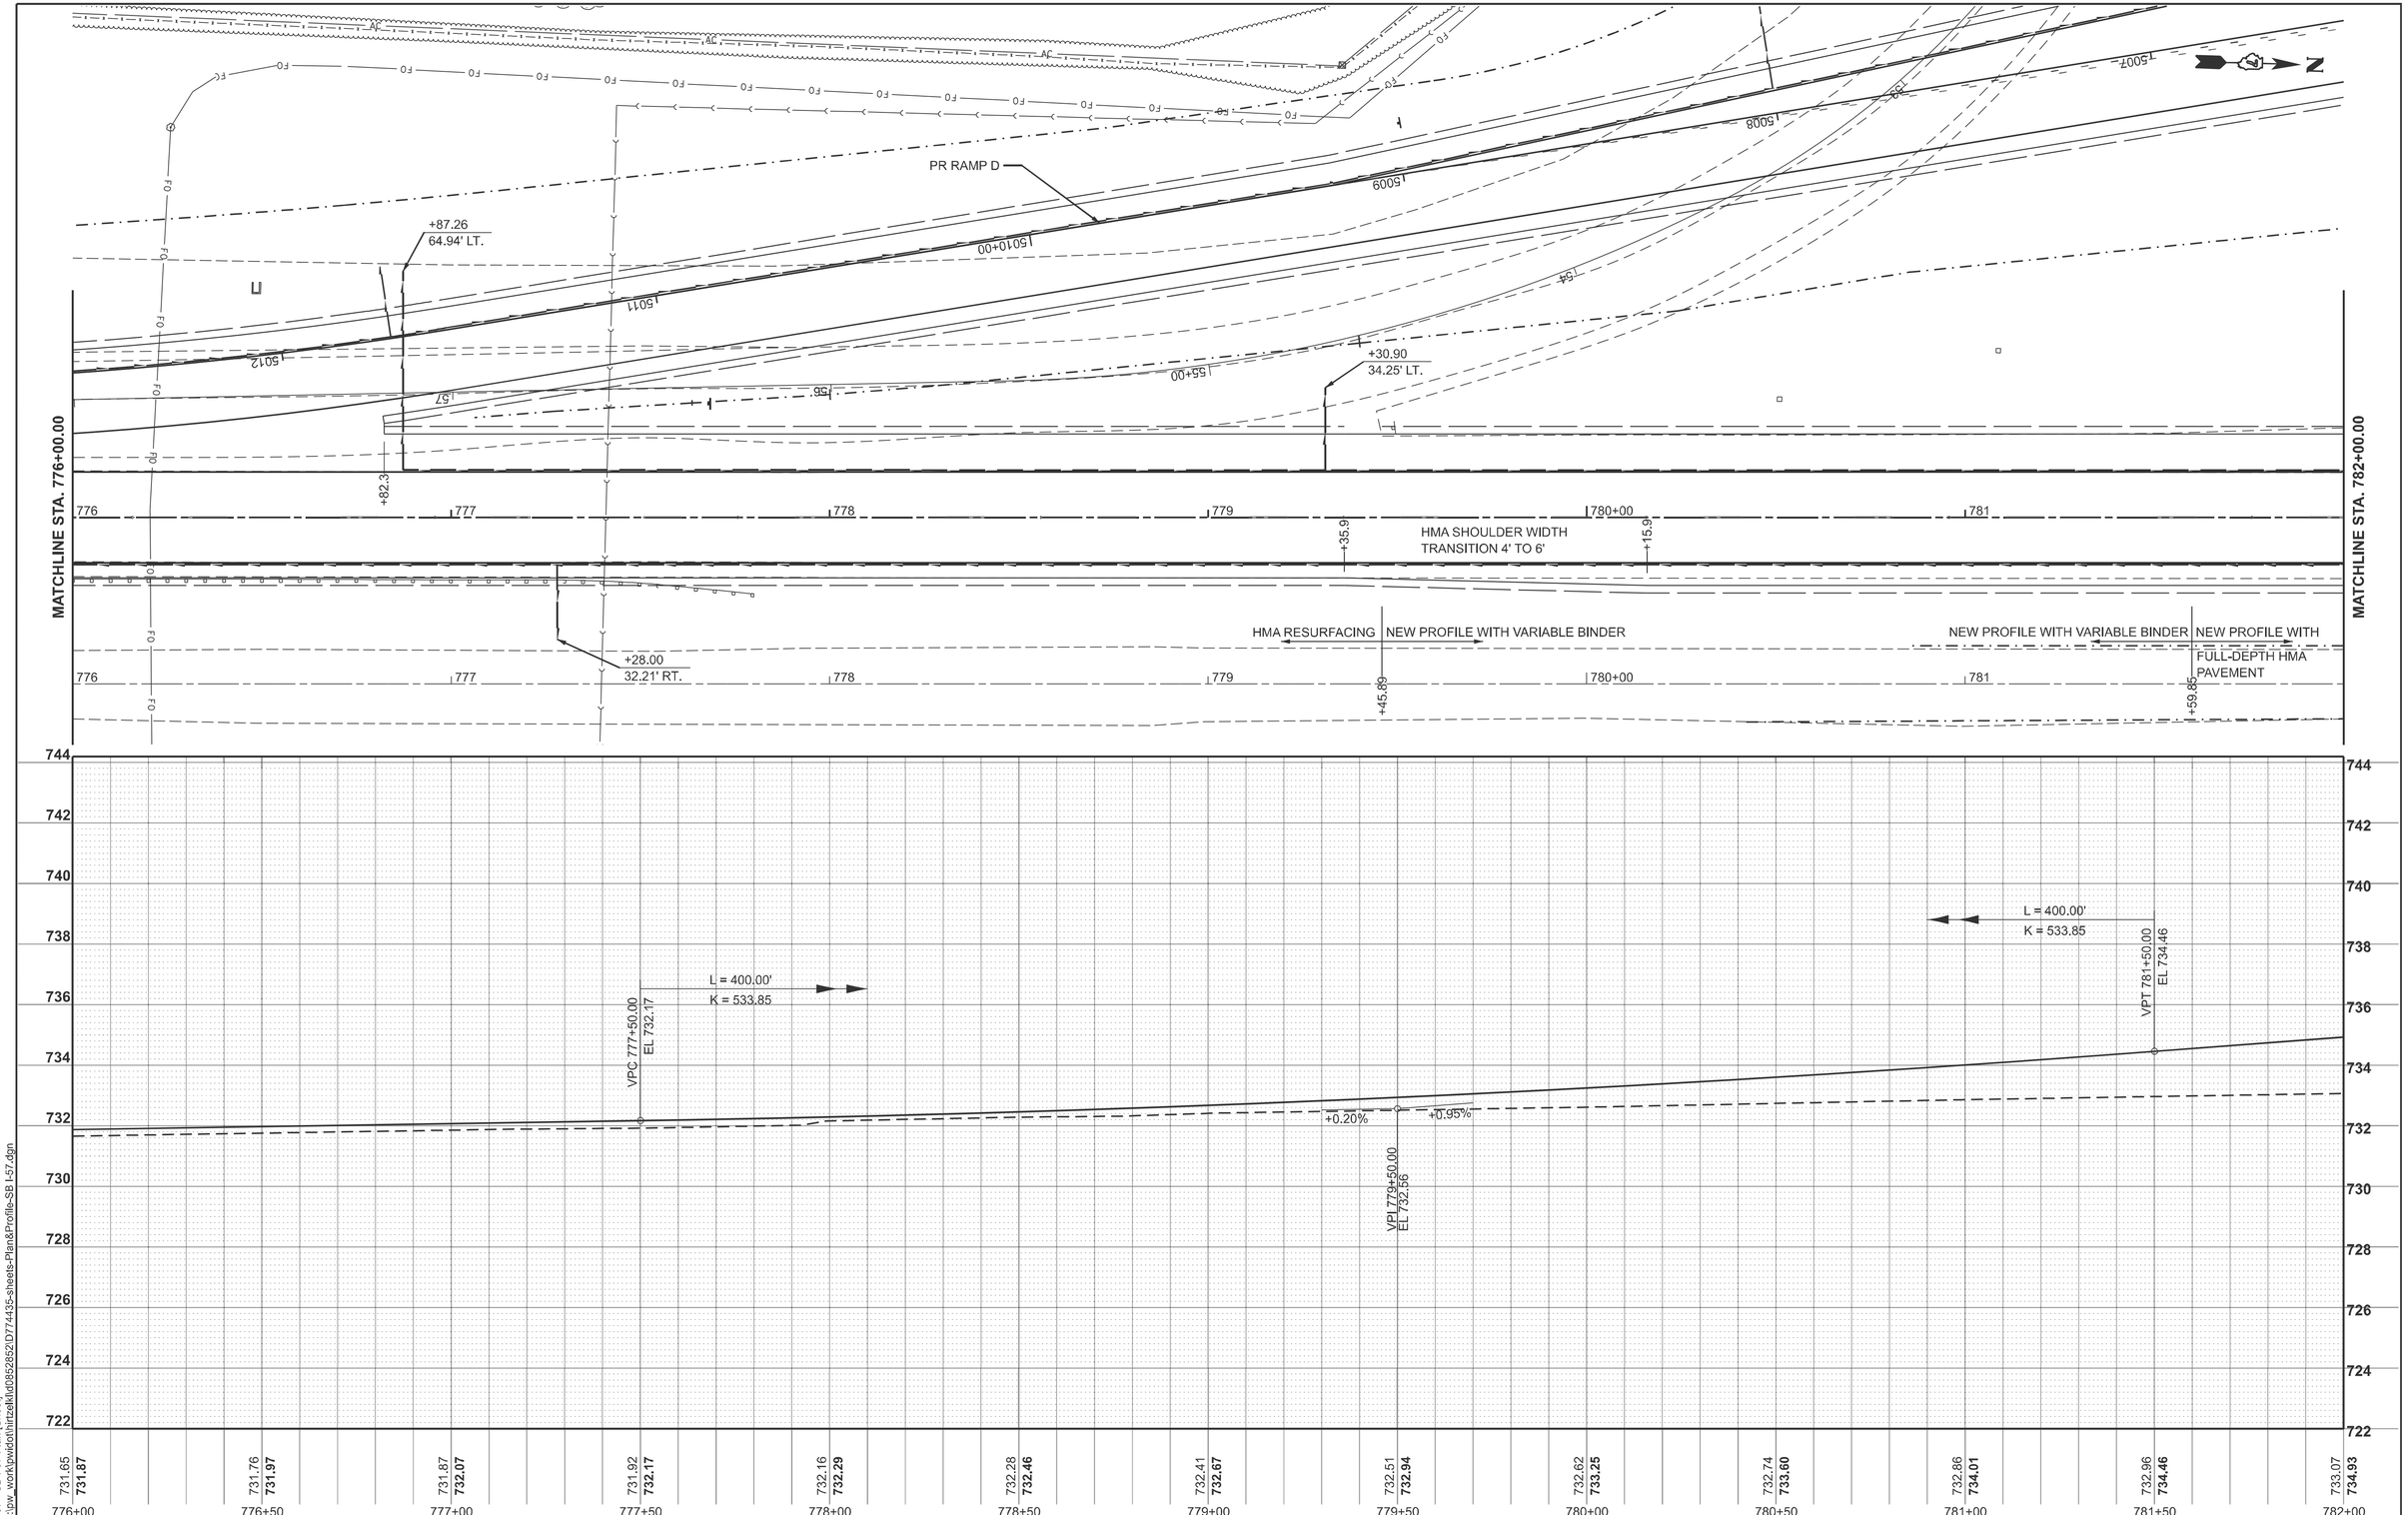

MODEL: PrSB57 - SB I-57 Plan [Sheet]
FILE NAME: c:\pw_work\pwidot\hirtzelkl\d0852852\D774435-sheets-Plan&Profile-SB I-57.dgn


USER NAME = kaleb.hirtzel	DESIGNED -	REVISED -
	DRAWN -	REVISED -
PLOT SCALE = $SCALE$	CHECKED -	REVISED -
PLOT DATE = 7/24/2024	DATE -	REVISED -

STATE OF ILLINOIS
DEPARTMENT OF TRANSPORTATION

Plan & Profile
SB I-57

SCALE: 1"=20' | SHEET 3 OF 11 SHEETS | STA. 776+00.00 | TO STA. 782+00.00

F.A.I RTE.	SECTION	COUNTY	TOTAL SHEETS	SHEET NO.
57	(15-22HB-4)BR (15-22)R	COLES	1086	113
		CONTRACT NO. 74435		
	ILLINOIS	FED. AID PROJECT		

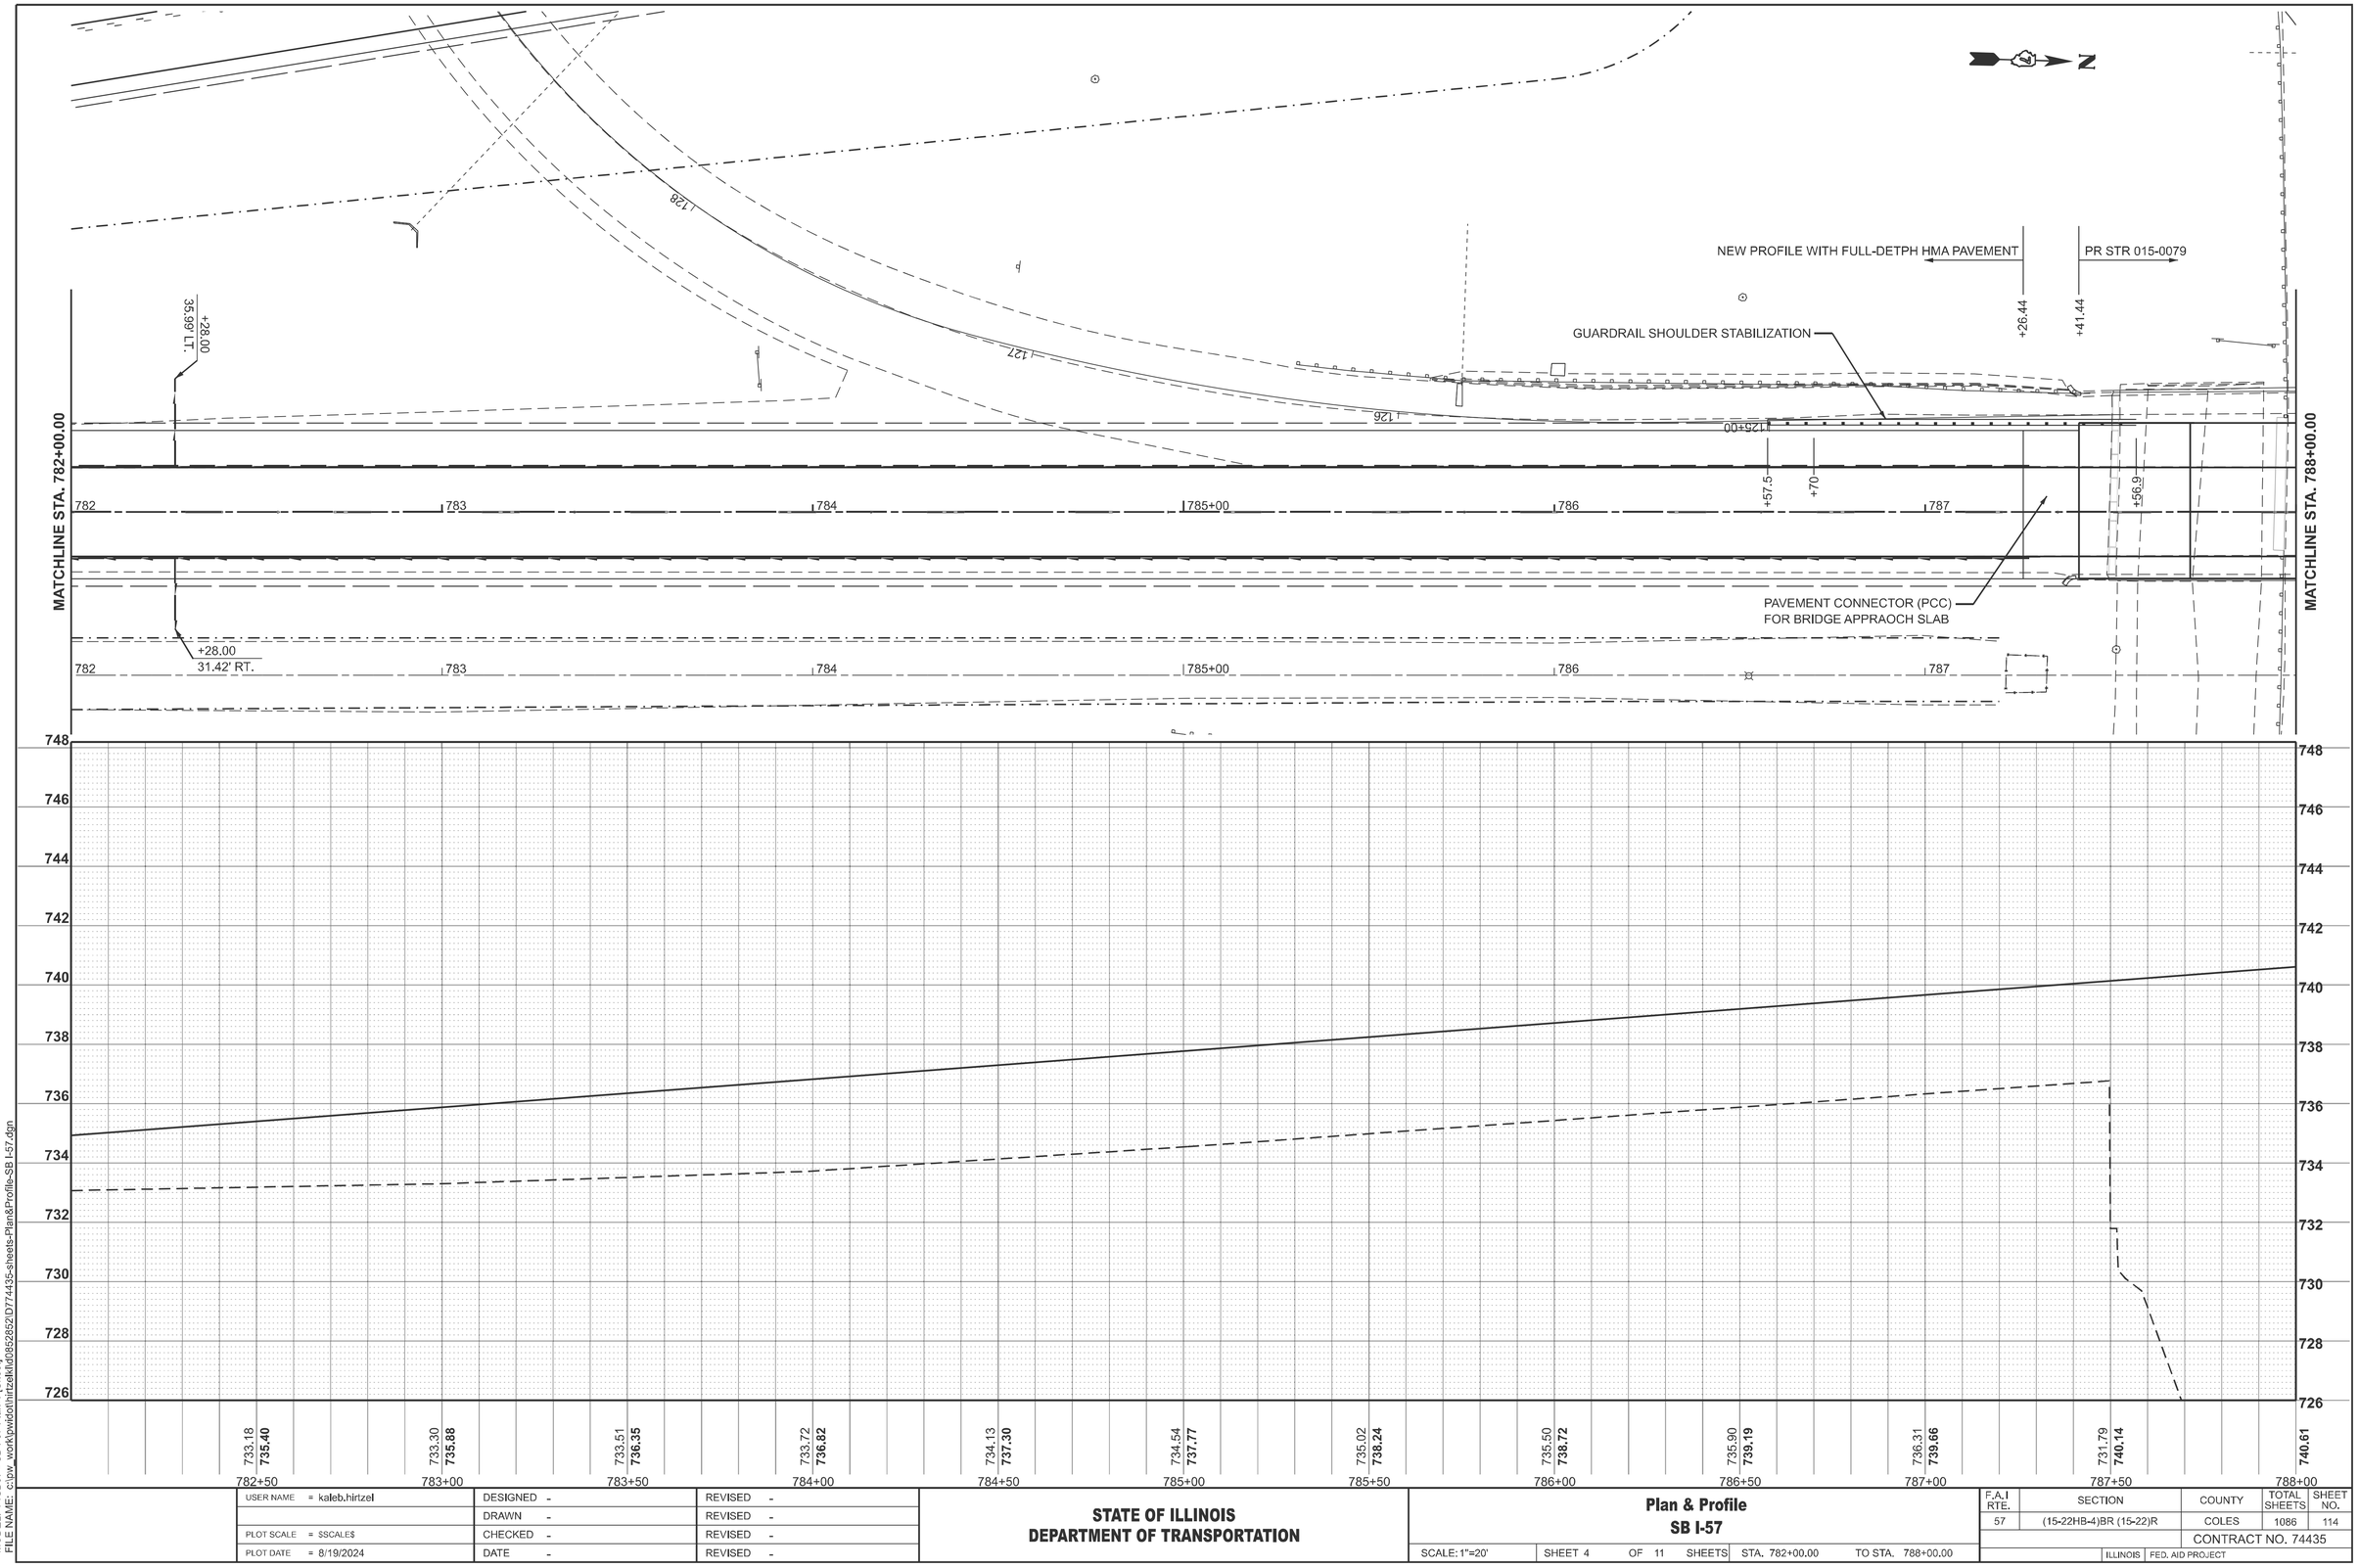

MODEL: PrSB57 - SB I-57 Plan+1 [Sheet]
FILE NAME: c:\pw_work\pwidot\hirtzelkl\d0852852\D774435-sheets-Plan&Profile-SB I-57.dgn


USER NAME = kaleb.hirtzel	DESIGNED -	REVISED -
	DRAWN -	REVISED -
PLOT SCALE = $SCALE$	CHECKED -	REVISED -
PLOT DATE = 8/19/2024	DATE -	REVISED -


STATE OF ILLINOIS
DEPARTMENT OF TRANSPORTATION

Plan & Profile
SB I-57

SCALE: 1"=20' | SHEET 4 OF 11 SHEETS | STA. 782+00.00 | TO STA. 788+00.00

F.A.I RTE.	SECTION	COUNTY	TOTAL SHEETS	SHEET NO.
57	(15-22HB-4)BR (15-22)R	COLES	1086	114
		CONTRACT NO. 74435		
	ILLINOIS FED. AID PROJECT			





MODEL: PrSB57 - SB I-57 Plan-2 [Sheet]
FILE NAME: c:\pw_work\pwidot\hirtzelkl\d0852852\D774435-sheets-Plan&Profile-SB I-57.dgn


USER NAME = kaleb.hirtzel	DESIGNED -	REVISED -	
	DRAWN -	REVISED -	
PLOT SCALE = $SCALE$	CHECKED -	REVISED -	
PLOT DATE = 8/19/2024	DATE -	REVISED -	

STATE OF ILLINOIS
DEPARTMENT OF TRANSPORTATION

Plan & Profile
SB I-57

SCALE: 1"=20' SHEET 5 OF 11 SHEETS STA. 788+00.00 TO STA. 794+00.00

F.A.I RTE.	SECTION	COUNTY	TOTAL SHEETS	SHEET NO.
57	(15-22HB-4)BR (15-22)R	COLES	1086	115
		CONTRACT NO. 74435		
		ILLINOIS	FED. AID PROJECT	

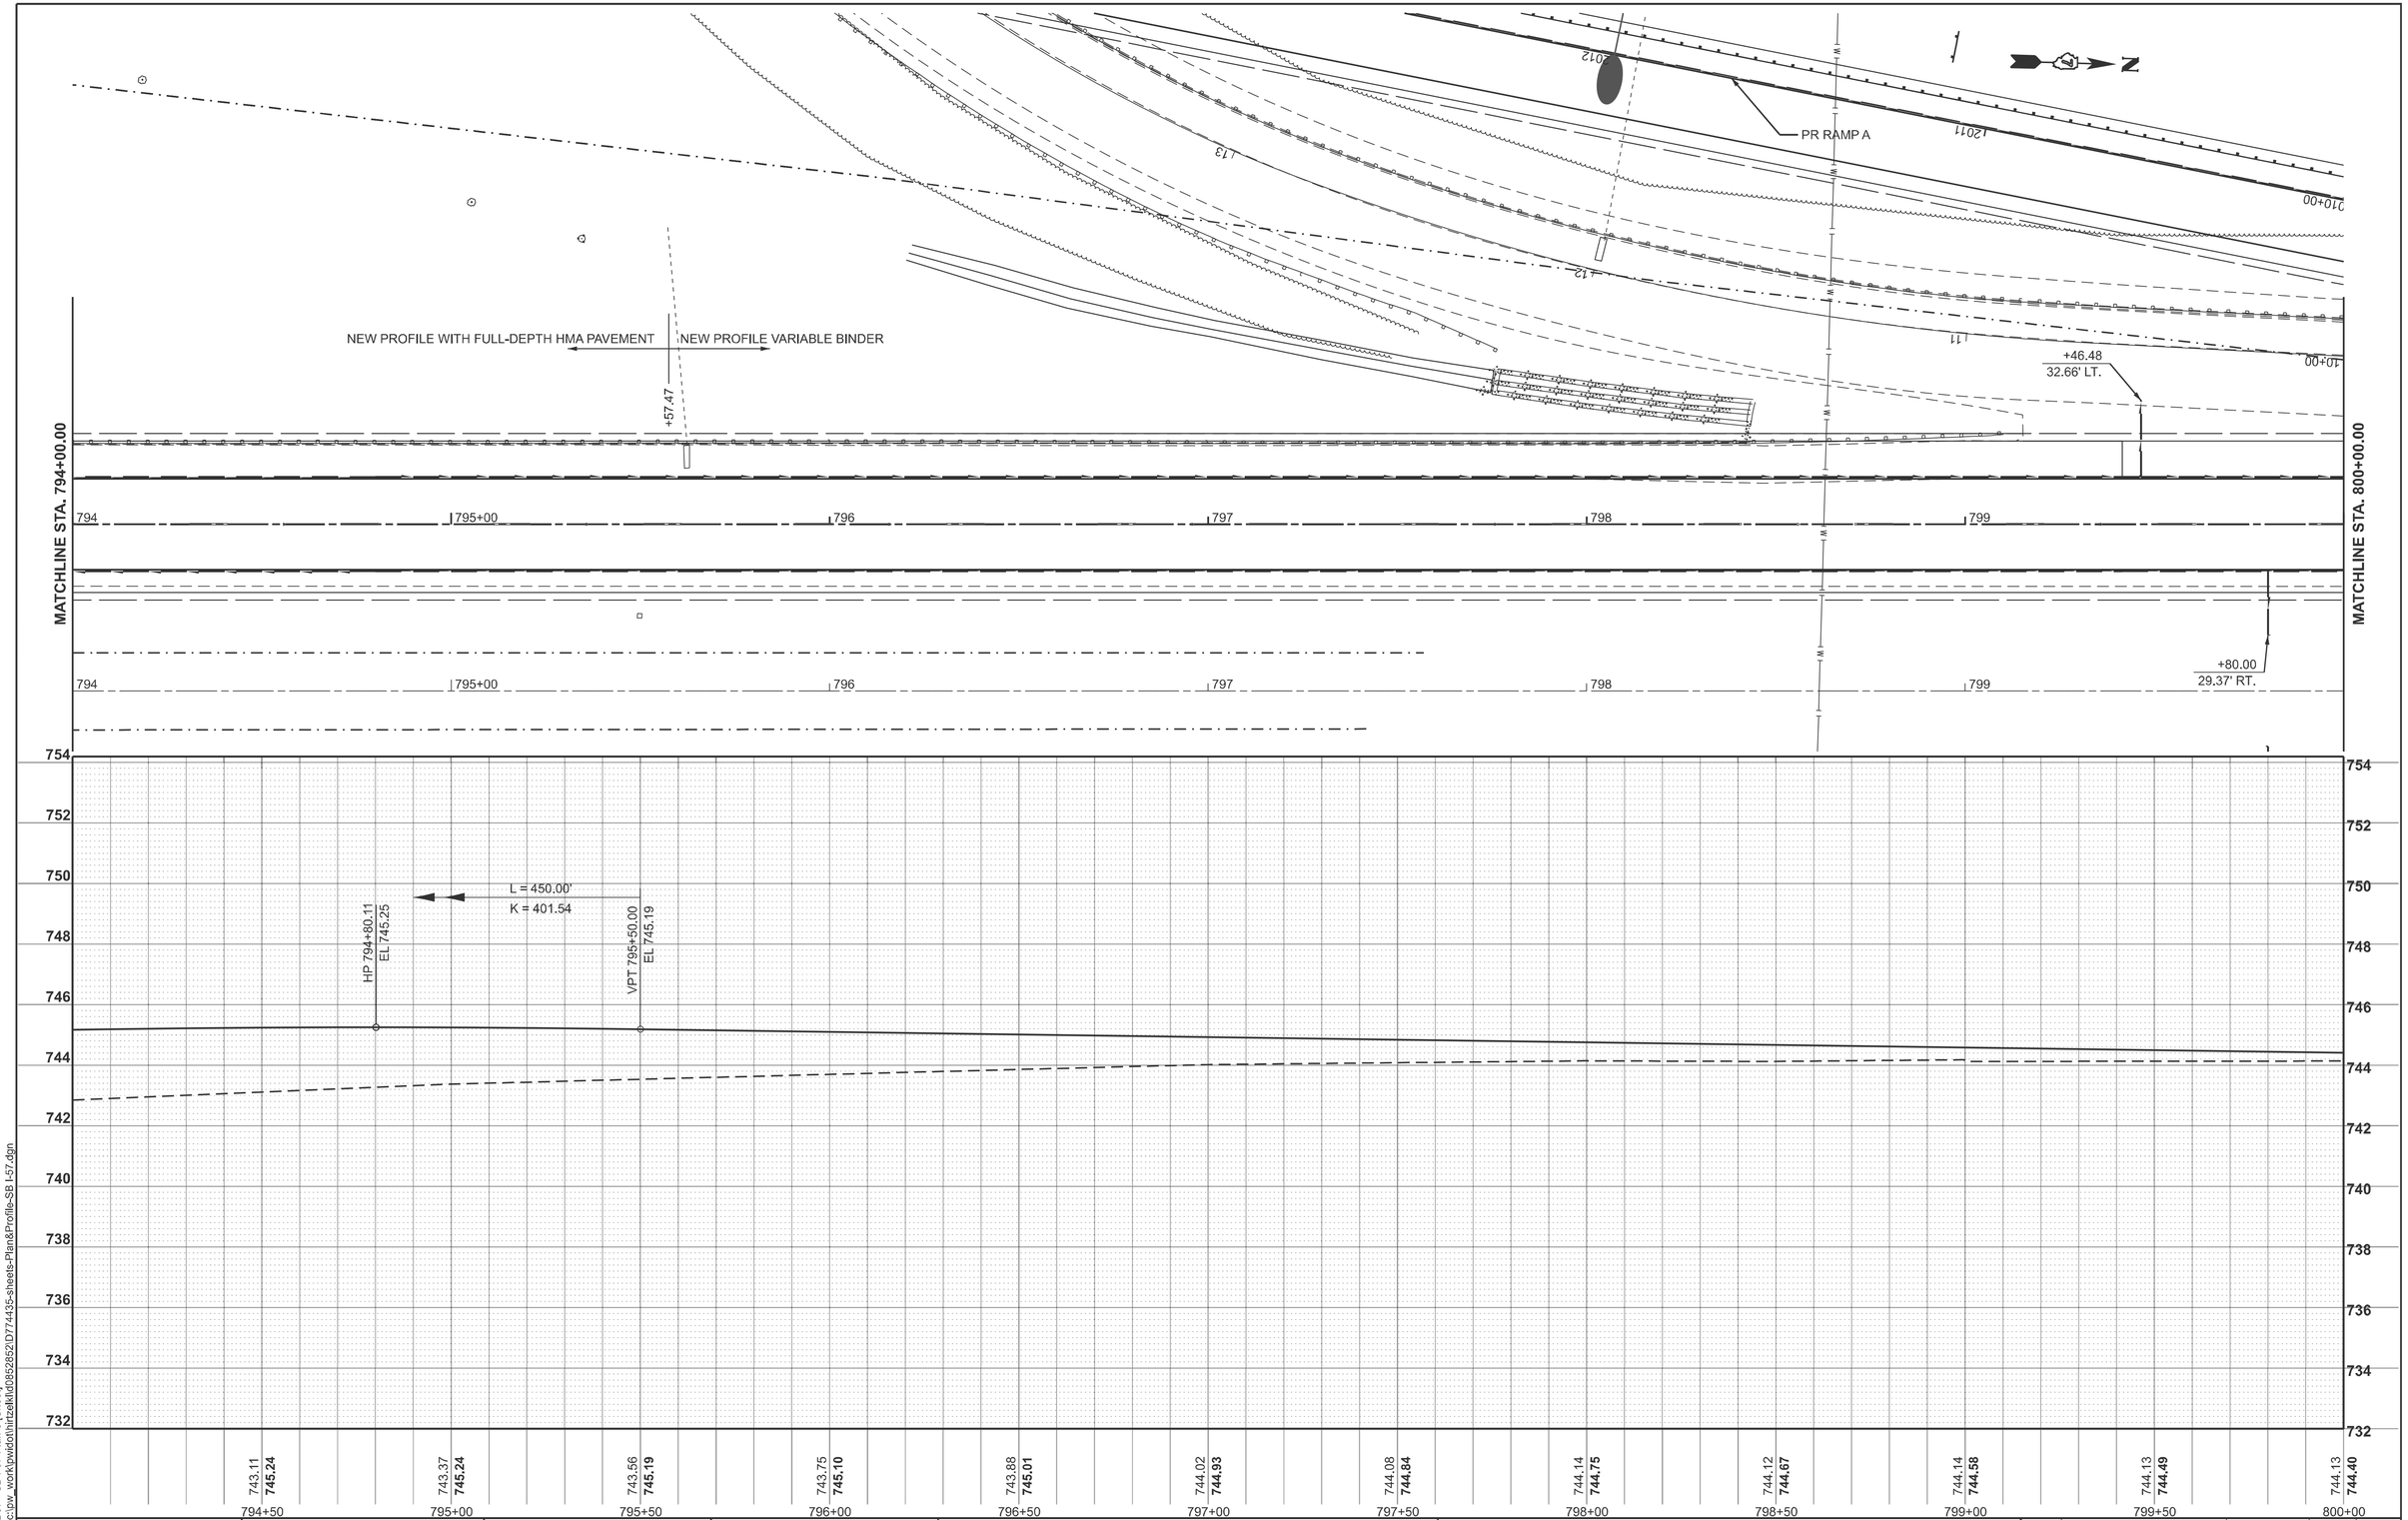

MODEL: P:\SB57 - SB I-57 Plan-3 [Sheet]
FILE NAME: c:\pw_work\pwidot\hirtzekl\d0852852\D7744 35-sheets-Plan&Profile-SB I-57.dgn


USER NAME = kaleb.hirtzel	DESIGNED -	REVISED -
	DRAWN -	REVISED -
PLOT SCALE = $SCALE$	CHECKED -	REVISED -
PLOT DATE = 8/19/2024	DATE -	REVISED -

STATE OF ILLINOIS
DEPARTMENT OF TRANSPORTATION

Plan & Profile
SB I-57

SCALE: 1"=20' | SHEET 6 OF 11 SHEETS | STA. 794+00.00 TO STA. 800+00.00

F.A.I RTE.	SECTION	COUNTY	TOTAL SHEETS	SHEET NO.
57	(15-22HB-4)BR (15-22)R	COLES	1086	116
		CONTRACT NO. 74435		
	ILLINOIS FED. AID PROJECT			

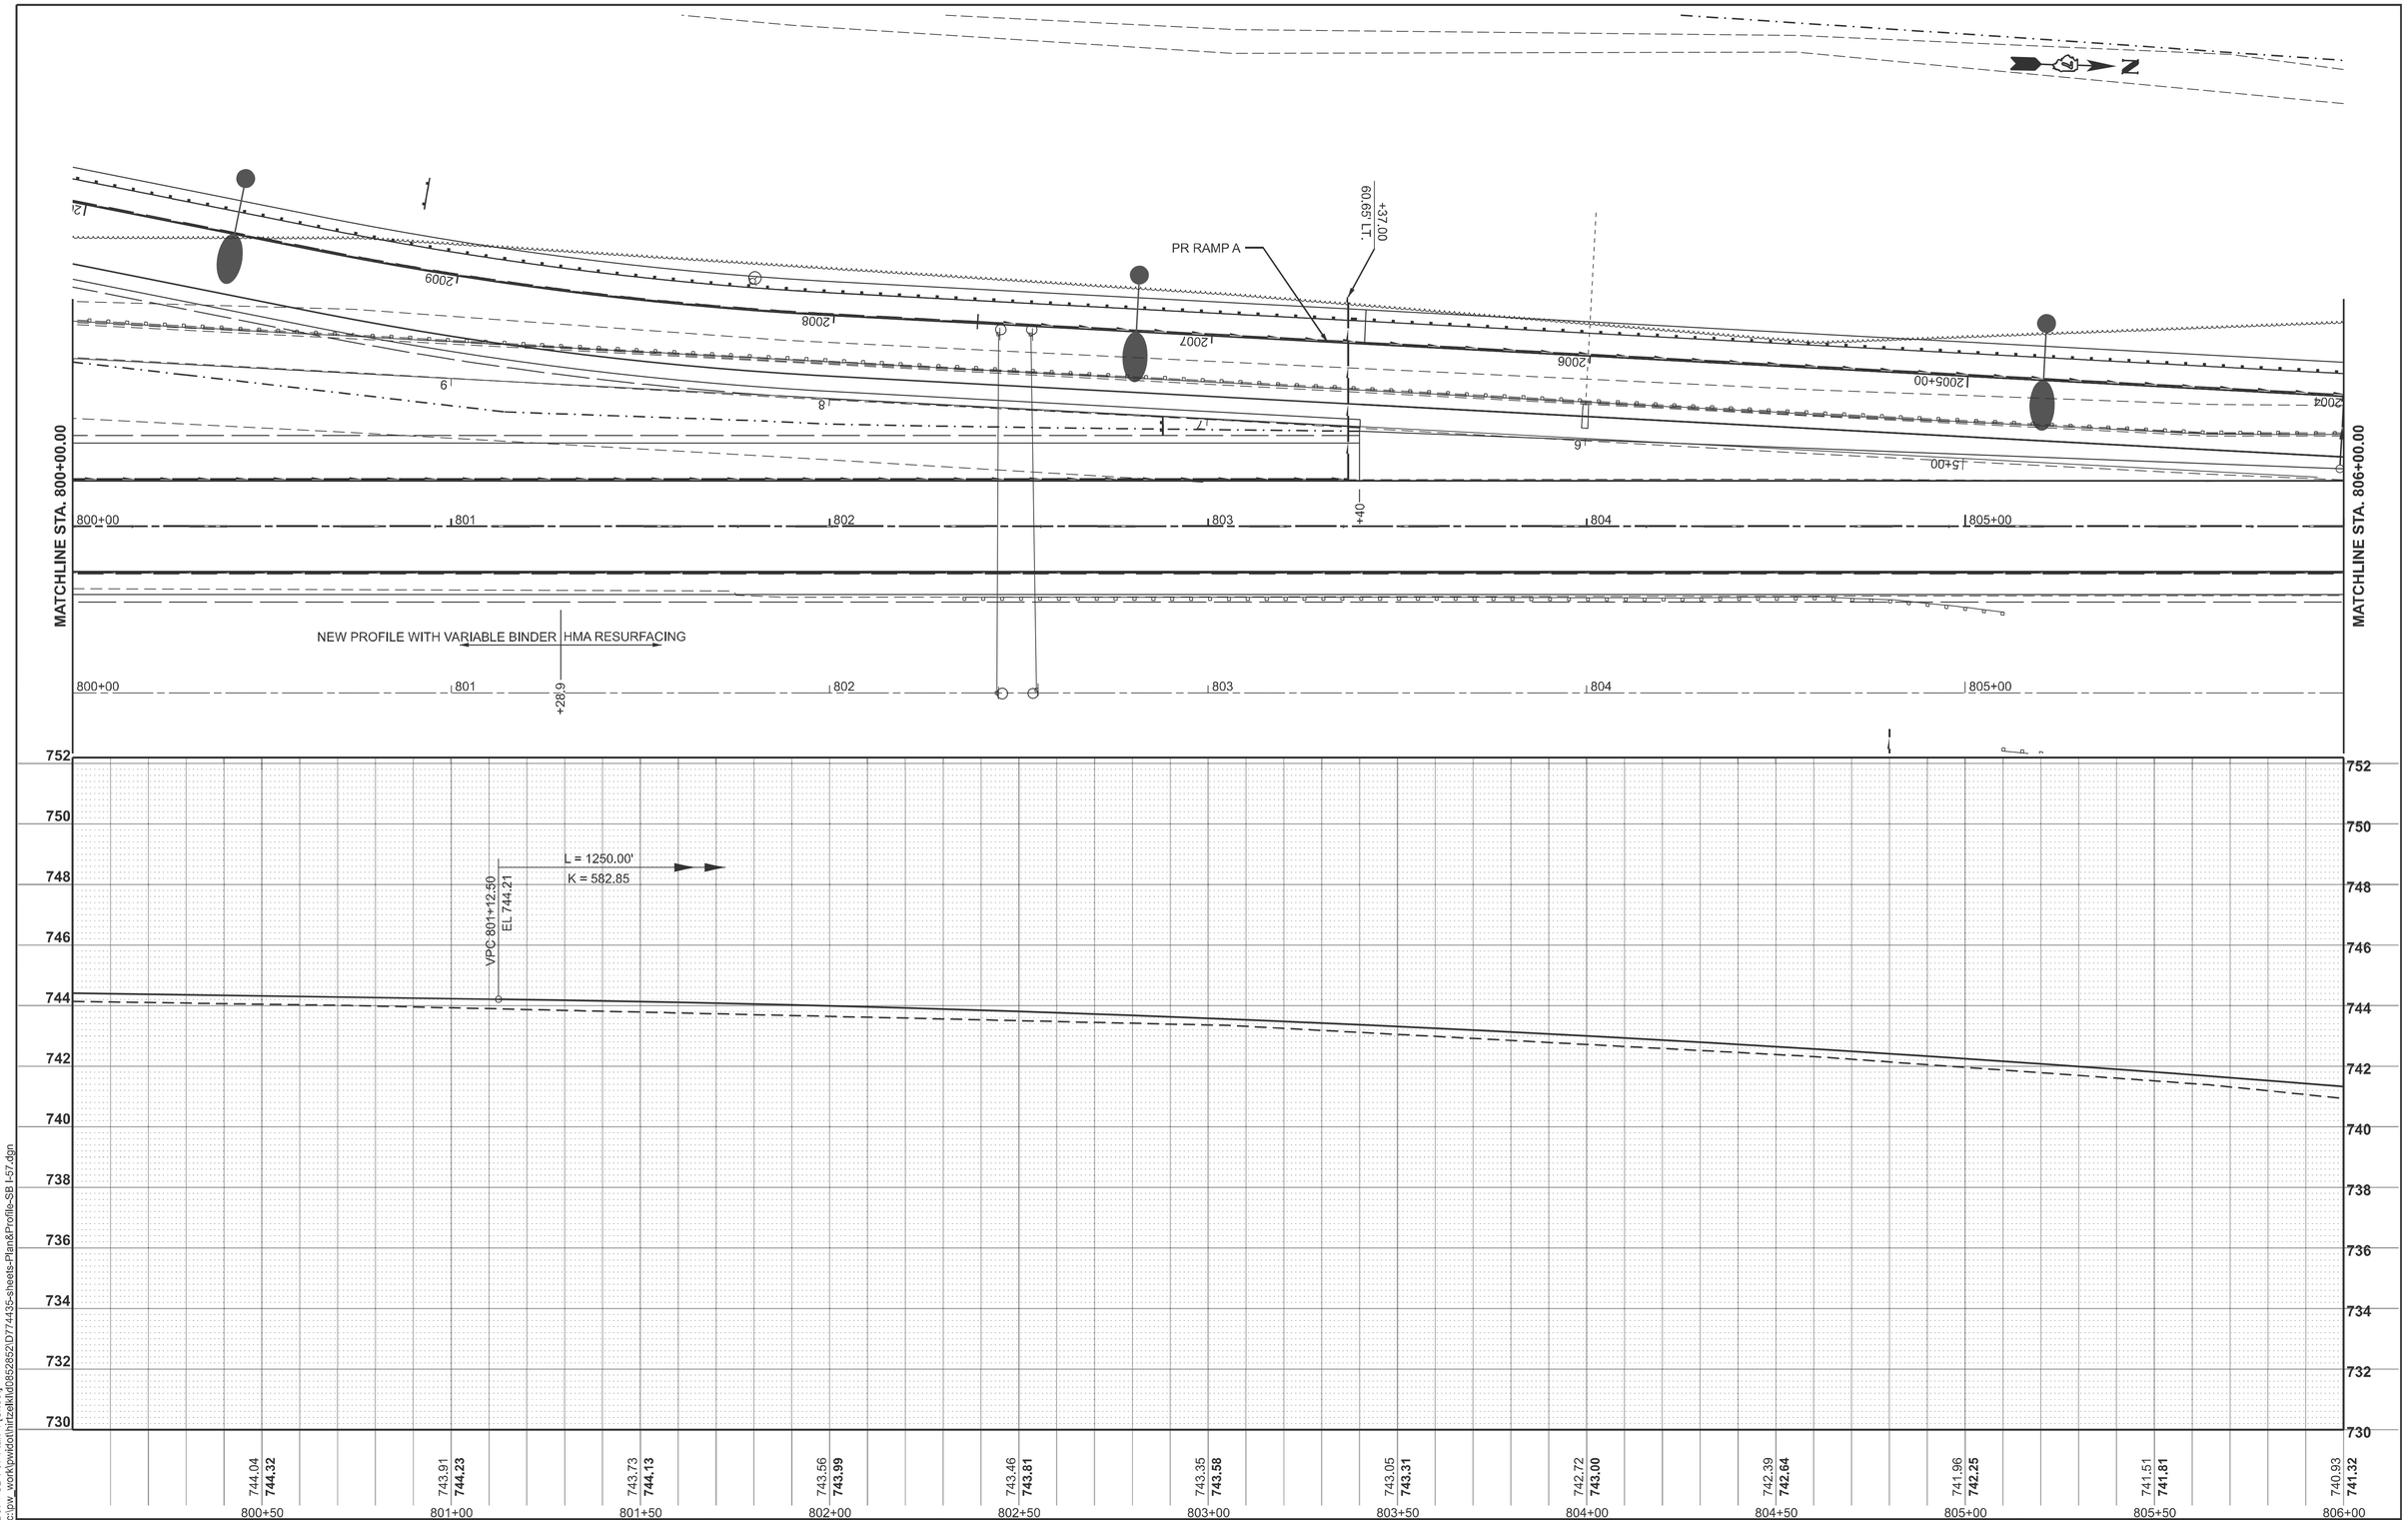

MODEL: P:\SB57 - SB I-57 Plan+t [Sheet]
FILE NAME: c:\pw_work\pwdot\hirtzelkl\d0852852\D774435-sheets-Plan&Profile-SB I-57.dgn

USER NAME = kaleb.hirtzel	DESIGNED -	REVISED -
	DRAWN -	REVISED -
PLOT SCALE = $SCALE$	CHECKED -	REVISED -
PLOT DATE = 8/19/2024	DATE -	REVISED -

STATE OF ILLINOIS
DEPARTMENT OF TRANSPORTATION

Plan & Profile
SB I-57

SCALE: 1"=20' | SHEET 7 OF 11 SHEETS | STA. 800+00.00 | TO STA. 806+00.00

F.A.I RTE.	SECTION	COUNTY	TOTAL SHEETS	SHEET NO.
57	(15-22HB-4)BR (15-22)R	COLES	1086	117
		CONTRACT NO. 74435		
	ILLINOIS FED. AID PROJECT			

HMA RESURFACING | FULL-DEPTH HMA PAVMENT

+09

FULL-DEPTH HMA PAVMENT | HMA RESURFACING

+42

STA. 807+00
1' STUB
PR RAMP A

STA. 810+00
1' STUB
PR RAMP A

+50.00
30.03' LT.

GUARDRAIL SHOUDER STABILIZATION

MATCHLINE STA. 806+00.00

MATCHLINE STA. 812+00.00

PR STR 015-2026

+00.00
36.08' RT.

+50.00
40.88' RT.

-0.17%

-2.32%

VPI 807+37.50
EL 743.12

740.31 **740.79**
739.68 **740.23**
739.08 **739.61**
738.96
738.26
737.02 **737.52**
736.24 **736.73**
735.48 **735.91**
734.62 **735.04**
733.75 **734.12**
732.85 **733.17**
731.90 **732.17**

806+50 807+00 807+50 808+00 808+50 809+00 809+50 810+00 810+50 811+00 811+50 812+00

MODEL: P:\SB57 - SB I-57 Plan-5 [Sheet]
FILE NAME: c:\pw_work\pwidot\hirtzelkl\d0852852\D7744435-sheets-Plan&Profile-SB I-57.dgn

USER NAME = kaleb.hirtzel	DESIGNED -	REVISED -
	DRAWN -	REVISED -
PLOT SCALE = $SCALE$	CHECKED -	REVISED -
PLOT DATE = 8/19/2024	DATE -	REVISED -

STATE OF ILLINOIS
DEPARTMENT OF TRANSPORTATION

Plan & Profile
SB I-57

SCALE: 1"=20' | SHEET 8 OF 11 SHEETS | STA. 806+00.00 | TO STA. 812+00.00

F.A.I RTE.	SECTION	COUNTY	TOTAL SHEETS	SHEET NO.
57	(15-22HB-4)BR (15-22)R	COLES	1086	118
		CONTRACT NO. 74435		
	ILLINOIS FED. AID PROJECT			

AC

AC

AC

AC

AC

AC

N

HMA RESURFACING | PAVING OMISSION

+79.46

PAVING OMISSION | HMA RESURFACING

+87.97

+66.00
36.55' LT.

GUARDRAIL SHOULDER STABILIZATION

+79.5

+99.3

+67.4

GUARDRAIL SHOULDER STABILIZATION

MATCHLINE STA. 812+00.00

MATCHLINE STA. 818+00.00

812 | 813 | 814 | 815+00 | 816 | 817

+35.00
33.81' RT.

812 | 813 | 814 | 815+00 | 816 | 817

+67.4

GUARDRAIL SHOULDER STABILIZATION

L = 1250.00'
K = 582.85

VPT 813+62.50
EL 728.63

736
734
732
730
728
726
724
722
720
718
716
714

730.94 **731.13**
729.91 **730.04**
728.87 **728.92**
727.78 **727.78**
726.67 **726.67**
725.56 **725.55**
724.37 **724.37**
723.11 **723.14**
721.84 **721.98**
720.56 **720.81**
719.31 **719.60**
717.93 **718.24**

812+50 | 813+00 | 813+50 | 814+00 | 814+50 | 815+00 | 815+50 | 816+00 | 816+50 | 817+00 | 817+50 | 818+00

MODEL: P:\SB57 - SB I-57 Plan+6 [Sheet]
FILE NAME: c:\pw_work\pwidot\hirtzelkl\d0852852\D774435-sheets-Plan&Profile-SB I-57.dgn


USER NAME = kaleb.hirtzel	DESIGNED -	REVISED -
	DRAWN -	REVISED -
PLOT SCALE = $SCALE$	CHECKED -	REVISED -
PLOT DATE = 8/19/2024	DATE -	REVISED -


STATE OF ILLINOIS
DEPARTMENT OF TRANSPORTATION

Plan & Profile
SB I-57

SCALE: 1"=20' | SHEET 9 OF 11 SHEETS | STA. 812+00.00 | TO STA. 818+00.00

F.A.I RTE.	SECTION	COUNTY	TOTAL SHEETS	SHEET NO.
57	(15-22HB-4)BR (15-22)R	COLES	1086	119
		CONTRACT NO. 74435		
	ILLINOIS	FED. AID PROJECT		

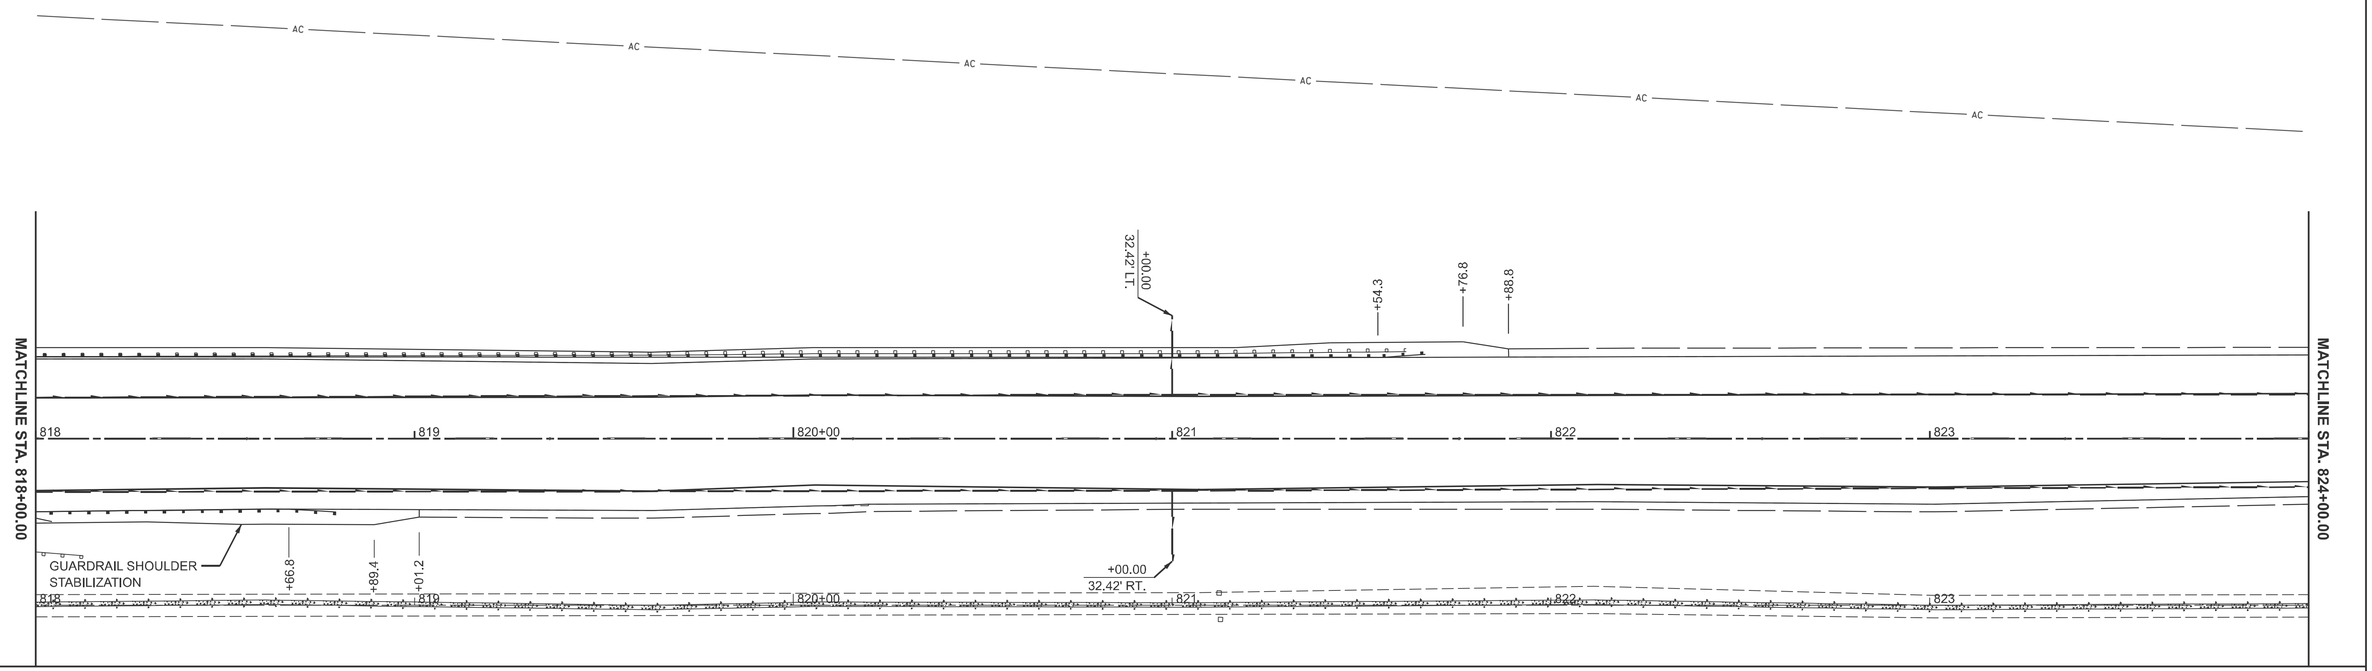

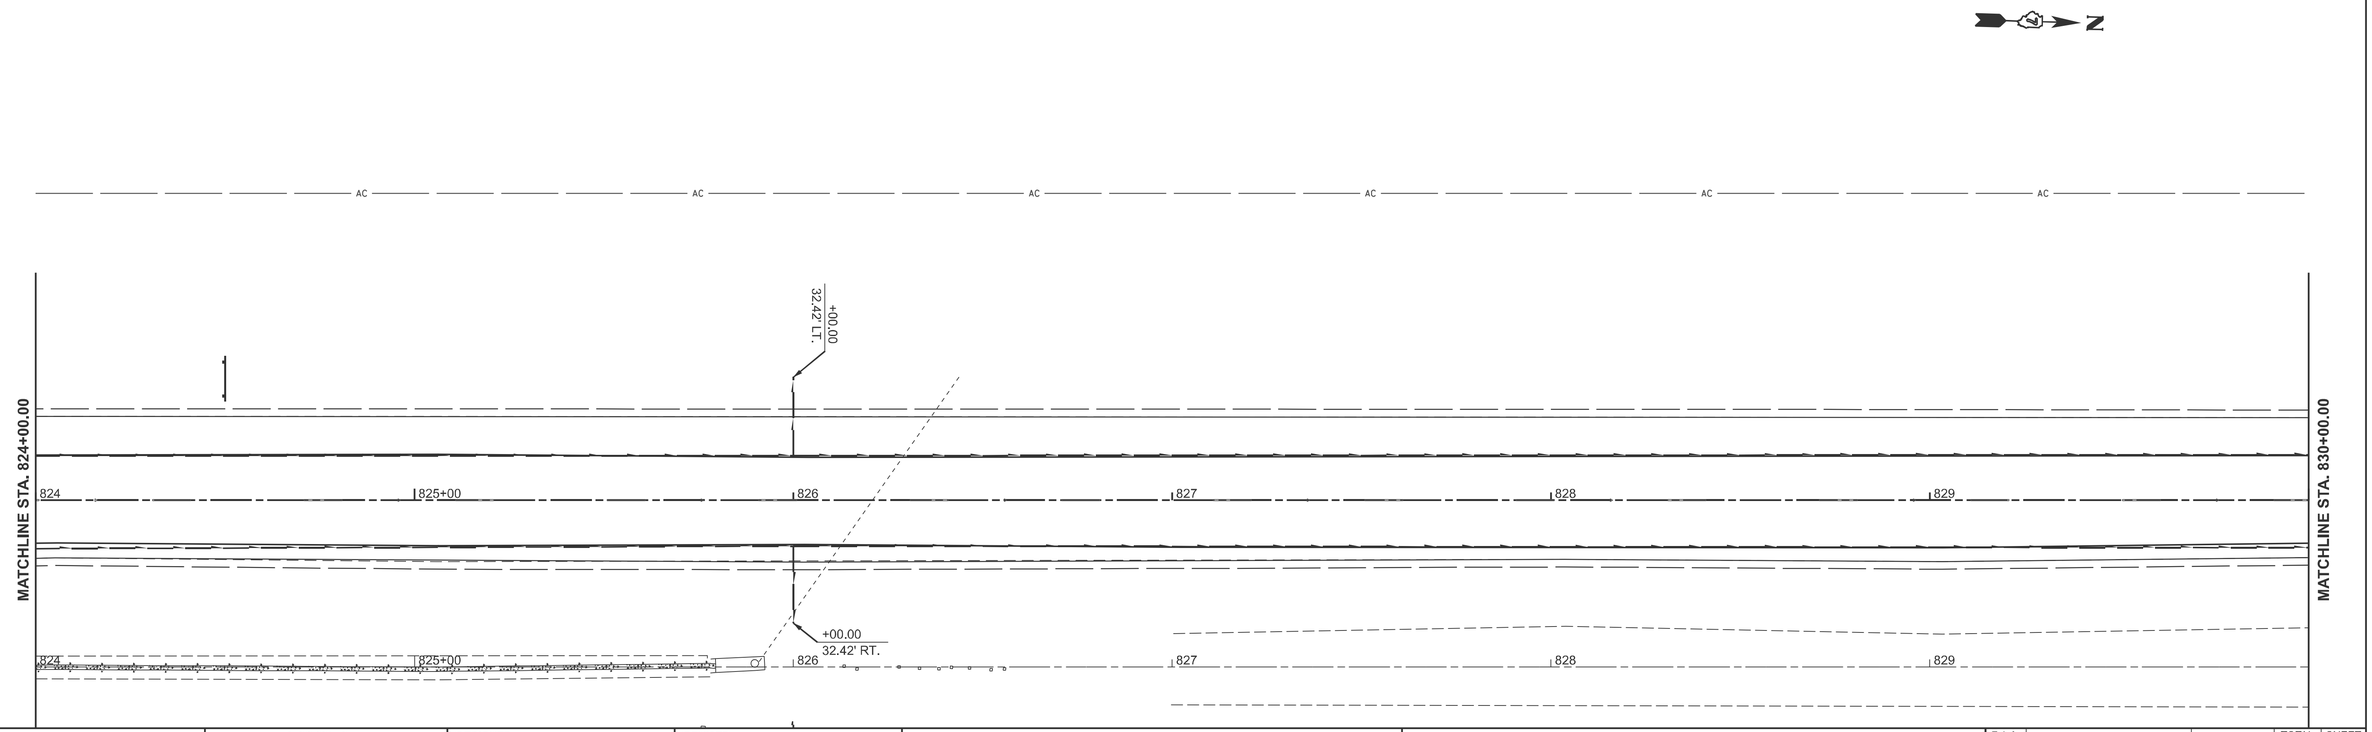

MODEL: P:\SB59 - N SB I-57 Plan [Sheet]
FILE NAME: c:\pw_work\pwidotlhirtzekl\d0852852\D774435-sheets-Plan&Profile-SB I-57.dgn


USER NAME = kaleb.hirtzel	DESIGNED -	REVISED -	
	DRAWN -	REVISED -	
PLOT SCALE = $SCALE$	CHECKED -	REVISED -	
PLOT DATE = 8/19/2024	DATE -	REVISED -	


STATE OF ILLINOIS
DEPARTMENT OF TRANSPORTATION

Plan & Profile
SB I-57

SCALE: 1"=20' | SHEET 10 OF 11 SHEETS | STA. 818+00.00 | TO STA. 830+00.00

F.A.I RTE.	SECTION	COUNTY	TOTAL SHEETS	SHEET NO.
57	(15-22HB-4)BR (15-22)R	COLES	1086	120
		CONTRACT NO. 74435		
	ILLINOIS FED. AID PROJECT			

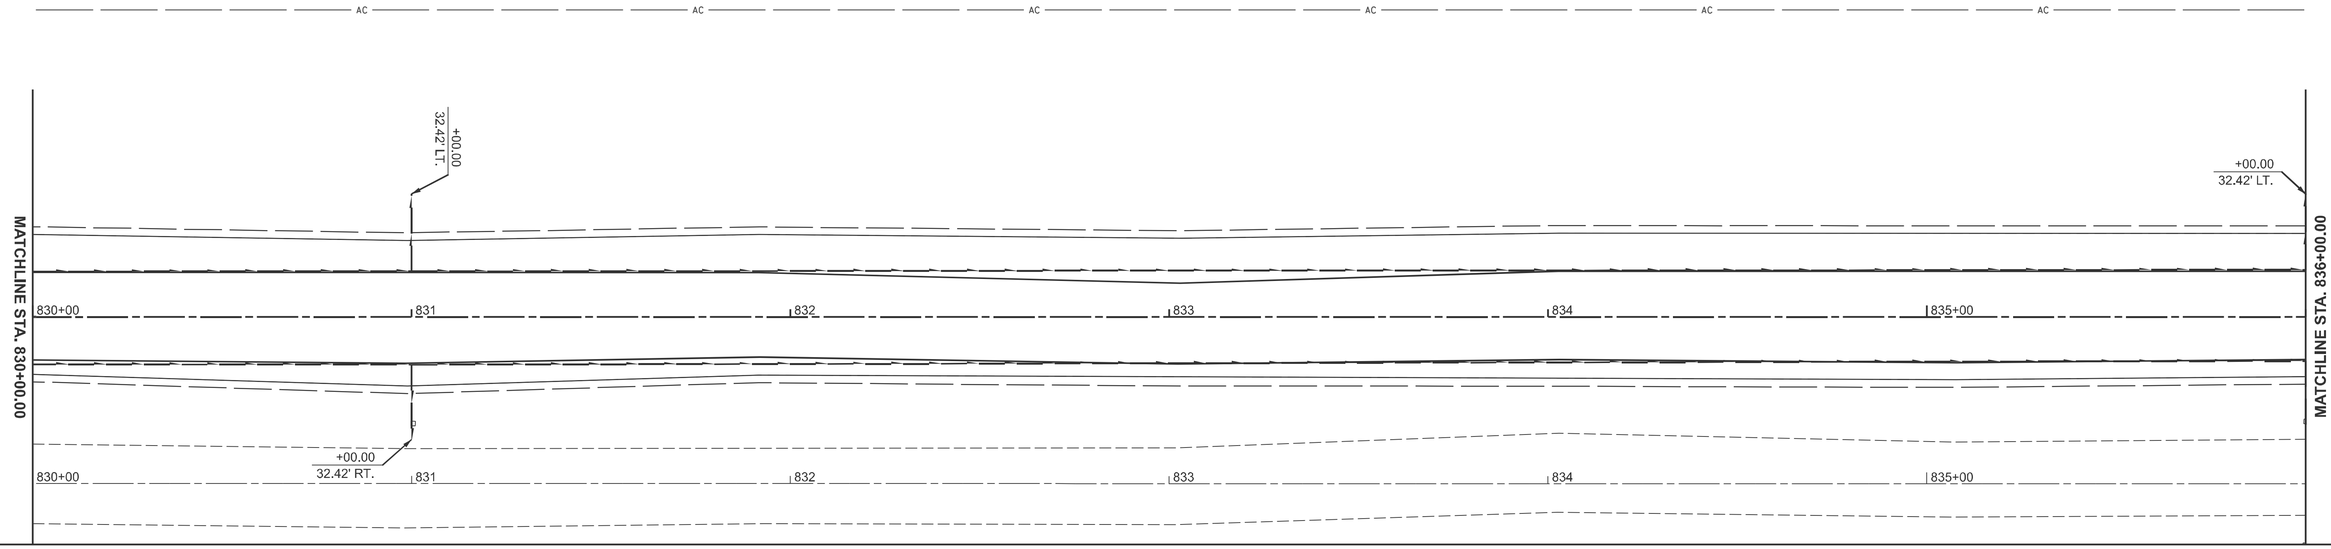

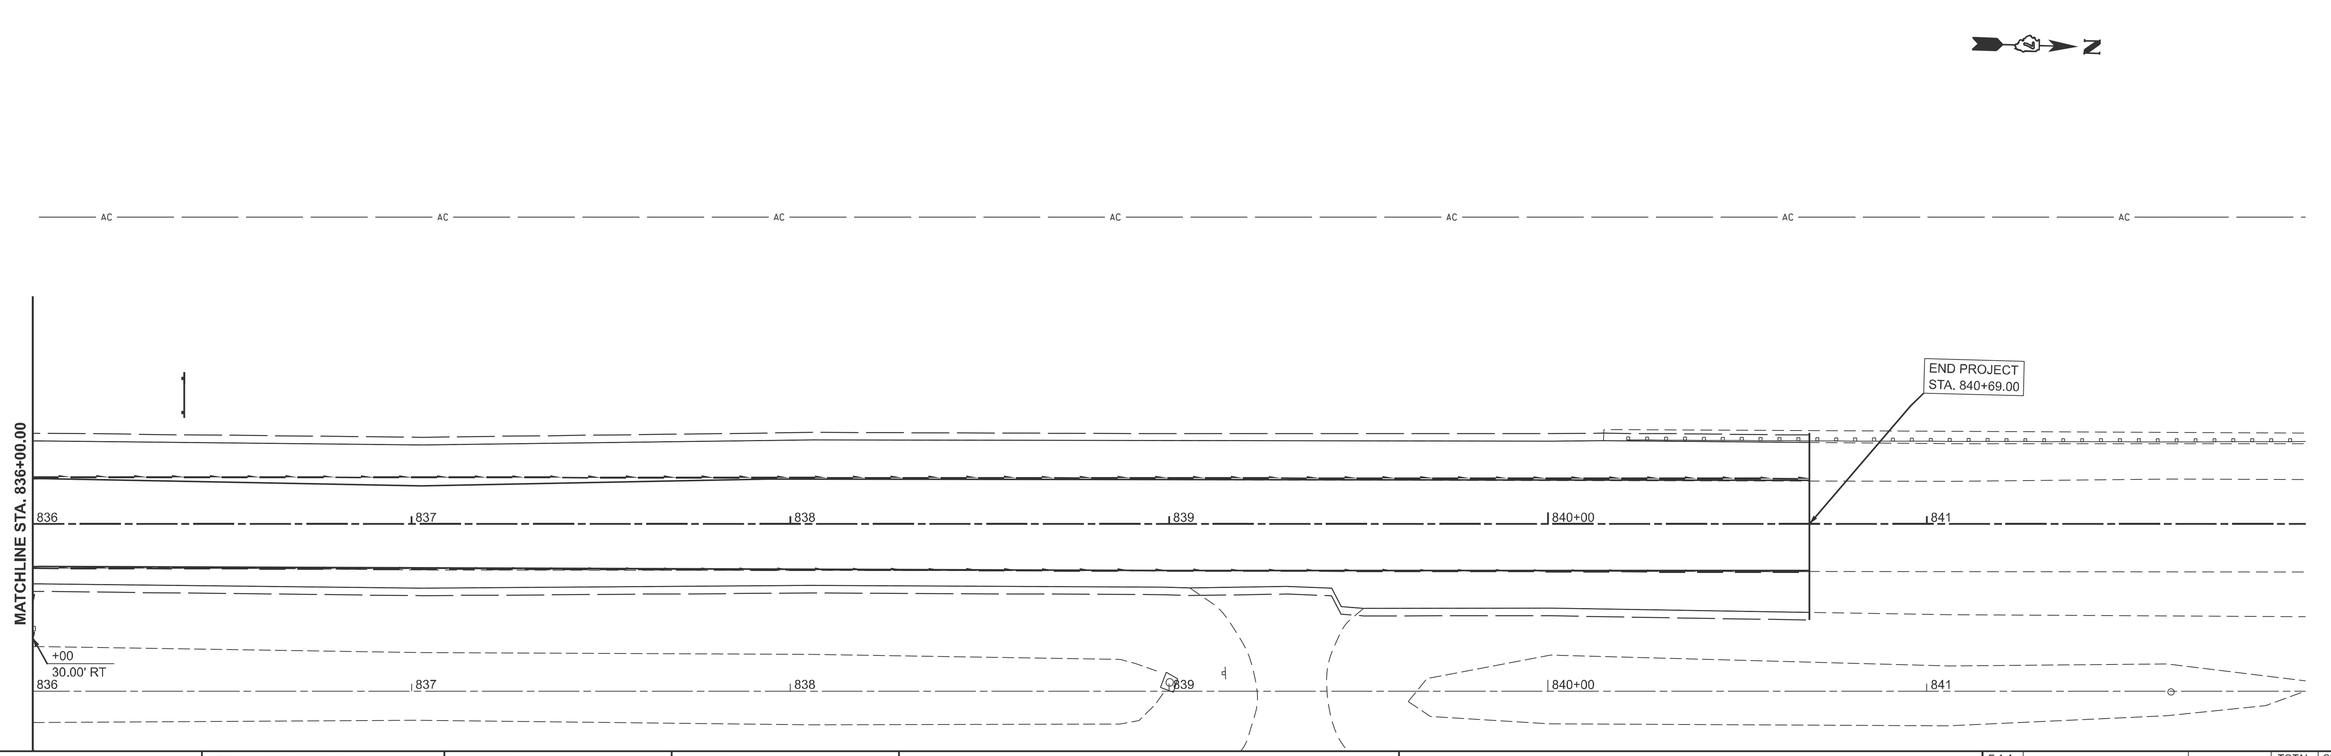

MODEL: P:\SB59 - N SB I-57 Plan-2 [Sheet]
FILE NAME: c:\pw_work\pwidot\hirtzelkl\d0852852\D774435-sheets-Plan&Profile-SB I-57.dgn


USER NAME = kaleb.hirtzel	DESIGNED -	REVISED -	
	DRAWN -	REVISED -	
PLOT SCALE = $SCALE$	CHECKED -	REVISED -	
PLOT DATE = 8/19/2024	DATE -	REVISED -	

STATE OF ILLINOIS
DEPARTMENT OF TRANSPORTATION

Plan & Profile
SB I-57

SCALE: 1"=20' | SHEET 11 OF 11 SHEETS | STA. 830+00.00 | TO STA. SB I-57 813+54.30


F.A.I RTE.	SECTION	COUNTY	TOTAL SHEETS	SHEET NO.
57	(15-22HB-4)BR (15-22)R	COLES	1086	121
		CONTRACT NO. 74435		
		ILLINOIS	FED. AID PROJECT	

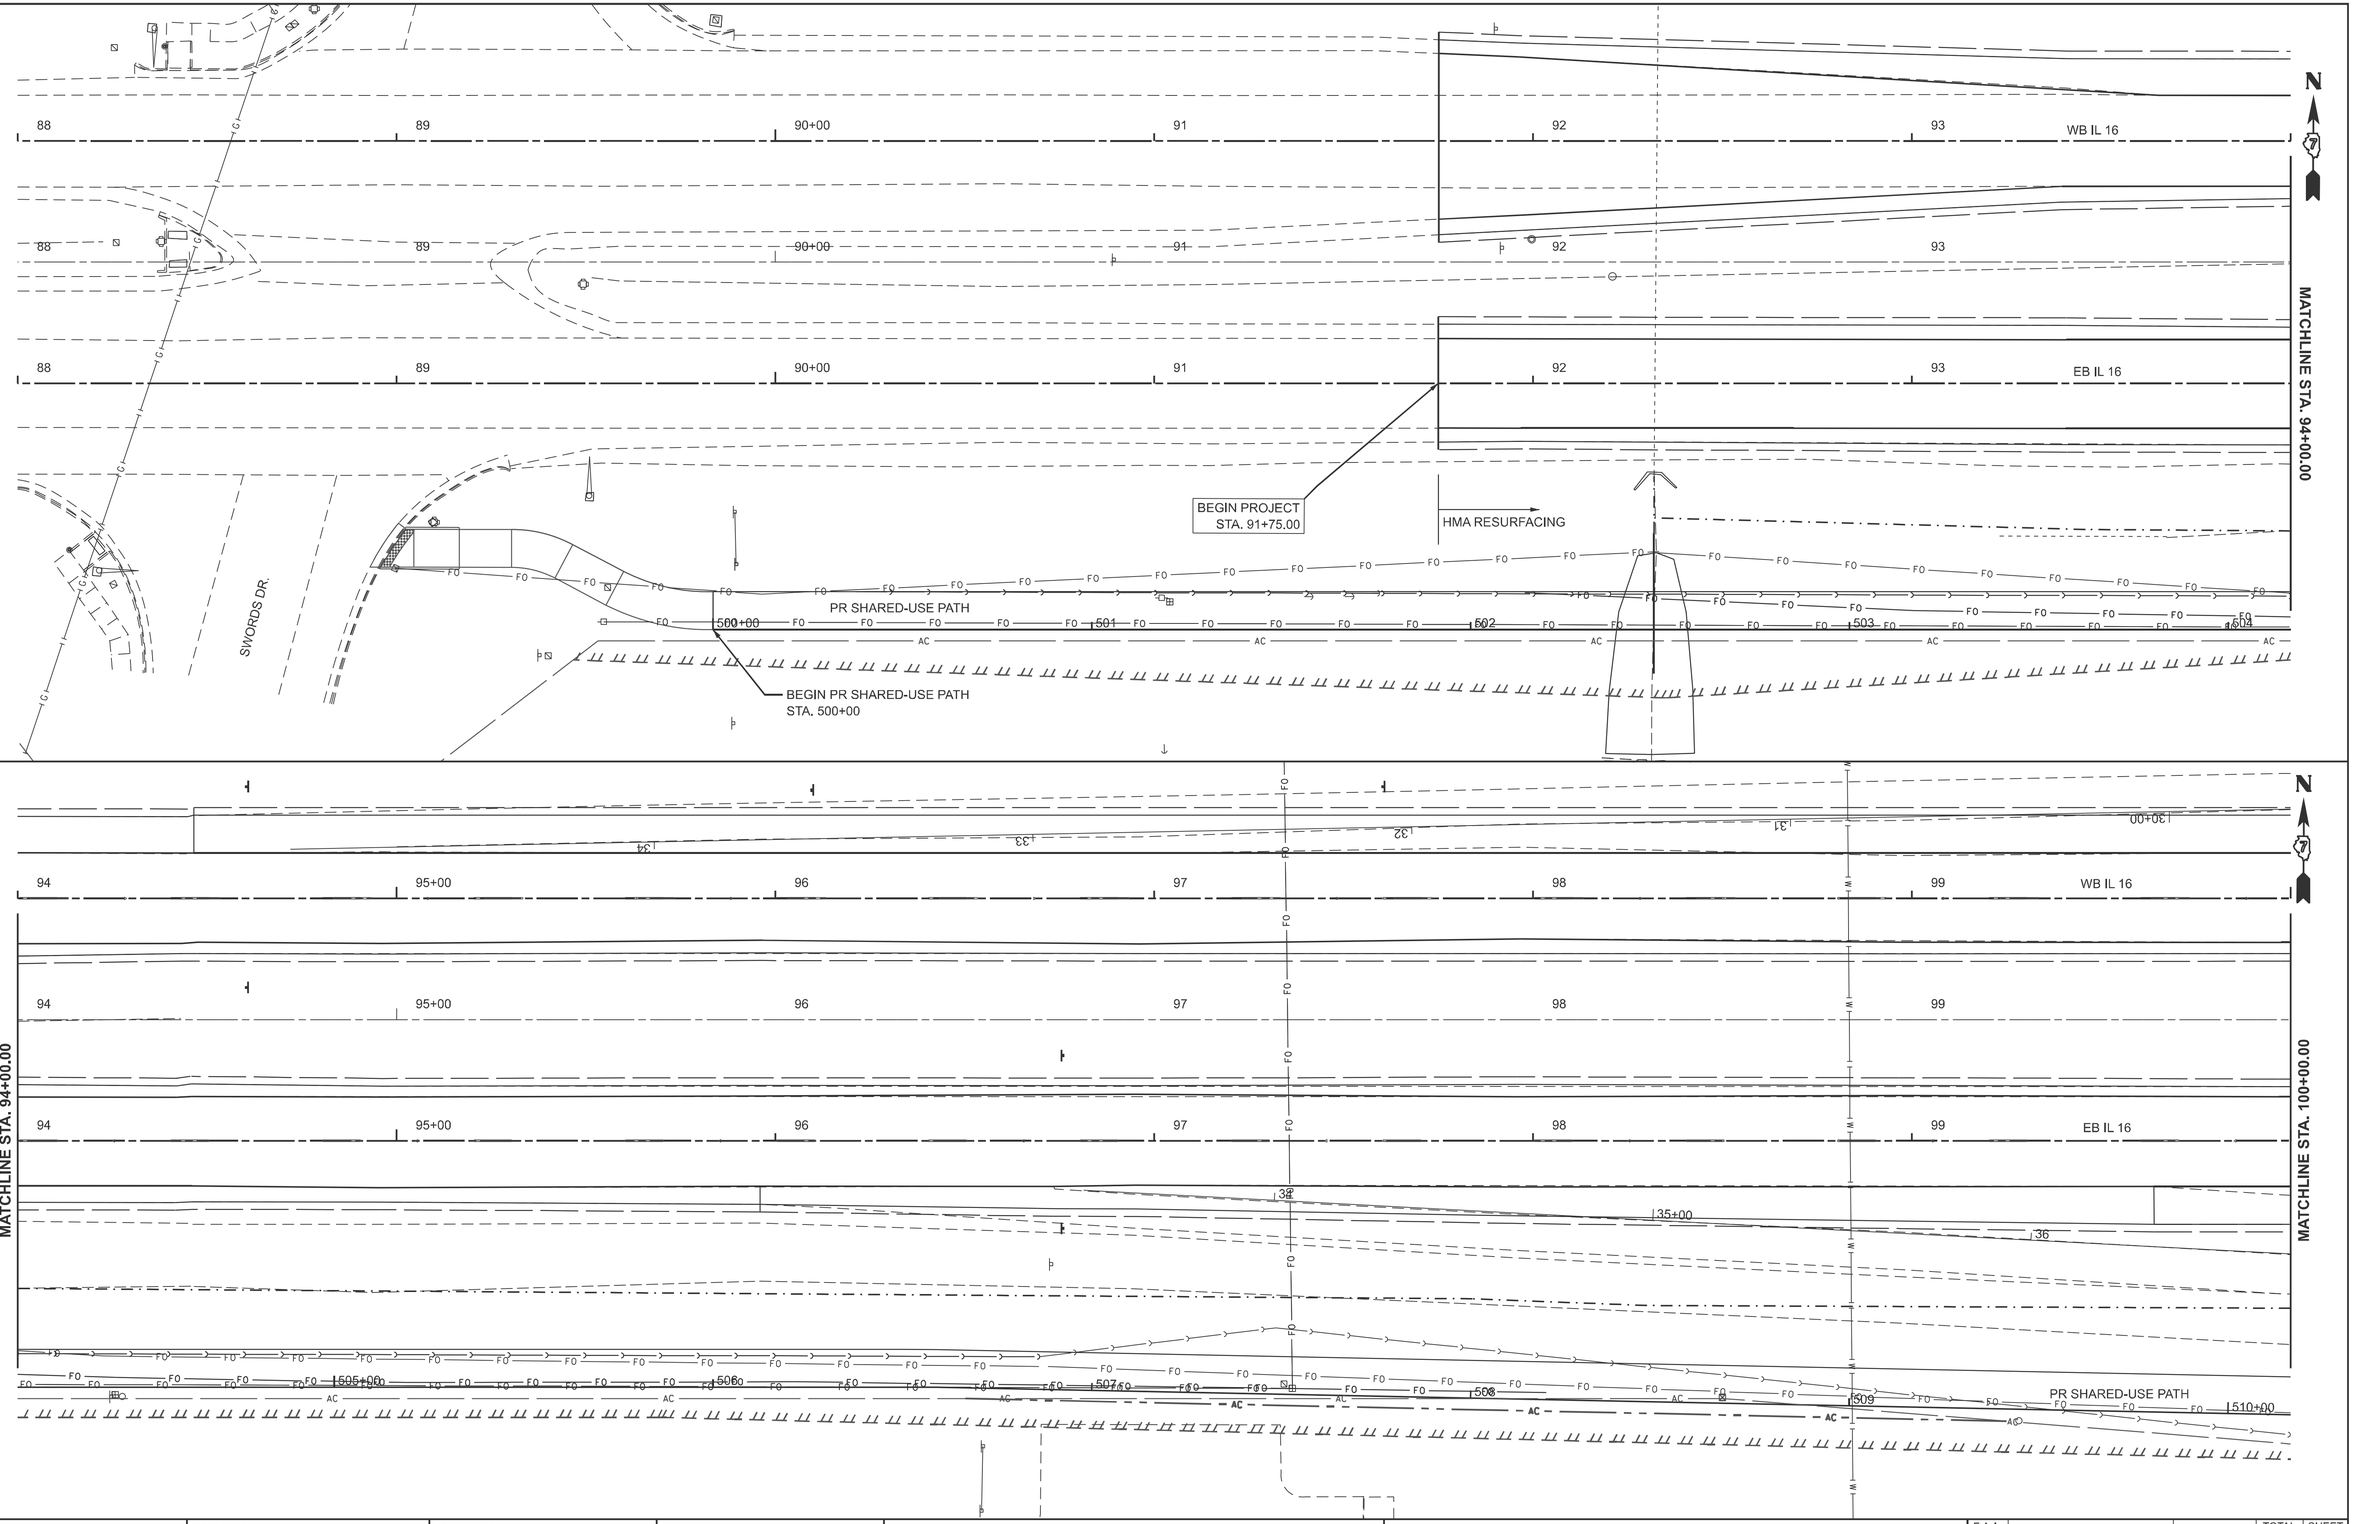

USER NAME = kaleb.hirtzel	DESIGNED -	REVISED -	STATE OF ILLINOIS DEPARTMENT OF TRANSPORTATION	PLAN & PROFILE EB IL 16	
	DRAWN -	REVISED -			
PLOT SCALE = $SCALE$	CHECKED -	REVISED -			
PLOT DATE = 8/19/2024	DATE -	REVISED -		SCALE: 1"=20' SHEET 1 OF 8 SHEETS STA. 88+00.00 TO STA. 100+00.00	

F.A.I RTE.	SECTION	COUNTY	TOTAL SHEETS	SHEET NO.
57	(15-22HB-4)BR (15-22)R	COLES	1086	122
		CONTRACT NO. 74435		
	ILLINOIS FED. AID PROJECT			

MODEL: EB IL 16 - E EB IL 16 Plan [Sheet]
FILE NAME: c:\pw_work\pwdot\hirtzelkl\d0852852\D7744335-sheets-Plan-EB IL16.dgn

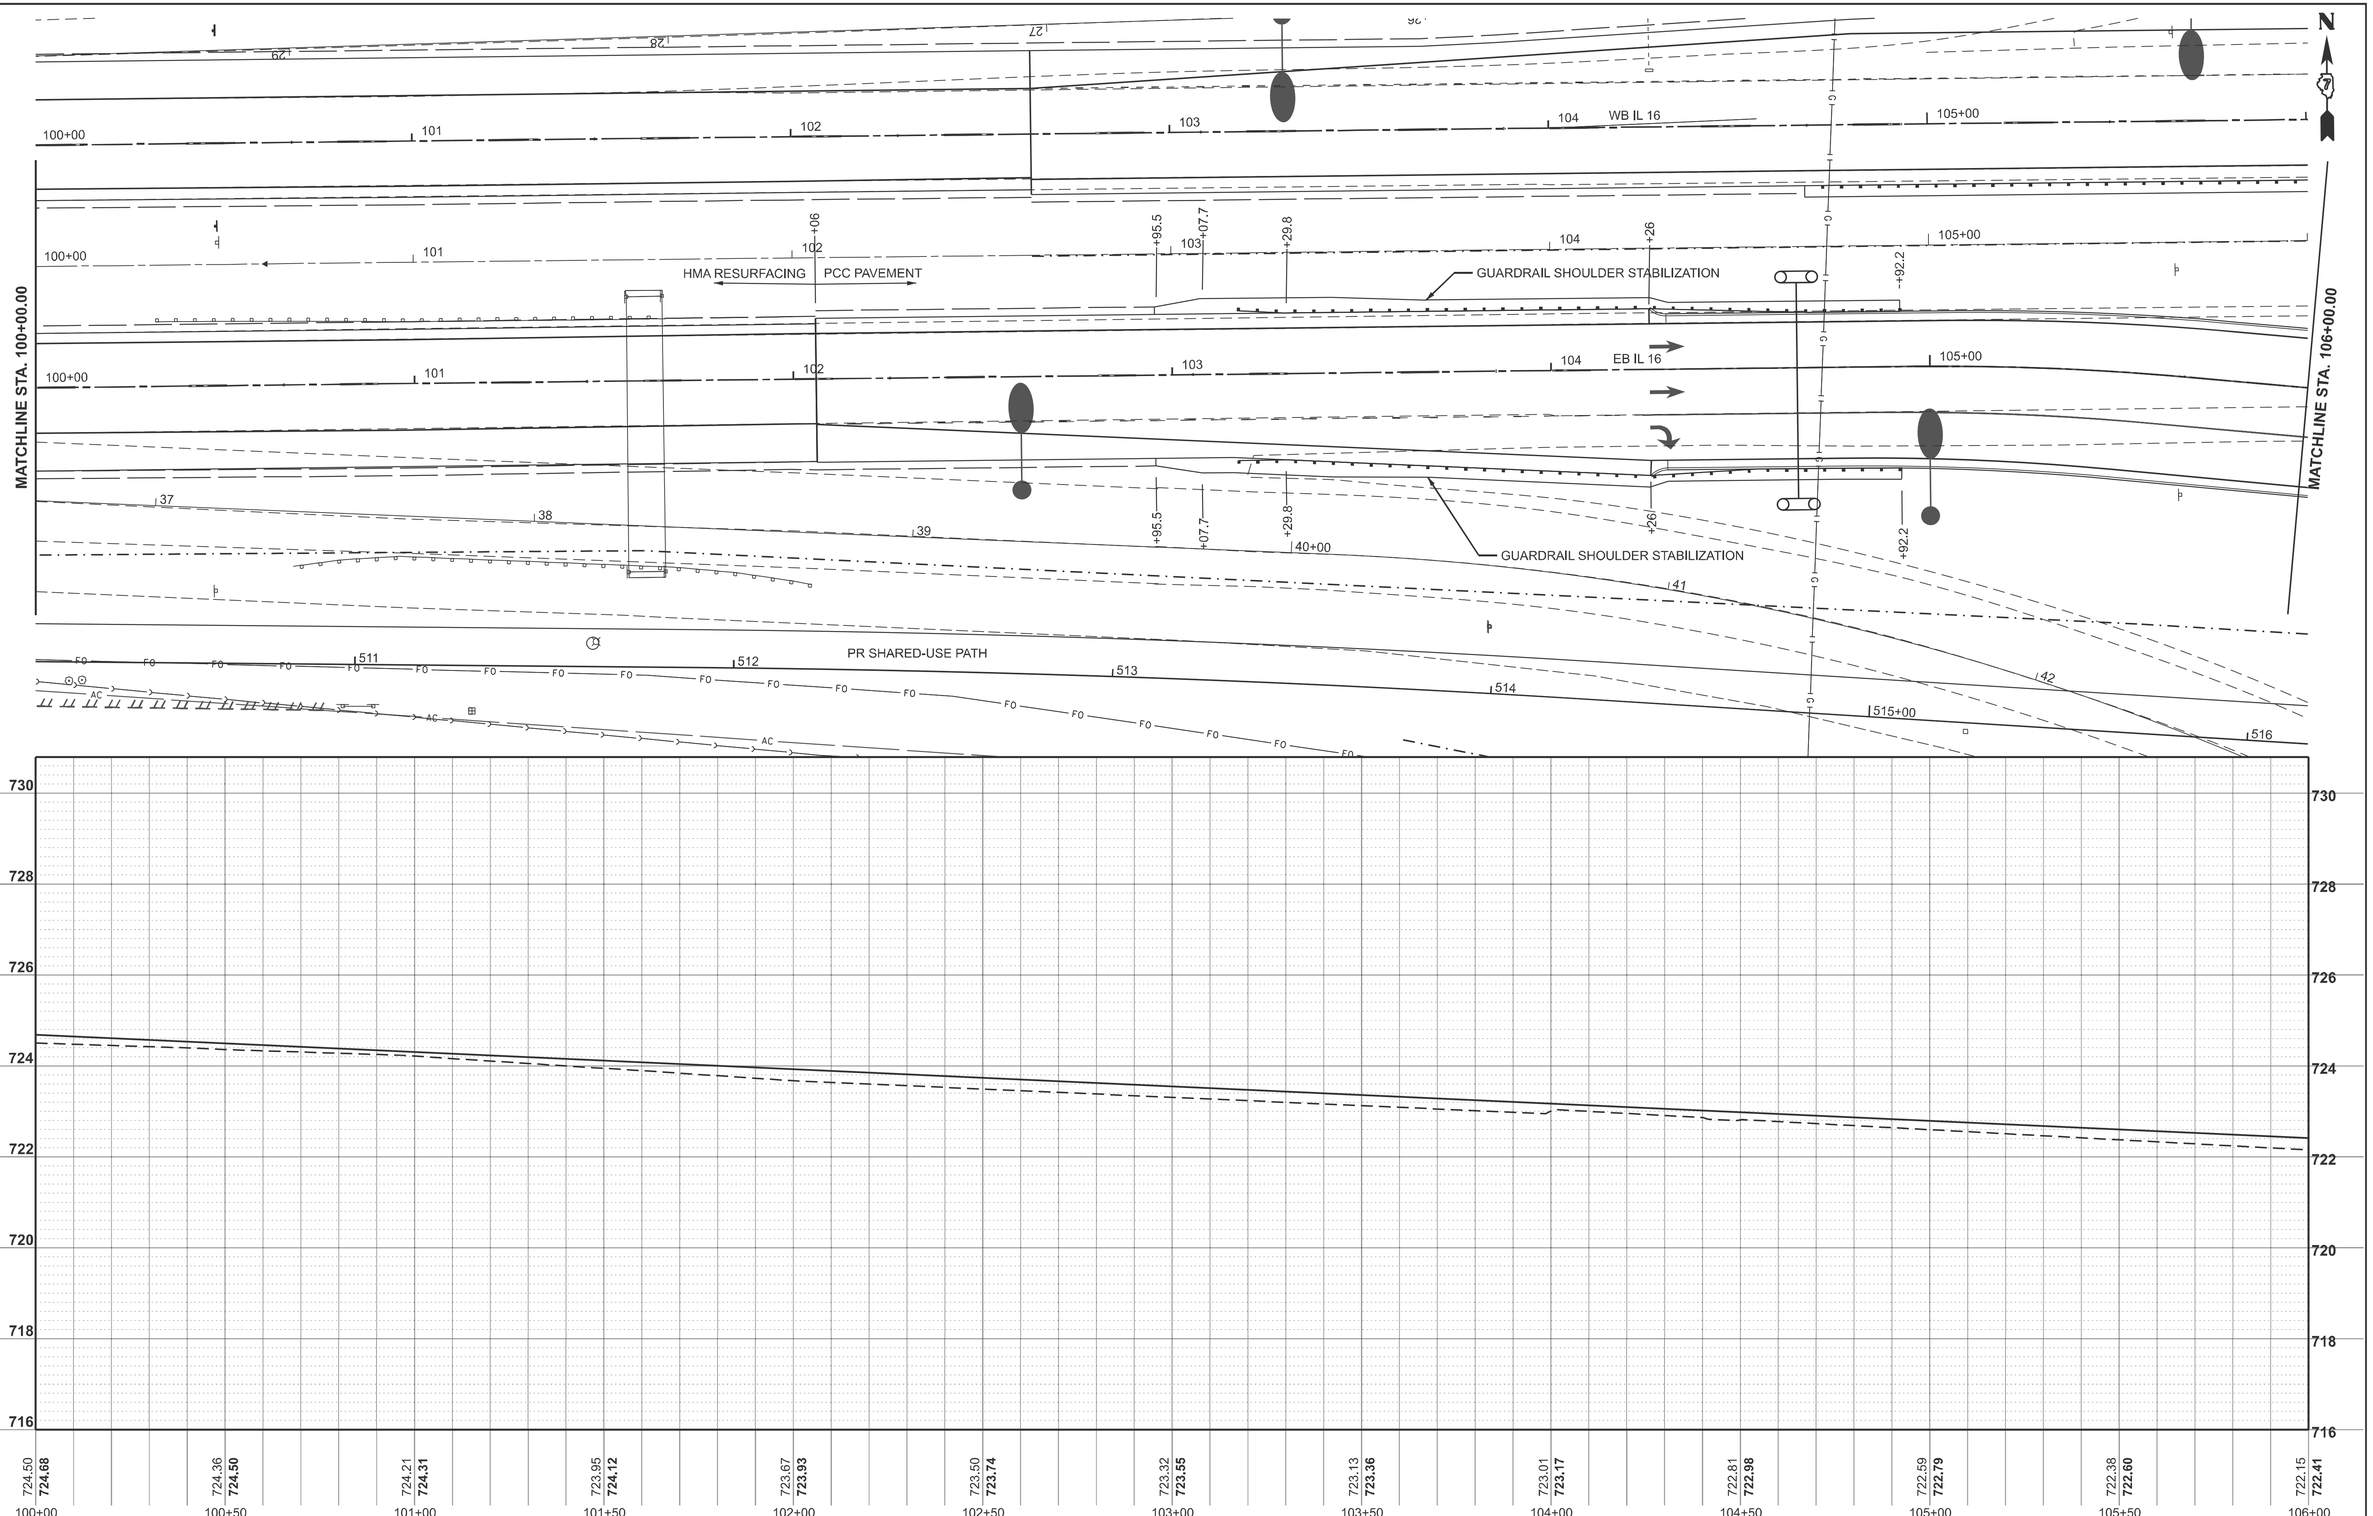

MODEL: PREBIL16 - EB IL 16 Plan [Sheet]
FILE NAME: c:\dpw_work\pwbothirtzelkl\d08528852\D77443\S-sheets-Plan&Profile-EB IL 16.dgn


USER NAME = kaleb.hirtzel	DESIGNED -	REVISED -	
	DRAWN -	REVISED -	
PLOT SCALE = $SCALE$	CHECKED -	REVISED -	
PLOT DATE = 8/19/2024	DATE -	REVISED -	

STATE OF ILLINOIS
DEPARTMENT OF TRANSPORTATION

Plan & Profile
EB IL 16

SCALE: 1"=20' | SHEET 2 OF 8 SHEETS | STA. 100+00.00 | TO STA. 106+00.00

F.A.I RTE.	SECTION	COUNTY	TOTAL SHEETS	SHEET NO.
57	(15-22HB-4)BR (15-22)R	COLES	1086	123
		CONTRACT NO. 74435		
	ILLINOIS FED. AID PROJECT			

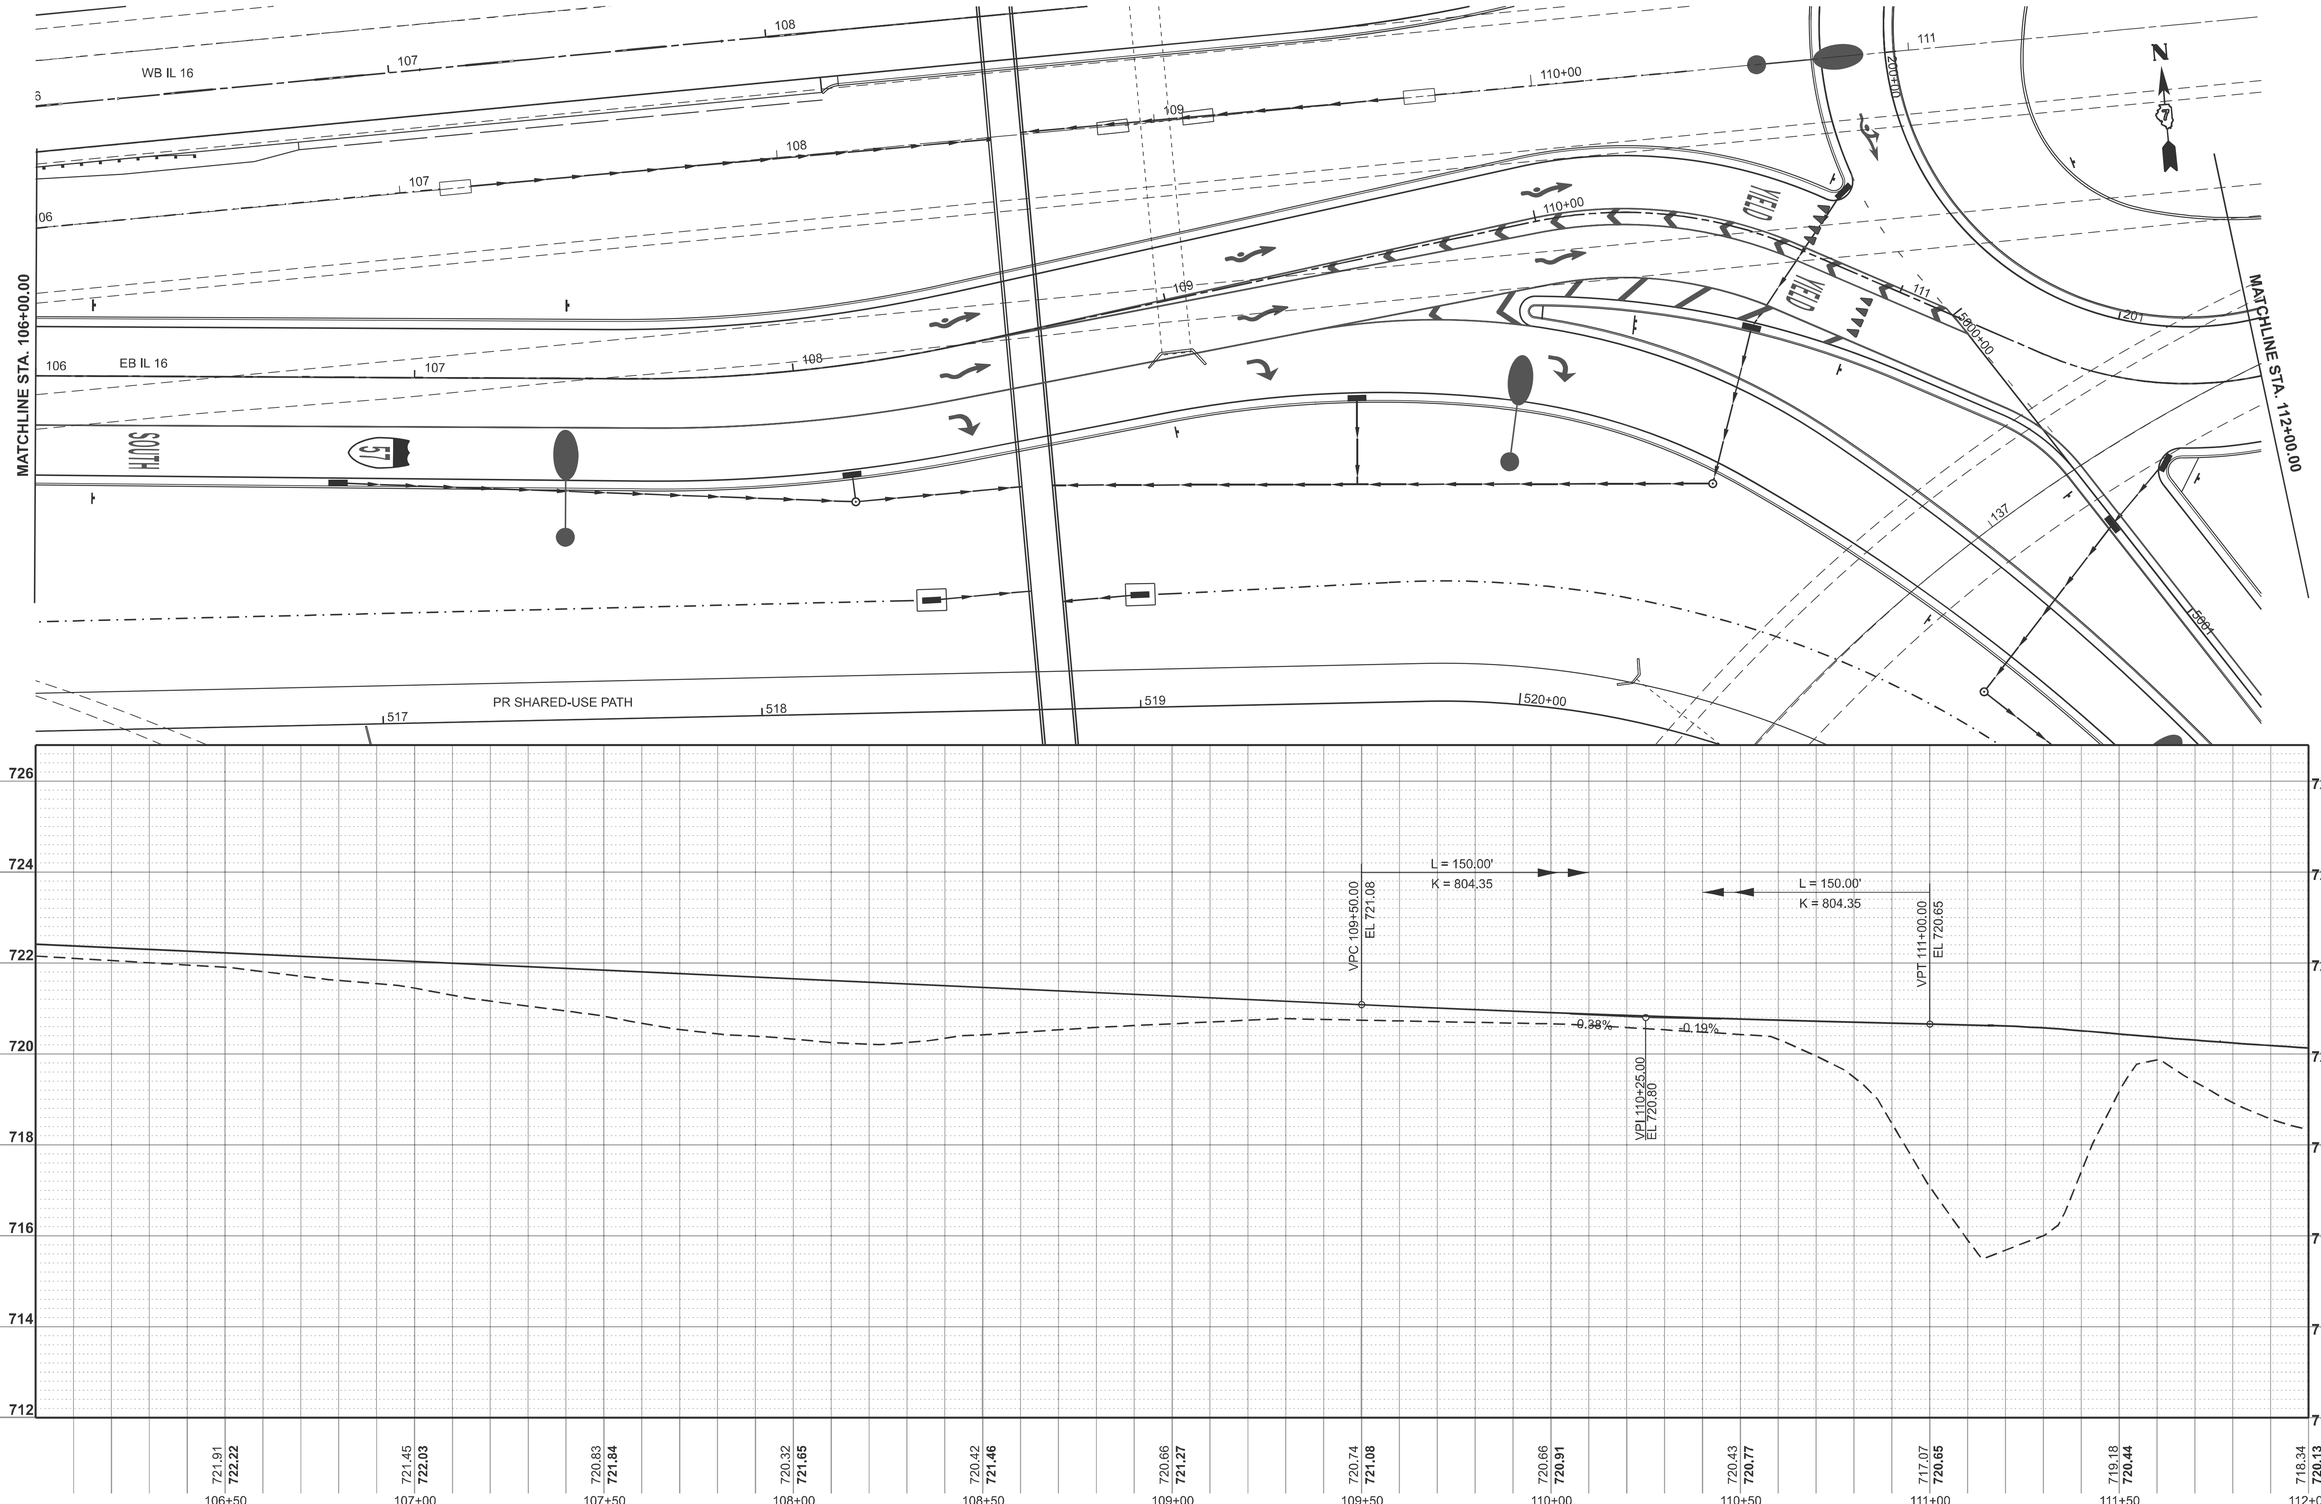

MODEL: PREBIL16 - EB IL 16 Plan-1 [Sheet]
FILE NAME: c:\dpw_work\pwdothirtzelkl\d08528521D77443S-sheets-Plan&Profile-EB IL 16.dgn


USER NAME = kaleb.hirtzel	DESIGNED -	REVISED -
	DRAWN -	REVISED -
PLOT SCALE = $SCALE$	CHECKED -	REVISED -
PLOT DATE = 8/19/2024	DATE -	REVISED -

STATE OF ILLINOIS
DEPARTMENT OF TRANSPORTATION

Plan & Profile
EB IL 16

SCALE: 1"=20' | SHEET 3 OF 8 SHEETS | STA. 106+00.00 | TO STA. 112+00.00

F.A.I RTE.	SECTION	COUNTY	TOTAL SHEETS	SHEET NO.
57	(15-22HB-4)BR (15-22)R	COLES	1086	124
		CONTRACT NO. 74435		
	ILLINOIS FED. AID PROJECT			

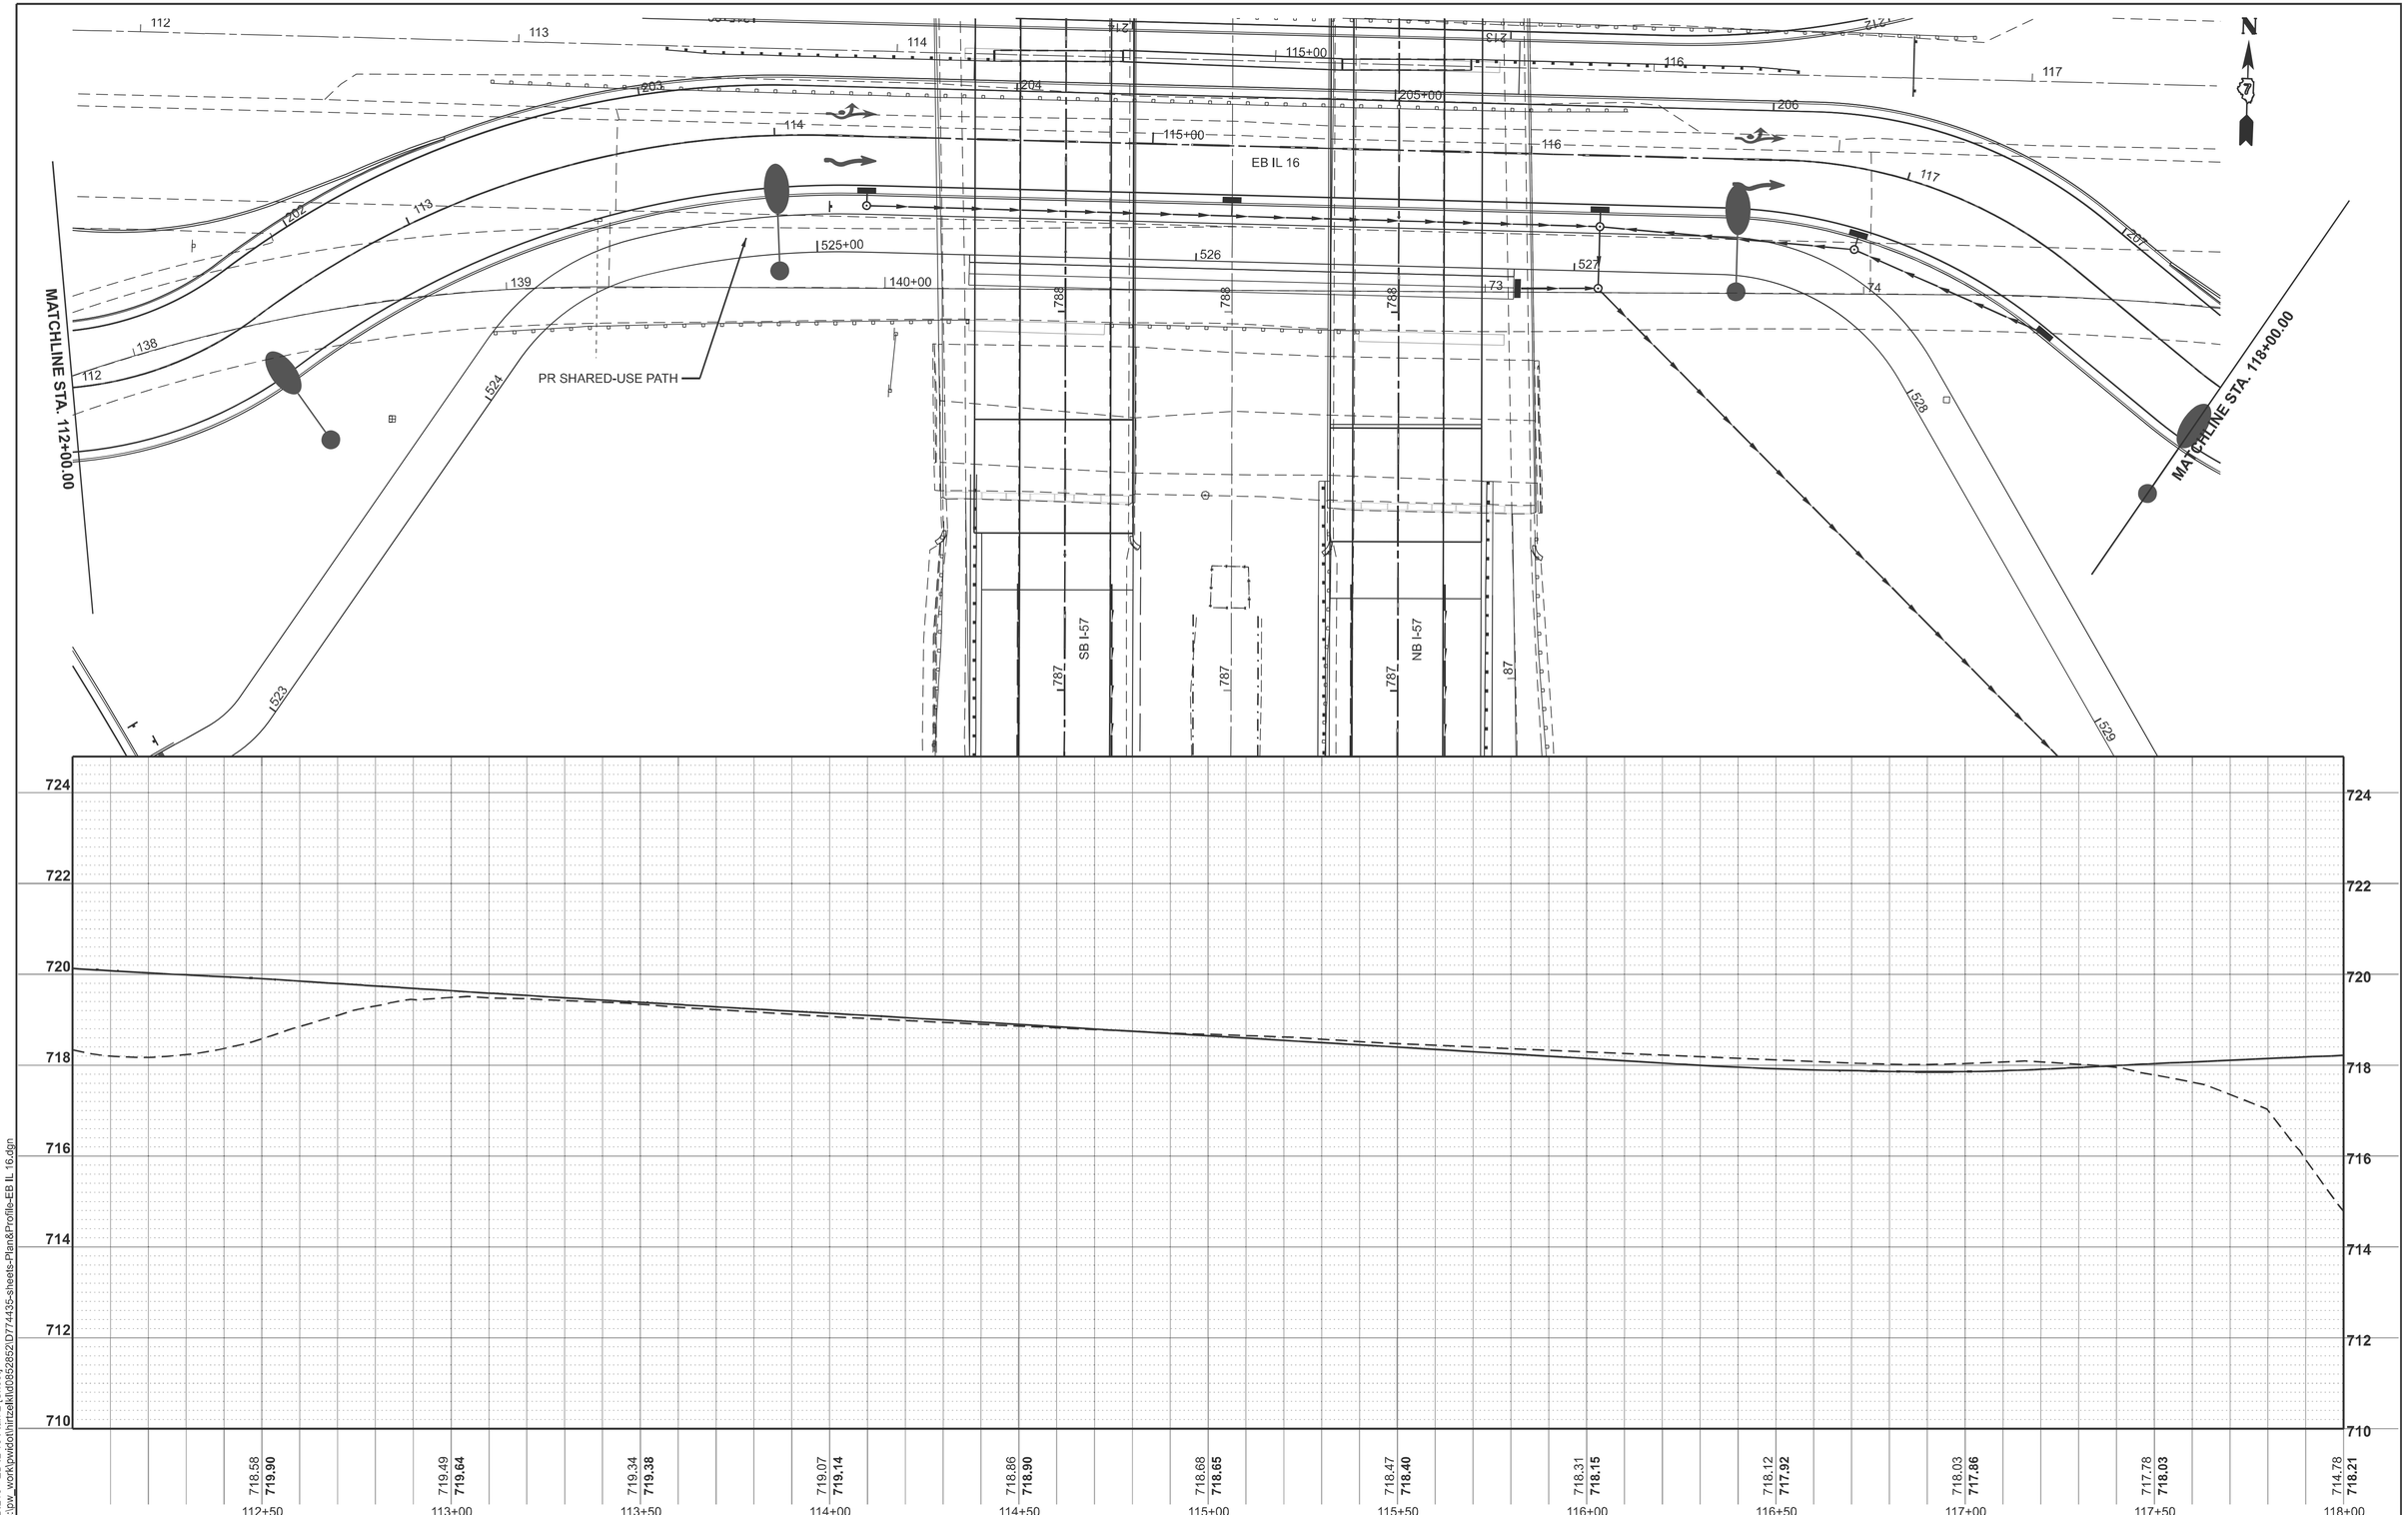


USER NAME = kaleb.hirtzel	DESIGNED -	REVISED -	**STATE OF ILLINOIS** **DEPARTMENT OF TRANSPORTATION**
	DRAWN -	REVISED -	
PLOT SCALE = $SCALE$	CHECKED -	REVISED -	
PLOT DATE = 8/19/2024	DATE -	REVISED -	

Plan & Profile
EB IL 16

SCALE: 1"=20' | SHEET 4 OF 8 SHEETS | STA. 112+00.00 | TO STA. 118+00.00

F.A.I RTE.	SECTION	COUNTY	TOTAL SHEETS	SHEET NO.
57	(15-22HB-4)BR (15-22)R	COLES	1086	125
		CONTRACT NO. 74435		
	ILLINOIS FED. AID PROJECT			

MODEL: PREBIL16 - EB IL 16 Plan-2 [Sheet]
FILE NAME: c:\dpw_work\pwbot\hirtzelkl\d08528\d0852852\D77443\S-sheets-Plan&Profile-EB IL 16.dgn

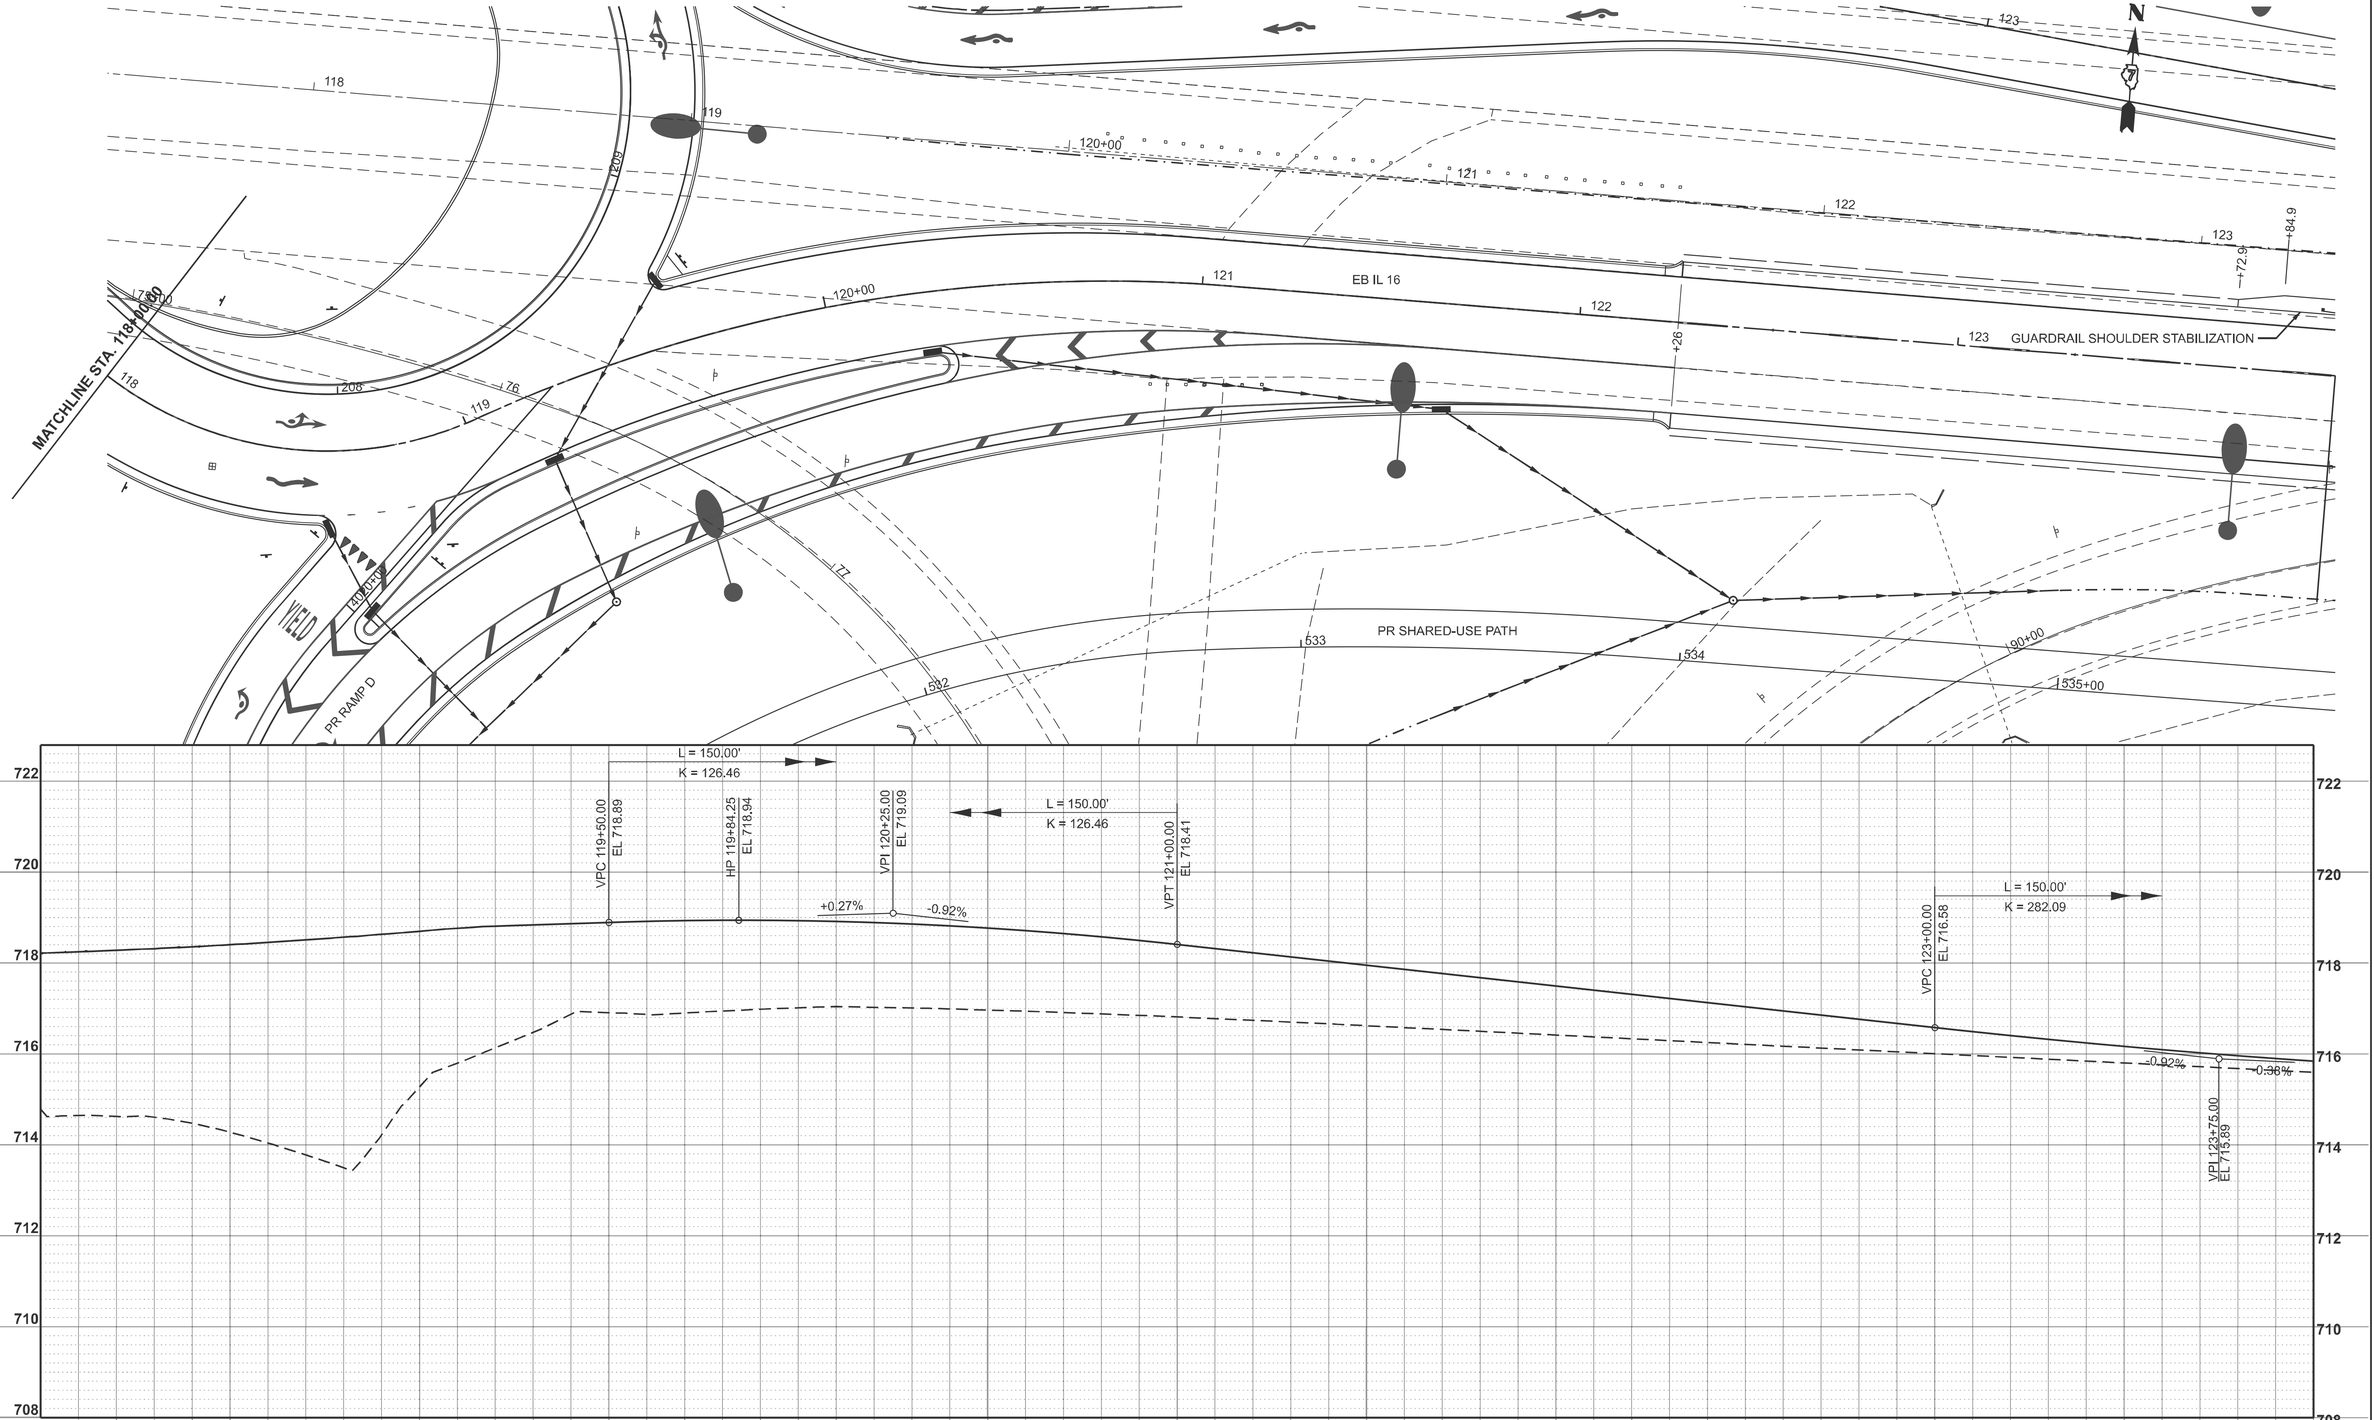

MODEL: PREBIL16 - EB IL 16 Plan-3 [Sheet]
FILE NAME: c:\dpw_work\pwbothirtzelkl\d08528521D77443S-sheets-Plan&Profile-EB IL 16.dgn


USER NAME = kaleb.hirtzel	DESIGNED -	REVISED -
	DRAWN -	REVISED -
PLOT SCALE = $SCALE$	CHECKED -	REVISED -
PLOT DATE = 8/19/2024	DATE -	REVISED -


STATE OF ILLINOIS
DEPARTMENT OF TRANSPORTATION

Plan & Profile
EB IL 16

SCALE: 1"=20' | SHEET 5 OF 8 SHEETS | STA. 118+00.00 | TO STA. 124+00.00

F.A.I RTE.	SECTION	COUNTY	TOTAL SHEETS	SHEET NO.
57	(15-22HB-4)BR (15-22)R	COLES	1086	126
		CONTRACT NO. 74435		
	ILLINOIS FED. AID PROJECT			





MODEL: PREBIL16 - EB IL 16 Plan-4 [Sheet]
FILE NAME: c:\pw_work\pwidot\hirtzelkl\d0852852\D774435-sheets-Plan&Profile-EB IL 16.dgn


USER NAME = kaleb.hirtzel	DESIGNED -	REVISED -	
	DRAWN -	REVISED -	
PLOT SCALE = $SCALE$	CHECKED -	REVISED -	
PLOT DATE = 8/19/2024	DATE -	REVISED -	

STATE OF ILLINOIS
DEPARTMENT OF TRANSPORTATION

Plan & Profile
EB IL 16

SCALE: 1"=20' | SHEET 6 OF 8 SHEETS | STA. 124+00.00 TO STA. 129+38.03 R2

F.A.I RTE.	SECTION	COUNTY	TOTAL SHEETS	SHEET NO.
57	(15-22HB-4)BR (15-22)R	COLES	1086	127
		CONTRACT NO. 74435		
		ILLINOIS	FED. AID PROJECT	

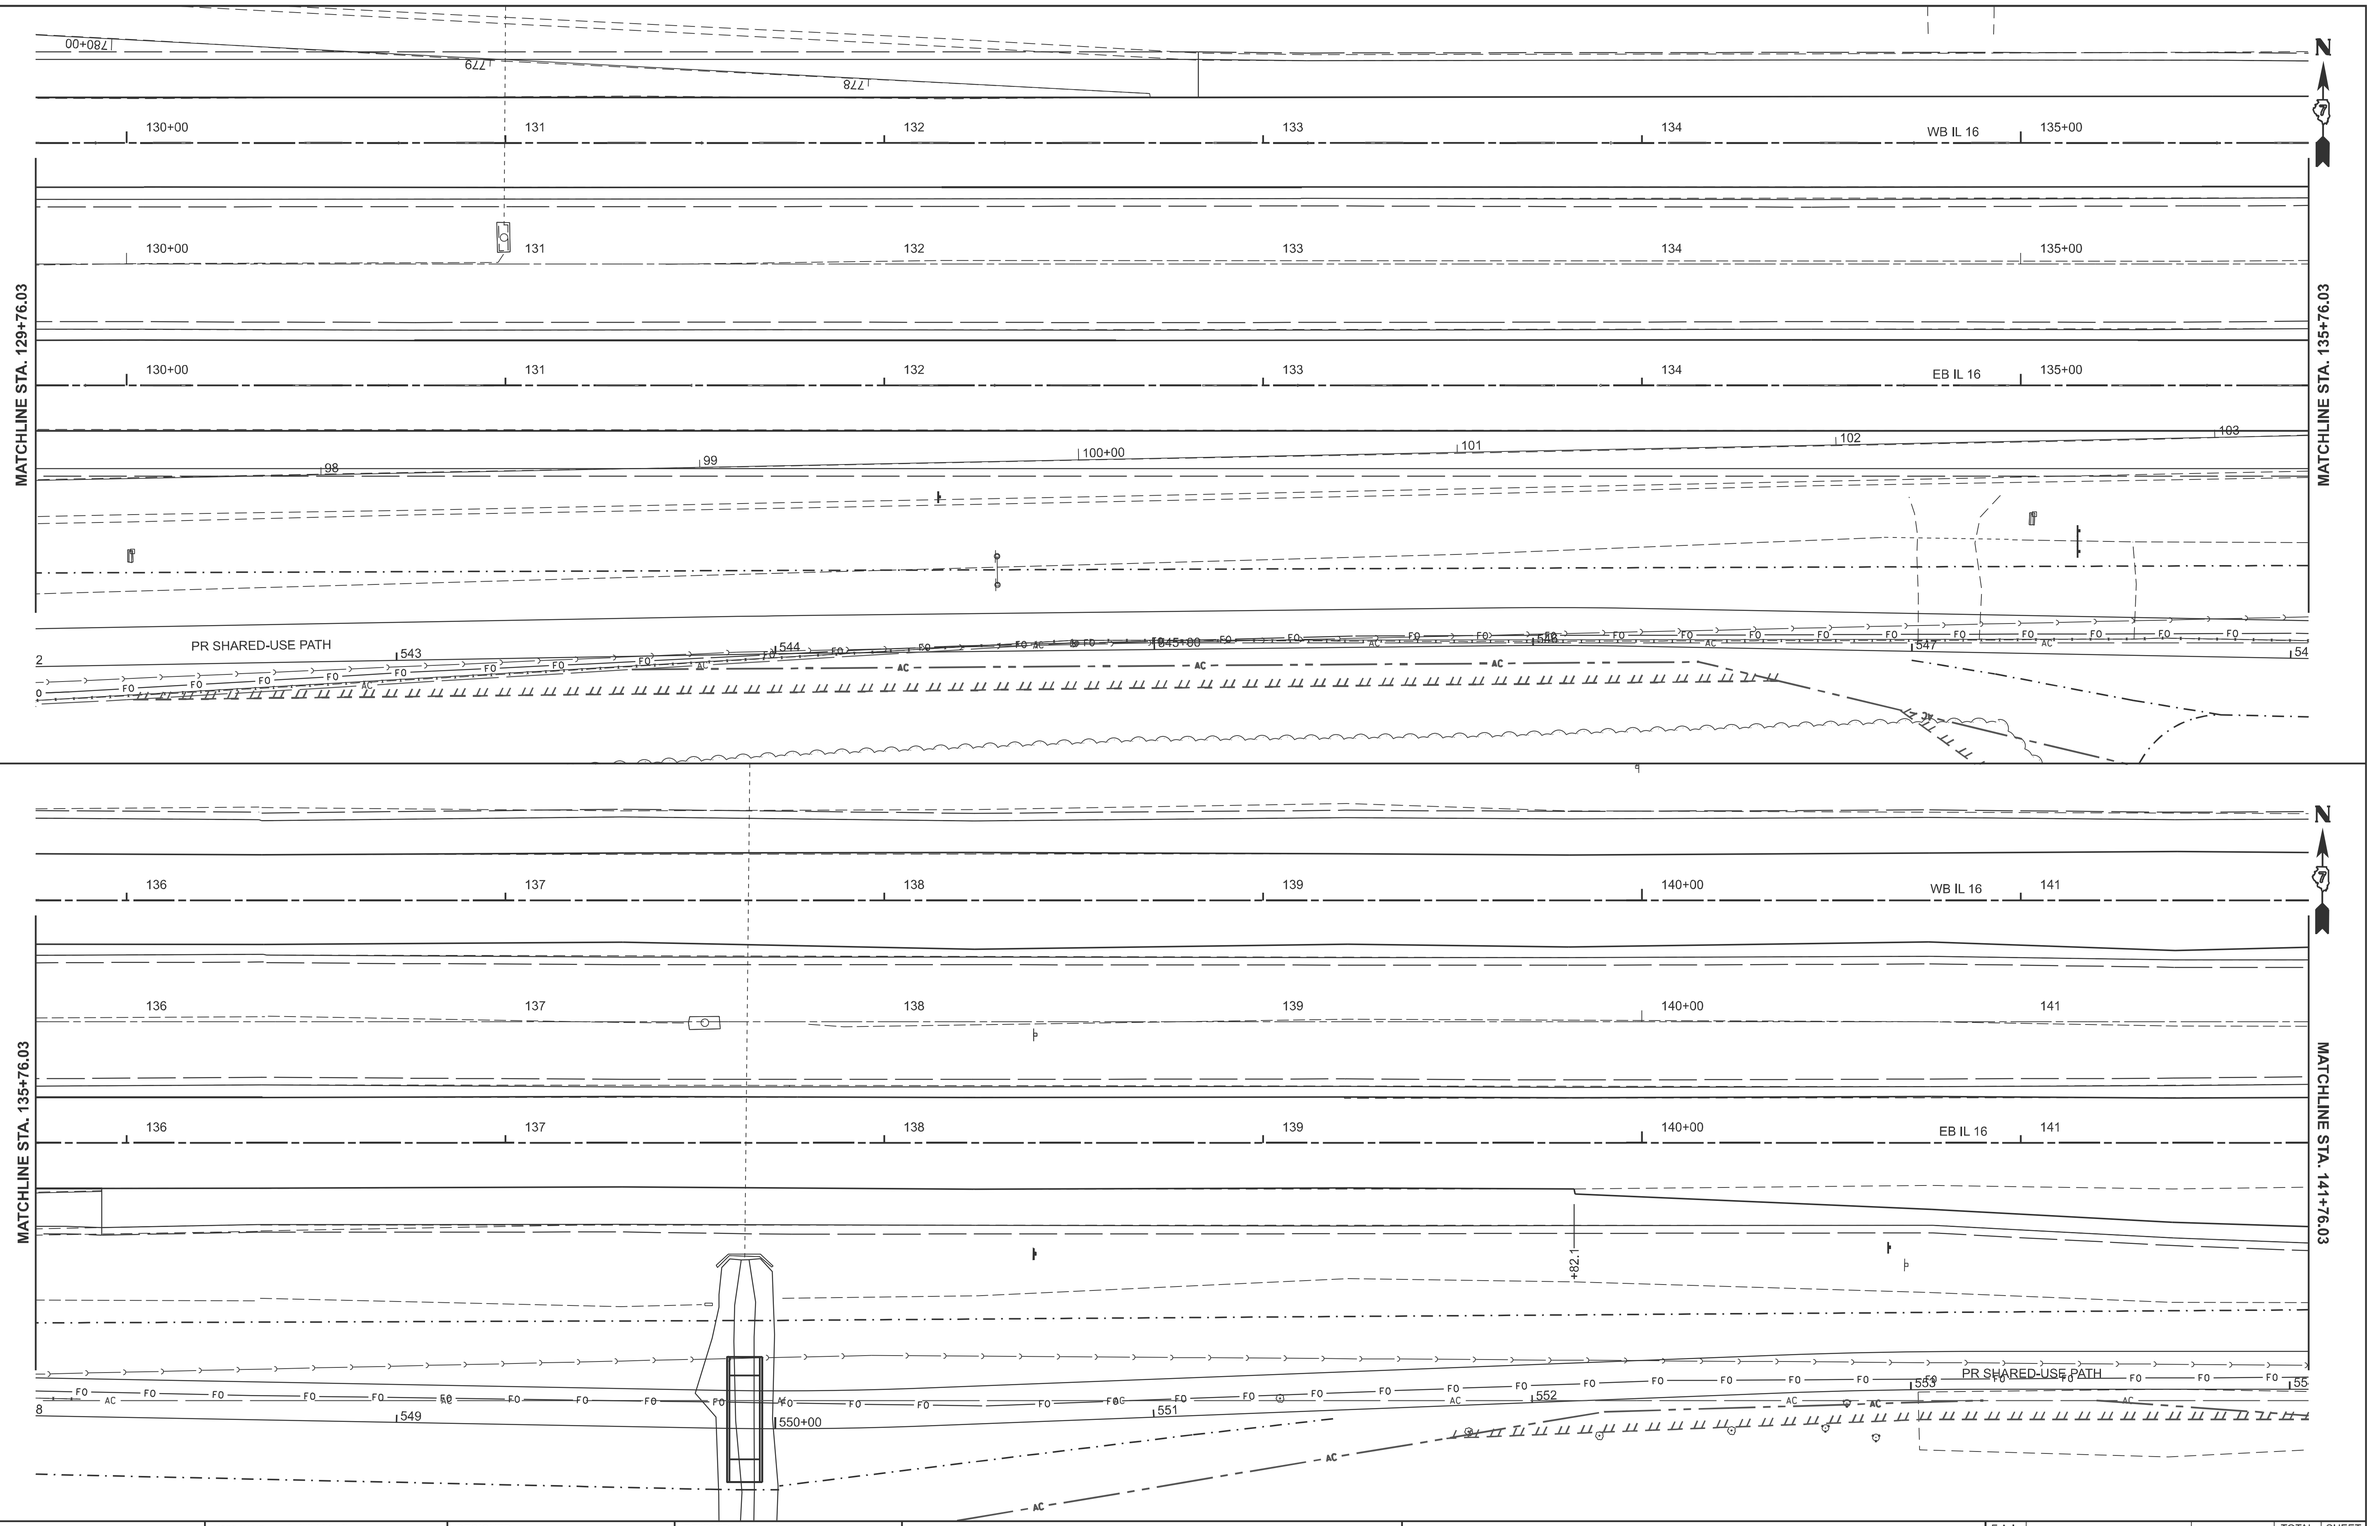

MODEL: EB IL 17 - W EB IL 16 Plan [Sheet]
FILE NAME: c:\pw_work\pwidot\hirtzelkl\d0852852\D774435-sheets-Plan-EB IL16.dgn

USER NAME = kaleb.hirtzel	DESIGNED -	REVISED -	
	DRAWN -	REVISED -	
PLOT SCALE = $SCALE$	CHECKED -	REVISED -	
PLOT DATE = 8/19/2024	DATE -	REVISED -	

STATE OF ILLINOIS
DEPARTMENT OF TRANSPORTATION

PLAN & PROFILE
EB IL 16

SCALE: 1"=20' | SHEET 7 OF 8 SHEETS | STA. 129+76.03 R2 | TO STA. 141+76.03 R2

F.A.I RTE.	SECTION	COUNTY	TOTAL SHEETS	SHEET NO.
57	(15-22HB-4)BR (15-22)R	COLES	1086	128
		CONTRACT NO. 74435		
	ILLINOIS FED. AID PROJECT			

MATCHLINE STA. 141+76.03

142 143 144 145+00 146 147

WB IL 16

142 143 144 145+00 146 147

142 143 144 145+00 146 147

EB IL 16

MATCHLINE STA. 147+76.03

+00.5

PR COMB. CONC. CURB & GUTTER, TYPE B6.24

+55

+07.5

L556

PR SHARED-USE PATH

L535+00

FO

AC

COLES CENTRE DR

LERNA RD

N

148 149 150+00 WB IL 16 151 152 153

148 149 150+00 151 152 153

MATCHLINE STA. 147+76.03

148 149 150+00 EB IL 16 151 152 153

END PROJECT
STA. 147+95

LERNA RD

AC


USER NAME = kaleb.hirtzel	DESIGNED -	REVISED -	STATE OF ILLINOIS DEPARTMENT OF TRANSPORTATION
	DRAWN -	REVISED -	
PLOT SCALE = $SCALE$	CHECKED -	REVISED -	
PLOT DATE = 8/19/2024	DATE -	REVISED -	


PLAN & PROFILE
EB IL 16

SCALE: 1"=20' | SHEET 8 OF 8 SHEETS | STA. 141+76.03 R2 | TO STA. 153+76.03 R2

F.A.I RTE.	SECTION	COUNTY	TOTAL SHEETS	SHEET NO.
57	(15-22HB-4)BR (15-22)R	COLES	1086	129
		CONTRACT NO. 74435		
		ILLINOIS	FED. AID PROJECT	

MODEL: EB IL 17 - W EB IL 16 Plan-2 [Sheet]
FILE NAME: c:\pw_work\pwidot\hirtzelkl\d0852852\D774435-sheets-Plan-EB IL16.dgn

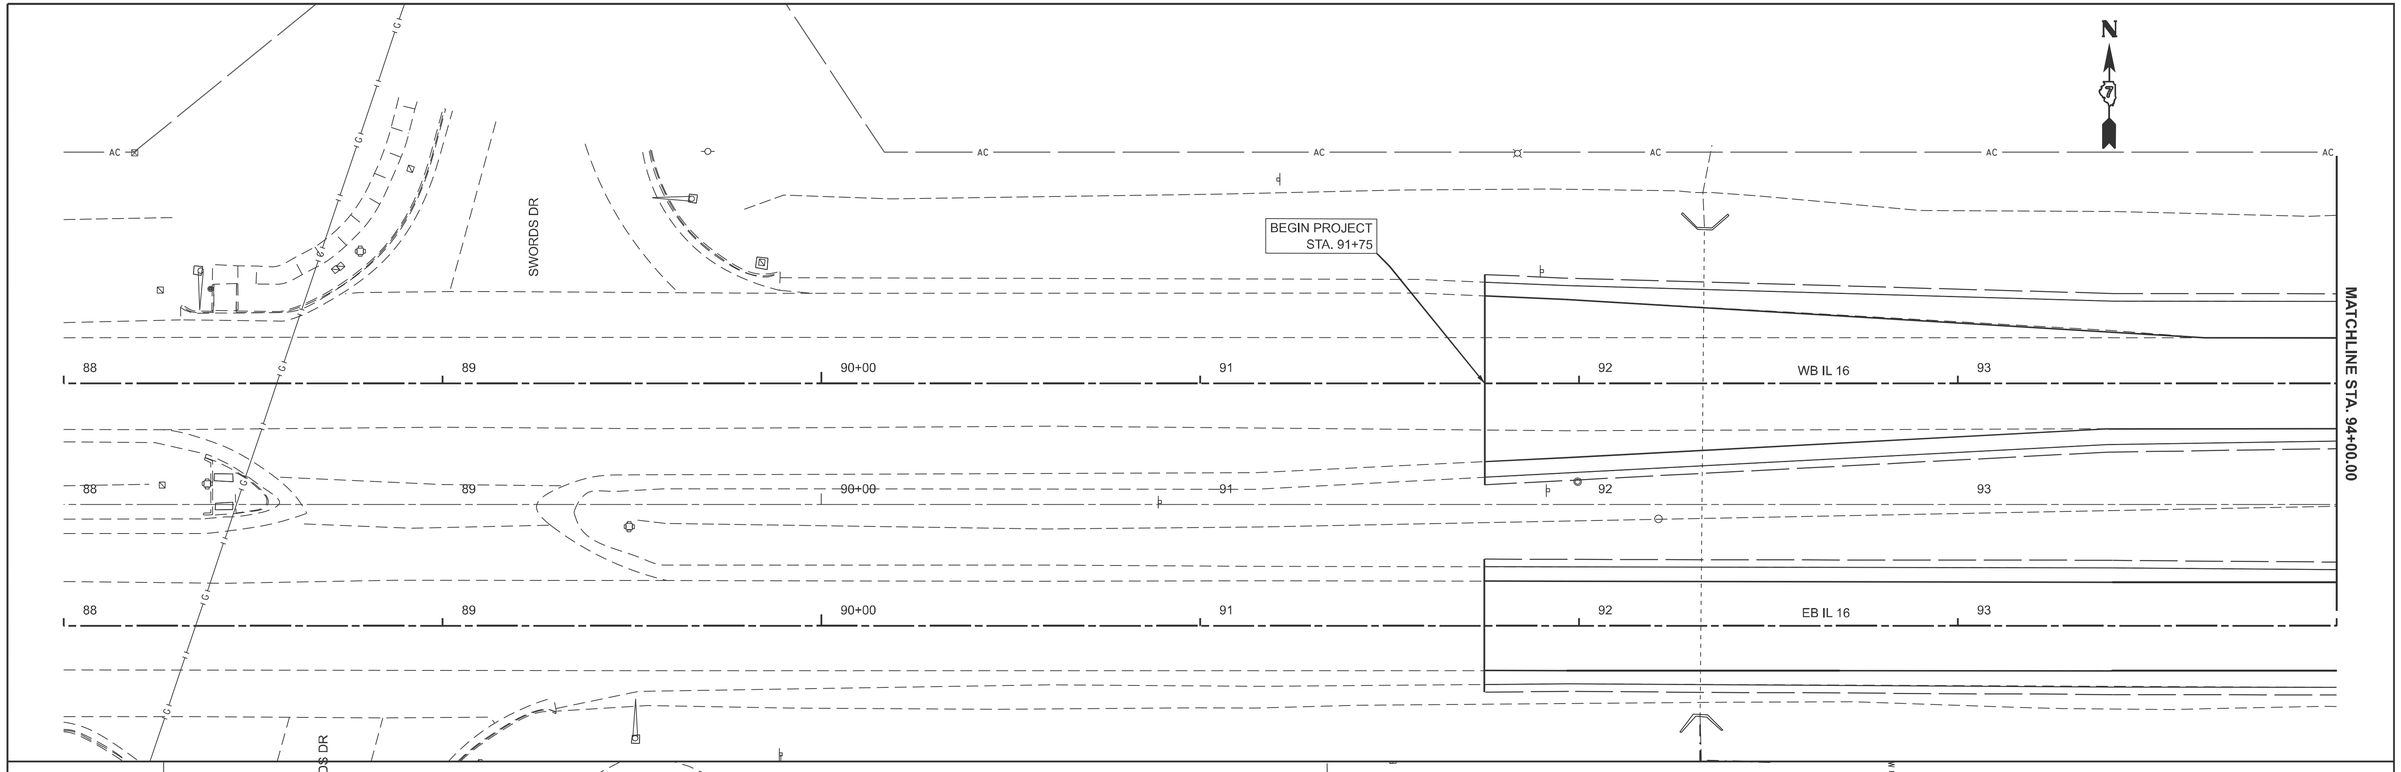

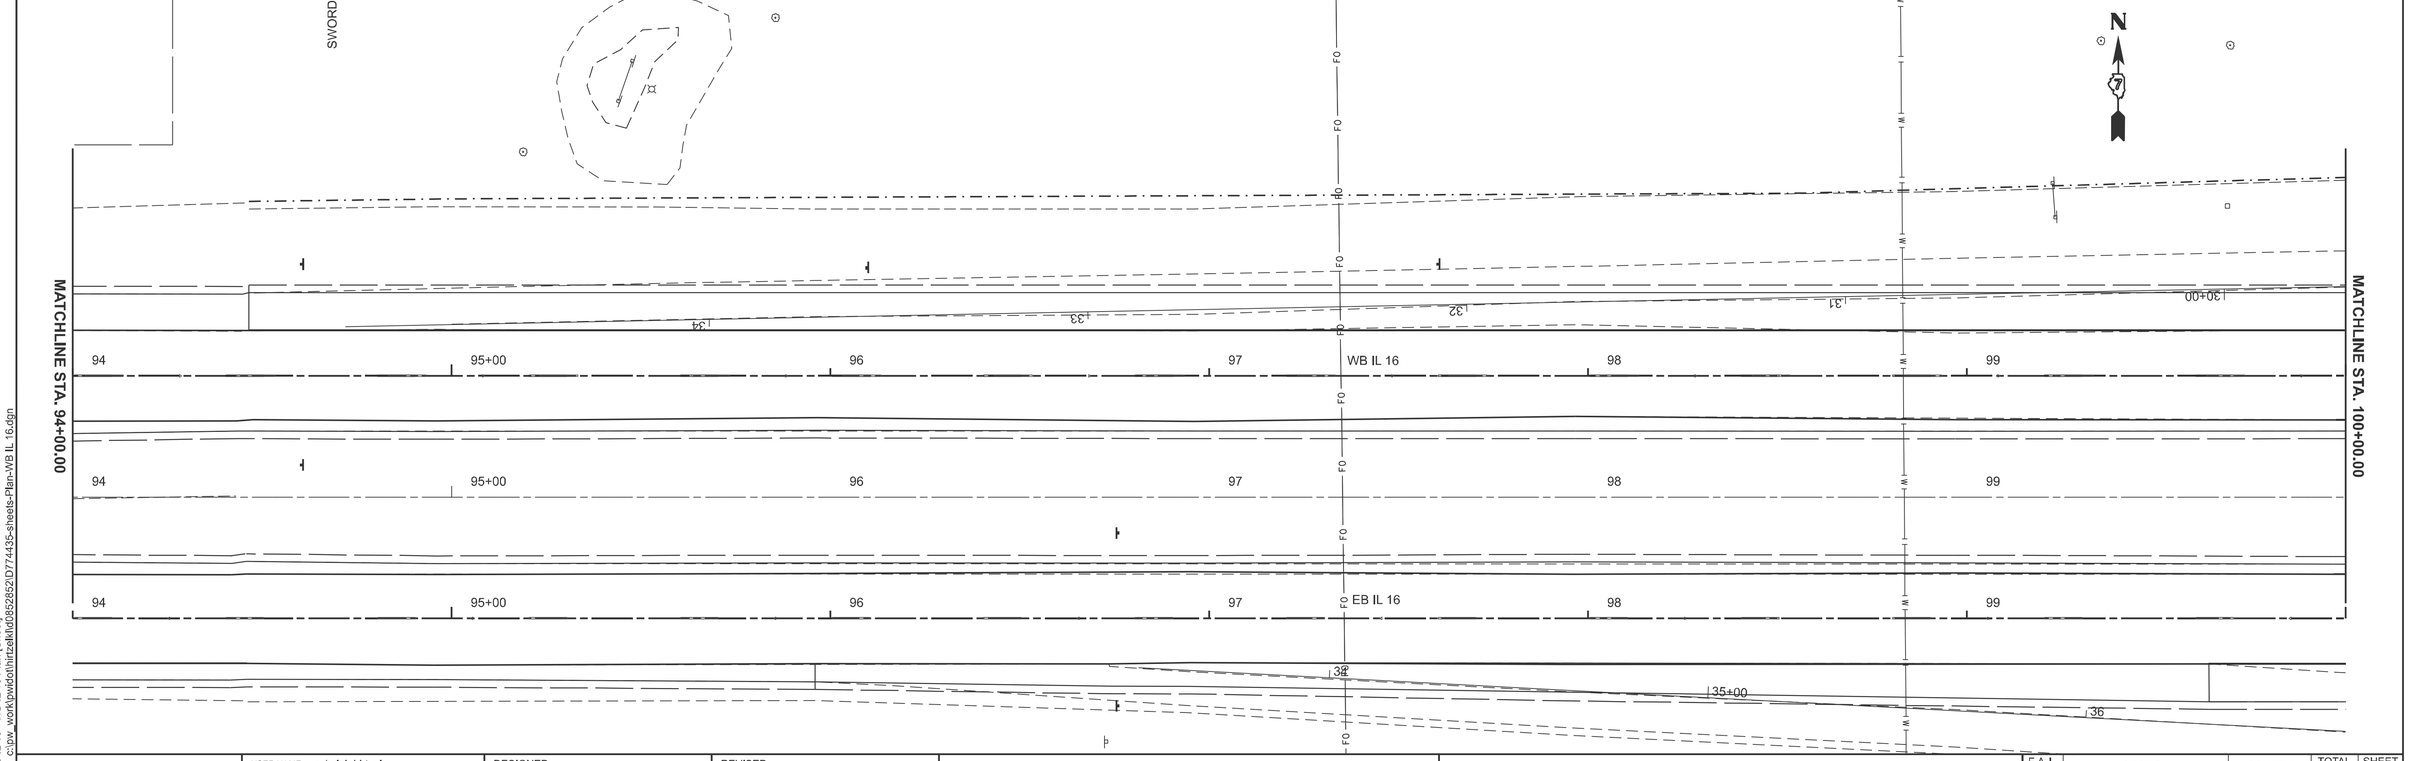

MODEL: WB IL 16 - WB IL 16 Plan [Sheet]
FILE NAME: c:\pw_work\pwdot\hirtzelkl\d0852852\D7774435-sheets-Plan-WB IL 16.dgn

USER NAME = kaleb.hirtzel	DESIGNED -	REVISED -	
	DRAWN -	REVISED -	
PLOT SCALE = $SCALE$	CHECKED -	REVISED -	
PLOT DATE = 8/19/2024	DATE -	REVISED -	

STATE OF ILLINOIS
DEPARTMENT OF TRANSPORTATION

PLAN & PROFILE
WB IL 16

SCALE: 1"=20' | SHEET 1 OF 8 SHEETS | STA. 88+00.00 | TO STA. 100+00.00

F.A.I RTE.	SECTION	COUNTY	TOTAL SHEETS	SHEET NO.
57	(15-22HB-4)BR (15-22)R	COLES	1086	130
		CONTRACT NO. 74435		
	ILLINOIS	FED. AID PROJECT		

MATCHLINE STA. 100+00.00

MATCHLINE STA. 106+00.00

N

100+00 | 101 | 102 | 103 | 104 | 105+00

WB IL 16

EB IL 16

HMA RESURFACING | PCC PAVEMENT

+63.4

+67.5

GUARDRAIL SHOULDER STABILIZATION

29 | 28 | 27 | 26 | 25+00 | 24 | 37

730 | 728 | 726 | 724 | 722 | 720 | 718 | 716

100+00	100+50	101+00	101+50	102+00	102+50	103+00	103+50	104+00	104+50	105+00	105+50	106+00
724.49 **724.66**	724.27 **724.47**	724.05 **724.28**	723.91 **724.09**	723.78 **723.90**	723.55 **723.71**	723.32 **723.52**	723.20 **723.33**	723.04 **723.13**	722.84 **722.94**	722.64 **722.75**	722.43 **722.56**	722.22 **722.37**

MODEL: PRWBIL16 - WB IL 16 Plan [Sheet]
FILE NAME: c:\dpw_work\pwbothirtzelkl\d08528521D77443S-sheets-Plan&Profile-WB IL 16.dgn


USER NAME = kaleb.hirtzel	DESIGNED -	REVISED -
	DRAWN -	REVISED -
PLOT SCALE = $SCALE$	CHECKED -	REVISED -
PLOT DATE = 8/28/2024	DATE -	REVISED -

STATE OF ILLINOIS
DEPARTMENT OF TRANSPORTATION

PLAN & PROFILE
WB IL 16

SCALE: 1"=20' | SHEET 2 OF 8 SHEETS | STA. 100+00.00 | TO STA. 106+00.00

F.A.I RTE.	SECTION	COUNTY	TOTAL SHEETS	SHEET NO.
57	(15-22HB-4)BR (15-22)R	COLES	1086	131
		CONTRACT NO. 74435		
	ILLINOIS FED. AID PROJECT			

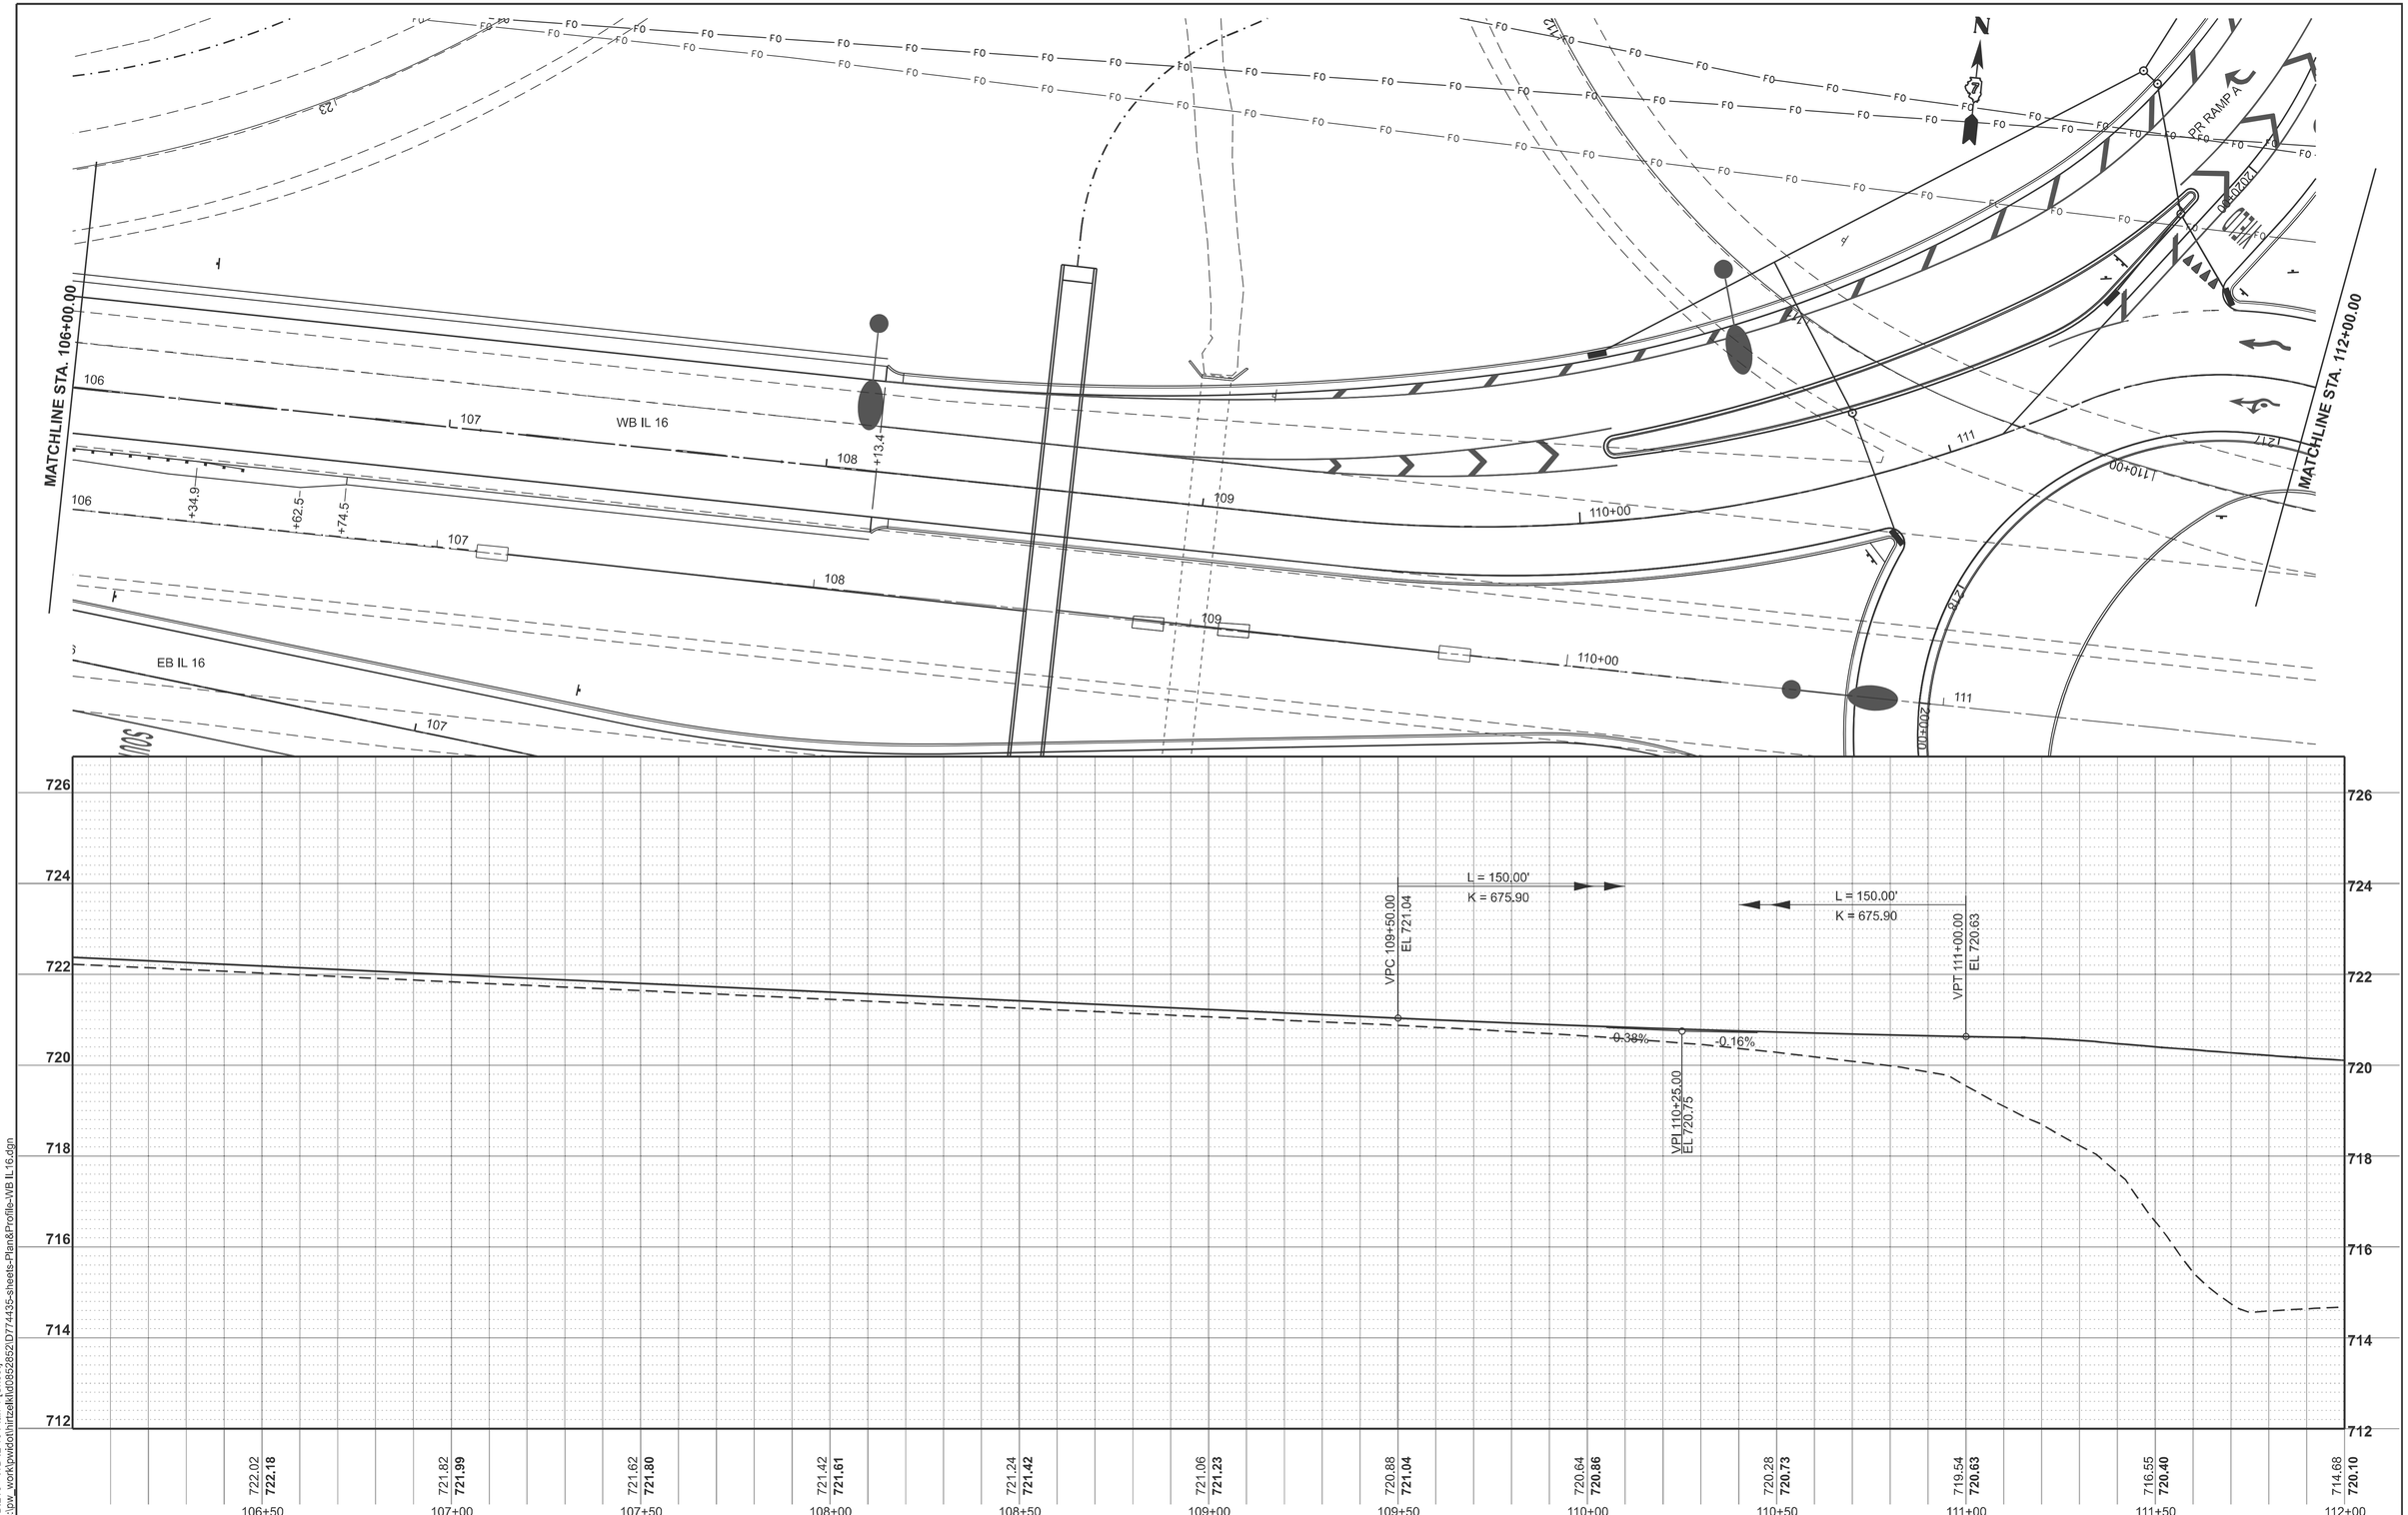

MODEL: PRWBIL16 - WB IL 16 Plan-1 [Sheet]
FILE NAME: c:\dpw_work\pwidot\hirtzelkl\d08528521D77443S-sheets-Plan&Profile-WB IL16.dgn


USER NAME = kaleb.hirtzel	DESIGNED -	REVISED -
	DRAWN -	REVISED -
PLOT SCALE = $SCALE$	CHECKED -	REVISED -
PLOT DATE = 8/28/2024	DATE -	REVISED -

STATE OF ILLINOIS
DEPARTMENT OF TRANSPORTATION

PLAN & PROFILE
WB IL 16

SCALE: 1"=20' | SHEET 3 OF 8 SHEETS | STA. 106+00.00 | TO STA. 112+00.00

F.A.I RTE.	SECTION	COUNTY	TOTAL SHEETS	SHEET NO.
57	(15-22HB-4)BR (15-22)R	COLES	1086	132
		CONTRACT NO. 74435		
	ILLINOIS FED. AID PROJECT			

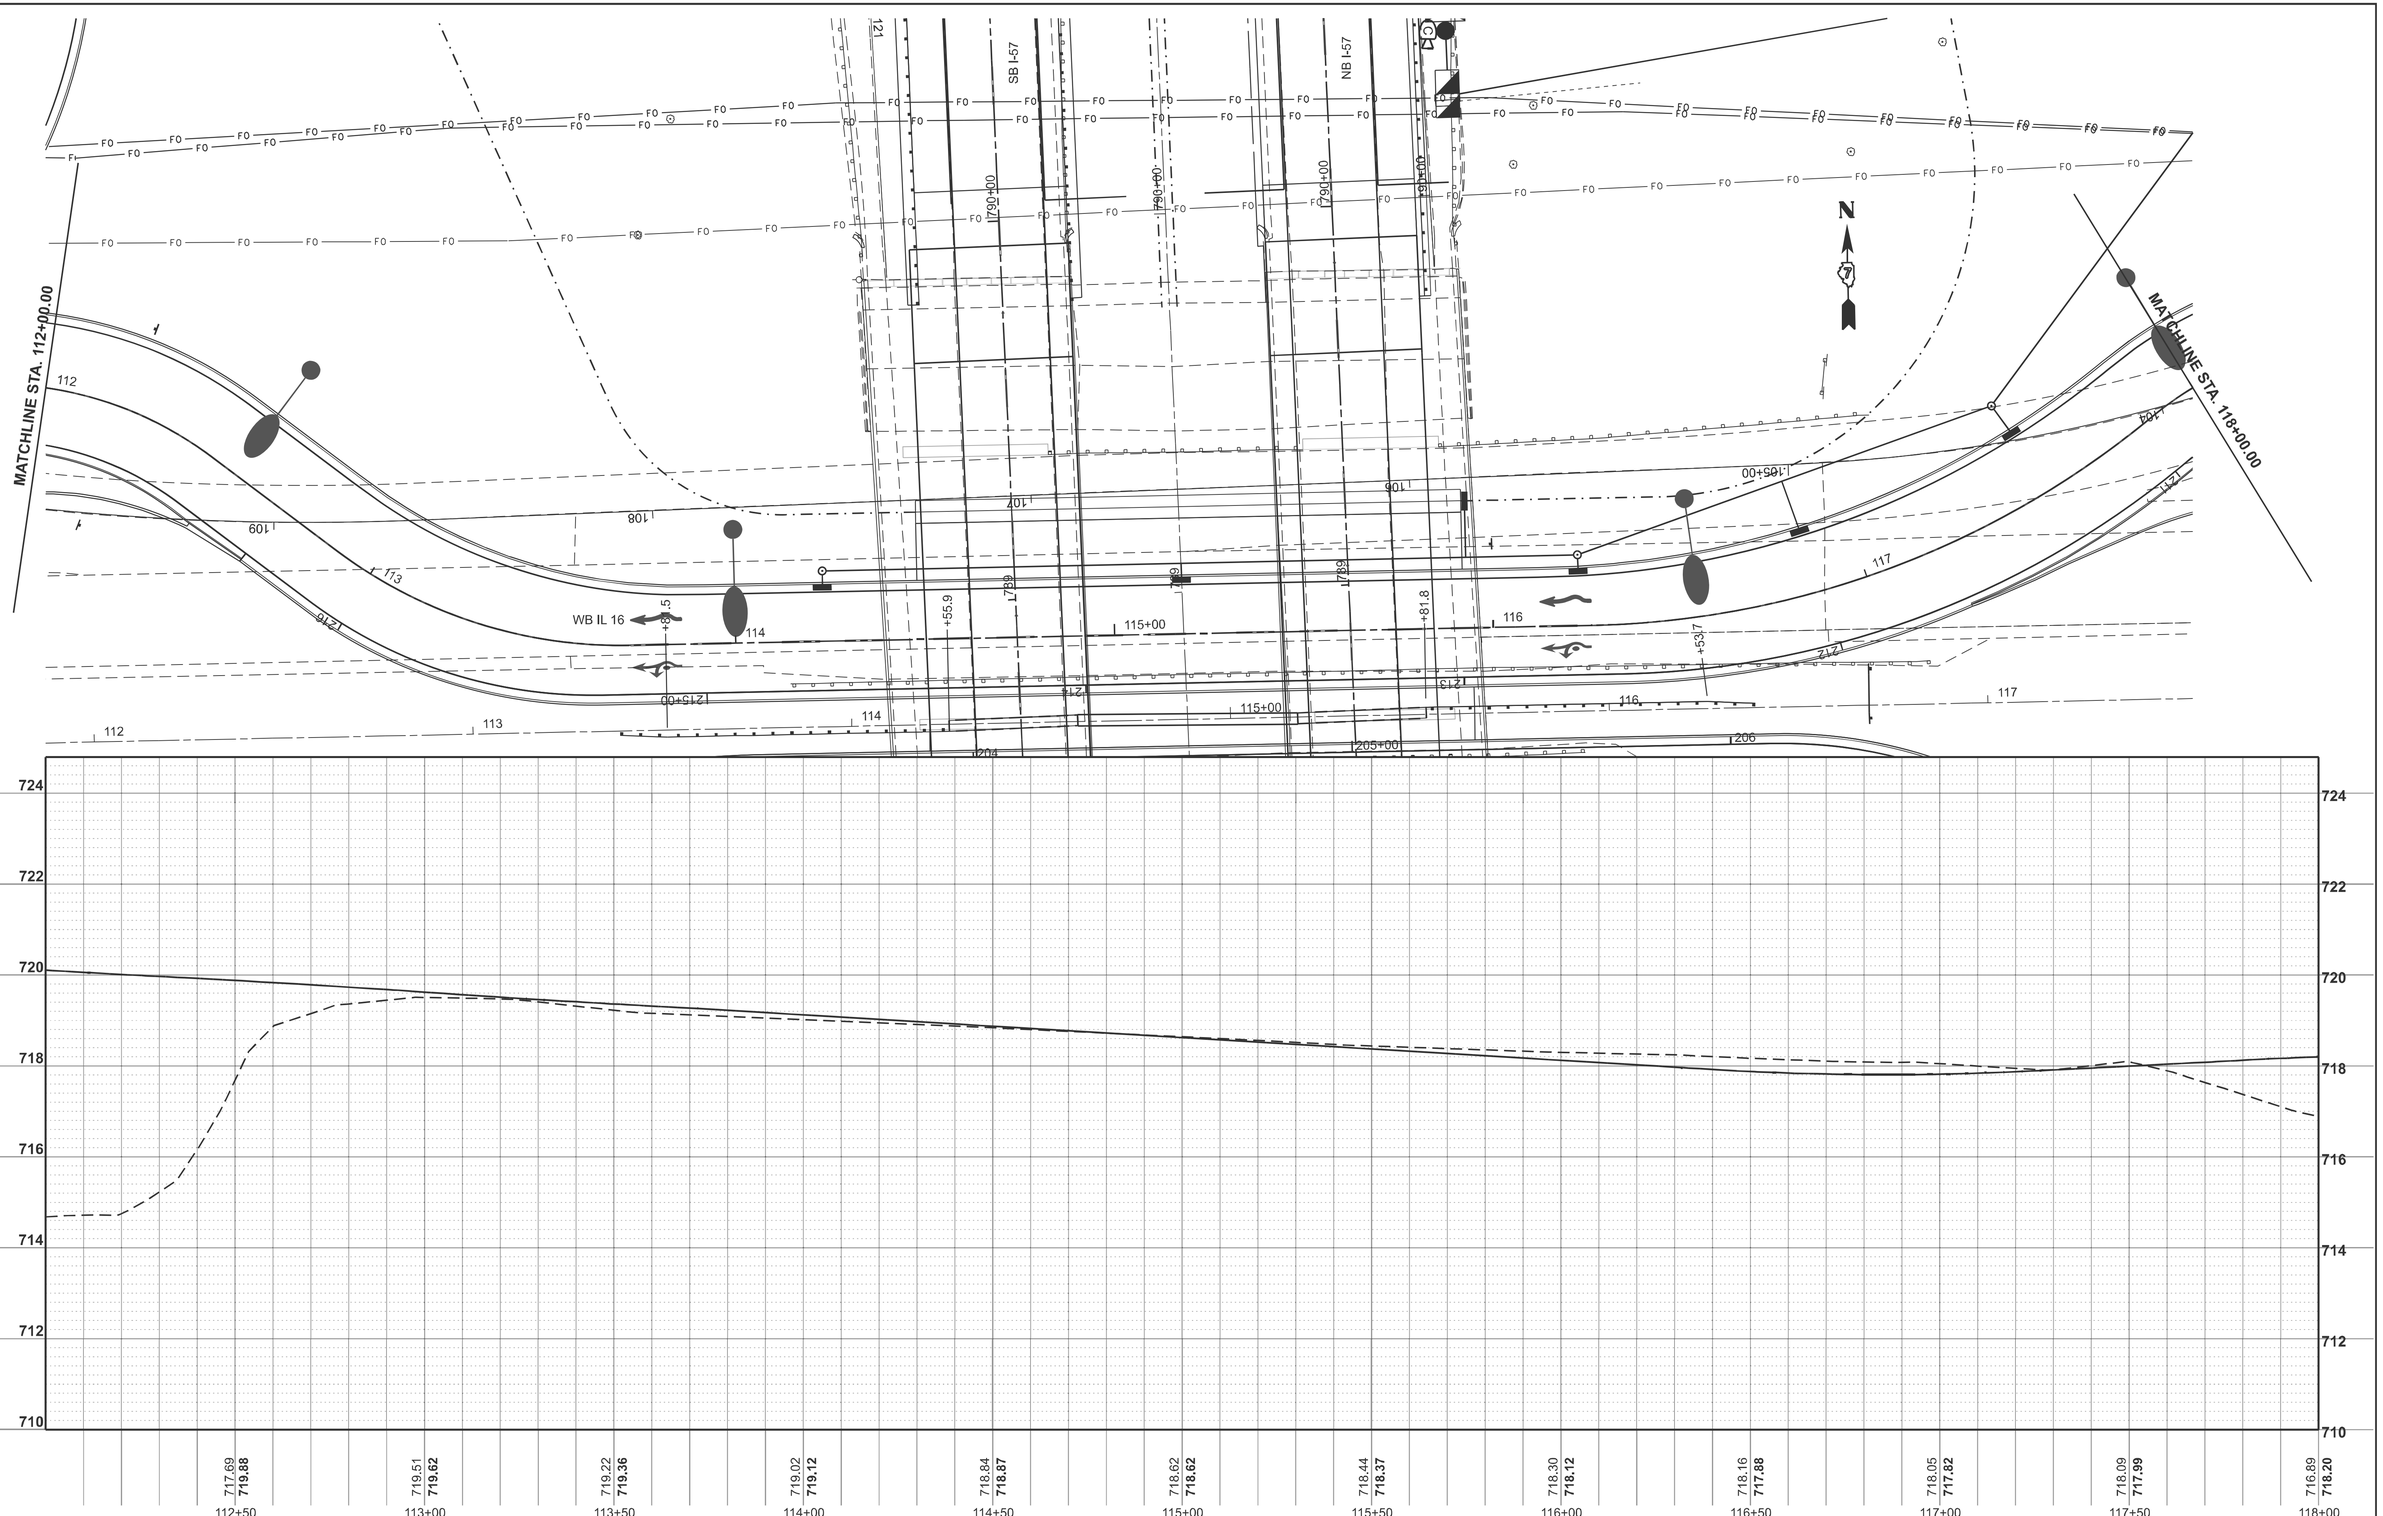

MODEL: PRWBIL16 - WB IL 16 Plan-2 [Sheet]
FILE NAME: c:\dpw_work\pwbot\hirtzelkl\d08528521D77443S-sheets-Plan&Profile-WB IL16.dgn

USER NAME = kaleb.hirtzel	DESIGNED -	REVISED -
	DRAWN -	REVISED -
PLOT SCALE = $SCALE$	CHECKED -	REVISED -
PLOT DATE = 8/28/2024	DATE -	REVISED -

STATE OF ILLINOIS
DEPARTMENT OF TRANSPORTATION

PLAN & PROFILE
WB IL 16

SCALE: 1"=20' | SHEET 4 OF 8 SHEETS | STA. 112+00.00 | TO STA. 118+00.00

F.A.I RTE.	SECTION	COUNTY	TOTAL SHEETS	SHEET NO.
57	(15-22HB-4)BR (15-22)R	COLES	1086	133
		CONTRACT NO. 74435		
	ILLINOIS FED. AID PROJECT			

MATCHLINE STA. 118+00.00

MATCHLINE STA. 124+00.00

PR RAMP B

WB IL 16

EB IL 16

L = 150.00'
K = 127.37
VPC 119+50.00
EL 718.88
HP 119+84.39
EL 718.93
VPI 120+25.00
EL 719.08
+0.27%
-0.91%
L = 150.00'
K = 127.37
VPT 121+00.00
EL 718.40
L = 150.00'
K = 285.69
VPC 123+00.00
EL 716.59
-0.91%
-0.38%
VPI 123+75.00
EL 716.91

118+50	119+00	119+50	120+00	120+50	121+00	121+50	122+00	122+50	123+00	123+50	124+00
717.42 **718.40**	716.62 **718.70**	716.15 **718.88**	717.13 **718.92**	716.94 **718.76**	716.62 **718.40**	716.24 **717.95**	715.73 **717.50**	715.41 **717.04**	715.43 **716.59**	715.50 **716.18**	715.51 **715.86**

MODEL: PRWBIL16 - WB IL 16 Plan-3 [Sheet]
FILE NAME: c:\pw_work\pwidot\hirtzelkl\d0852852\D774435-sheets-Plan&Profile-WB IL 16.dgn


USER NAME = kaleb.hirtzel	DESIGNED -	REVISED -	
	DRAWN -	REVISED -	
PLOT SCALE = $SCALE$	CHECKED -	REVISED -	
PLOT DATE = 8/28/2024	DATE -	REVISED -	

STATE OF ILLINOIS
DEPARTMENT OF TRANSPORTATION

PLAN & PROFILE
WB IL 16

SCALE: 1"=20' | SHEET 5 OF 8 SHEETS | STA. 118+00.00 | TO STA. 124+00.00

F.A.I RTE.	SECTION	COUNTY	TOTAL SHEETS	SHEET NO.
57	(15-22HB-4)BR (15-22)R	COLES	1086	134
		CONTRACT NO. 74435		
	ILLINOIS FED. AID PROJECT			

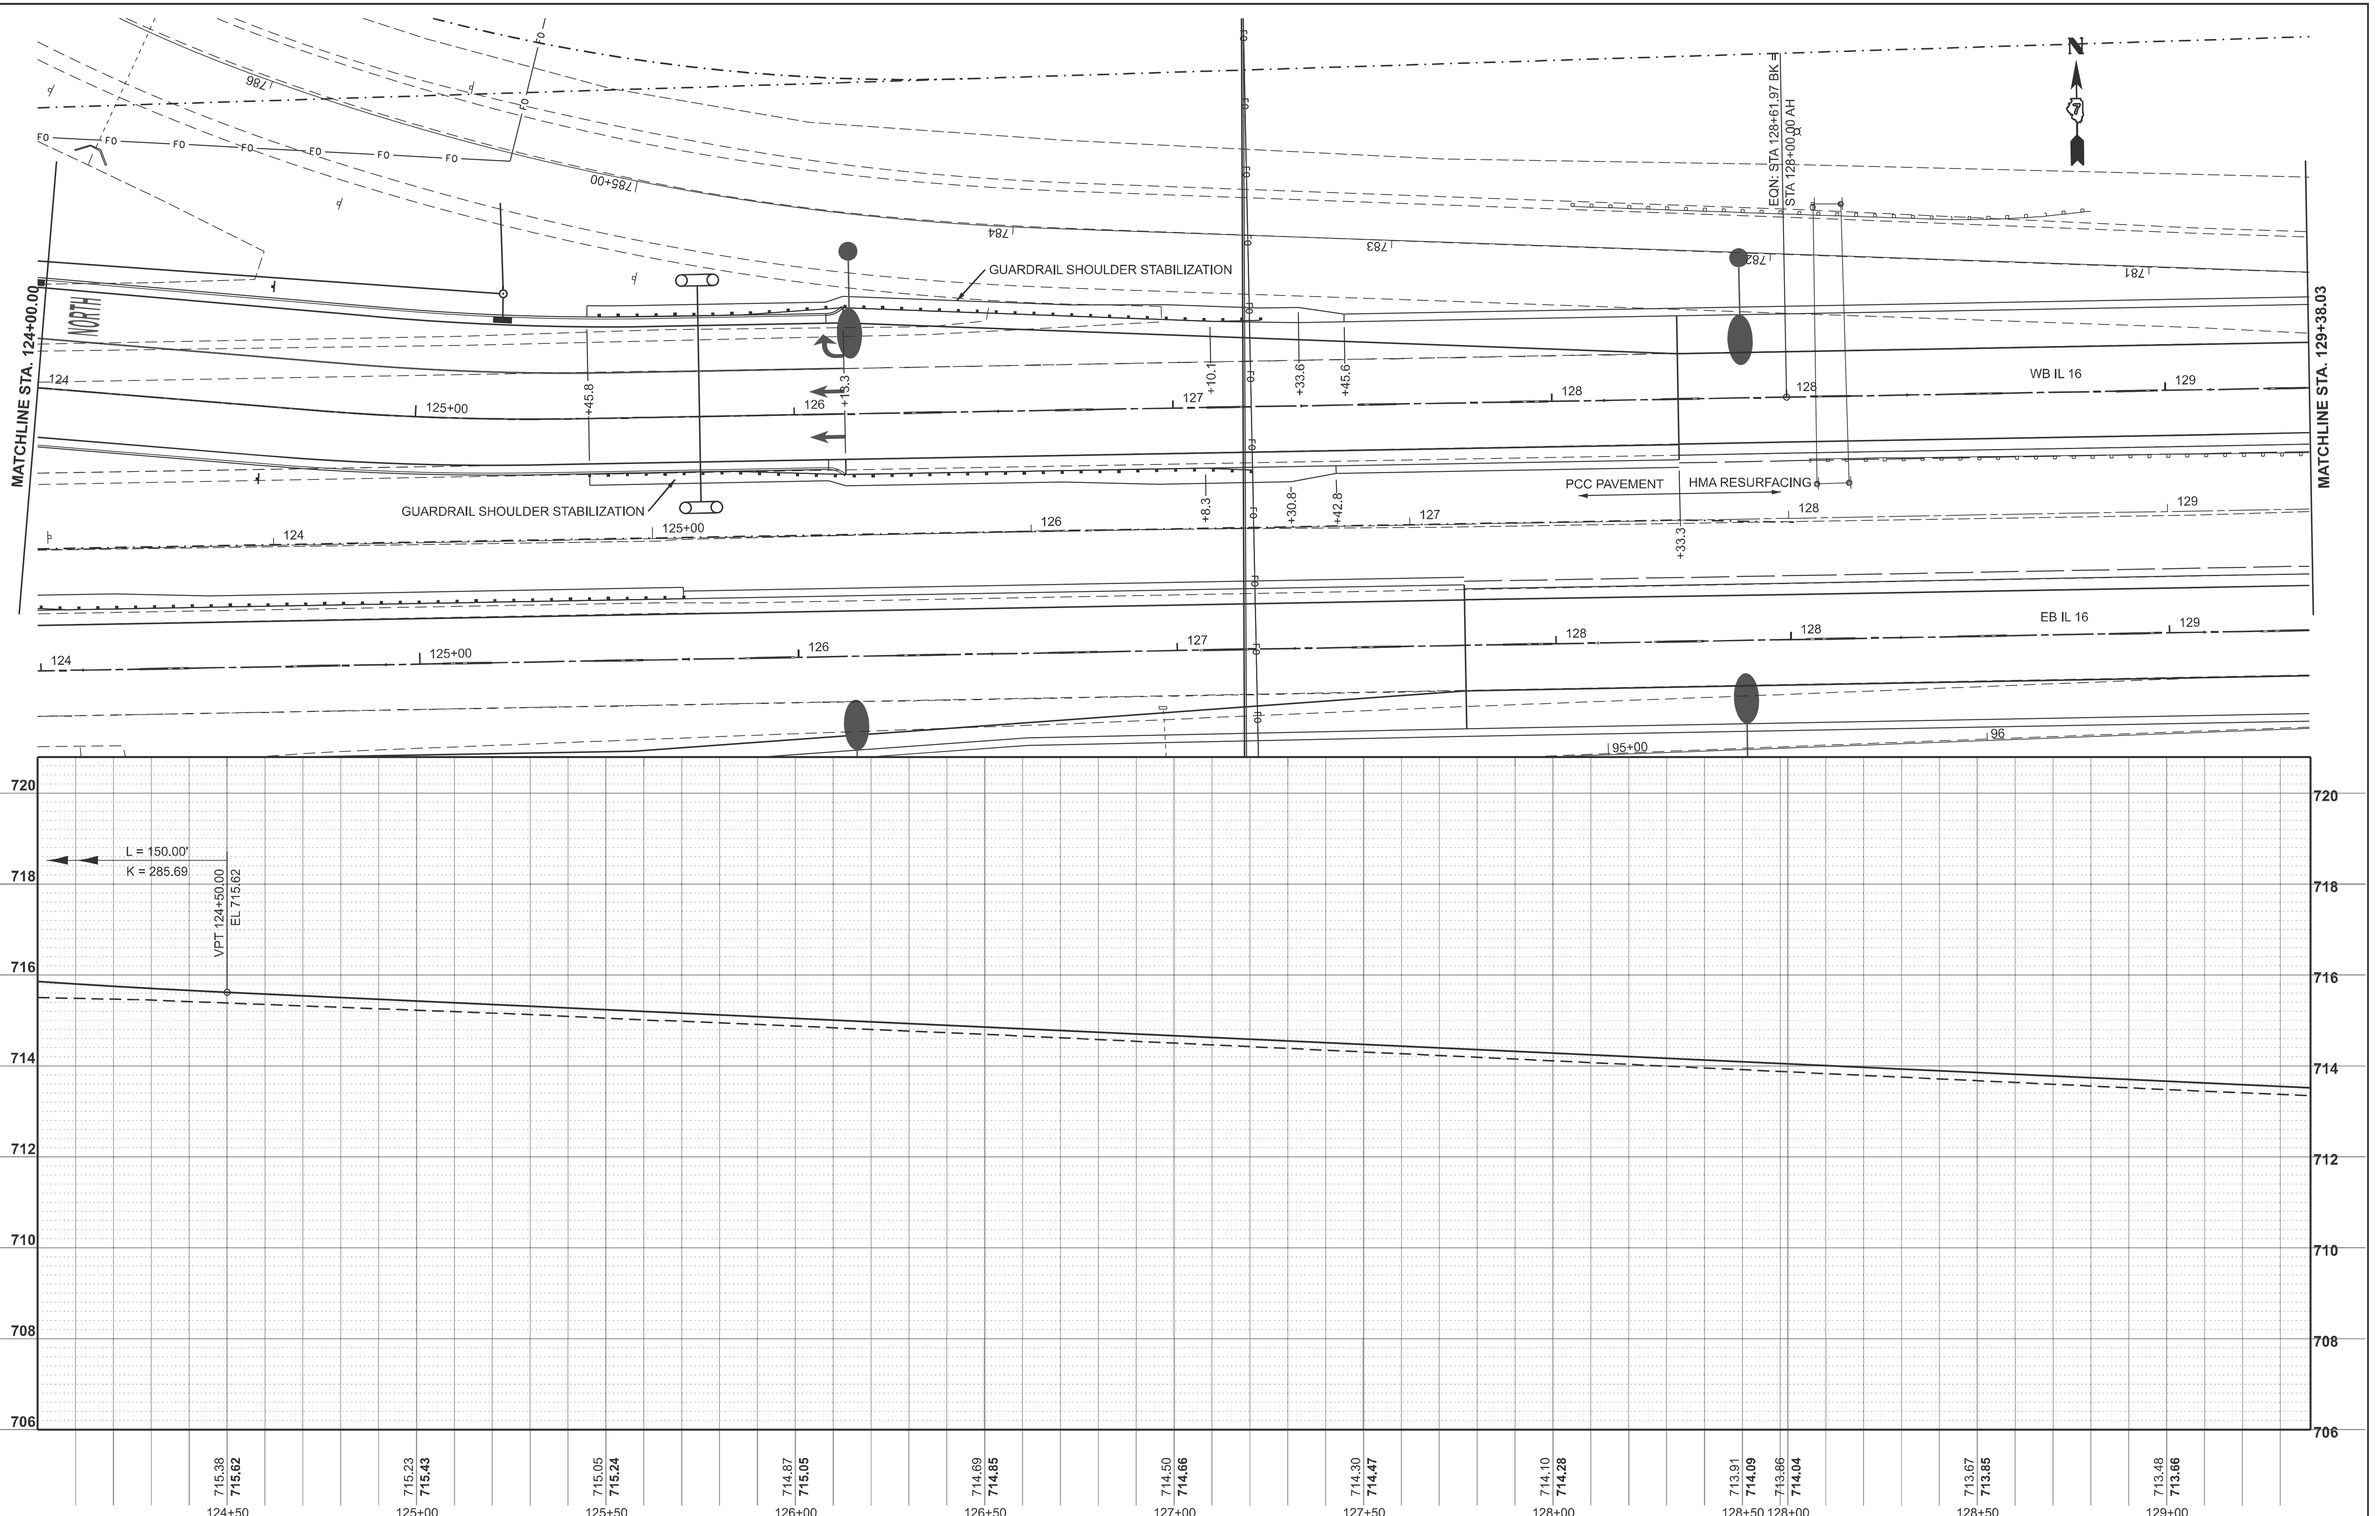

MODEL: PRWBIL16 - WB IL 16 Plan-4 [Sheet]
FILE NAME: c:\dpw_work\pwidot\hirtzelkl\d08528528\D77443S-sheets-Plan&Profile-WB IL 16.dgn


USER NAME = kaleb.hirtzel	DESIGNED -	REVISED -
	DRAWN -	REVISED -
PLOT SCALE = $SCALE$	CHECKED -	REVISED -
PLOT DATE = 8/28/2024	DATE -	REVISED -

STATE OF ILLINOIS
DEPARTMENT OF TRANSPORTATION

PLAN & PROFILE
WB IL 16

SCALE: 1"=20' | SHEET 6 OF 8 SHEETS | STA. 124+00.00 | TO STA. 129+38.03 R2

F.A.I RTE.	SECTION	COUNTY	TOTAL SHEETS	SHEET NO.
57	(15-22HB-4)BR (15-22)R	COLES	1086	135
		CONTRACT NO. 74435		
		ILLINOIS FED. AID PROJECT		

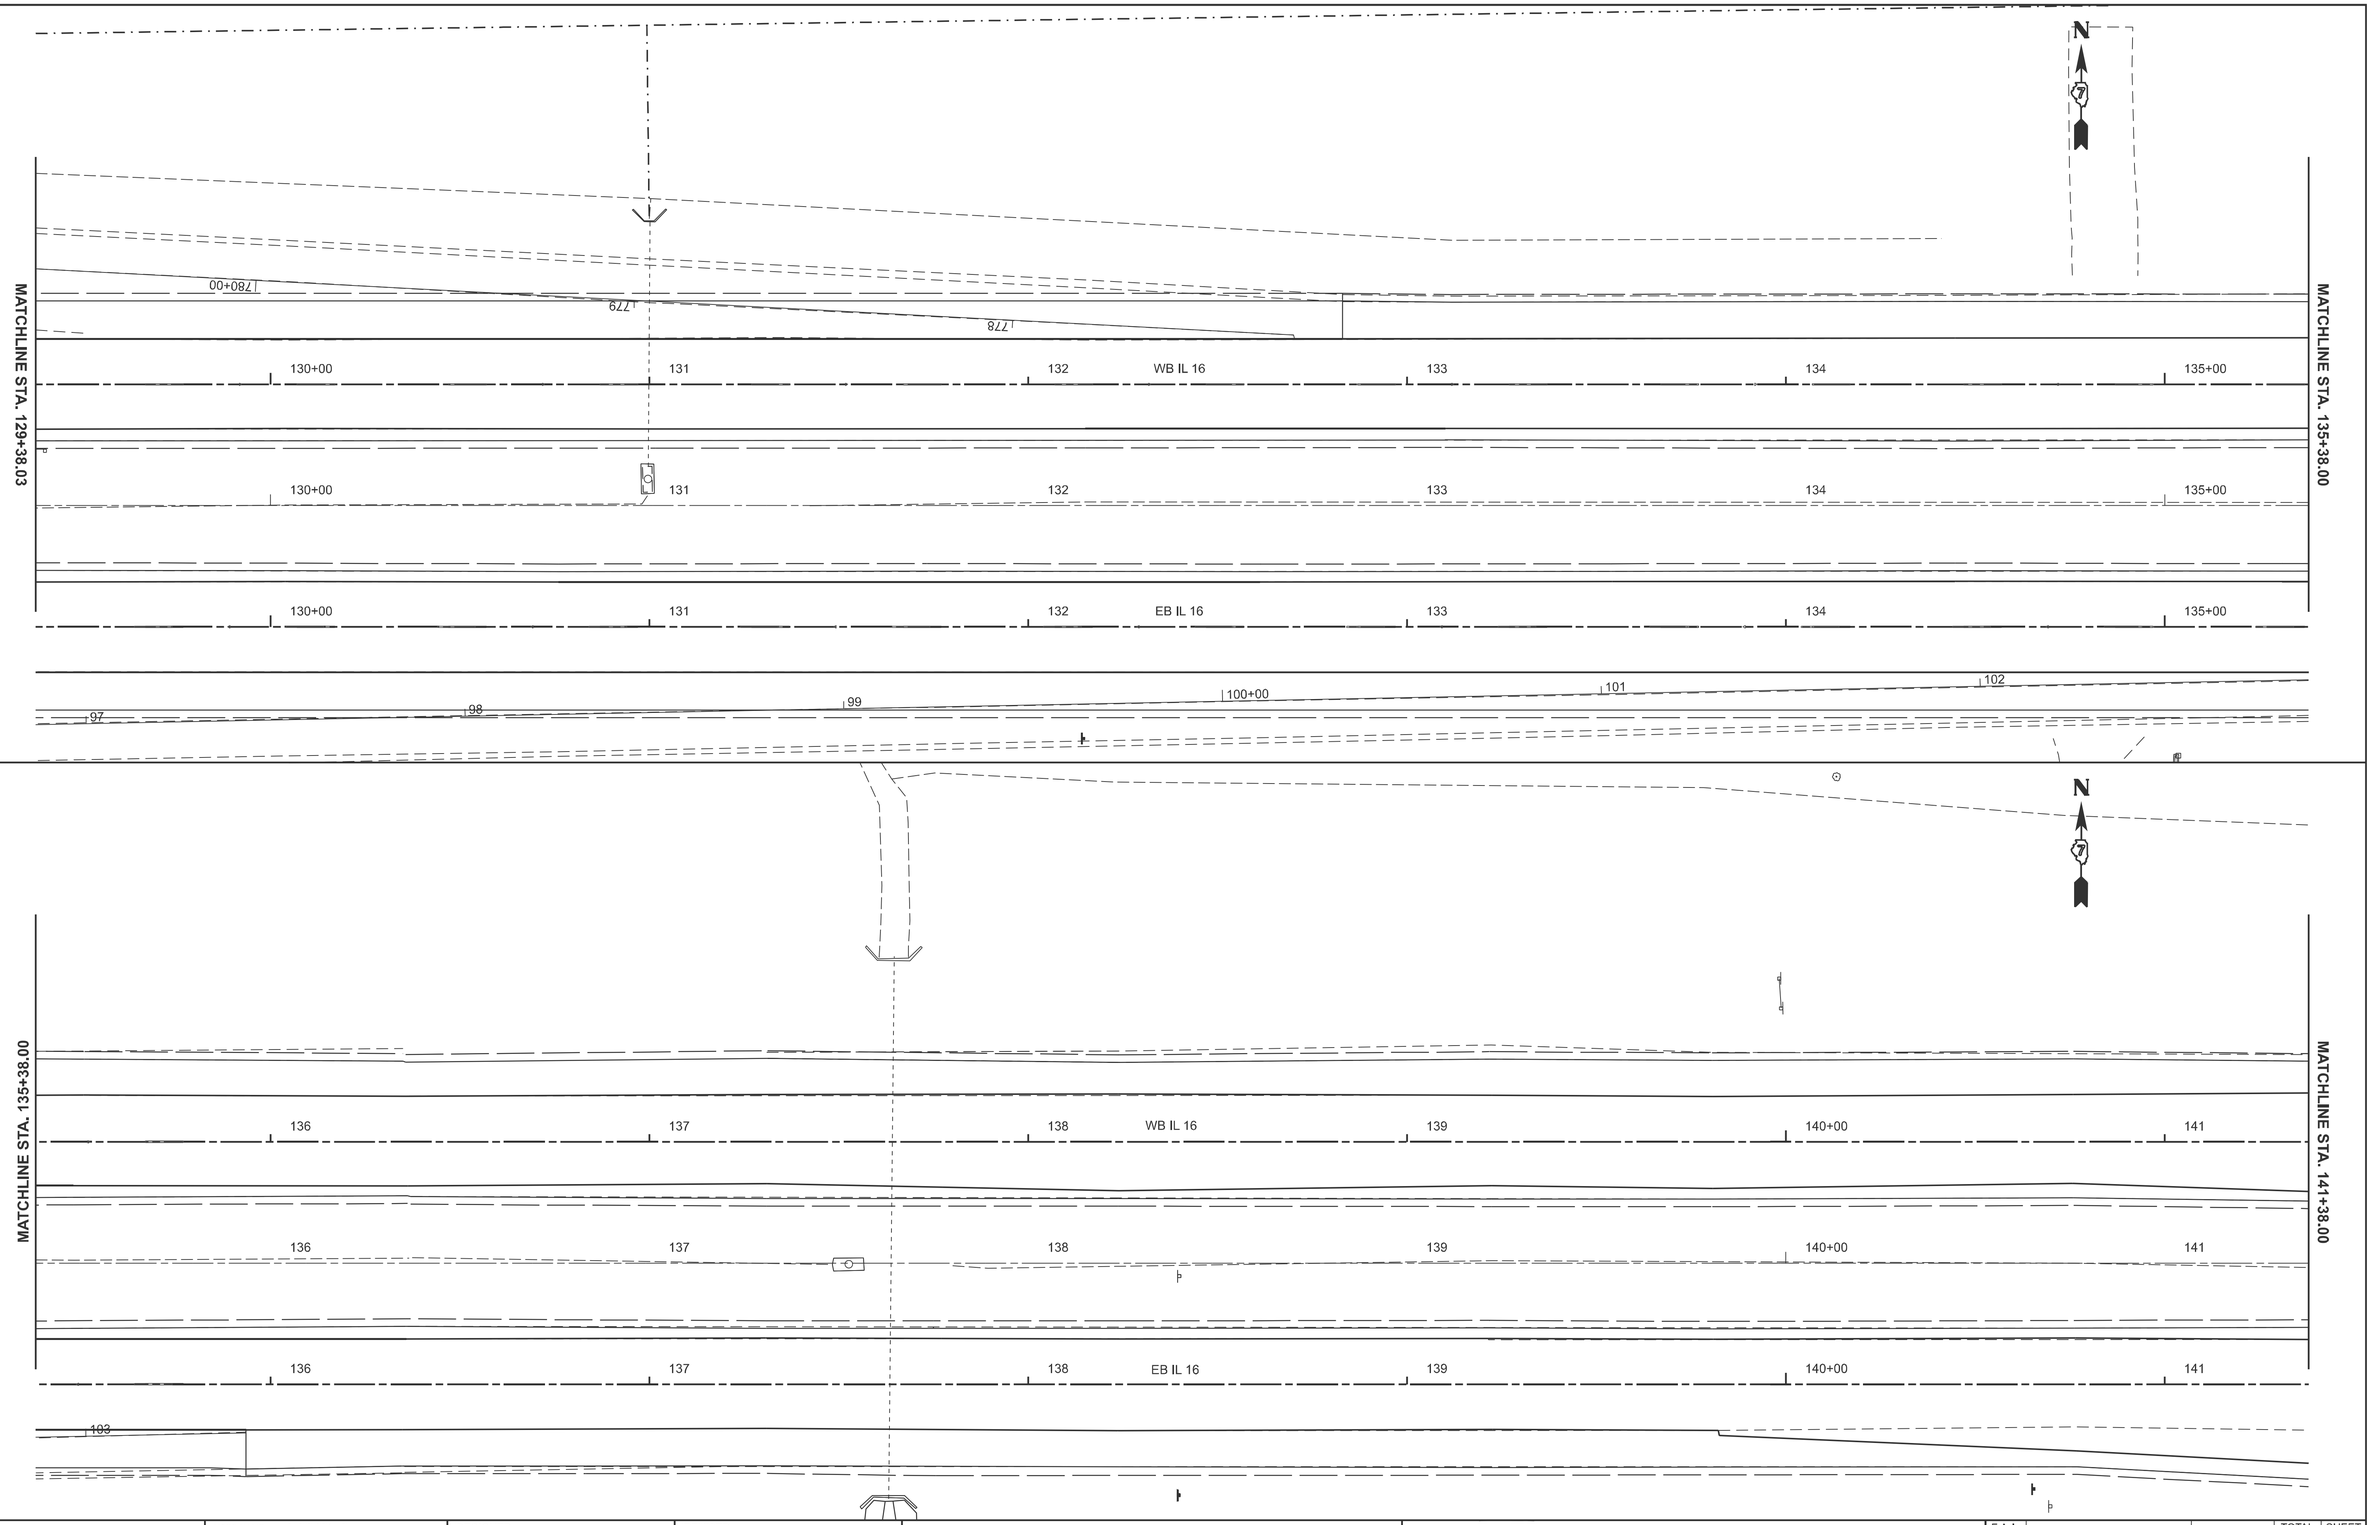

MODEL: WB IL 17 - E WB IL 16 Plan [Sheet]
FILE NAME: c:\pw_work\pwidot\hirtzelkl\d0852852\D7774435-sheets-Plan-WB IL 16.dgn


USER NAME = kaleb.hirtzel	DESIGNED -	REVISED -
	DRAWN -	REVISED -
PLOT SCALE = $SCALE$	CHECKED -	REVISED -
PLOT DATE = 8/19/2024	DATE -	REVISED -

STATE OF ILLINOIS
DEPARTMENT OF TRANSPORTATION

PLAN & PROFILE
WB IL 16

SCALE: 1"=20' | SHEET 7 OF 8 SHEETS | STA. 129+38.00 R2 | TO STA. 141+38.00 R2

F.A.I RTE.	SECTION	COUNTY	TOTAL SHEETS	SHEET NO.
57	(15-22HB-4)BR (15-22)R	COLES	1086	136
		CONTRACT NO. 74435		
	ILLINOIS	FED. AID PROJECT		

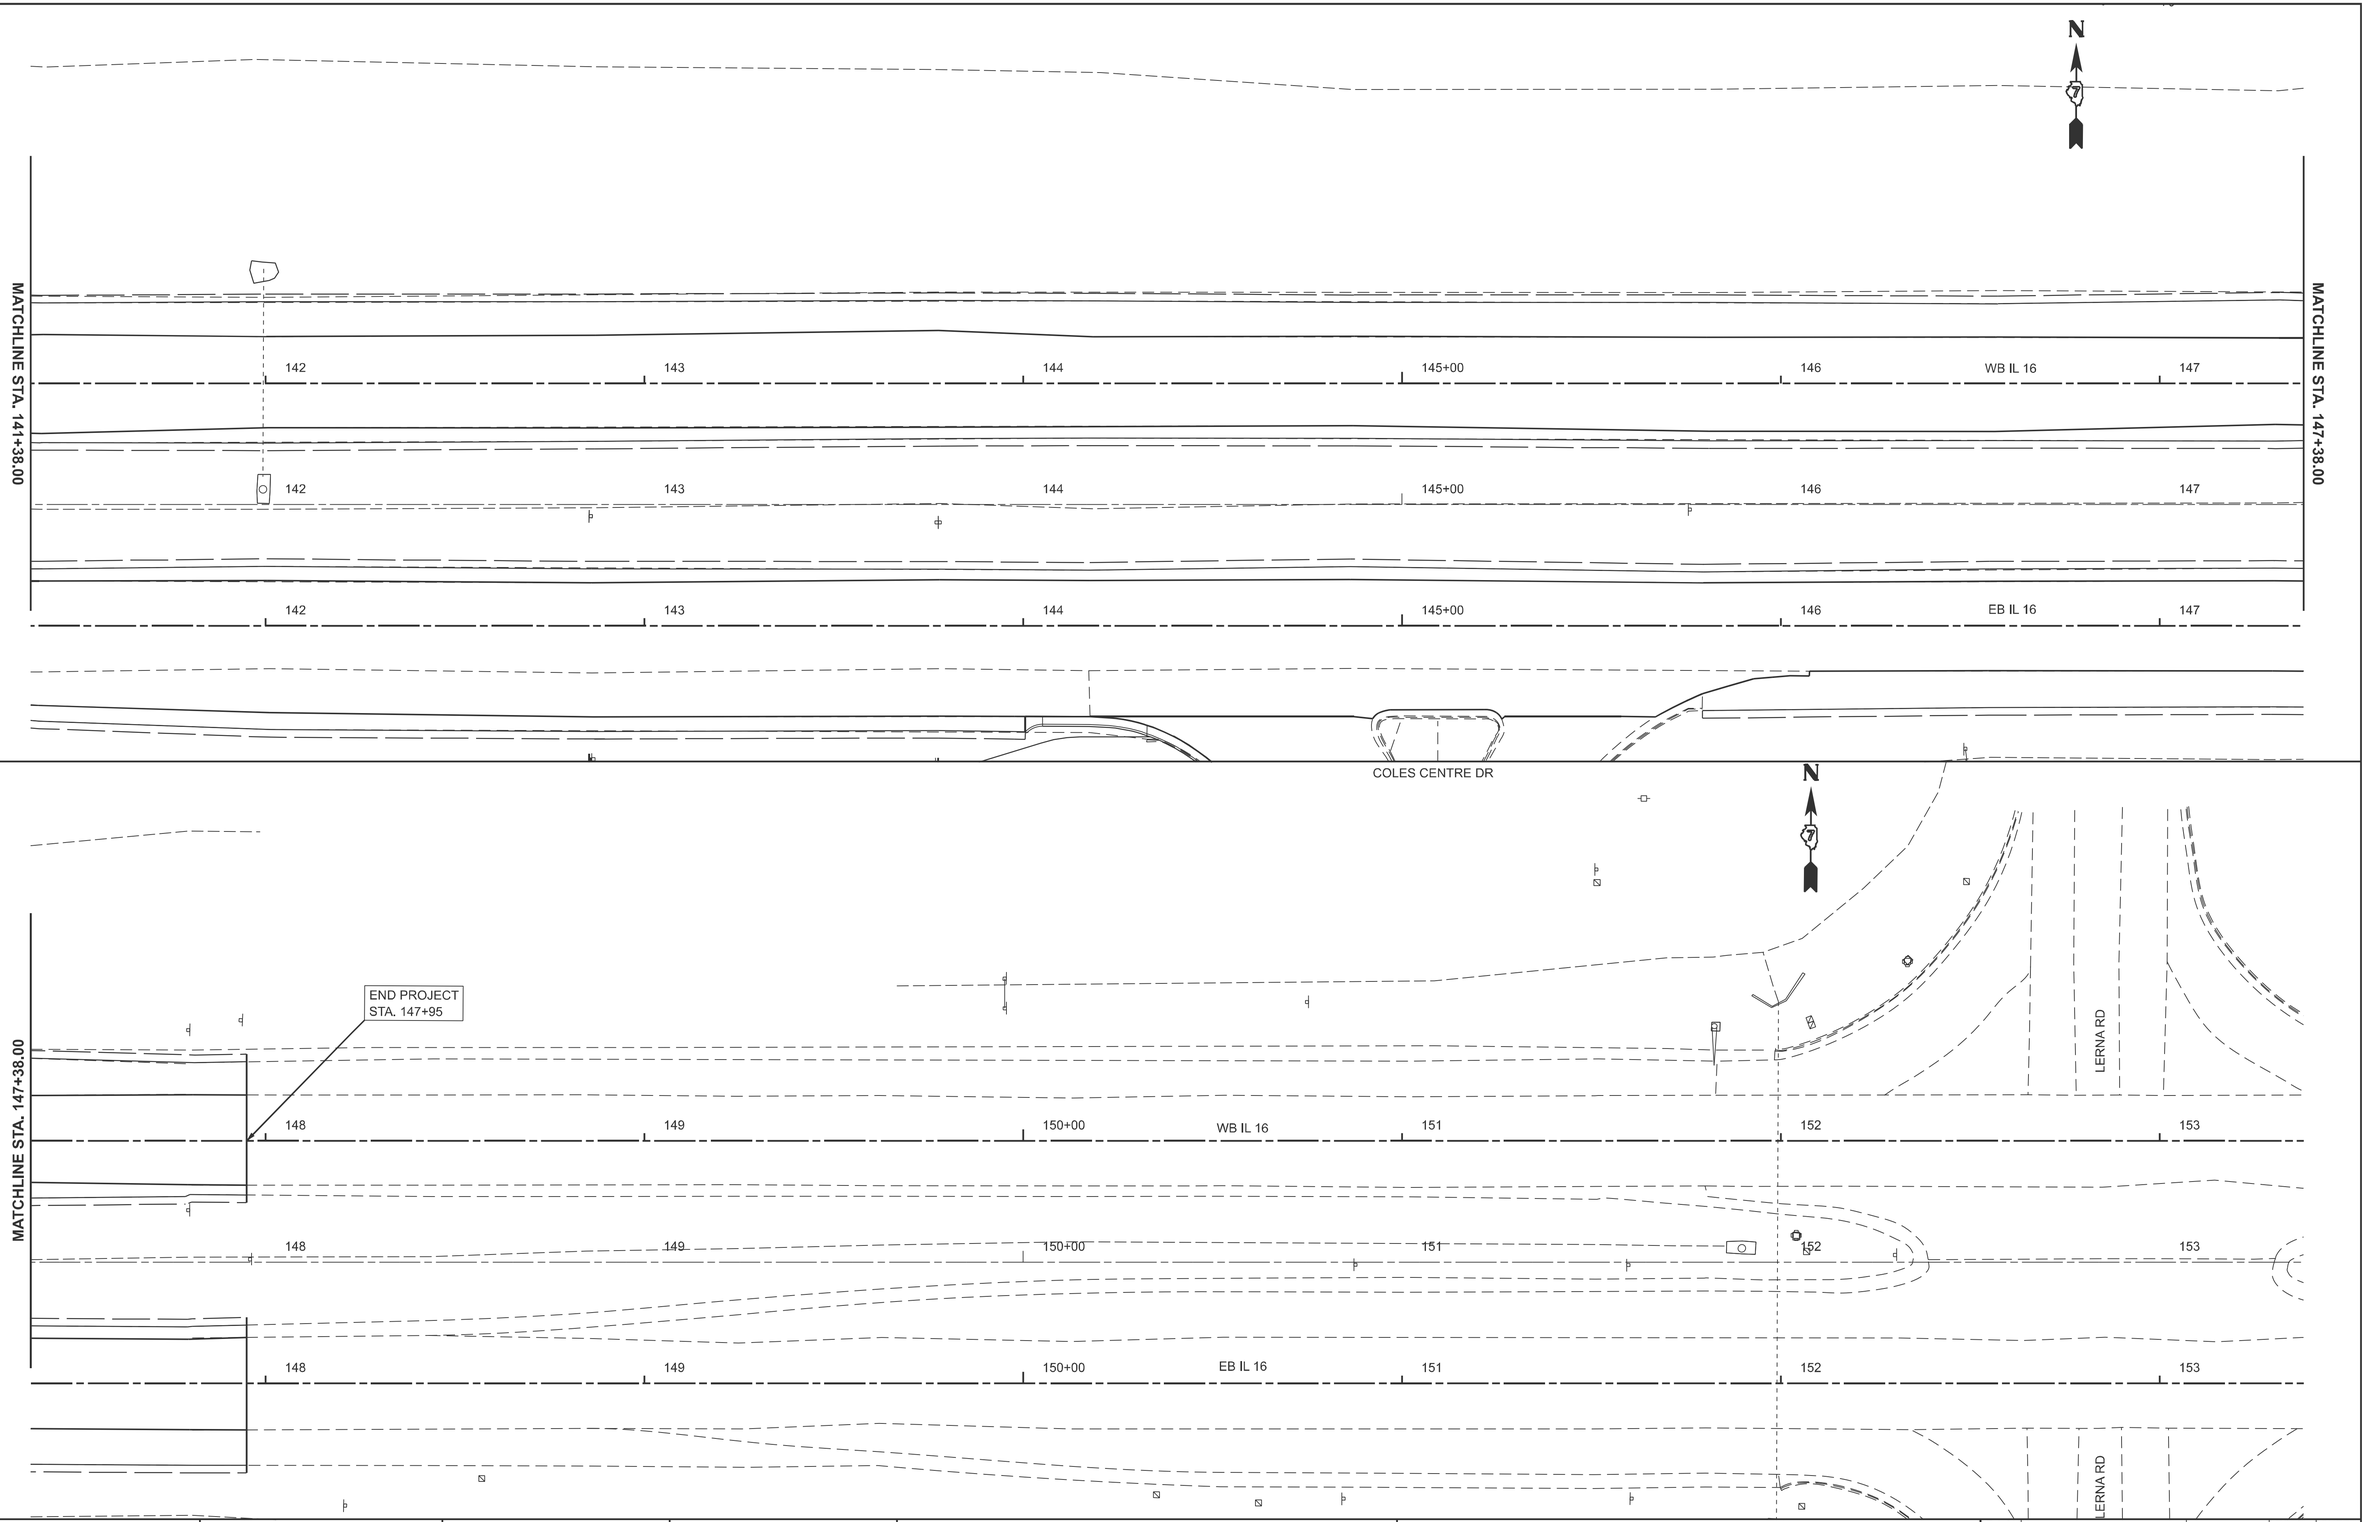

MODEL: WB IL 17 - E WB IL 16 Plan-2 [Sheet]
FILE NAME: c:\pw_work\pwidot\hirtzelkl\d0852852\D774435-sheets-Plan-WB IL 16.dgn


USER NAME = kaleb.hirtzel	DESIGNED -	REVISED -
	DRAWN -	REVISED -
PLOT SCALE = $SCALE$	CHECKED -	REVISED -
PLOT DATE = 8/19/2024	DATE -	REVISED -

STATE OF ILLINOIS
DEPARTMENT OF TRANSPORTATION

PLAN & PROFILE
WB IL 16

SCALE: 1"=20' | SHEET 8 OF 8 SHEETS | STA. 141+38.00 R2 | TO STA. 153+38.00 R2

F.A.I RTE.	SECTION	COUNTY	TOTAL SHEETS	SHEET NO.
57	(15-22HB-4)BR (15-22)R	COLES	1086	137
		CONTRACT NO. 74435		
	ILLINOIS FED. AID PROJECT			

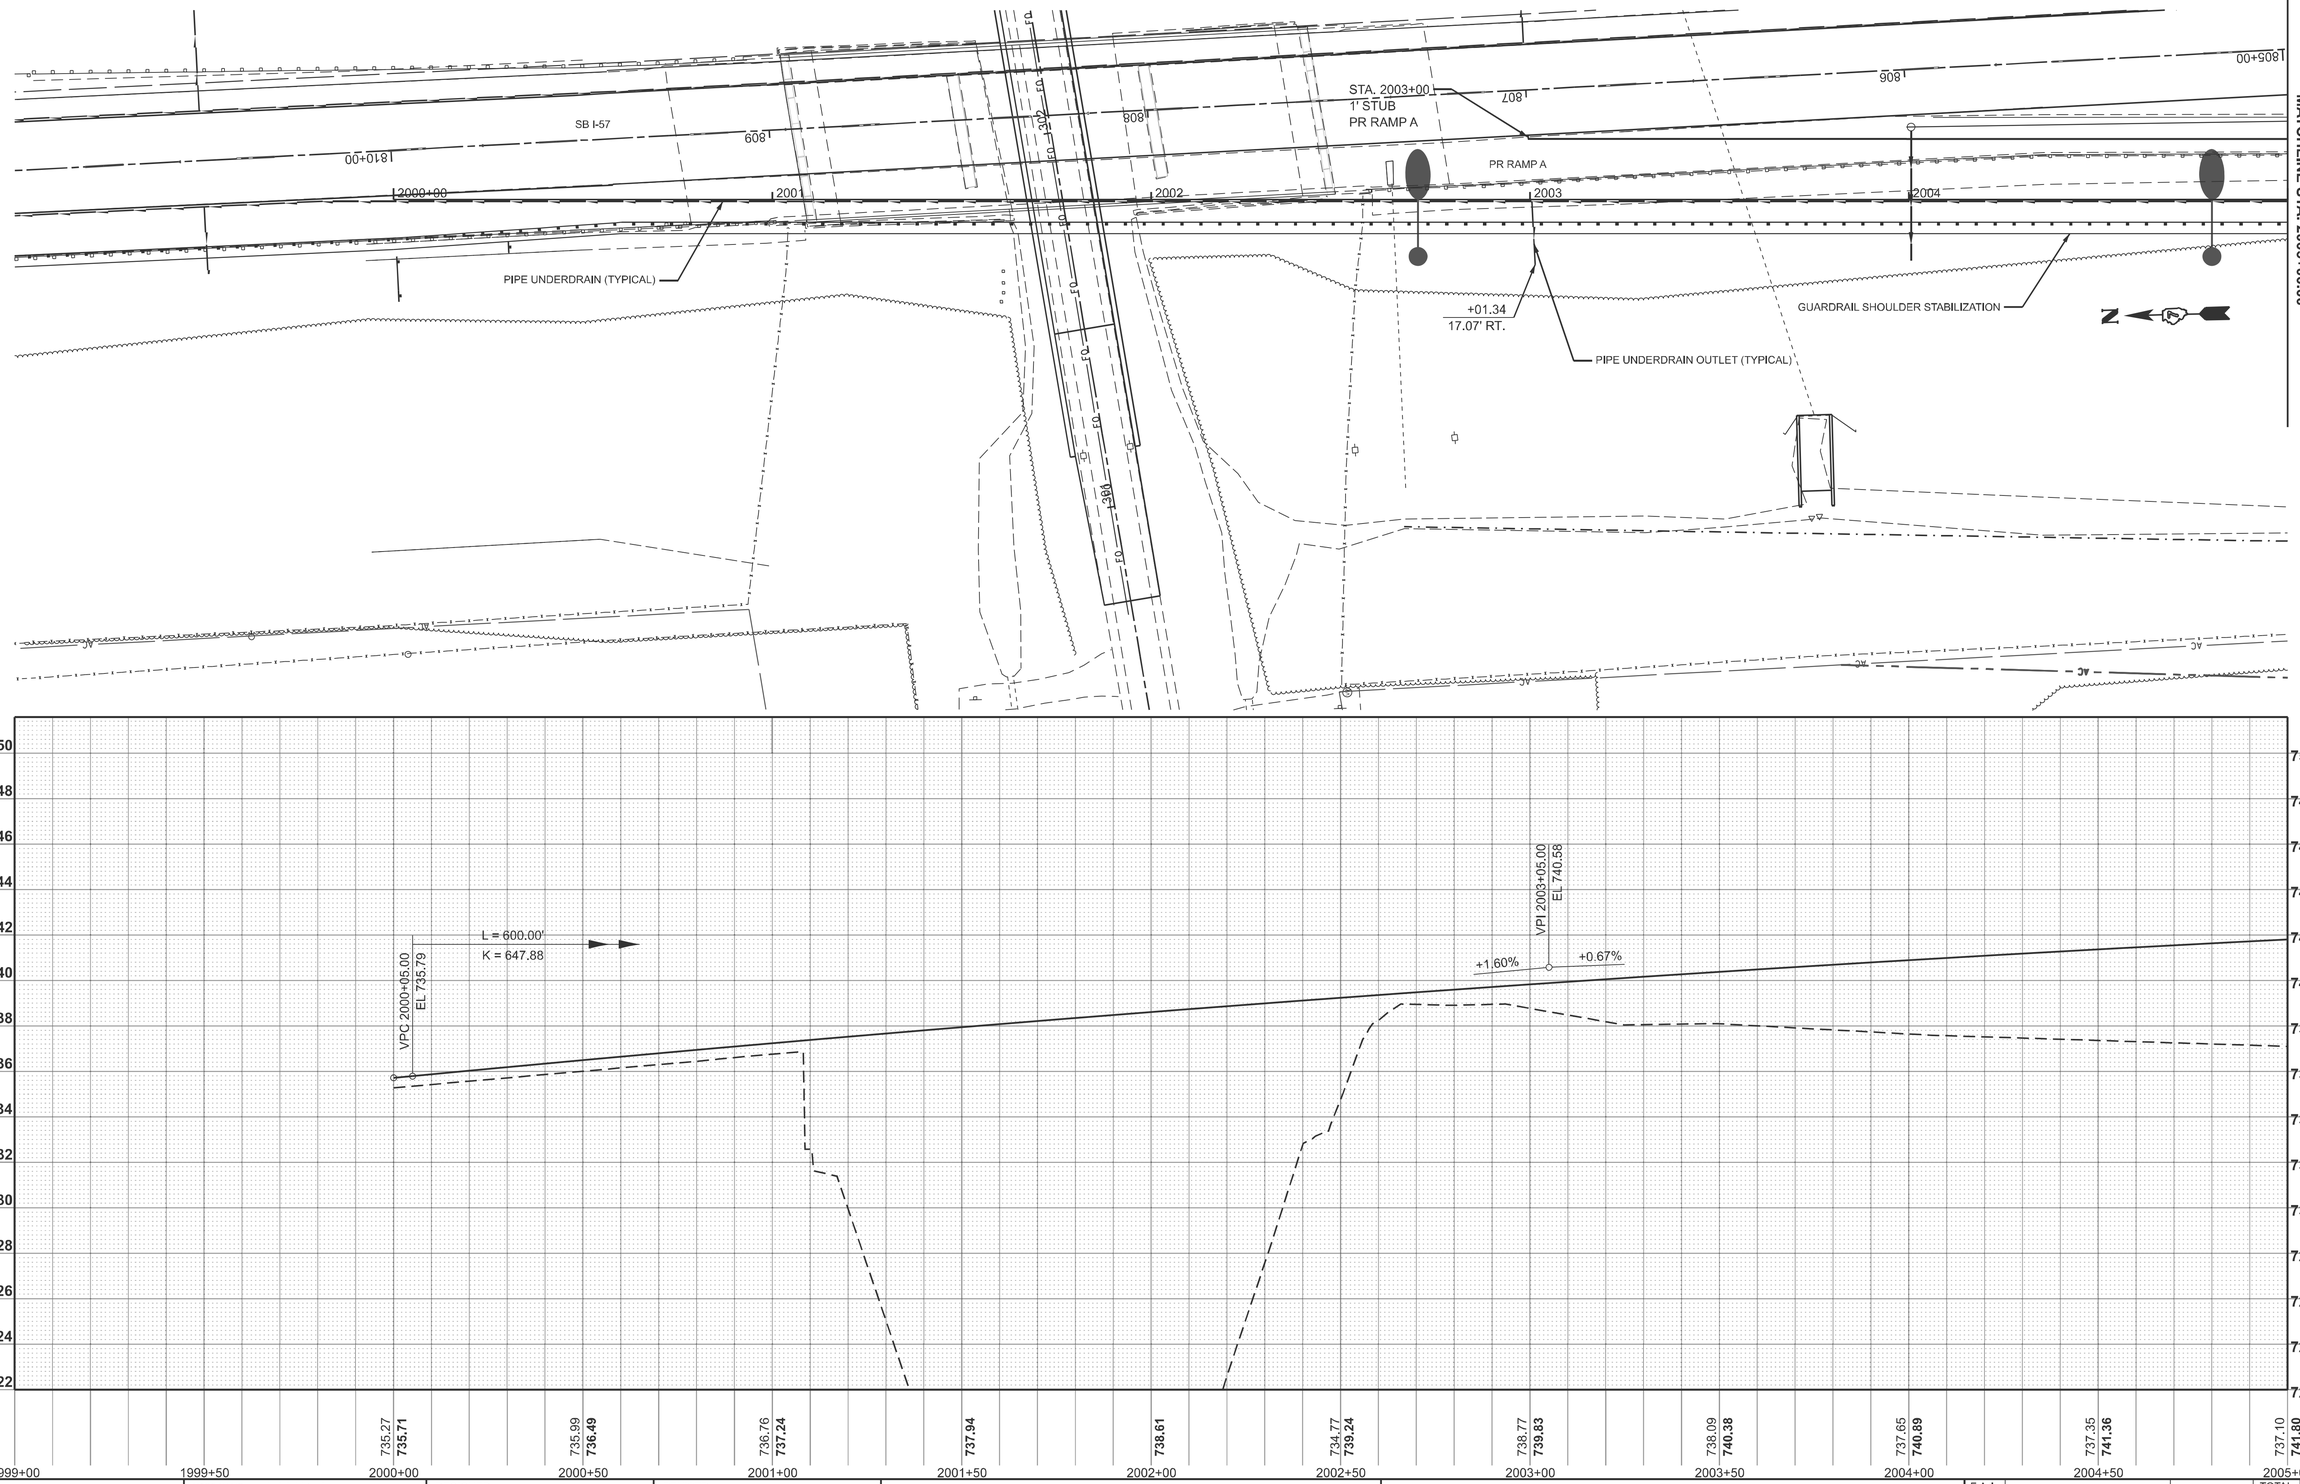

MODEL: RAMPA-SBOFF - Ramp A Plan+4 [Sheet]
FILE NAME: c:\pw_work\pwidot\hirtzelkl\d0852852\D774435-sheets-Plan&Profile-PrRamps.dgn


USER NAME = kaleb.hirtzel	DESIGNED -	REVISED -	
	DRAWN -	REVISED -	
PLOT SCALE = $SCALE$	CHECKED -	REVISED -	
PLOT DATE = 8/19/2024	DATE -	REVISED -	

STATE OF ILLINOIS
DEPARTMENT OF TRANSPORTATION

PLAN & PROFILE
RAMP A

SCALE: 1"=20' | SHEET 1 OF 4 SHEETS | STA. 2000+00 | TO STA. 2005+00.00

F.A.I RTE.	SECTION	COUNTY	TOTAL SHEETS	SHEET NO.
57	(15-22HB-4)BR (15-22)R	COLES	1086	138
		CONTRACT NO. 74435		
	ILLINOIS	FED. AID PROJECT		

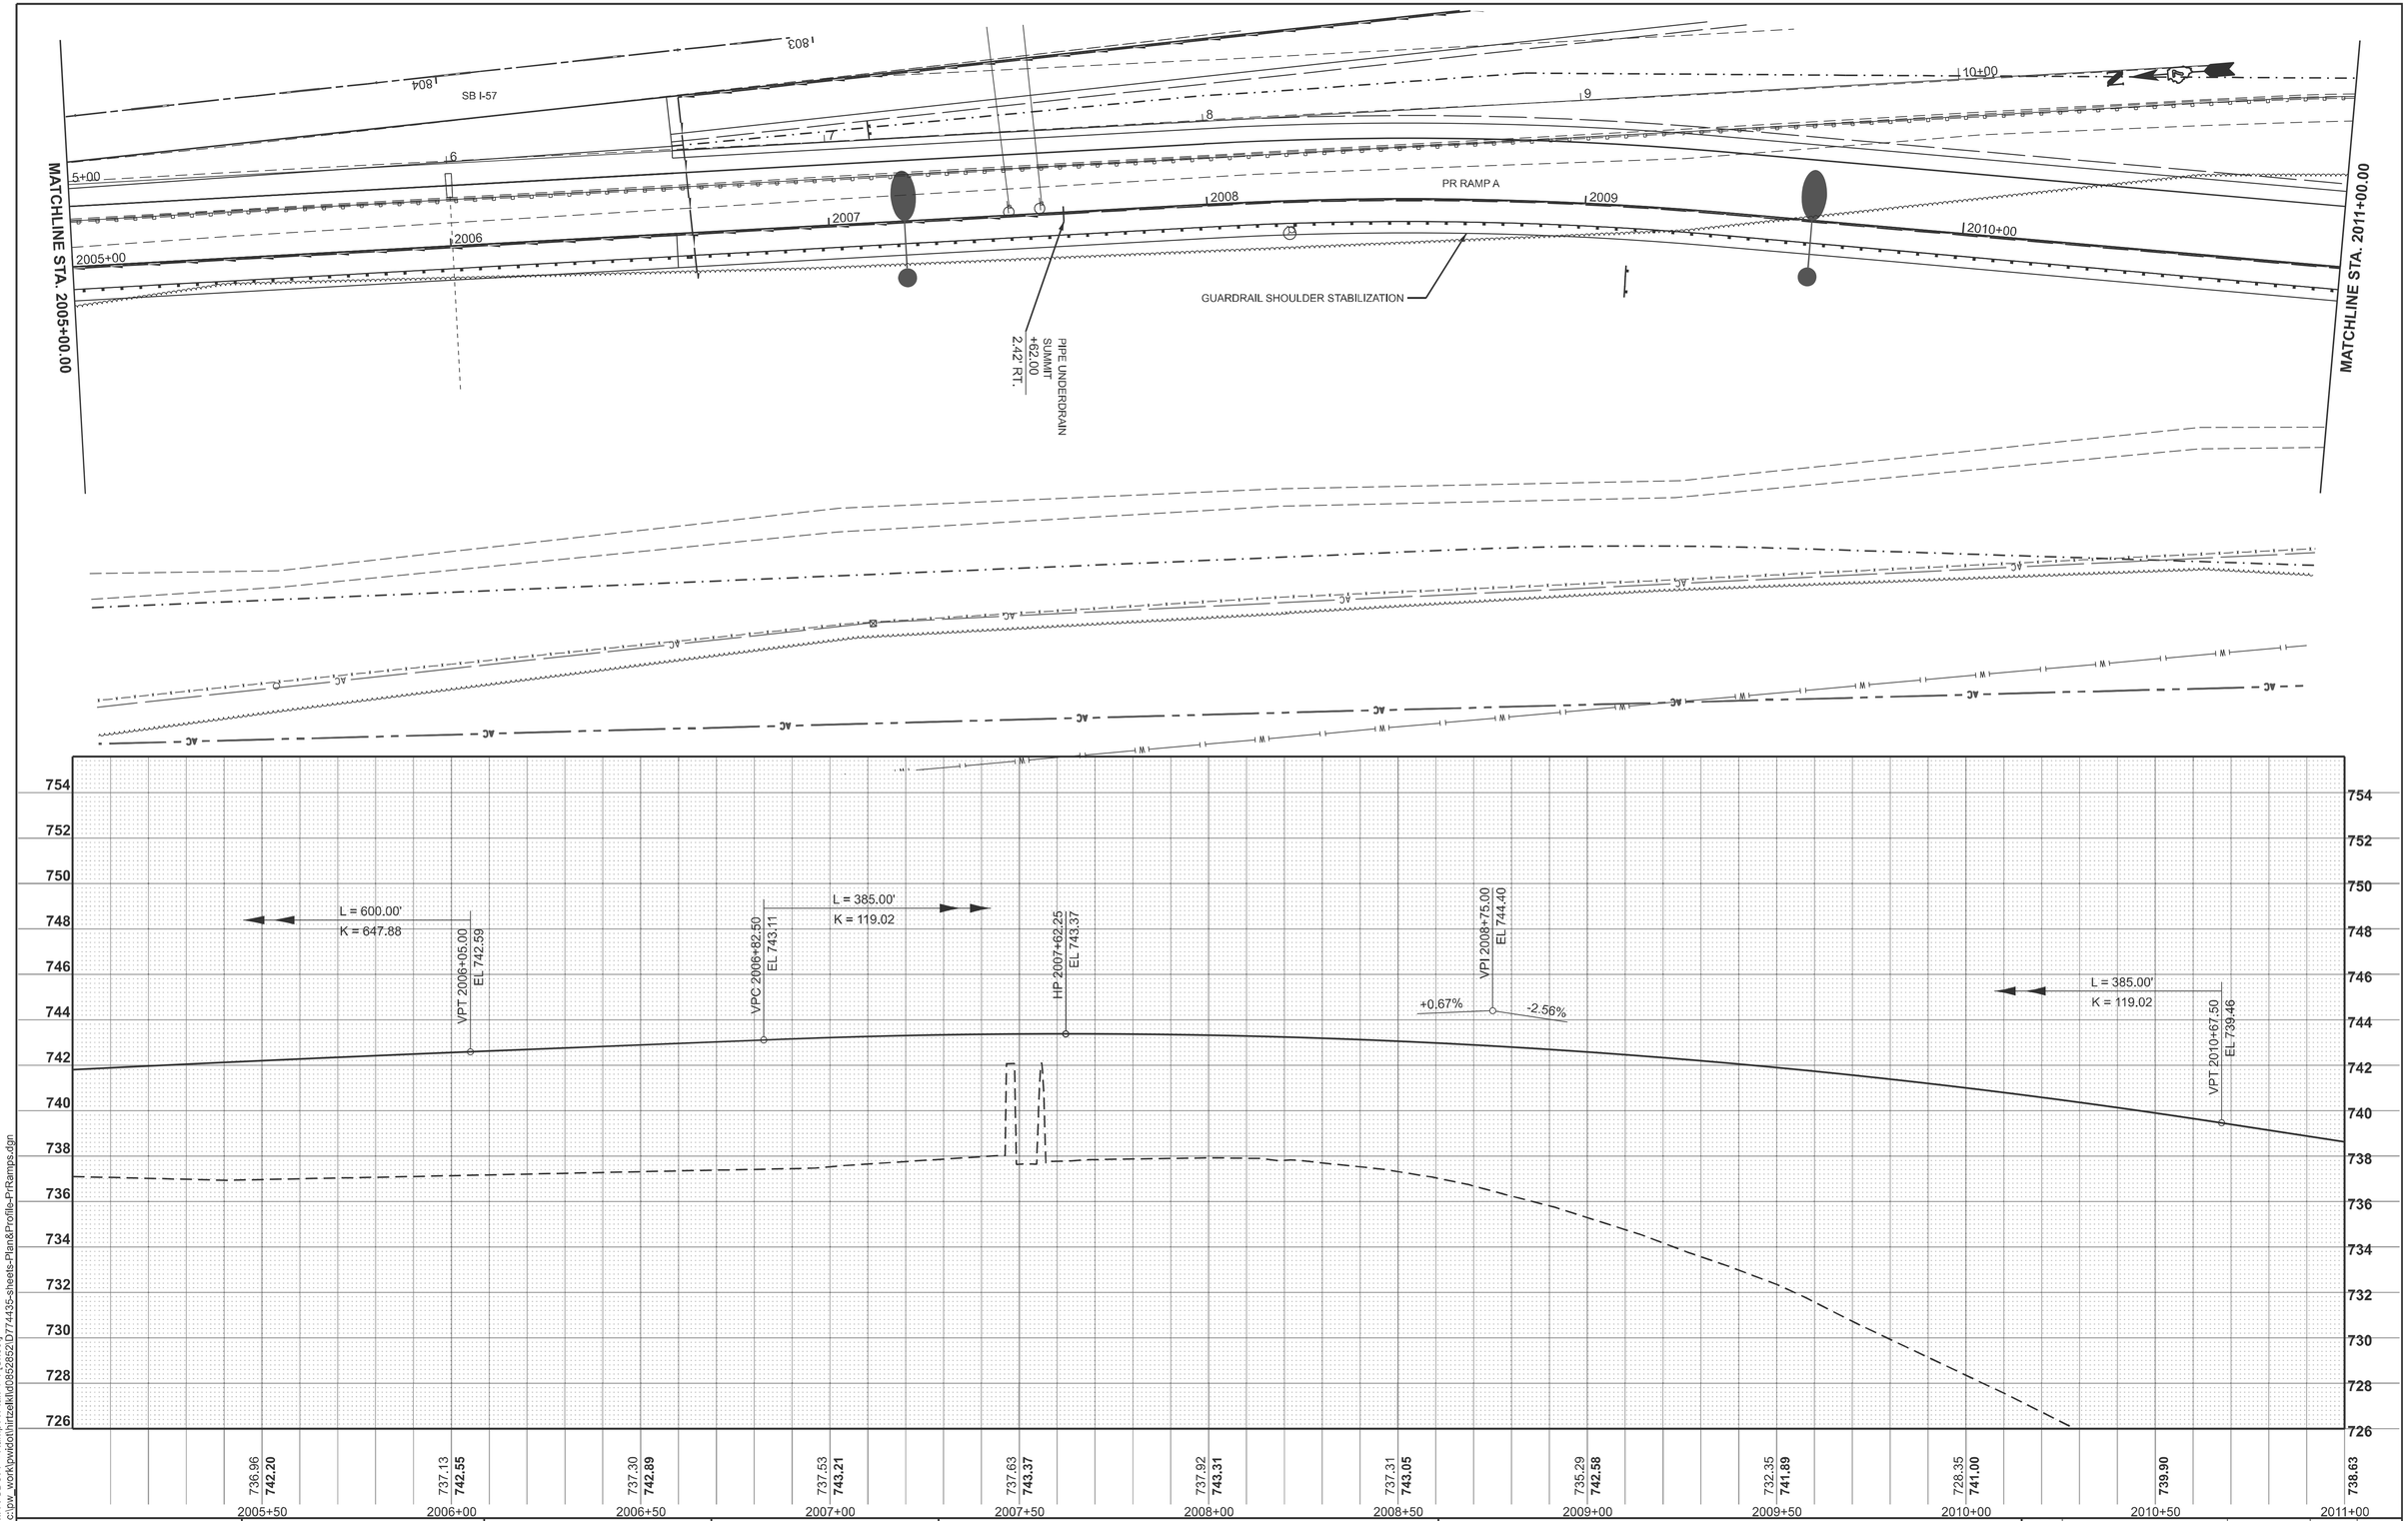

MODEL: RAMPA-SBOFF - Ramp A Plan-1-1 [Sheet]
FILE NAME: c:\pw_work\pwbot\hirtzelkl\d08528521D77443S-sheets-Plan&Profile-PrRamps.dgn

USER NAME = kaleb.hirtzel	DESIGNED -	REVISED -
	DRAWN -	REVISED -
PLOT SCALE = $SCALE$	CHECKED -	REVISED -
PLOT DATE = 8/23/2024	DATE -	REVISED -

STATE OF ILLINOIS
DEPARTMENT OF TRANSPORTATION

PLAN & PROFILE
RAMP A

SCALE: 1"=20' | SHEET 2 OF 4 SHEETS | STA. 2005+00.00 | TO STA. 2011+00.00

F.A.I RTE.	SECTION	COUNTY	TOTAL SHEETS	SHEET NO.
57	(15-22HB-4)BR (15-22)R	COLES	1086	139
		CONTRACT NO. 74435		
	ILLINOIS	FED. AID PROJECT		

MATCHLINE STA. 2011+00.00

MATCHLINE STA. 2017+00.00

GUARDRAIL SHOULDER STABILIZATION

+62.00
10.86 RT.


+78.00

+19.71

2011 2012 2013 2014 2015+00 2016

13 14 15+00 16 117

N

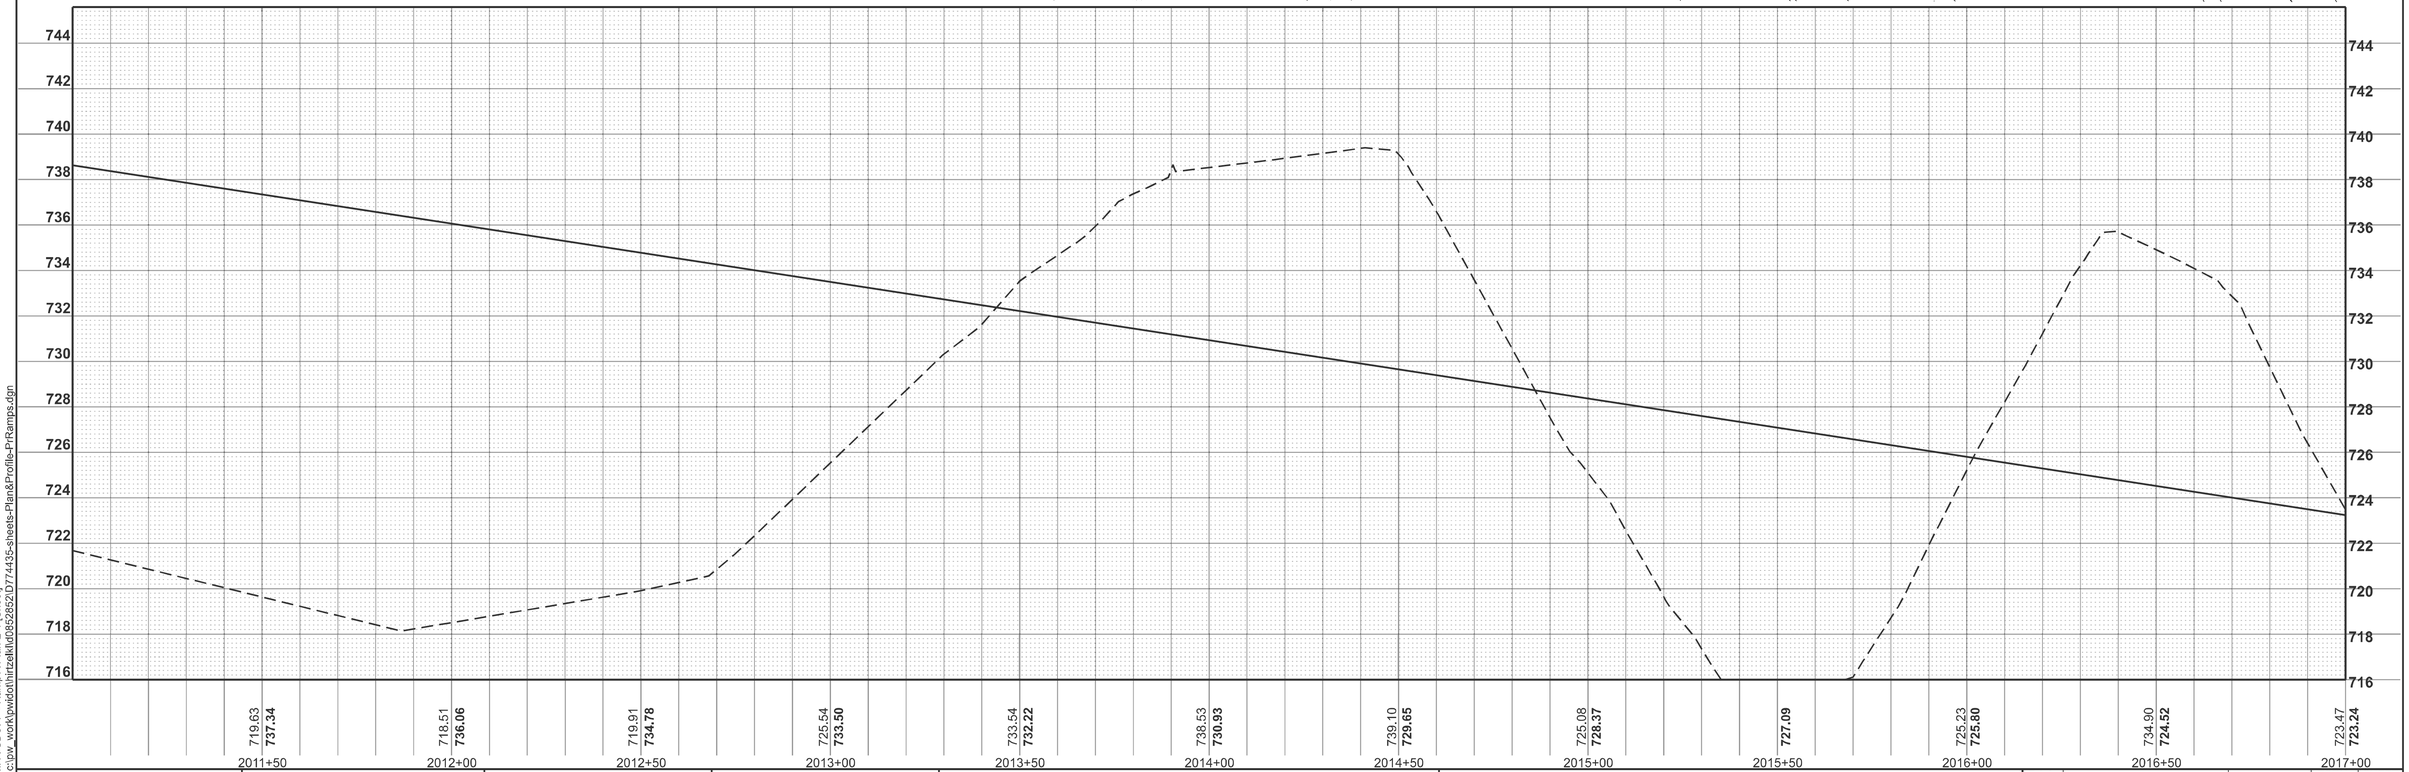

MODEL: RAMPA-SBOFF - Ramp A Plan-2-1 [Sheet]
FILE NAME: c:\pw_work\pwidot\hirtzelkl\d0852852\D7744435-sheets-Plan&Profile-PrRamps.dgn


USER NAME = kaleb.hirtzel	DESIGNED -	REVISED -
	DRAWN -	REVISED -
PLOT SCALE = $SCALE$	CHECKED -	REVISED -
PLOT DATE = 8/19/2024	DATE -	REVISED -

STATE OF ILLINOIS
DEPARTMENT OF TRANSPORTATION

PLAN & PROFILE
RAMP A

SCALE: 1"=20' | SHEET 3 OF 4 SHEETS | STA. 2011+00.00 | TO STA. 2017+00.00

F.A.I RTE.	SECTION	COUNTY	TOTAL SHEETS	SHEET NO.
57	(15-22HB-4)BR (15-22)R	COLES	1086	140
		CONTRACT NO. 74435		
	ILLINOIS	FED. AID PROJECT		

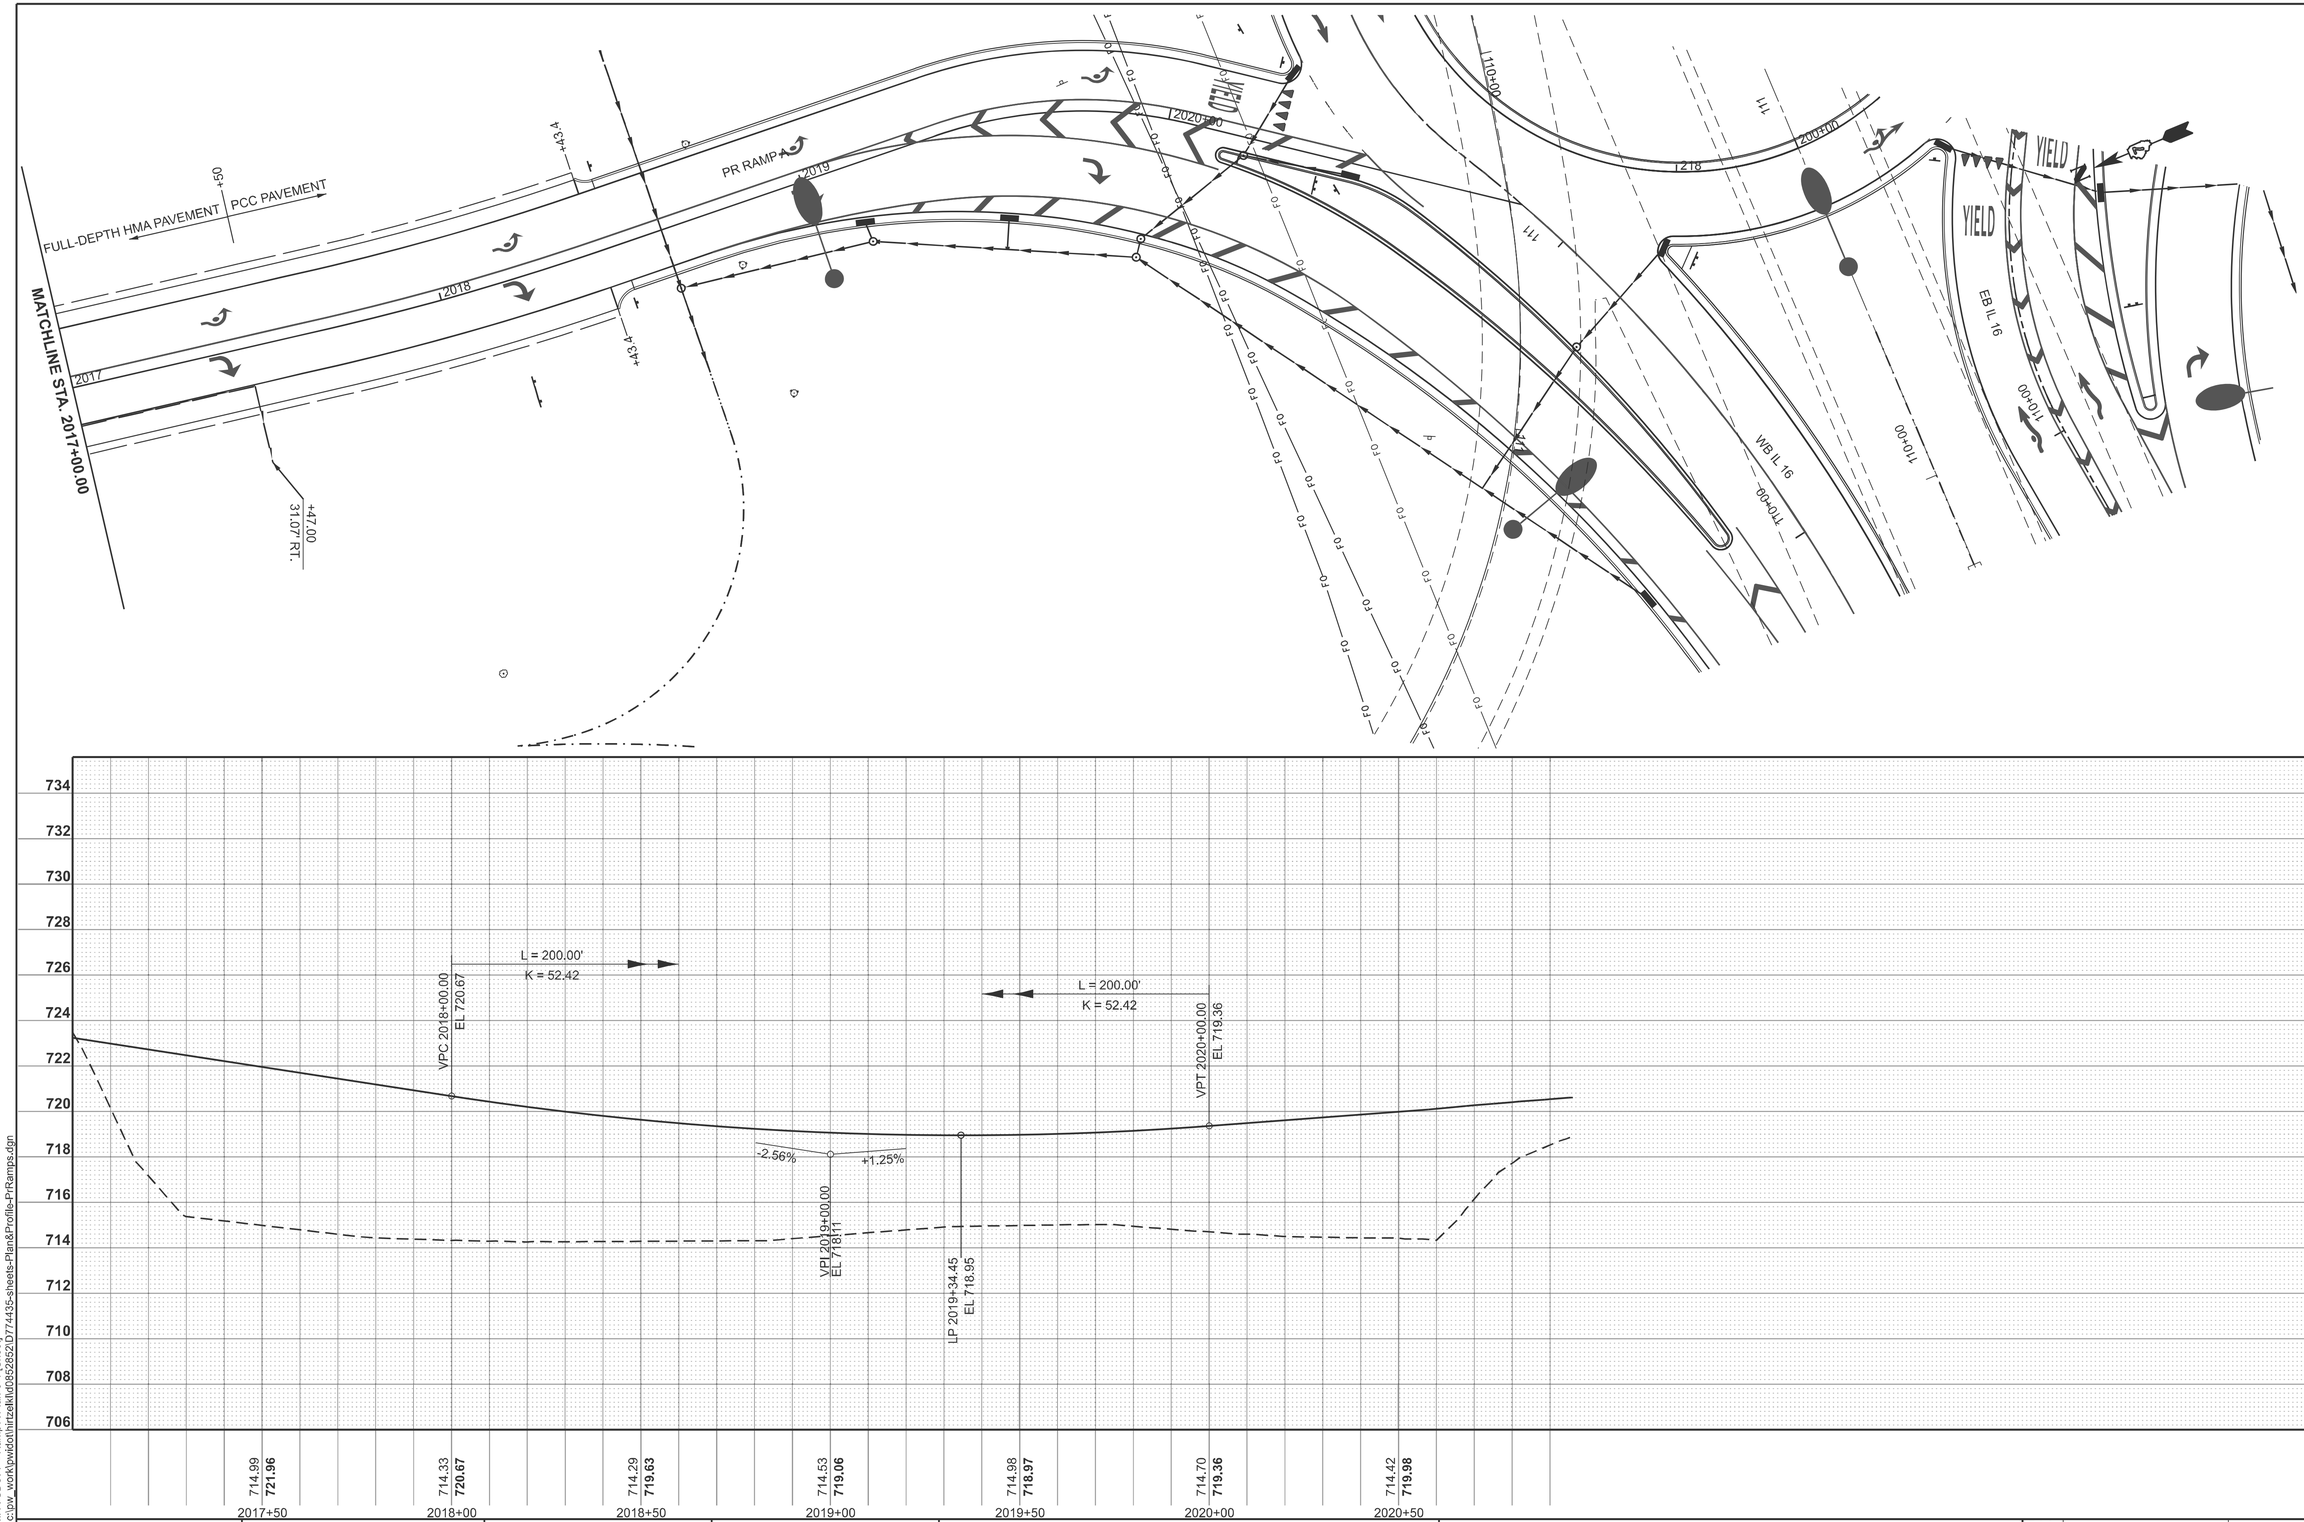

MODEL: RAMPA-SBOFF - Ramp A Plan-3-1 [Sheet]
FILE NAME: c:\pw_work\pwidot\hirtzelkl\d0852852\D7744435-sheets-Plan&Profile-PrRamps.dgn


USER NAME = kaleb.hirtzel	DESIGNED -	REVISED -
	DRAWN -	REVISED -
PLOT SCALE = $SCALE$	CHECKED -	REVISED -
PLOT DATE = 8/19/2024	DATE -	REVISED -

STATE OF ILLINOIS
DEPARTMENT OF TRANSPORTATION

PLAN & PROFILE
RAMP A

SCALE: 1"=20' | SHEET 4 OF 4 SHEETS | STA. 2017+00.00 | TO STA. 2020+96

F.A.I RTE.	SECTION	COUNTY	TOTAL SHEETS	SHEET NO.
57	(15-22HB-4)BR (15-22)R	COLES	1086	141
		CONTRACT NO. 74435		
	ILLINOIS FED. AID PROJECT			

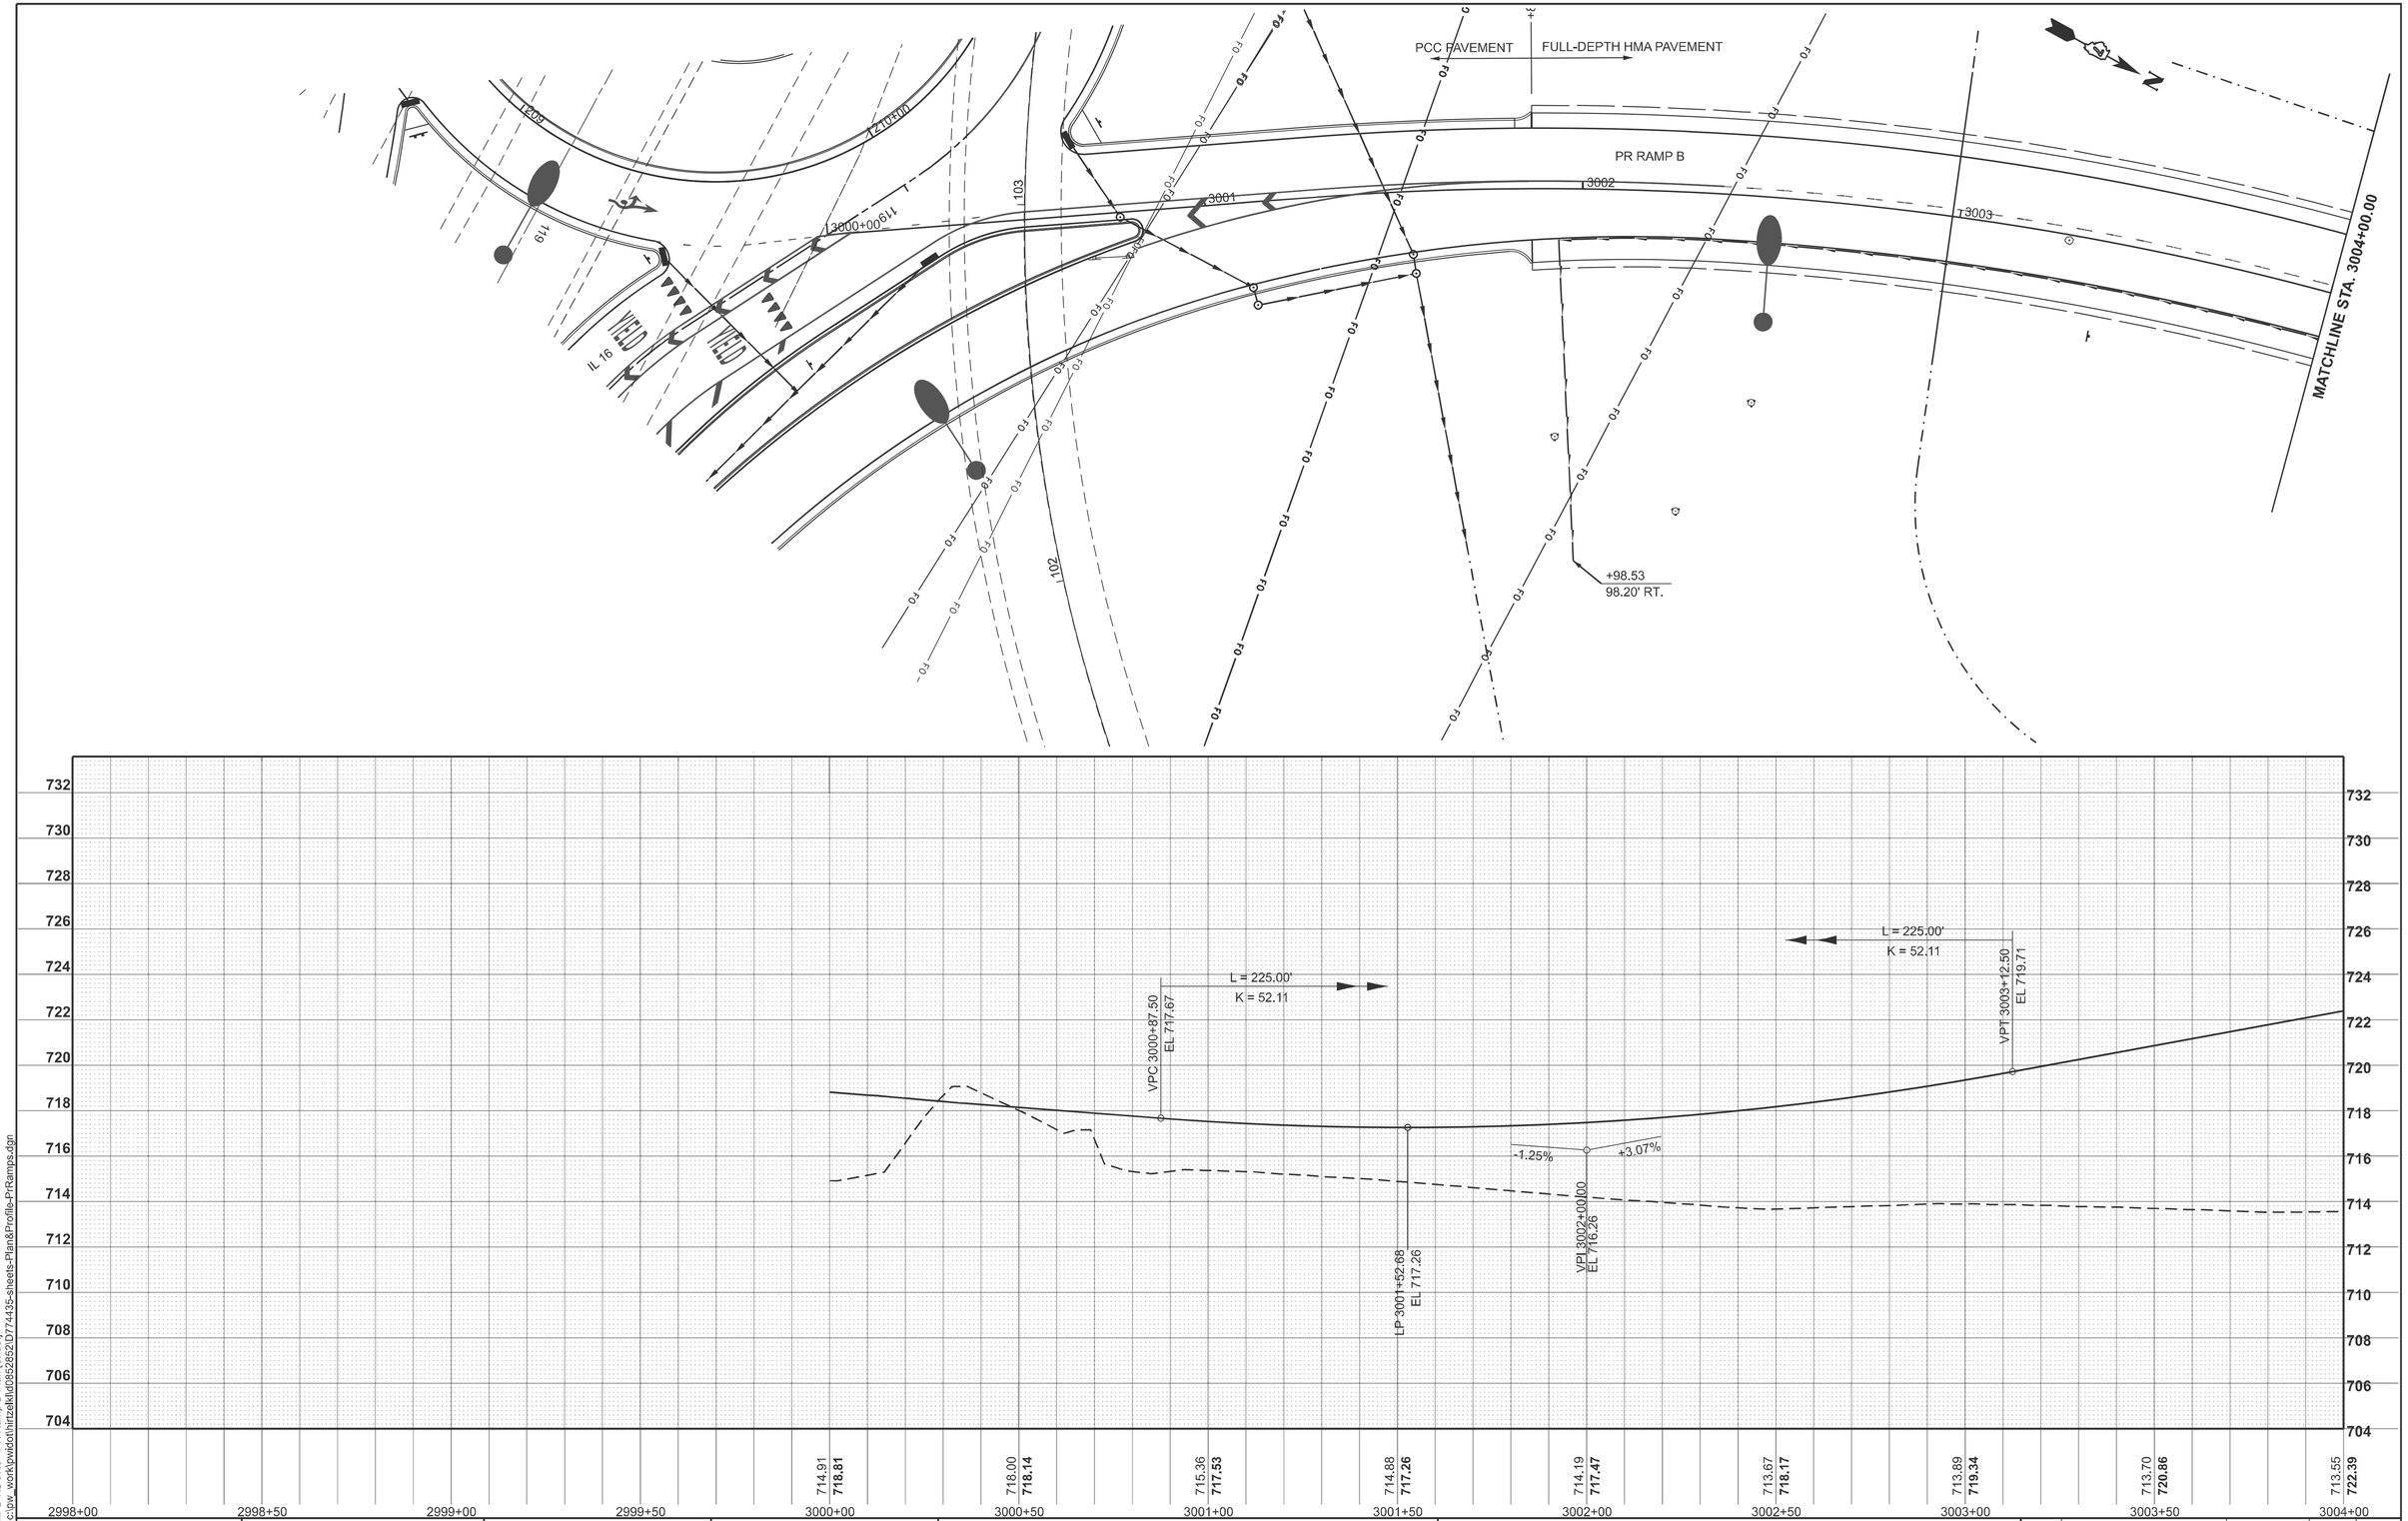

MODEL: RAMPB-NBON6 - PR Ramp B Plan [Sheet]
FILE NAME: c:\pw_work\pwidot\hirtzelkl\d0852852\D7744435-sheets-Plan&Profile-PrRamps.dgn

USER NAME = kaleb.hirtzel	DESIGNED -	REVISED -
	DRAWN -	REVISED -
PLOT SCALE = $SCALE$	CHECKED -	REVISED -
PLOT DATE = 8/19/2024	DATE -	REVISED -

STATE OF ILLINOIS
DEPARTMENT OF TRANSPORTATION

PLAN & PROFILE
RAMP B

SCALE: 1"=20' | SHEET 1 OF 5 SHEETS | STA. 3000+00 | TO STA. 3004+00.00

F.A.I RTE.	SECTION	COUNTY	TOTAL SHEETS	SHEET NO.
57	(15-22HB-4)BR (15-22)R	COLES	1086	142
		CONTRACT NO. 74435		
	ILLINOIS FED. AID PROJECT			

MATCHLINE STA. 3004+00.00

MATCHLINE STA. 3010+00.00

PR RAMP B

3004 | 3005+00 | 3006 | 3007 | 3008 | 3009

795+00 | 796 | 797 | 798

+77.2

+93.00
15.45' RT.

+33 | +45 | +67.5

AC

L = 425.00'
K = 126.81

VPC 3008+72.50
EL 736.88

3004+50	3005+00	3005+50	3006+00	3006+50	3007+00	3007+50	3008+00	3008+50	3009+00	3009+50	3010+00
723.93	727.10 **725.46**	739.80 **726.99**	724.43 **728.53**	**730.06**	716.91 **731.59**	732.63 **733.13**	740.84 **734.66**	740.15 **736.19**	736.95 **737.70**	733.81 **739.02**	733.06 **740.15**

744 742 740 738 736 734 732 730 728 726 724 722 720 718 716

MODEL: RAMPB-NBON6 - PR Ramp B Plan-1 [Sheet]
FILE NAME: c:\pw_work\pwidot\hirtzelkl\d0852852\D7744435-sheets-Plan&Profile-PrRamps.dgn


USER NAME = kaleb.hirtzel	DESIGNED -	REVISED -	
	DRAWN -	REVISED -	
PLOT SCALE = $SCALE$	CHECKED -	REVISED -	
PLOT DATE = 8/19/2024	DATE -	REVISED -	

STATE OF ILLINOIS
DEPARTMENT OF TRANSPORTATION

PLAN & PROFILE
RAMP B

SCALE: 1"=20' | SHEET 2 OF 5 SHEETS | STA. 3004+00.00 | TO STA. 3010+00.00

F.A.I RTE.	SECTION	COUNTY	TOTAL SHEETS	SHEET NO.
57	(15-22HB-4)BR (15-22)R	COLES	1086	143
		CONTRACT NO. 74435		
	ILLINOIS FED. AID PROJECT			

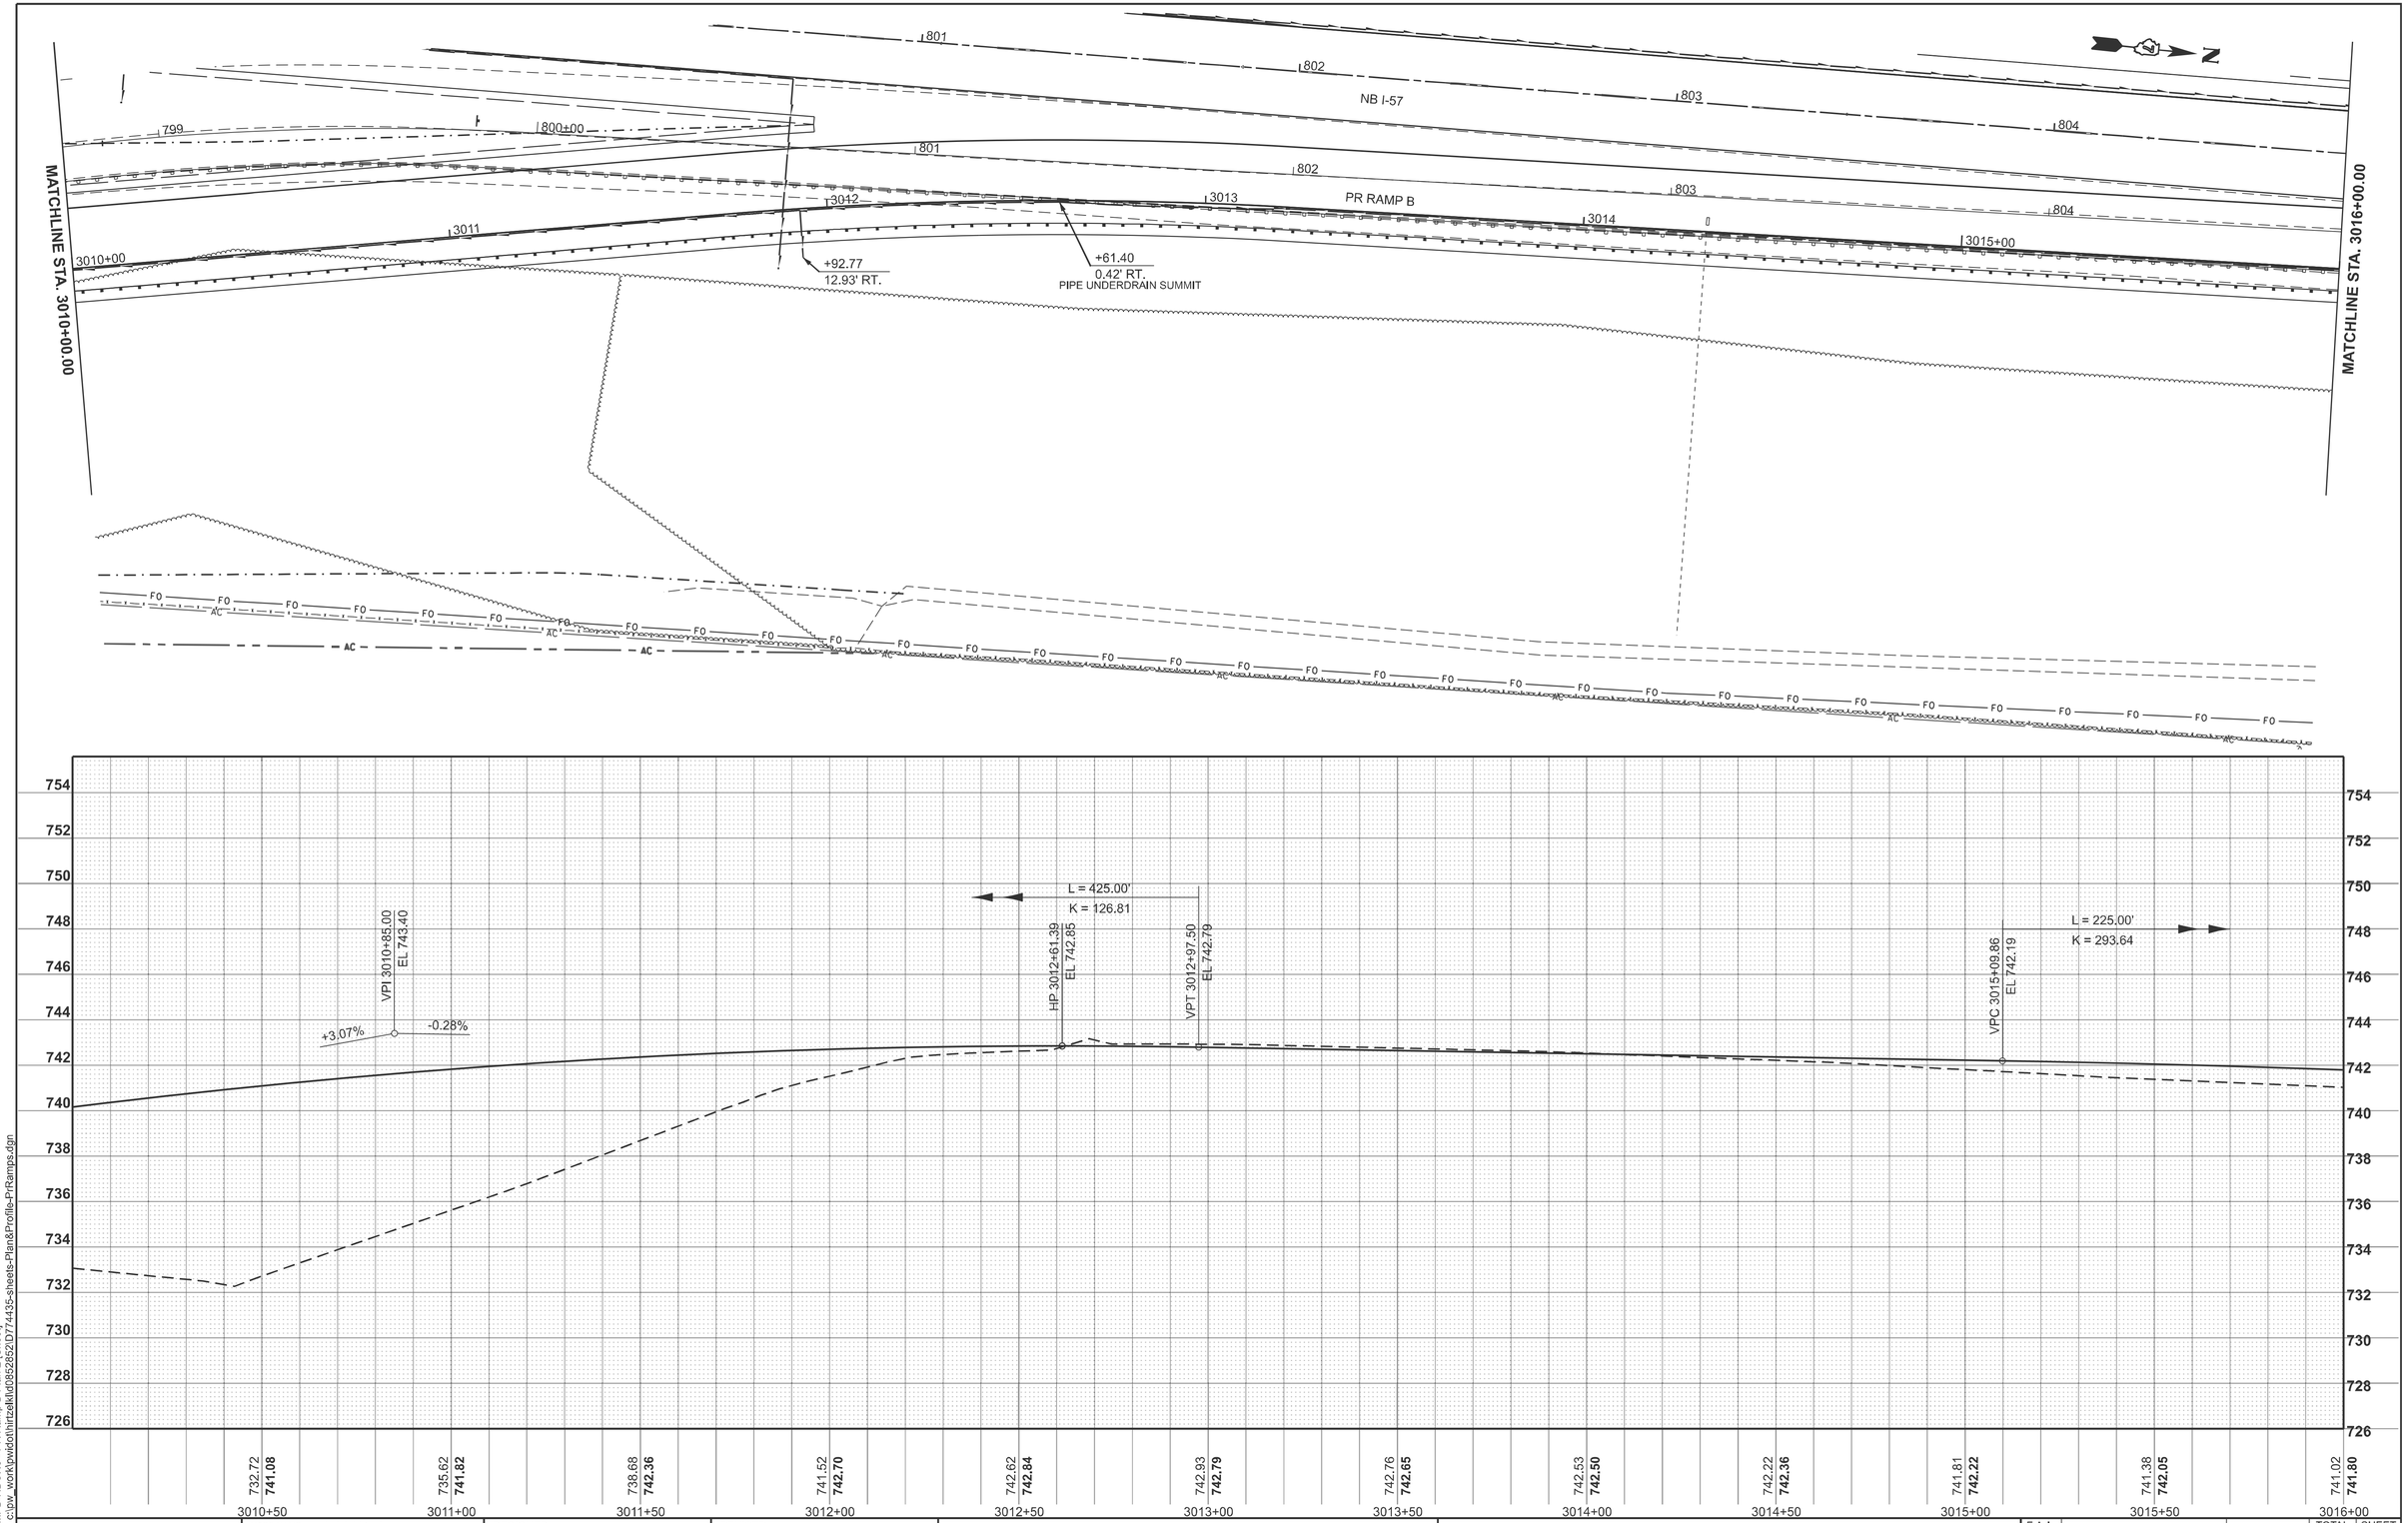

MODEL: RAMPB-NBON6 - PR Ramp B Plan-2 [Sheet]
FILE NAME: c:\pw_work\pwdot\hirtzelkl\d0852852\D774435-sheets-Plan&Profile-PrRamps.dgn

USER NAME = kaleb.hirtzel	DESIGNED -	REVISED -
	DRAWN -	REVISED -
PLOT SCALE = $SCALE$	CHECKED -	REVISED -
PLOT DATE = 8/19/2024	DATE -	REVISED -

STATE OF ILLINOIS
DEPARTMENT OF TRANSPORTATION

PLAN & PROFILE
RAMP B

SCALE: 1"=20' | SHEET 3 OF 5 SHEETS | STA. 3010+00.00 | TO STA. 3016+00.00

F.A.I RTE.	SECTION	COUNTY	TOTAL SHEETS	SHEET NO.
57	(15-22HB-4)BR (15-22)R	COLES	1086	144
		CONTRACT NO. 74435		
	ILLINOIS	FED. AID PROJECT		

MATCHLINE STA. 3016+00.00

MATCHLINE STA. 3022+00.00

805+00 | STA. 3016+40 | 806 | 807 | 808 | 809 | 810+00

1' STUB PR RAMP B

NB I-57

805+00 | 806 | 807

PR RAMP B

3016 | 3017 | 3018 | 3019 | 3020+00 | 3021

+02.64
13.00' RT.

+02.54
13.31' RT.

PR STR 015-2026

FO AC

L = 225.00'
K = 293.64

L = 700.00'
K = 579.84

VPI 3016+22.36
EL 741.87

VPT 3017+34.86
EL 740.69

VPC 3017+70.00
EL 740.32

VPI 3021+20.00
EL 736.64

-0.28% -1.05% -1.05% -2.26%

750 748 746 744 742 740 738 736 734 732 730 728 726 724 722

740.61 **741.46** | 740.15 **741.03** | 739.83 **740.53** | 739.52 **740.00** | 739.03 **739.42** | 731.72 **738.81** | **738.15** | **737.44** | 736.30 **736.70** | 735.50 **735.91** | 734.71 **735.08** | 733.94 **734.20**

3016+50 | 3017+00 | 3017+50 | 3018+00 | 3018+50 | 3019+00 | 3019+50 | 3020+00 | 3020+50 | 3021+00 | 3021+50 | 3022+00

MODEL: RAMPB-NBON6 - PR Ramp B Plan-3 [Sheet]
FILE NAME: c:\pw_work\pwidot\hirtzelkl\d0852852\D774435-sheets-Plan&Profile-PrRamps.dgn

USER NAME = kaleb.hirtzel	DESIGNED -	REVISED -	
	DRAWN -	REVISED -	
PLOT SCALE = $SCALE$	CHECKED -	REVISED -	
PLOT DATE = 8/19/2024	DATE -	REVISED -	

STATE OF ILLINOIS
DEPARTMENT OF TRANSPORTATION

PLAN & PROFILE
RAMP B

SCALE: 1"=20' | SHEET 4 OF 5 SHEETS | STA. 3016+00.00 | TO STA. 3022+00.00

F.A.I RTE.	SECTION	COUNTY	TOTAL SHEETS	SHEET NO.
57	(15-22HB-4)BR (15-22)R	COLES	1086	145
		CONTRACT NO. 74435		
	ILLINOIS	FED. AID PROJECT		


MATCHLINE STA. 3022+00.00

811 NB I-57 812 813 +72.2 814 815+00 816

3022 PR RAMP B 3023 3024

+87.77
22.31' RT.

AC FO FO FO FO FO FO FO FO FO AC FO FO FO FO FO FO FO FO FO FO FO FO FO AC AC AC

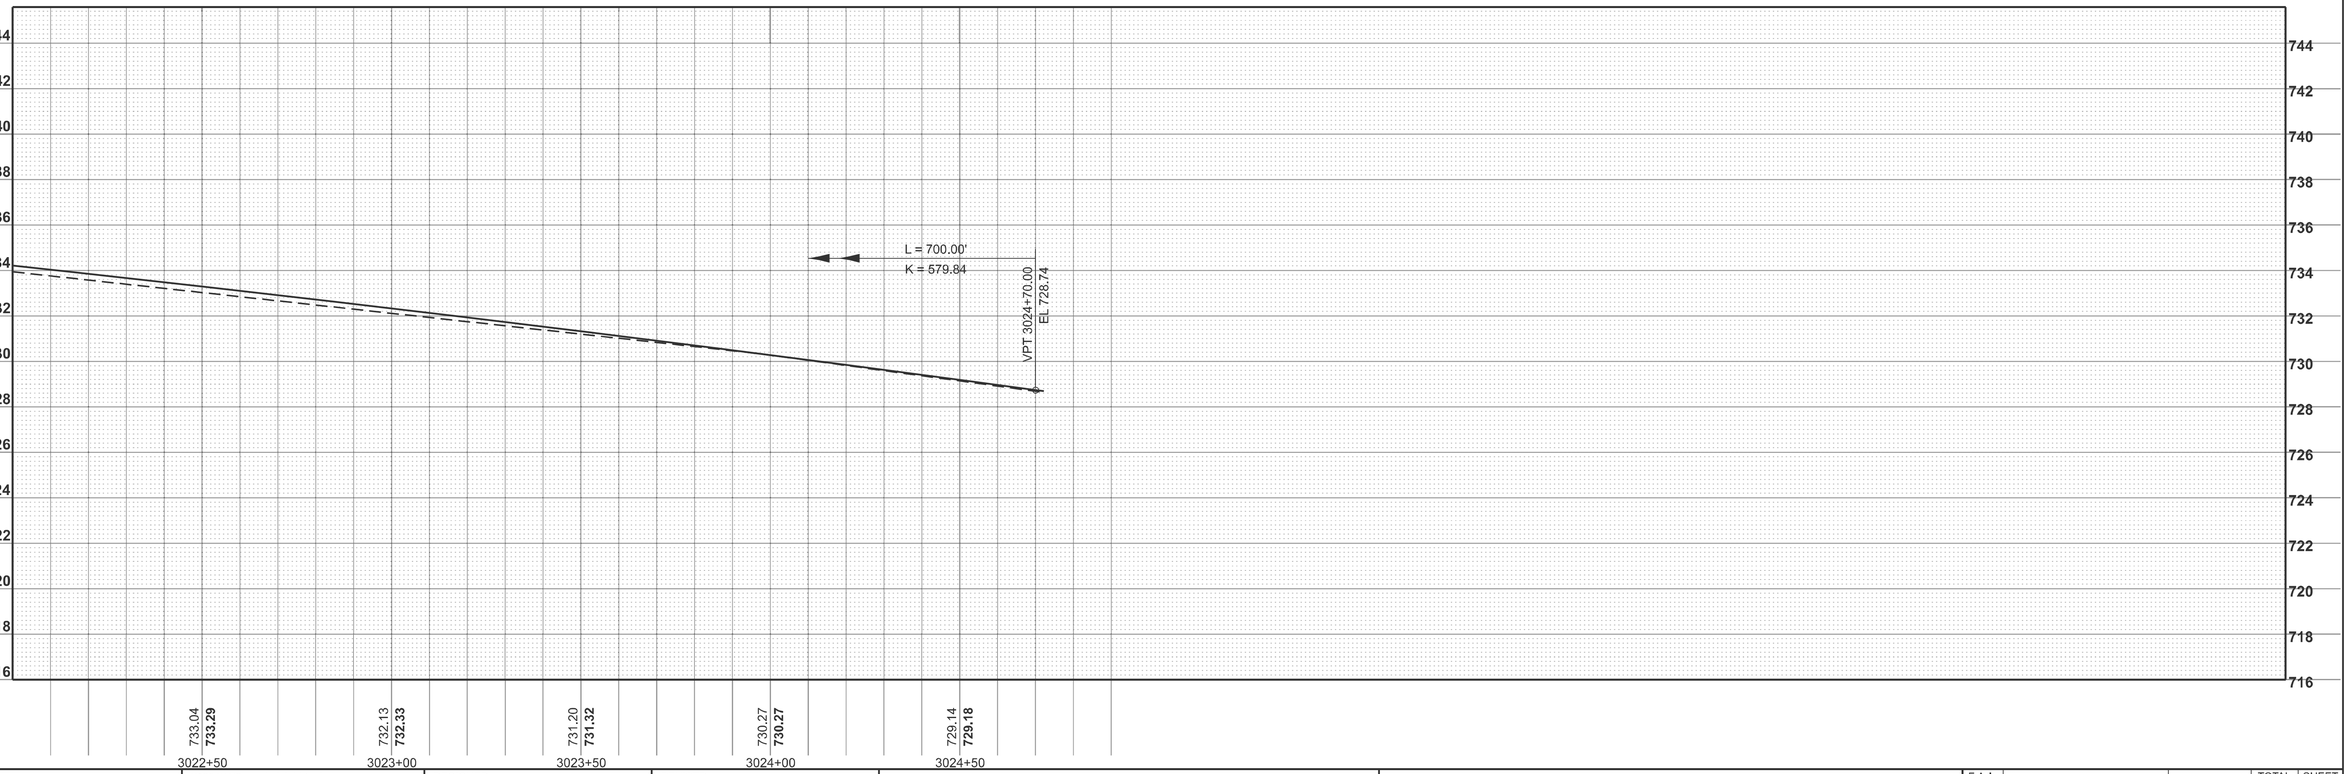

MODEL: RAMPB-NBON6 - PR Ramp B Plan-4 [Sheet]
FILE NAME: c:\pw_work\pwdot\hirtzelkl\d0852852\D7744435-sheets-Plan&Profile-PrRamps.dgn


USER NAME = kaleb.hirtzel	DESIGNED -	REVISED -
	DRAWN -	REVISED -
PLOT SCALE = $SCALE$	CHECKED -	REVISED -
PLOT DATE = 8/19/2024	DATE -	REVISED -

STATE OF ILLINOIS
DEPARTMENT OF TRANSPORTATION

PLAN & PROFILE
RAMP B

SCALE: 1"=20' | SHEET 5 OF 5 SHEETS | STA. 3022+00.00 | TO STA. 3024+72

F.A.I RTE.	SECTION	COUNTY	TOTAL SHEETS	SHEET NO.
57	(15-22HB-4)BR (15-22)R	COLES	1086	146
		CONTRACT NO. 74435		
	ILLINOIS	FED. AID PROJECT		

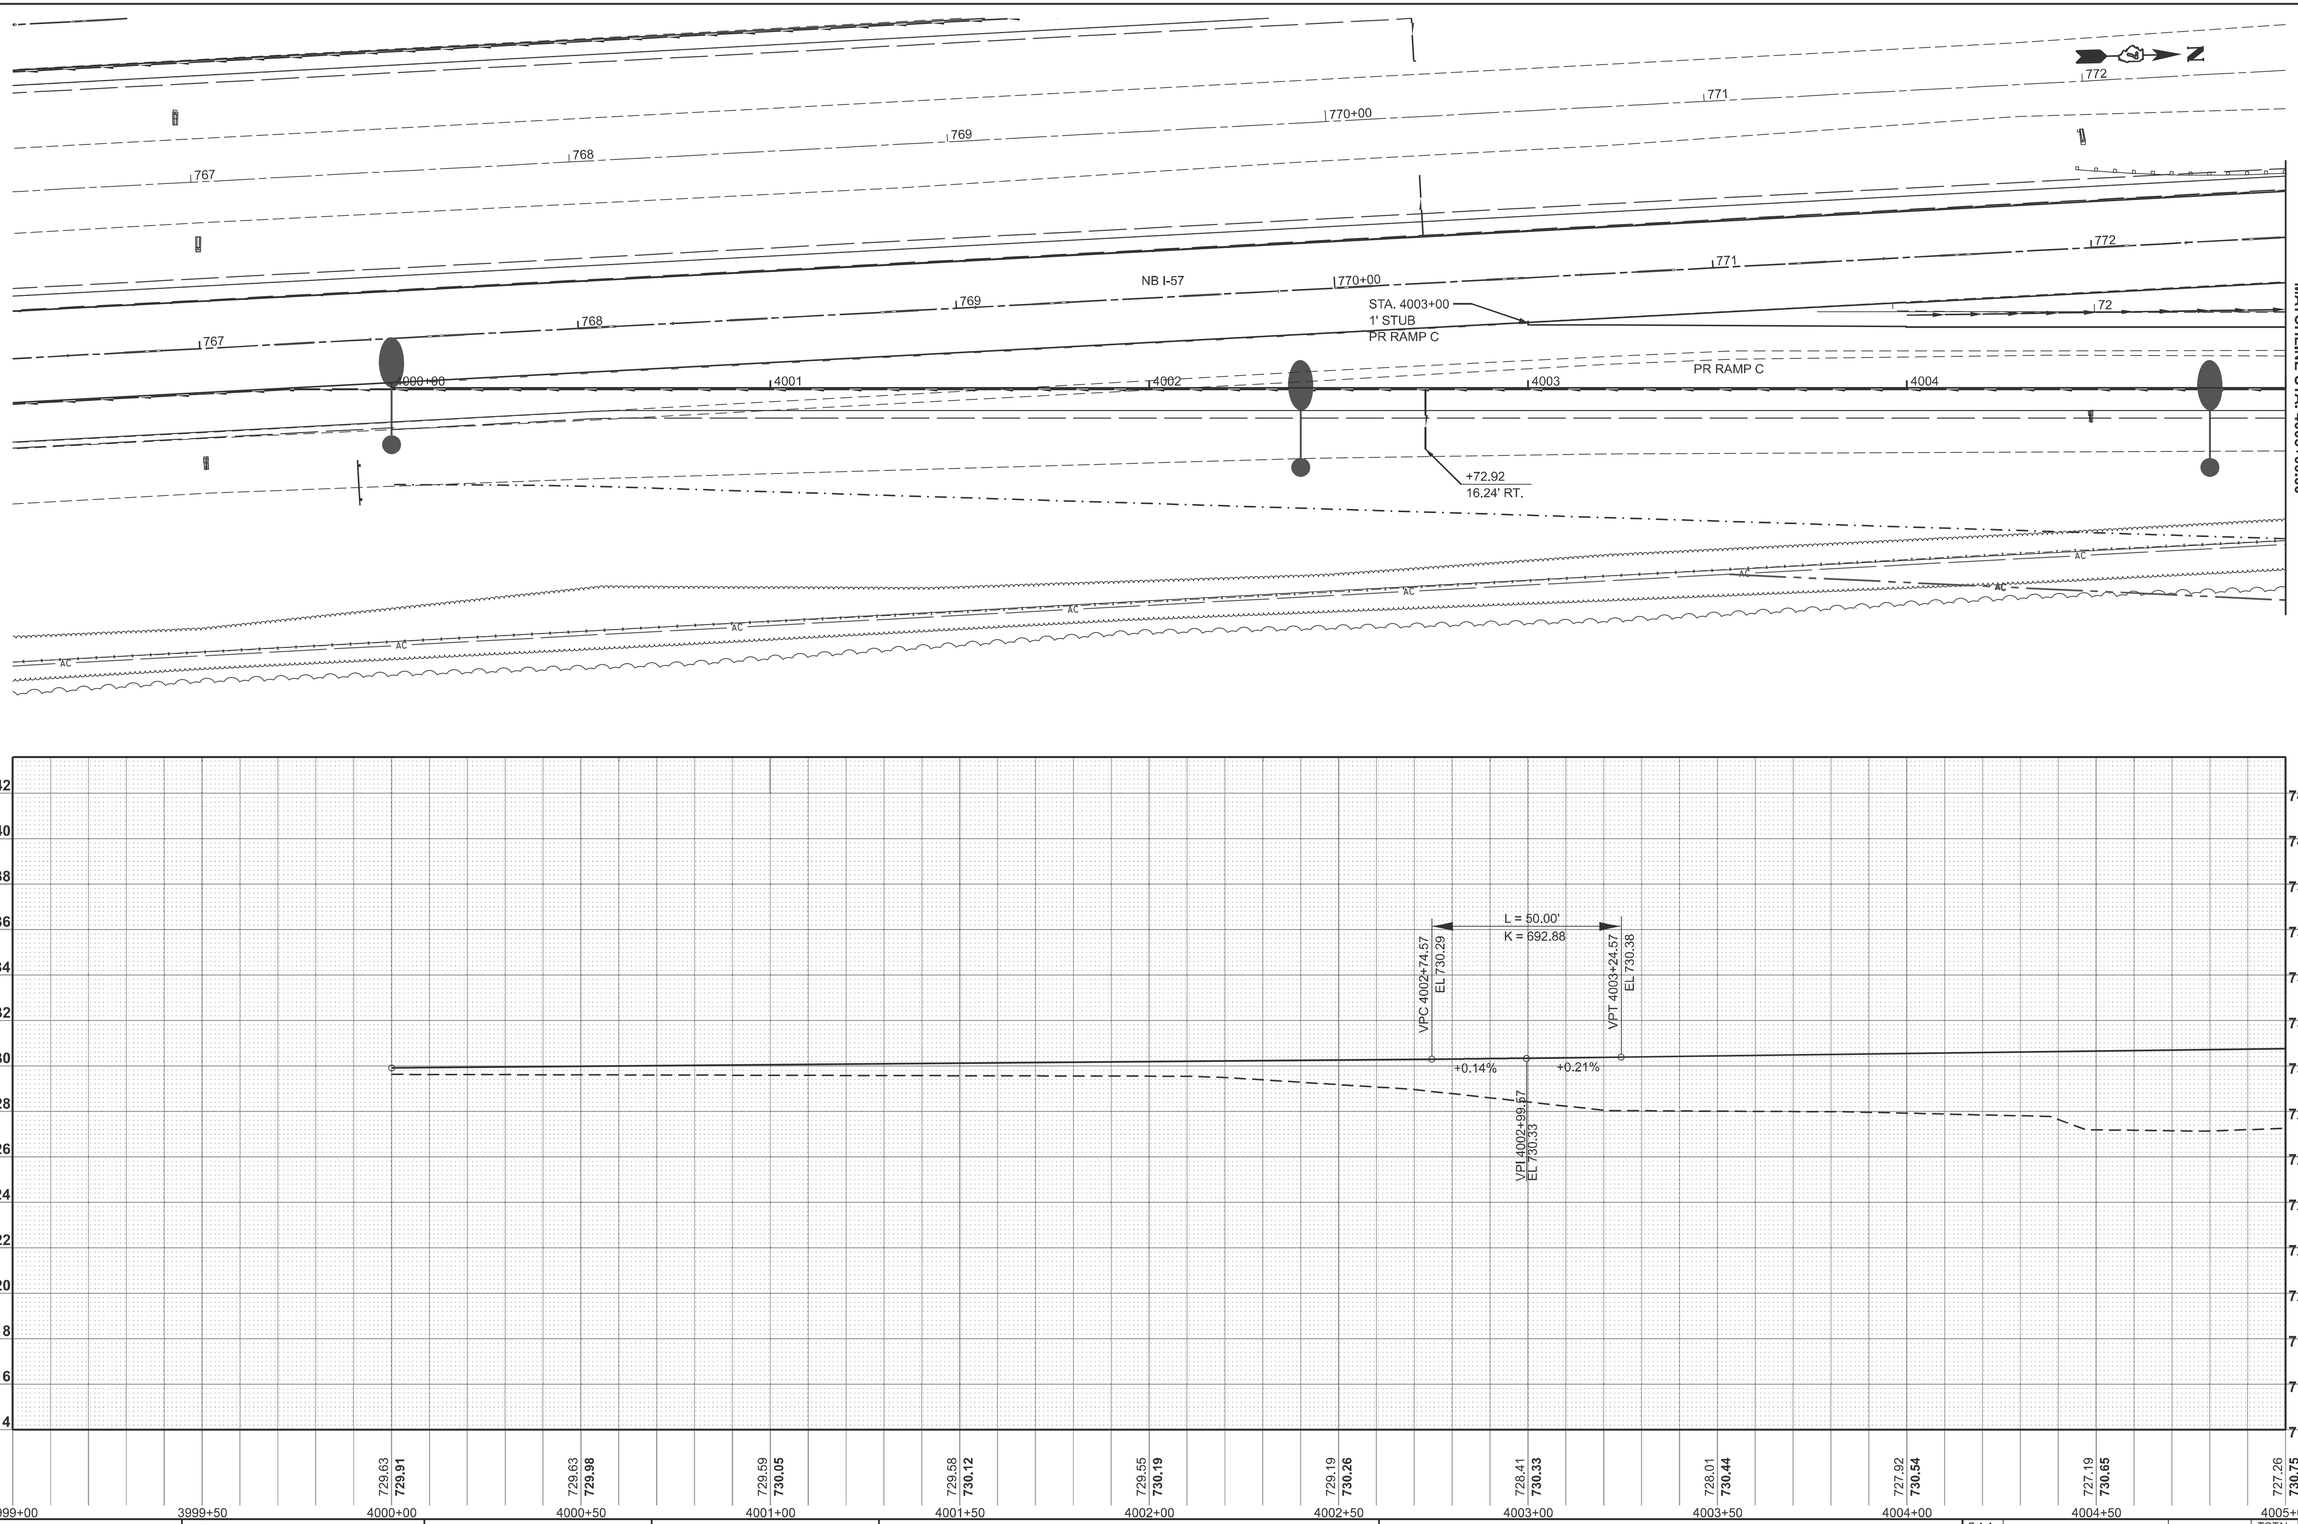

MODEL: RAMPC-NBOFF - Ramp C Plan [Sheet]
FILE NAME: c:\pw_work\pwdot\hirtzelkl\d0852852\D774435-sheets-Plan&Profile-PrRamps.dgn


USER NAME = kaleb.hirtzel	DESIGNED -	REVISED -
	DRAWN -	REVISED -
PLOT SCALE = $SCALE$	CHECKED -	REVISED -
PLOT DATE = 8/19/2024	DATE -	REVISED -

STATE OF ILLINOIS
DEPARTMENT OF TRANSPORTATION

PLAN & PROFILE
RAMP C

SCALE: 1"=20' | SHEET 1 OF 4 SHEETS | STA. 4000+00 | TO STA. 4005+00.00

F.A.I RTE.	SECTION	COUNTY	TOTAL SHEETS	SHEET NO.
57	(15-22HB-4)BR (15-22)R	COLES	1086	147
		CONTRACT NO. 74435		
	ILLINOIS	FED. AID PROJECT		

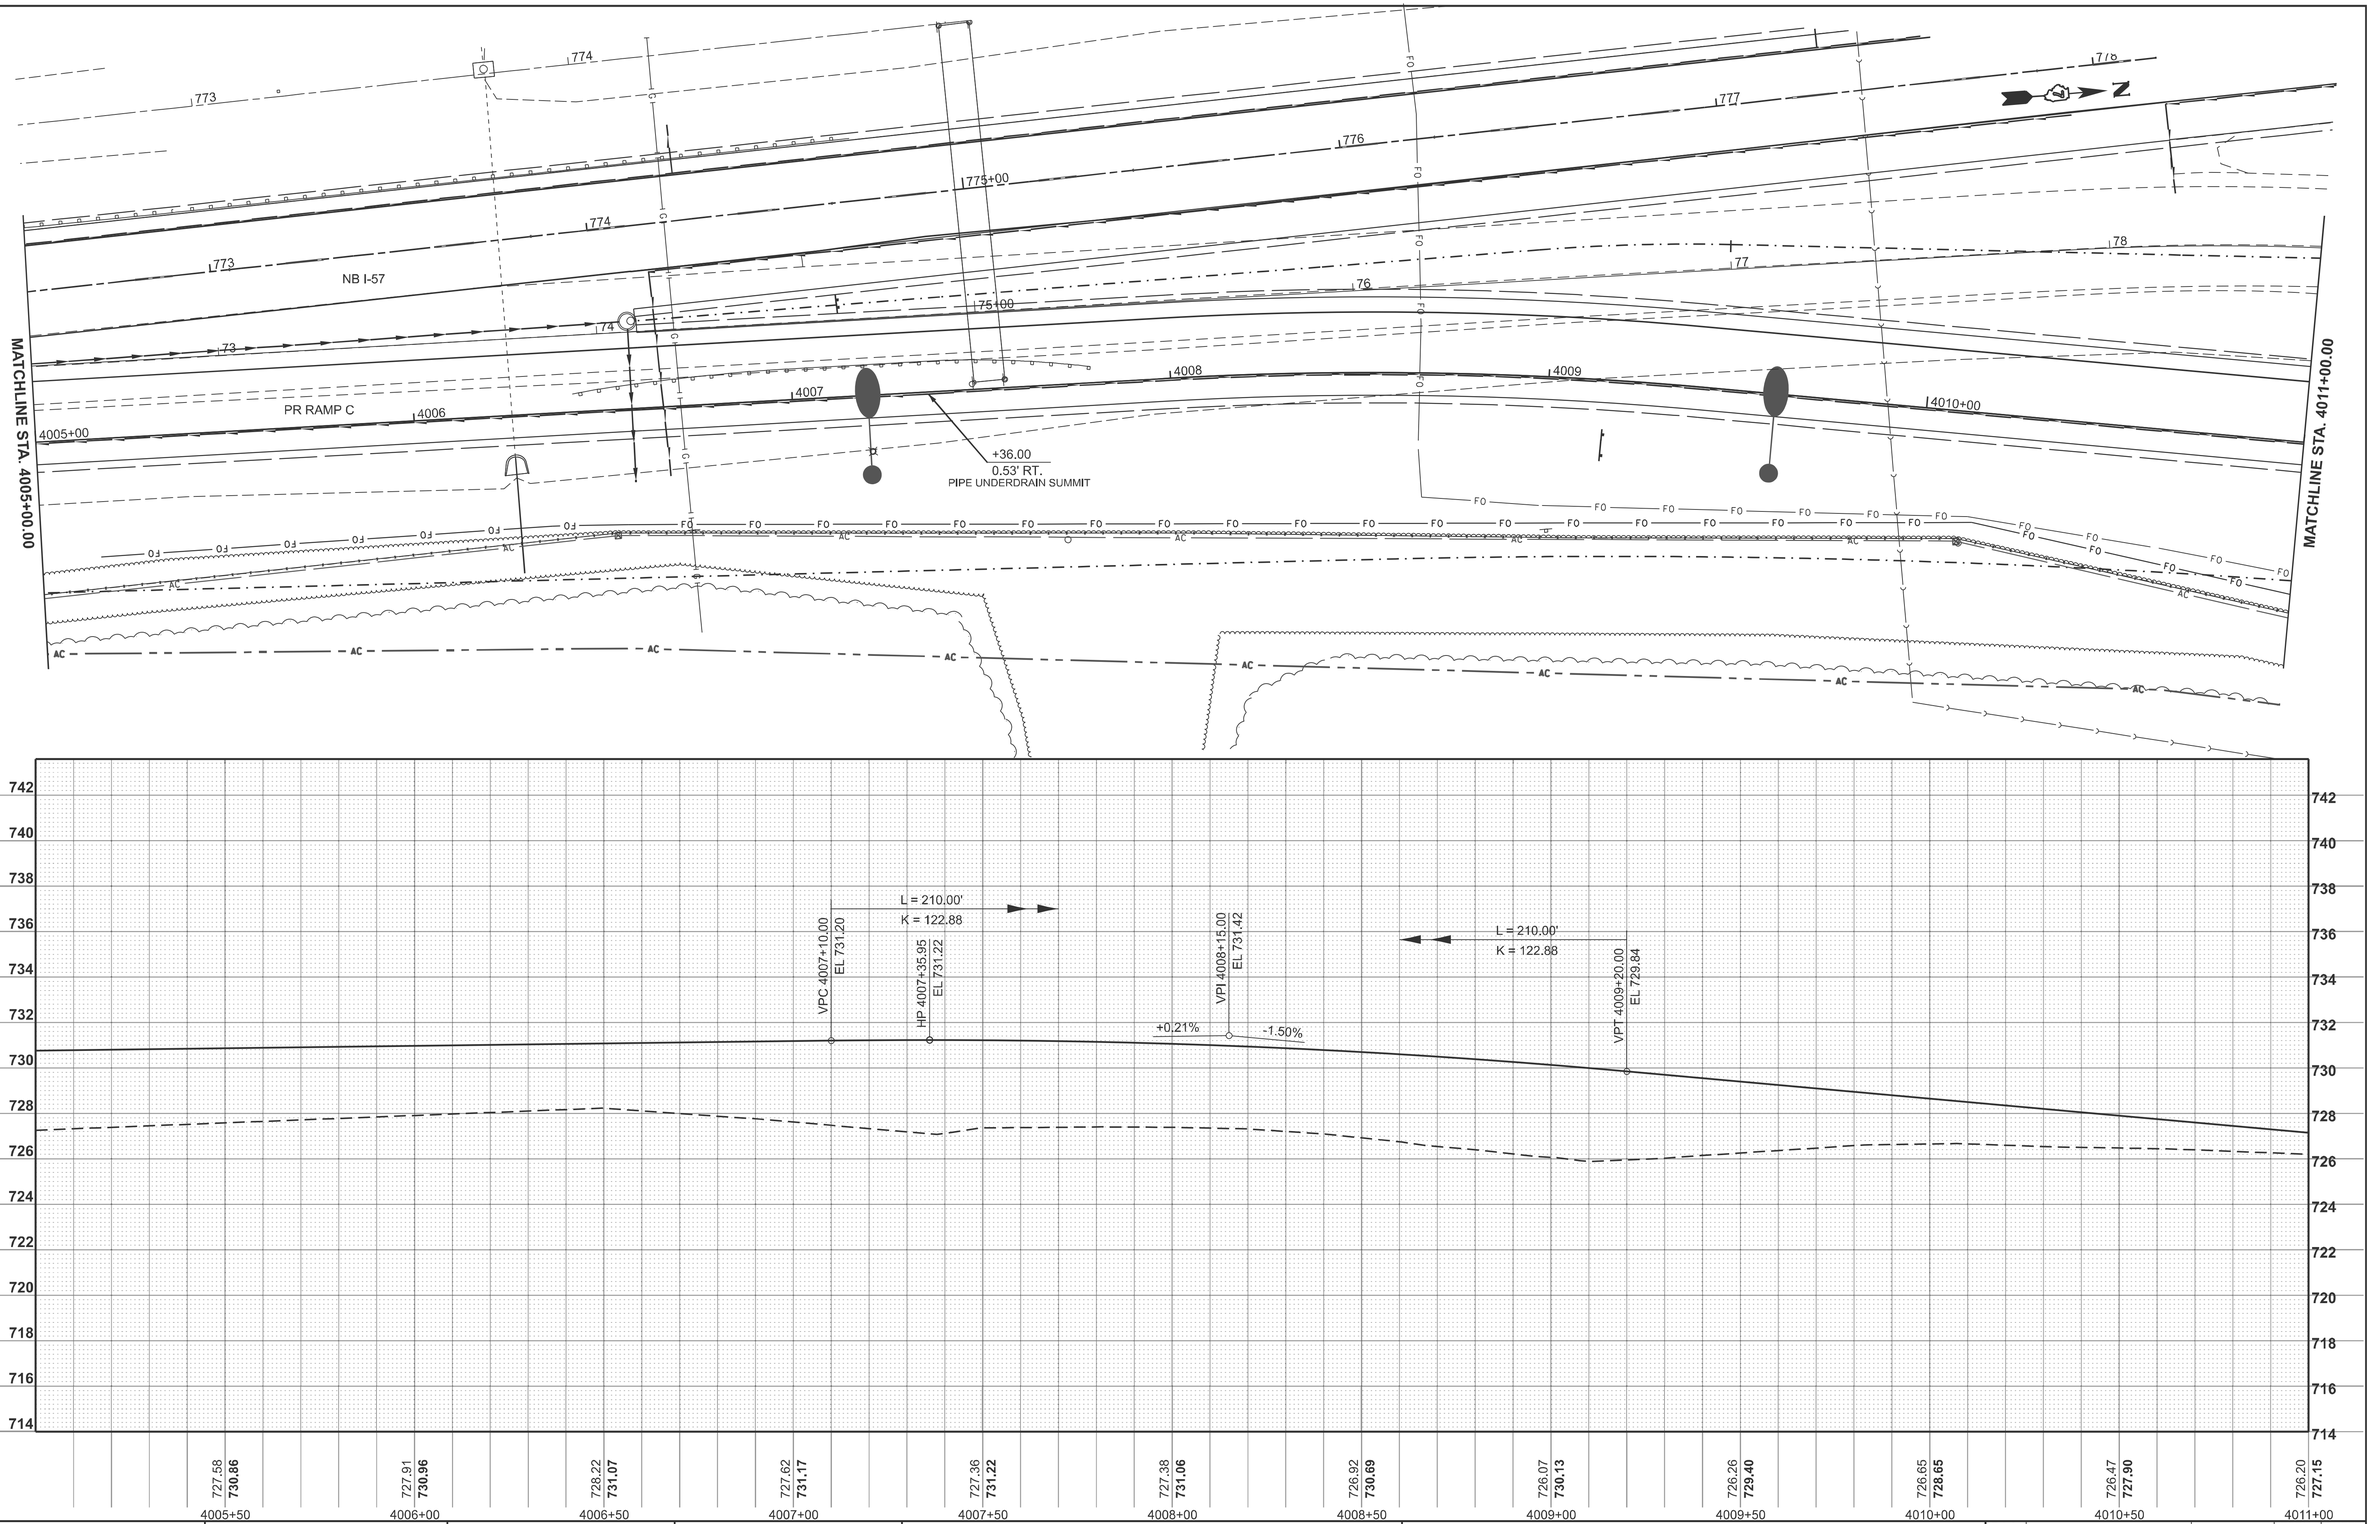

MODEL: RAMPC-NBOFF - Ramp C Plan-1 [Sheet]
FILE NAME: c:\pw_work\pwidot\hirtzelkl\d0852852\D774435-sheets-Plan&Profile-PrRamps.dgn


USER NAME = kaleb.hirtzel	DESIGNED -	REVISED -	
	DRAWN -	REVISED -	
PLOT SCALE = $SCALE$	CHECKED -	REVISED -	
PLOT DATE = 8/19/2024	DATE -	REVISED -	

STATE OF ILLINOIS
DEPARTMENT OF TRANSPORTATION

PLAN & PROFILE
RAMP C

SCALE: 1"=20' | SHEET 2 OF 4 SHEETS | STA. 4005+00.00 | TO STA. 4011+00.00

F.A.I RTE.	SECTION	COUNTY	TOTAL SHEETS	SHEET NO.
57	(15-22HB-4)BR (15-22)R	COLES	1086	148
		CONTRACT NO. 74435		
	ILLINOIS	FED. AID PROJECT		

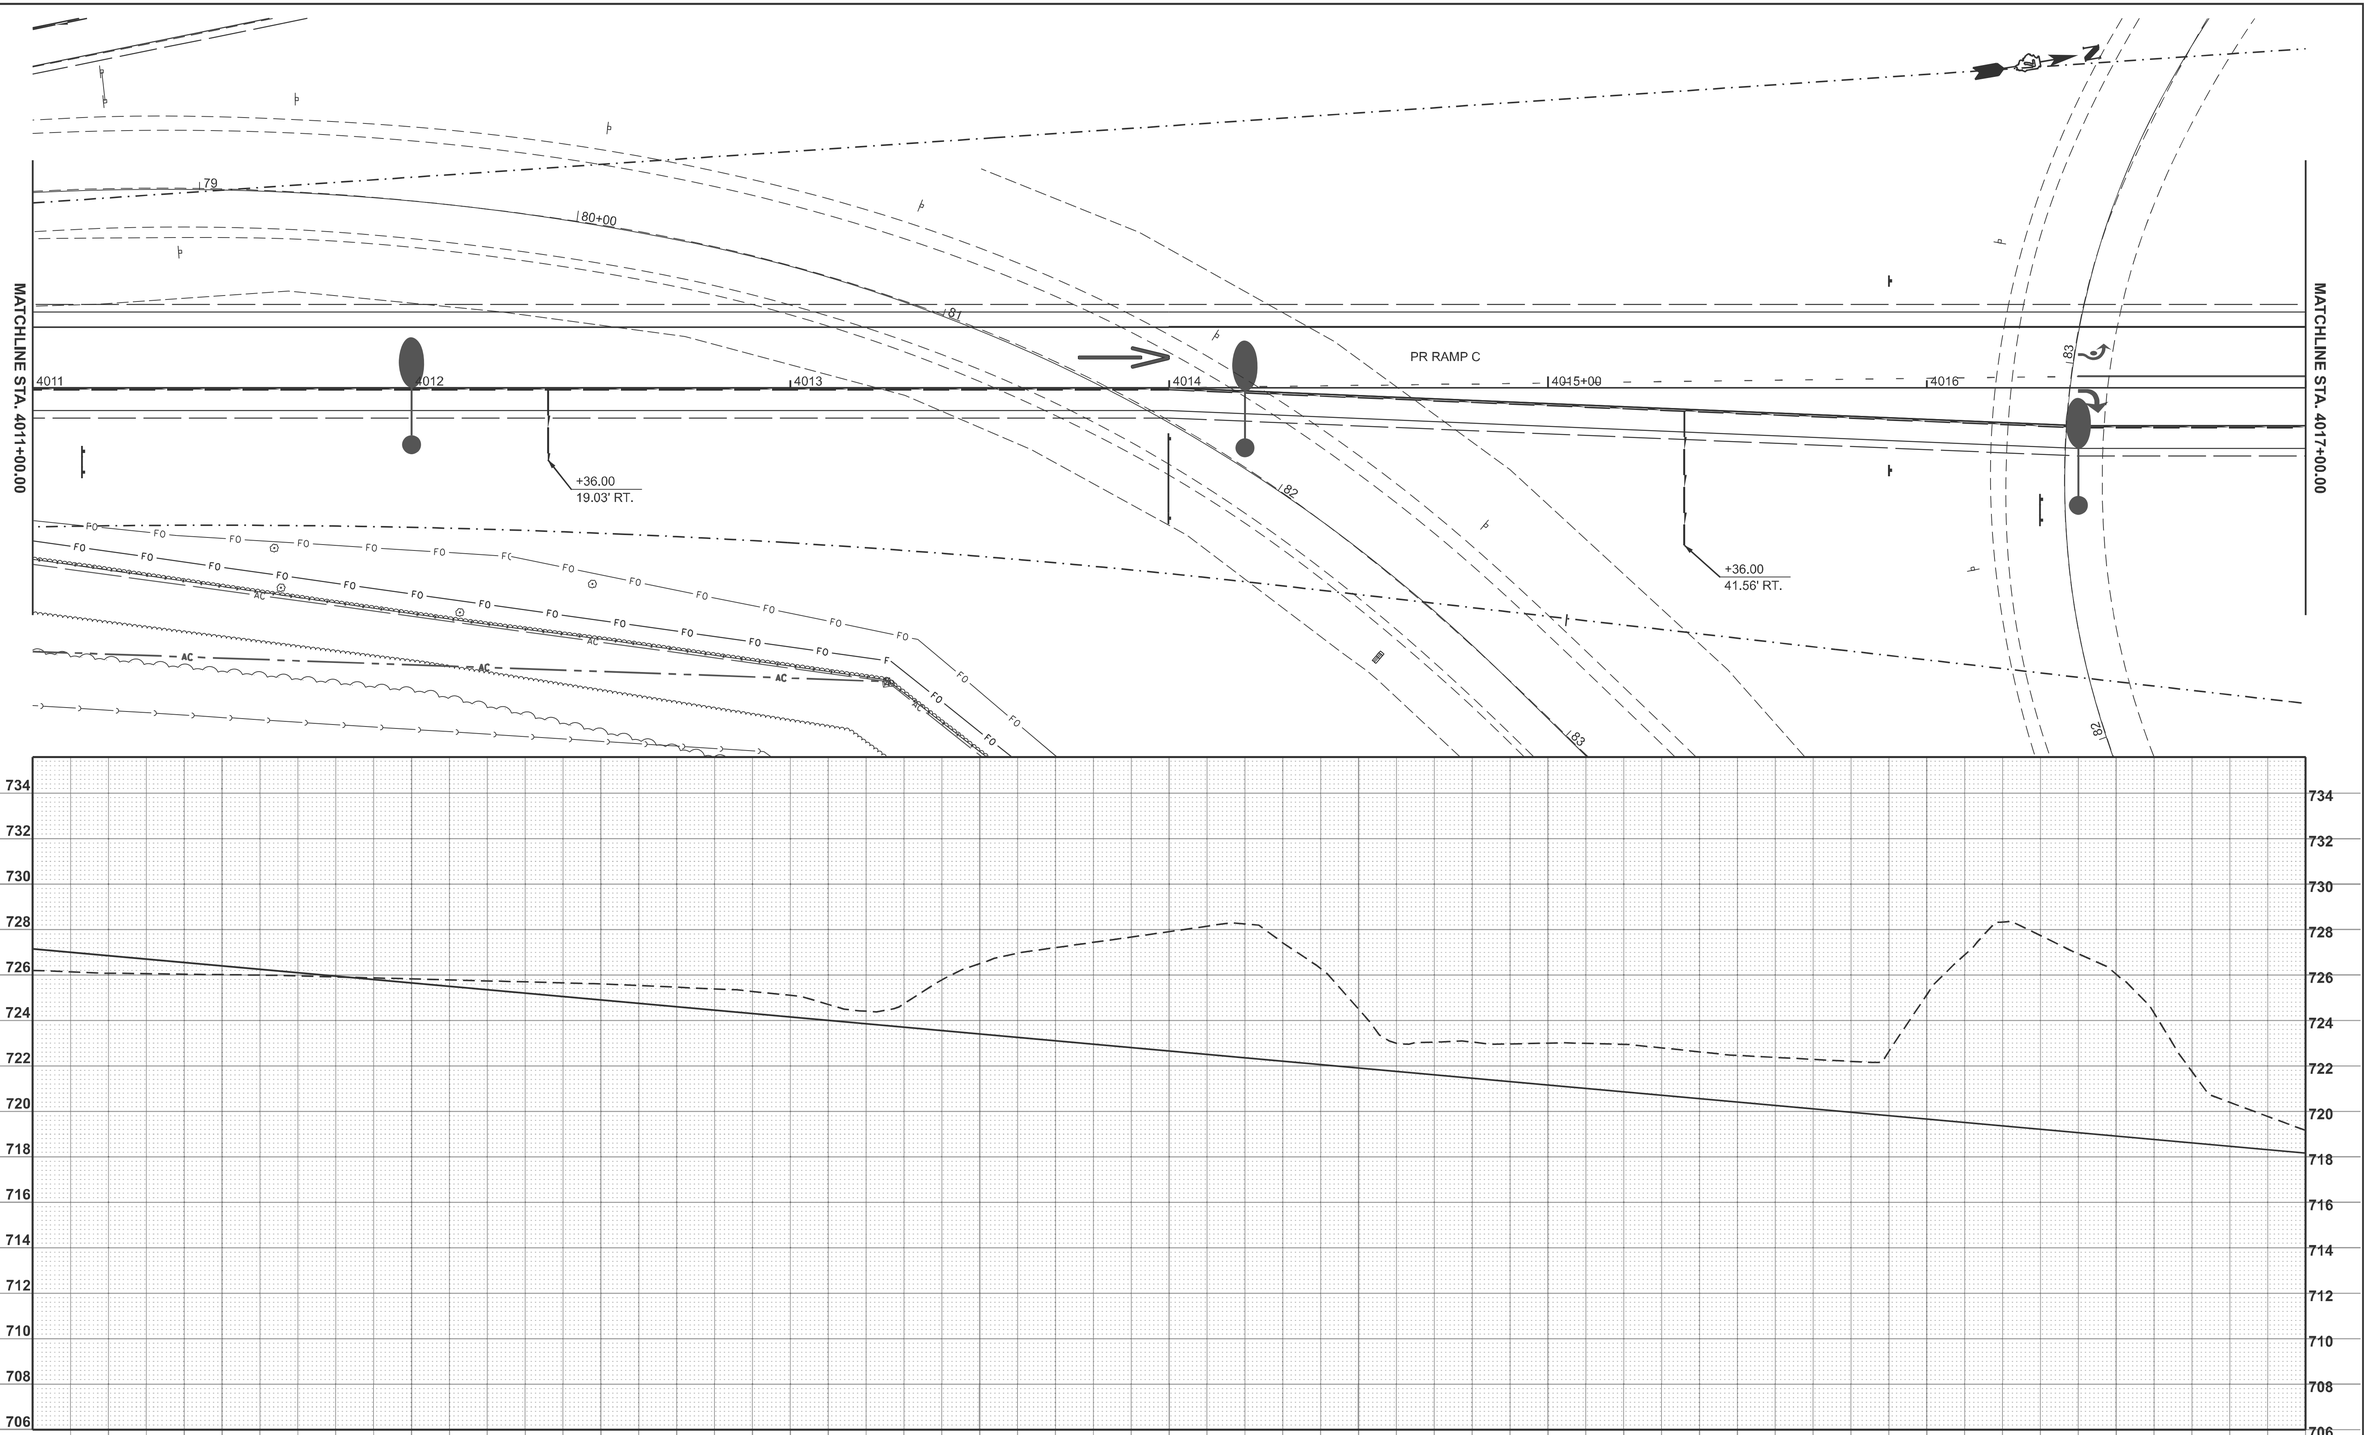

MODEL: RAMPC-NBOFF - Ramp C Plan-2 [Sheet]
FILE NAME: c:\pw_work\pwbot\hirtzelkl\d08528528\D777443-sheets-Plan&Profile-PrRamps.dgn


USER NAME = kaleb.hirtzel	DESIGNED -	REVISED -
	DRAWN -	REVISED -
PLOT SCALE = $SCALE$	CHECKED -	REVISED -
PLOT DATE = 8/19/2024	DATE -	REVISED -


STATE OF ILLINOIS
DEPARTMENT OF TRANSPORTATION

PLAN & PROFILE
RAMP C

SCALE: 1"=20' | SHEET 3 OF 4 SHEETS | STA. 4011+00.00 | TO STA. 4017+00.00

F.A.I RTE.	SECTION	COUNTY	TOTAL SHEETS	SHEET NO.
57	(15-22HB-4)BR (15-22)R	COLES	1086	149
		CONTRACT NO. 74435		
	ILLINOIS FED. AID PROJECT			

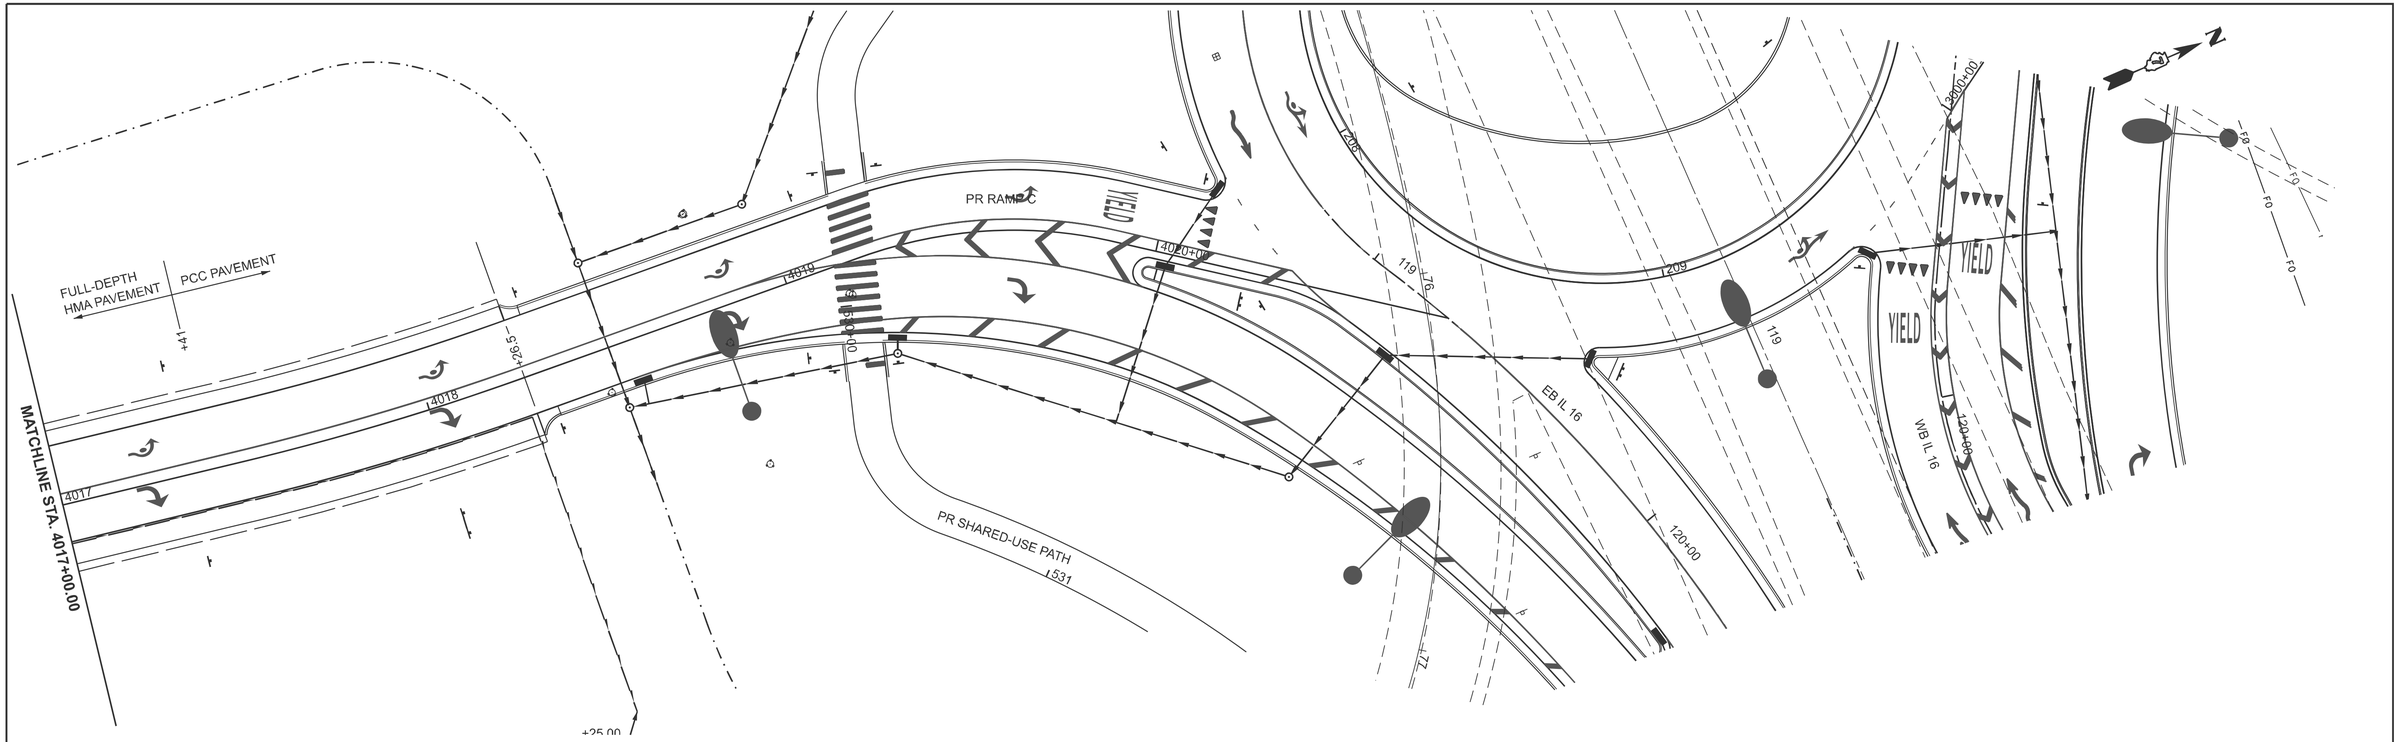

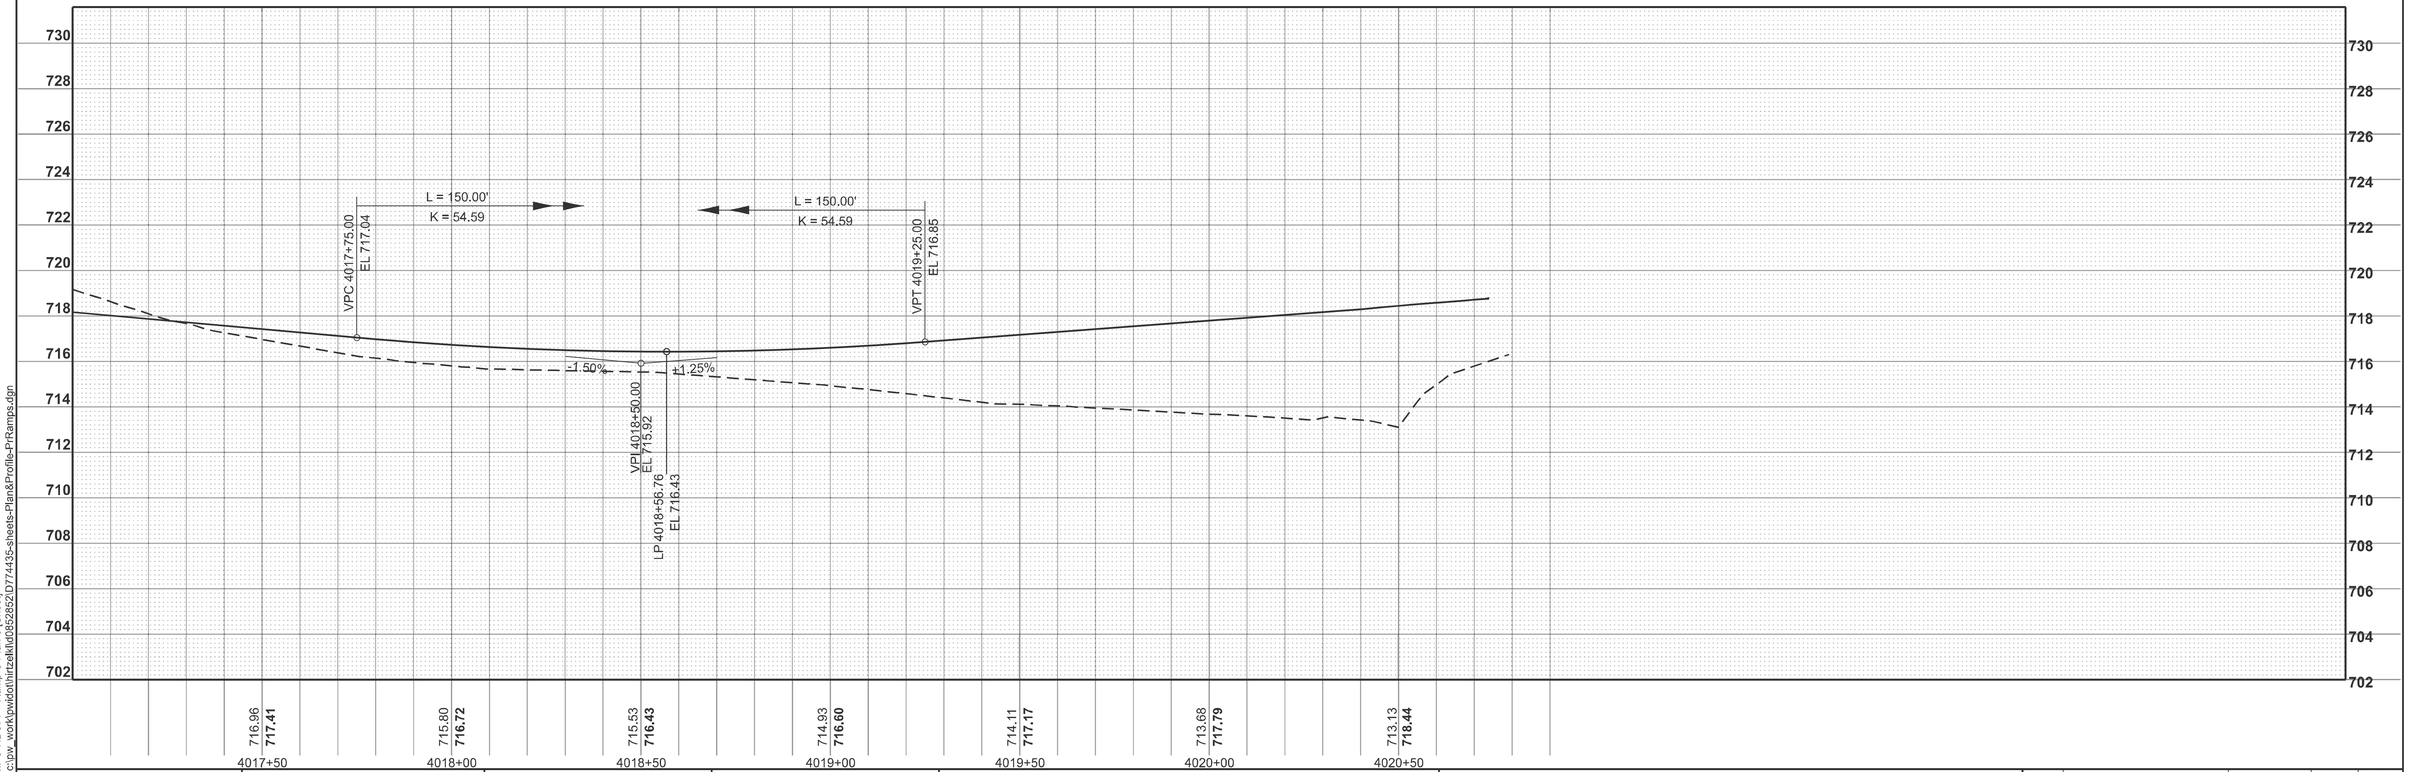

MODEL: RAMPC-NBOFF - Ramp C Plan-3 [Sheet]
FILE NAME: c:\pw_work\pwdot\hirtzelkl\d0852852\D7744435-sheets-Plan&Profile-PrRamps.dgn


USER NAME = kaleb.hirtzel	DESIGNED -	REVISED -	
	DRAWN -	REVISED -	
PLOT SCALE = $SCALE$	CHECKED -	REVISED -	
PLOT DATE = 8/19/2024	DATE -	REVISED -	


STATE OF ILLINOIS
DEPARTMENT OF TRANSPORTATION

PLAN & PROFILE
RAMP C

SCALE: 1"=20' | SHEET 4 OF 4 SHEETS | STA. 4017+00.00 | TO STA. 4020+79

F.A.I RTE.	SECTION	COUNTY	TOTAL SHEETS	SHEET NO.
57	(15-22HB-4)BR (15-22)R	COLES	1086	150
		CONTRACT NO. 74435		
	ILLINOIS FED. AID PROJECT			

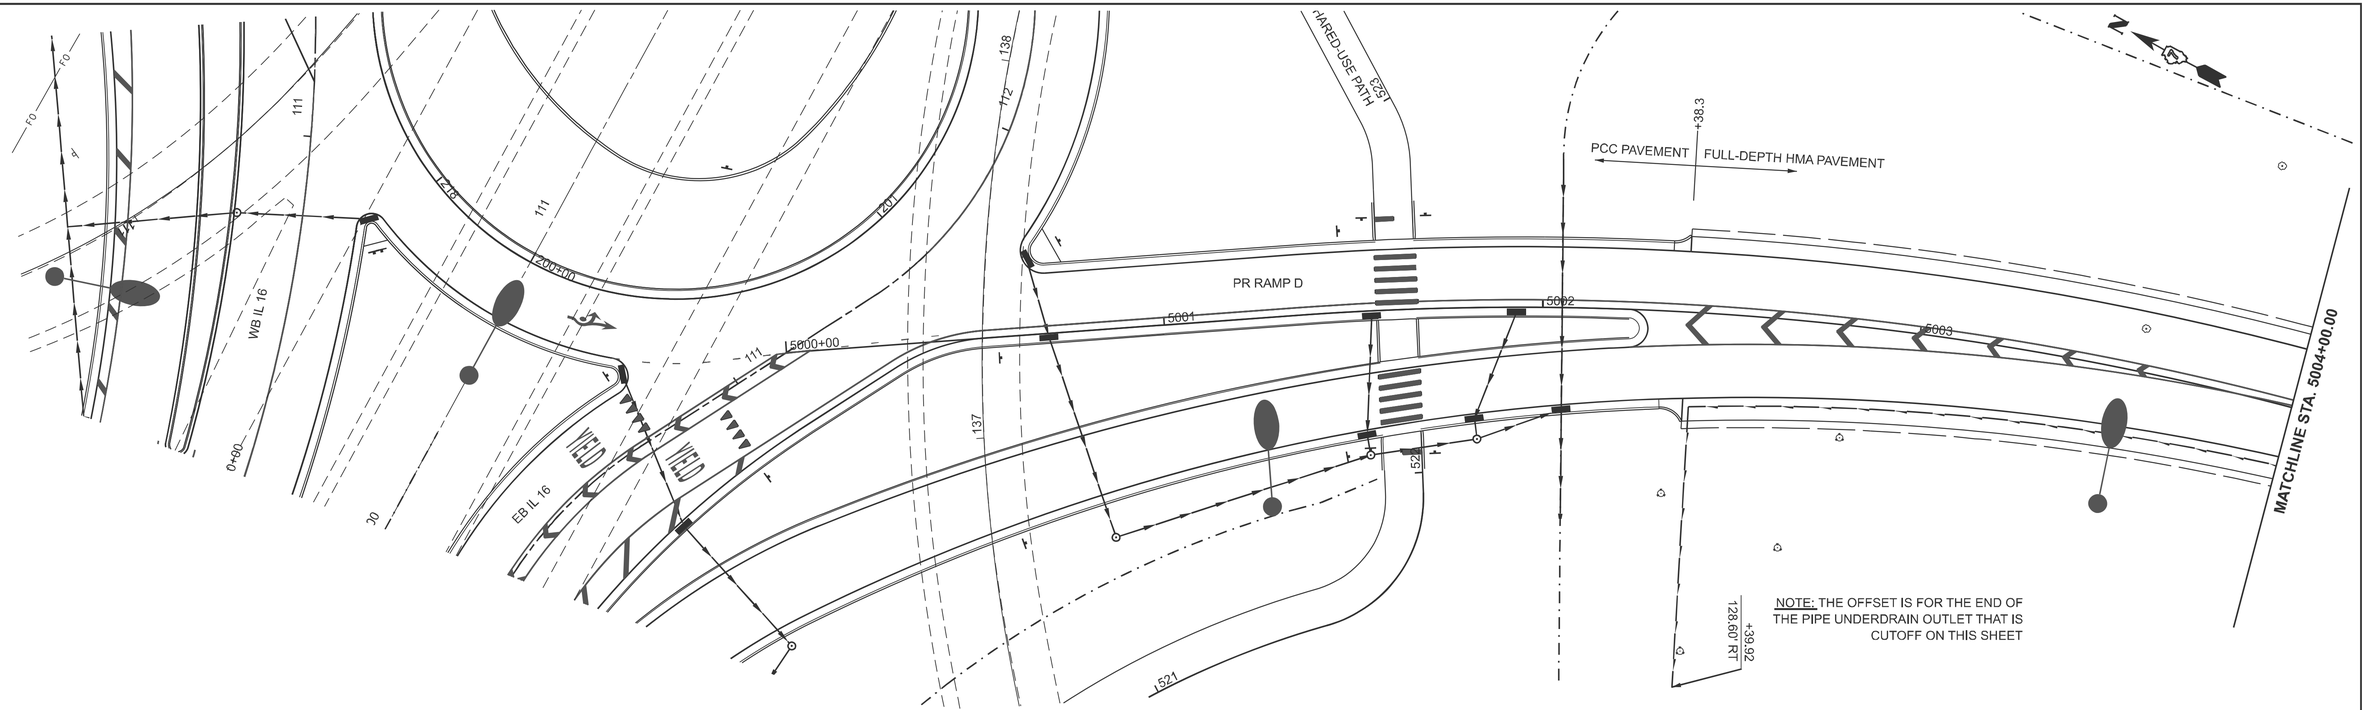

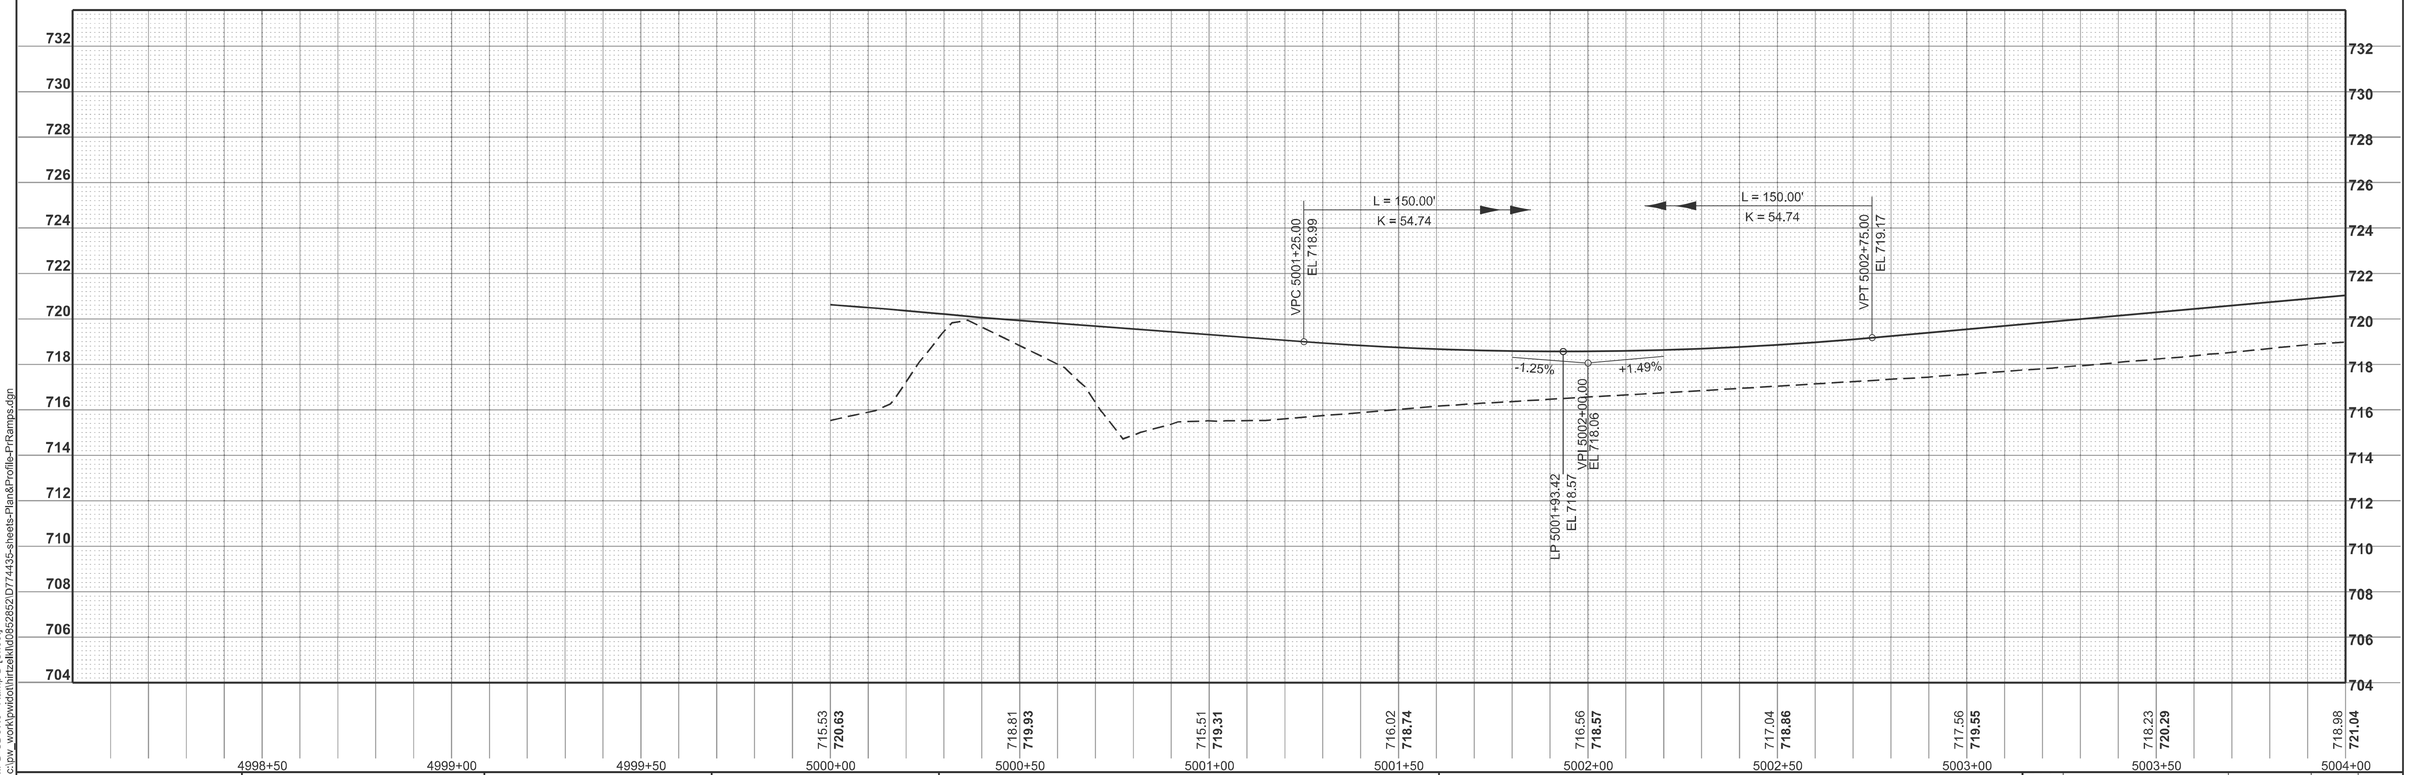

MODEL: RAMPD-SBON6 - Ramp D [Sheet]
FILE NAME: c:\pw_work\pwidot\hirtzelkl\d0852852\D774435-sheets-Plan&Profile-PrRamps.dgn


USER NAME = kaleb.hirtzel	DESIGNED -	REVISED -
	DRAWN -	REVISED -
PLOT SCALE = $SCALE$	CHECKED -	REVISED -
PLOT DATE = 8/19/2024	DATE -	REVISED -

STATE OF ILLINOIS
DEPARTMENT OF TRANSPORTATION

PLAN & PROFILE
RAMP D

SCALE: 1"=20' | SHEET 1 OF 5 SHEETS | STA. 5000+00 | TO STA. 5004+00.00

F.A.I RTE.	SECTION	COUNTY	TOTAL SHEETS	SHEET NO.
57	(15-22HB-4)BR (15-22)R	COLES	1086	151
		CONTRACT NO. 74435		
	ILLINOIS	FED. AID PROJECT		

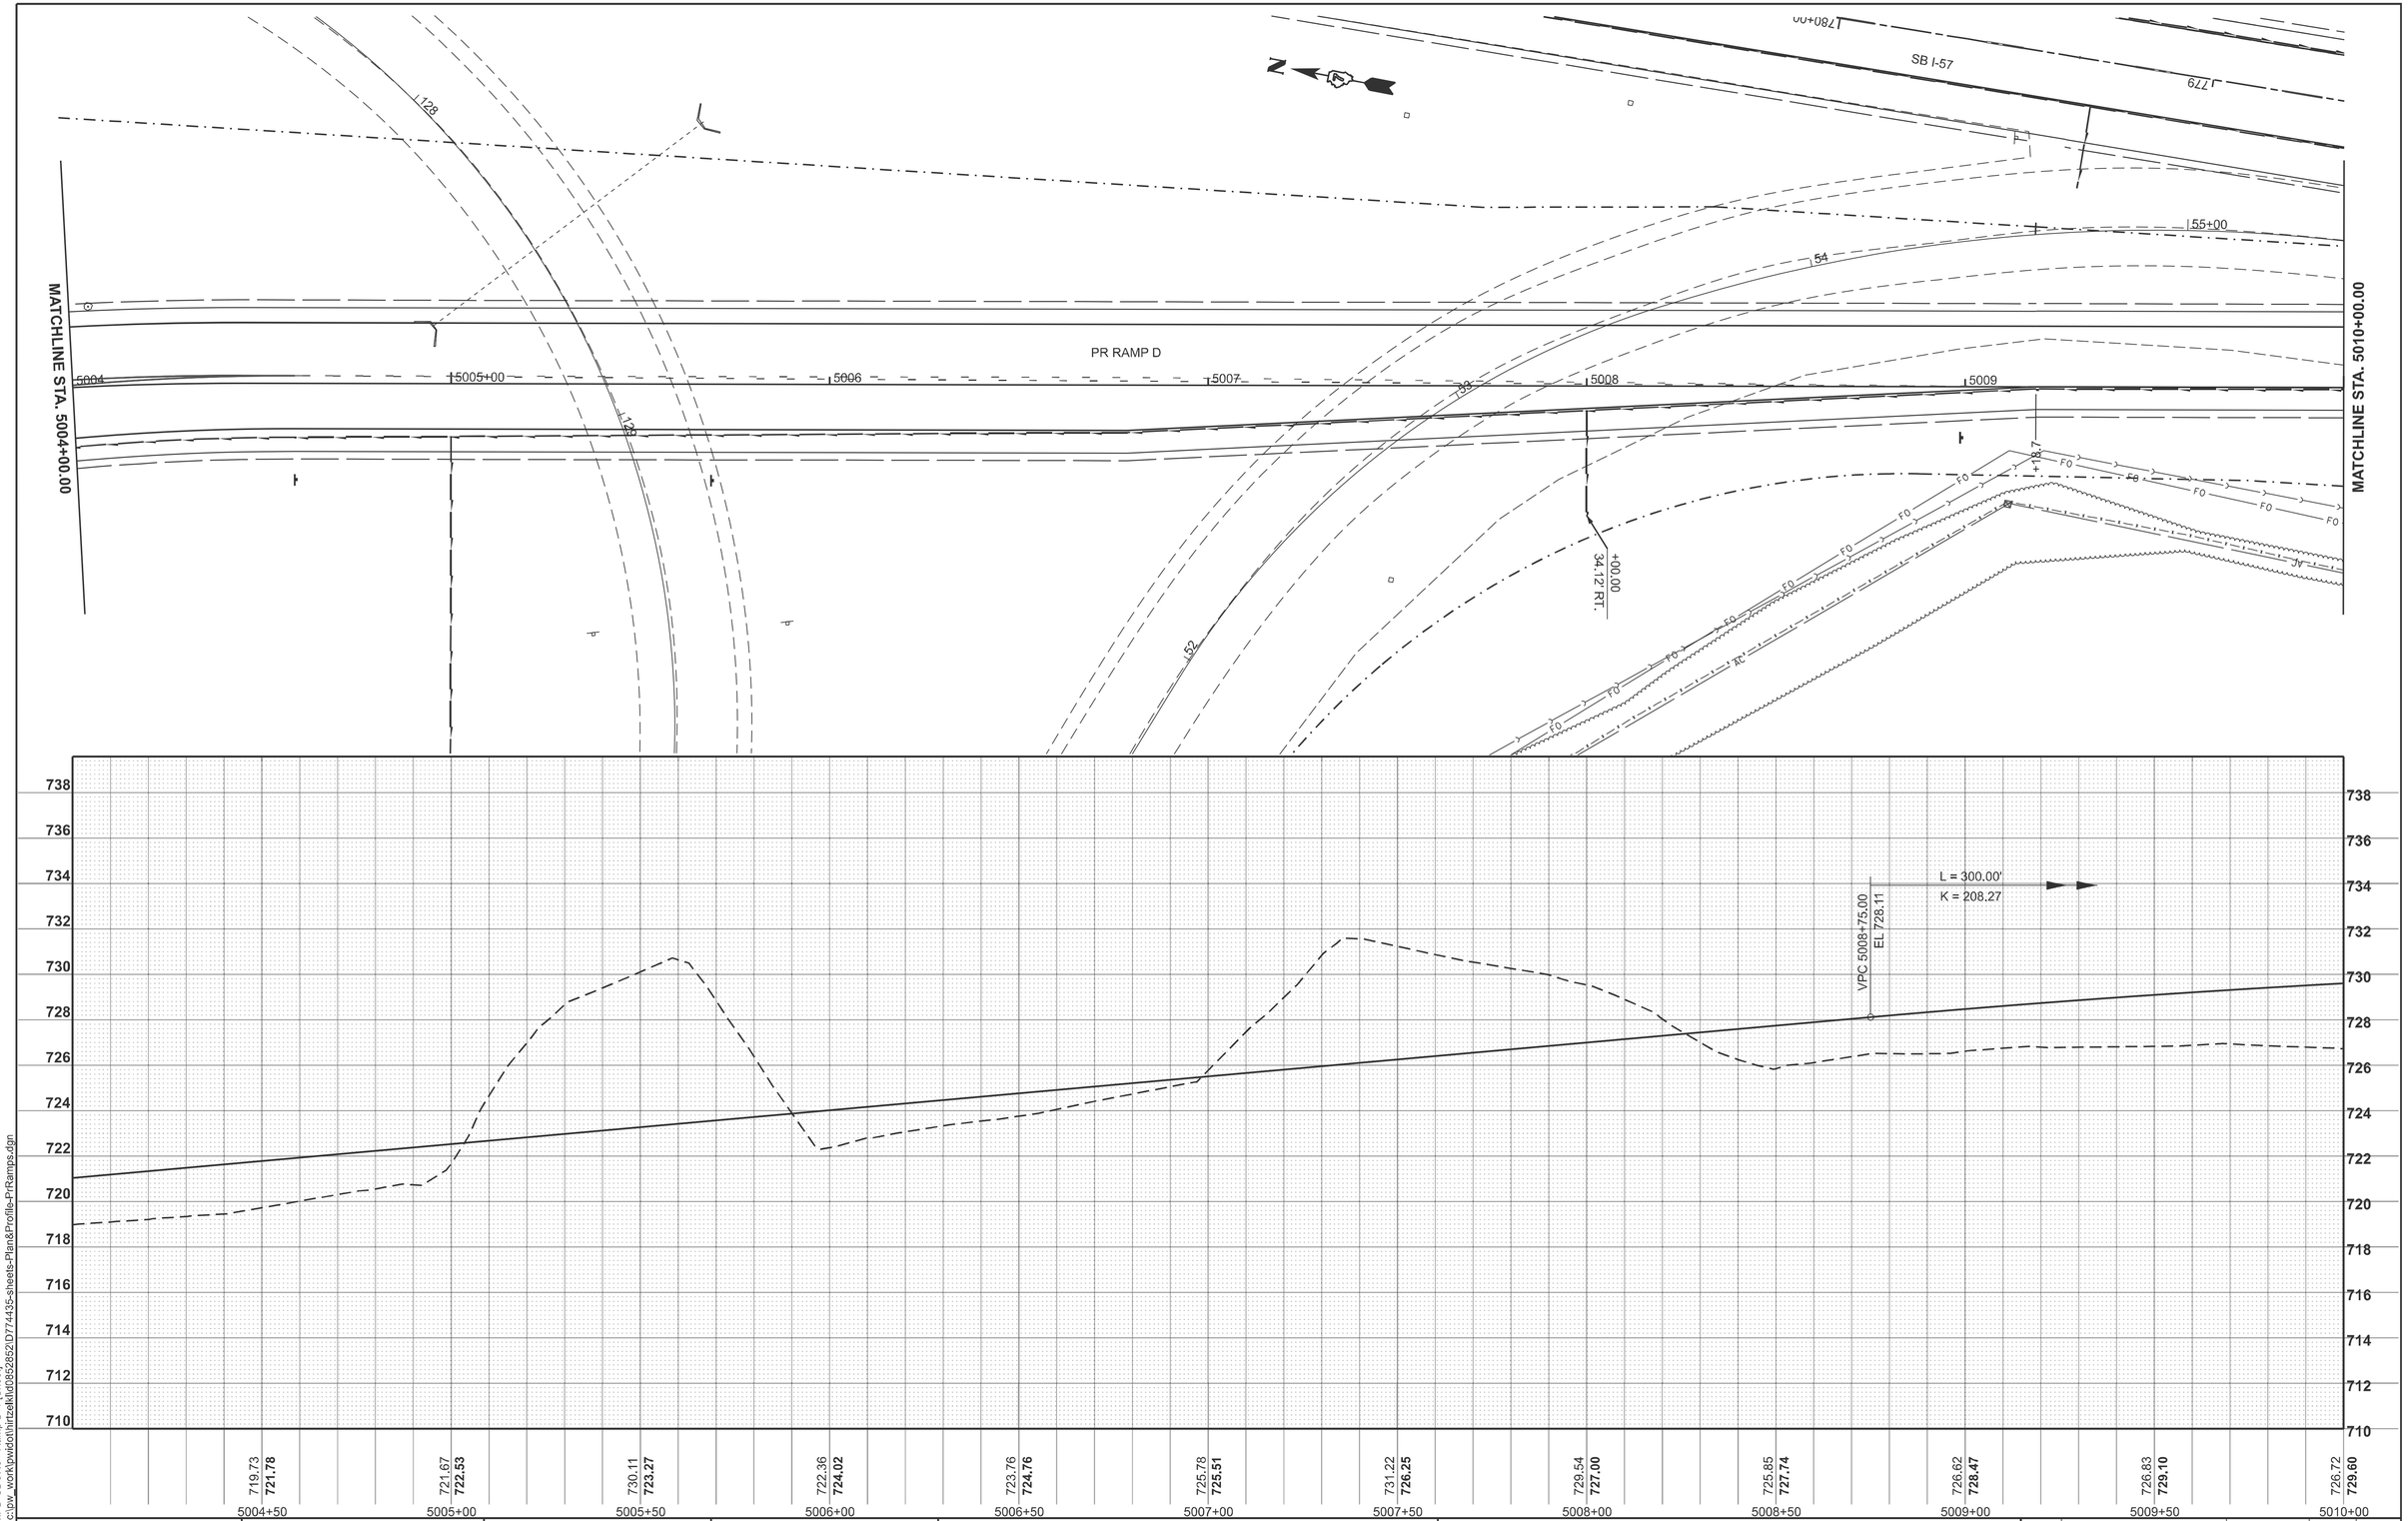

MODEL: RAMPD-SBON6 - Ramp D-1 [Sheet]
FILE NAME: c:\pw_work\pwidot\hirtzelkl\d0852852\D774435-sheets-Plan&Profile-PrRamps.dgn


USER NAME = kaleb.hirtzel	DESIGNED -	REVISED -
	DRAWN -	REVISED -
PLOT SCALE = $SCALE$	CHECKED -	REVISED -
PLOT DATE = 8/23/2024	DATE -	REVISED -

STATE OF ILLINOIS
DEPARTMENT OF TRANSPORTATION

PLAN & PROFILE
RAMP D

SCALE: 1"=20' | SHEET 2 OF 5 SHEETS | STA. 5004+00.00 | TO STA. 5010+00.00

F.A.I RTE.	SECTION	COUNTY	TOTAL SHEETS	SHEET NO.
57	(15-22HB-4)BR (15-22)R	COLES	1086	152
		CONTRACT NO. 74435		
	ILLINOIS FED. AID PROJECT			

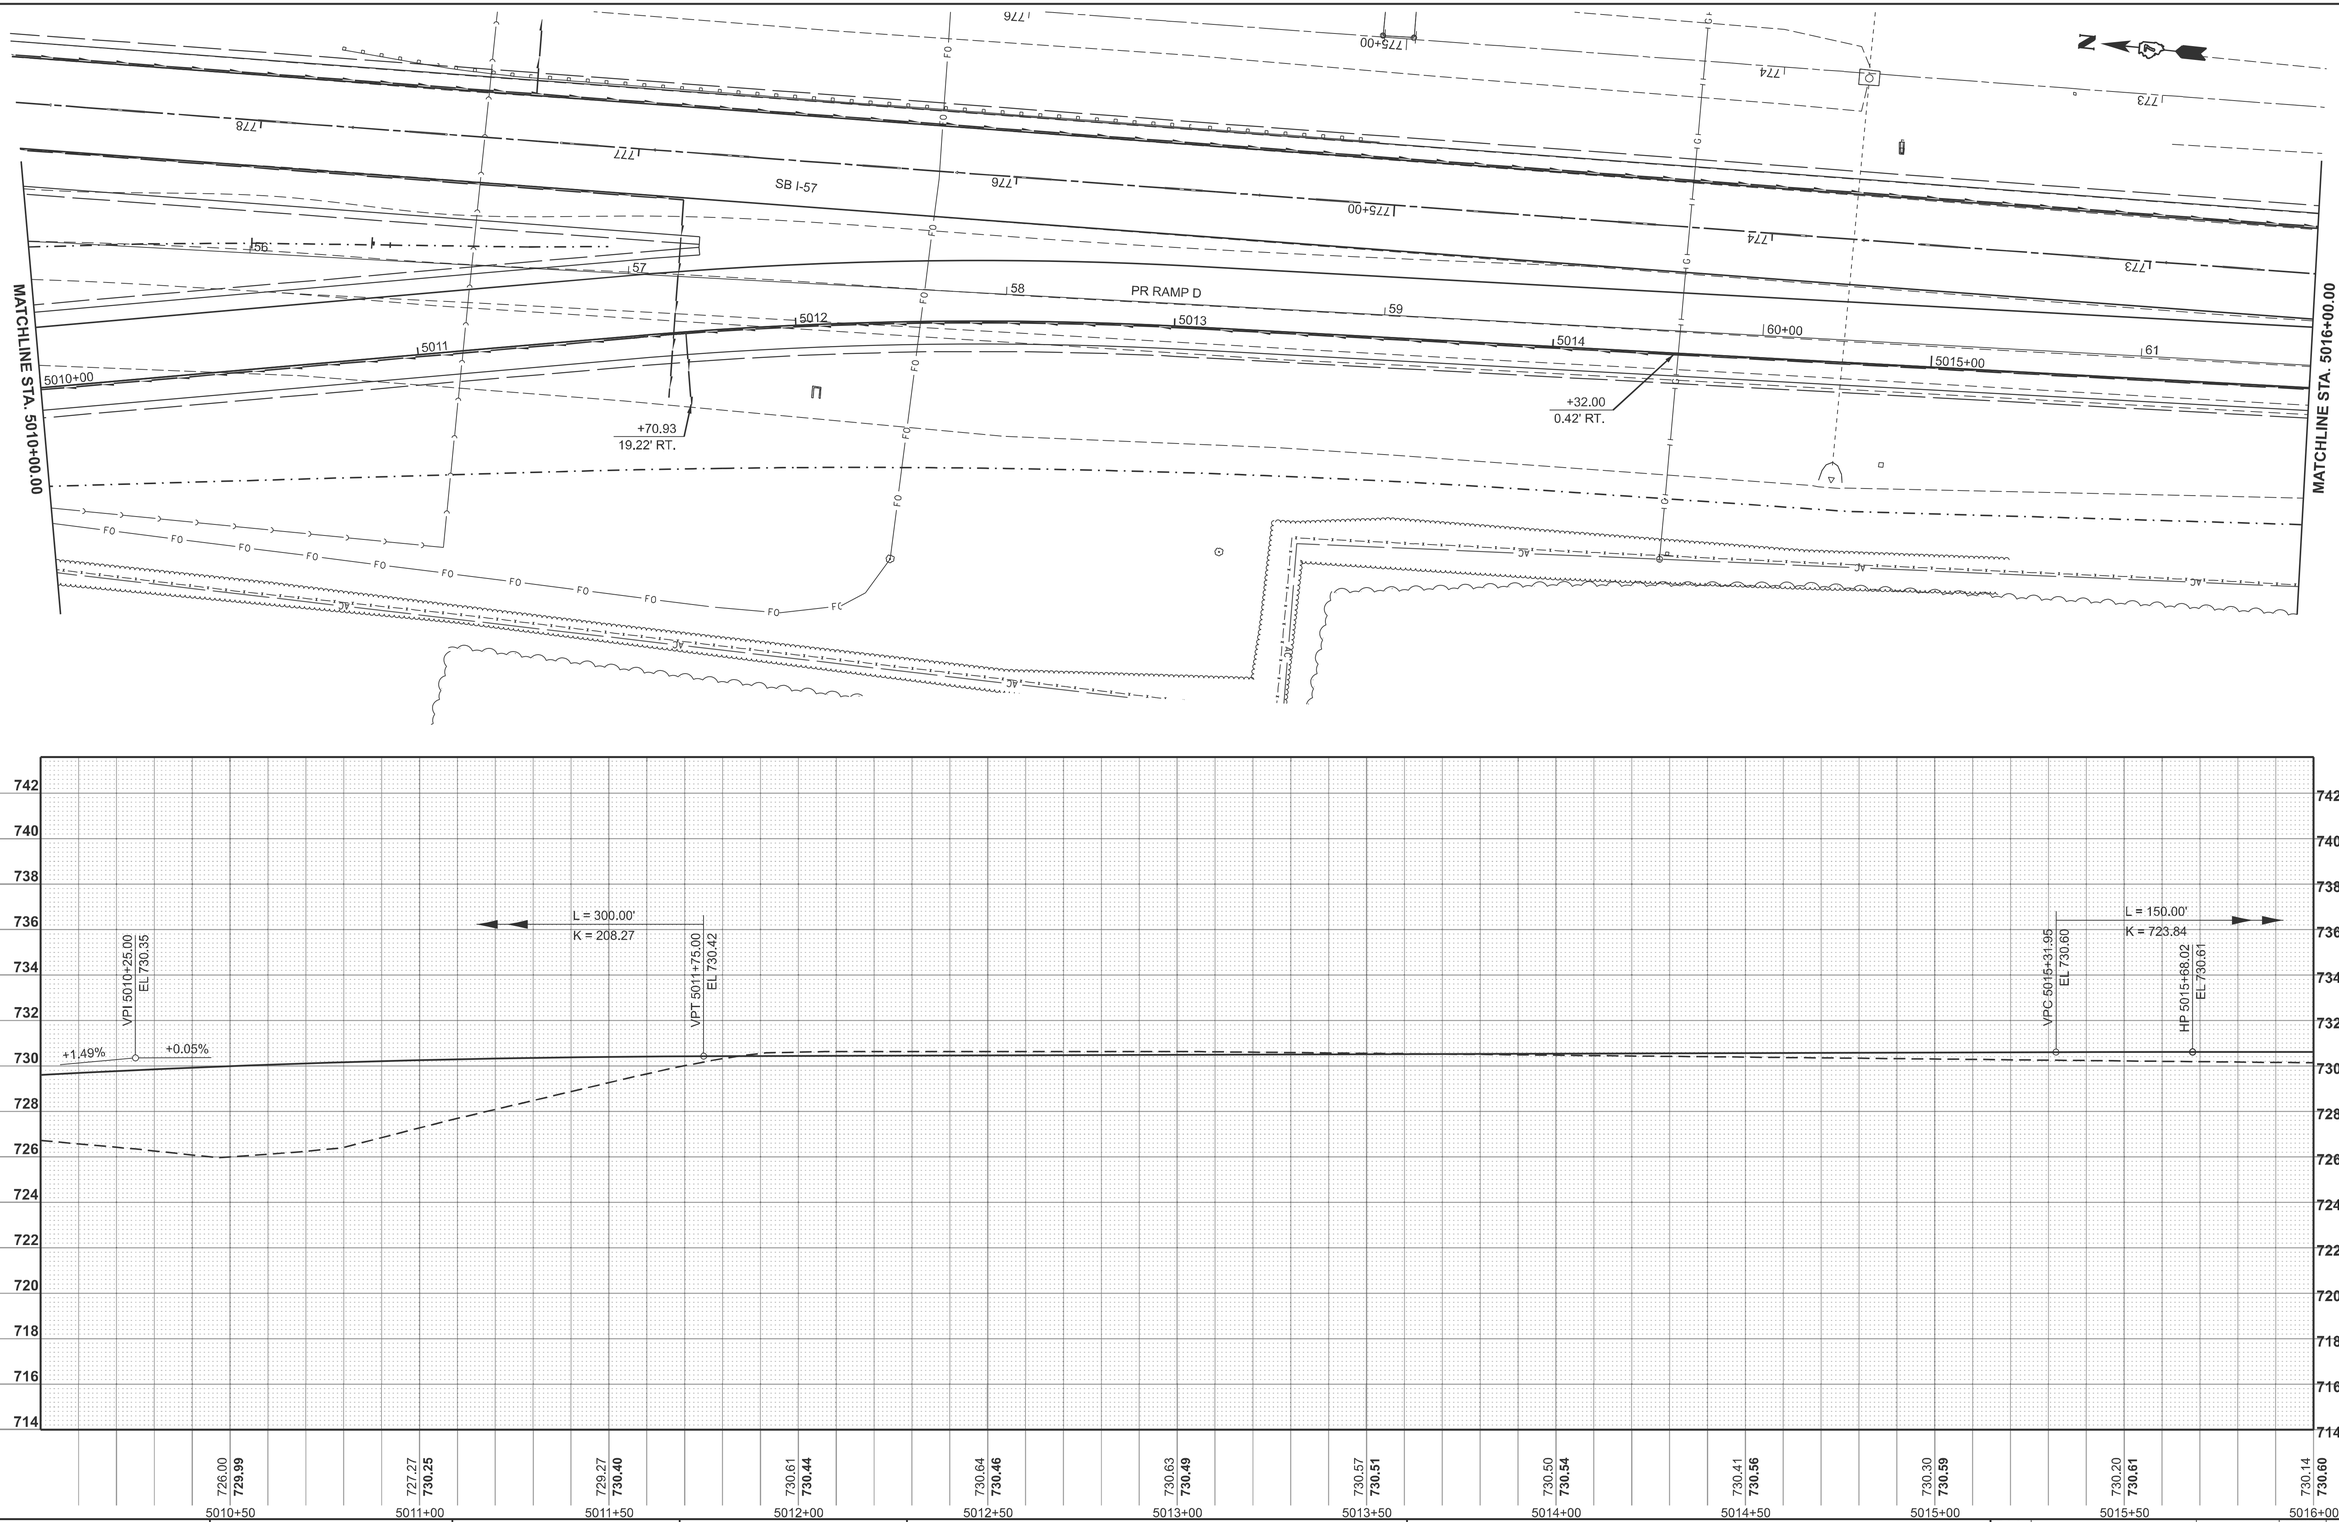

MODEL: RAMPD-SBON6 - Ramp D-2 [Sheet]
FILE NAME: c:\pw_work\pwdot\hirtzelkl\d0852852\D774435-sheets-Plan&Profile-PrRamps.dgn


USER NAME = kaleb.hirtzel	DESIGNED -	REVISED -
	DRAWN -	REVISED -
PLOT SCALE = $SCALE$	CHECKED -	REVISED -
PLOT DATE = 8/19/2024	DATE -	REVISED -


STATE OF ILLINOIS
DEPARTMENT OF TRANSPORTATION

PLAN & PROFILE
RAMP D

SCALE: 1"=20' | SHEET 3 OF 5 SHEETS | STA. 5010+00.00 | TO STA. 5016+00.00

F.A.I RTE.	SECTION	COUNTY	TOTAL SHEETS	SHEET NO.
57	(15-22HB-4)BR (15-22)R	COLES	1086	153
		CONTRACT NO. 74435		
	ILLINOIS	FED. AID PROJECT		

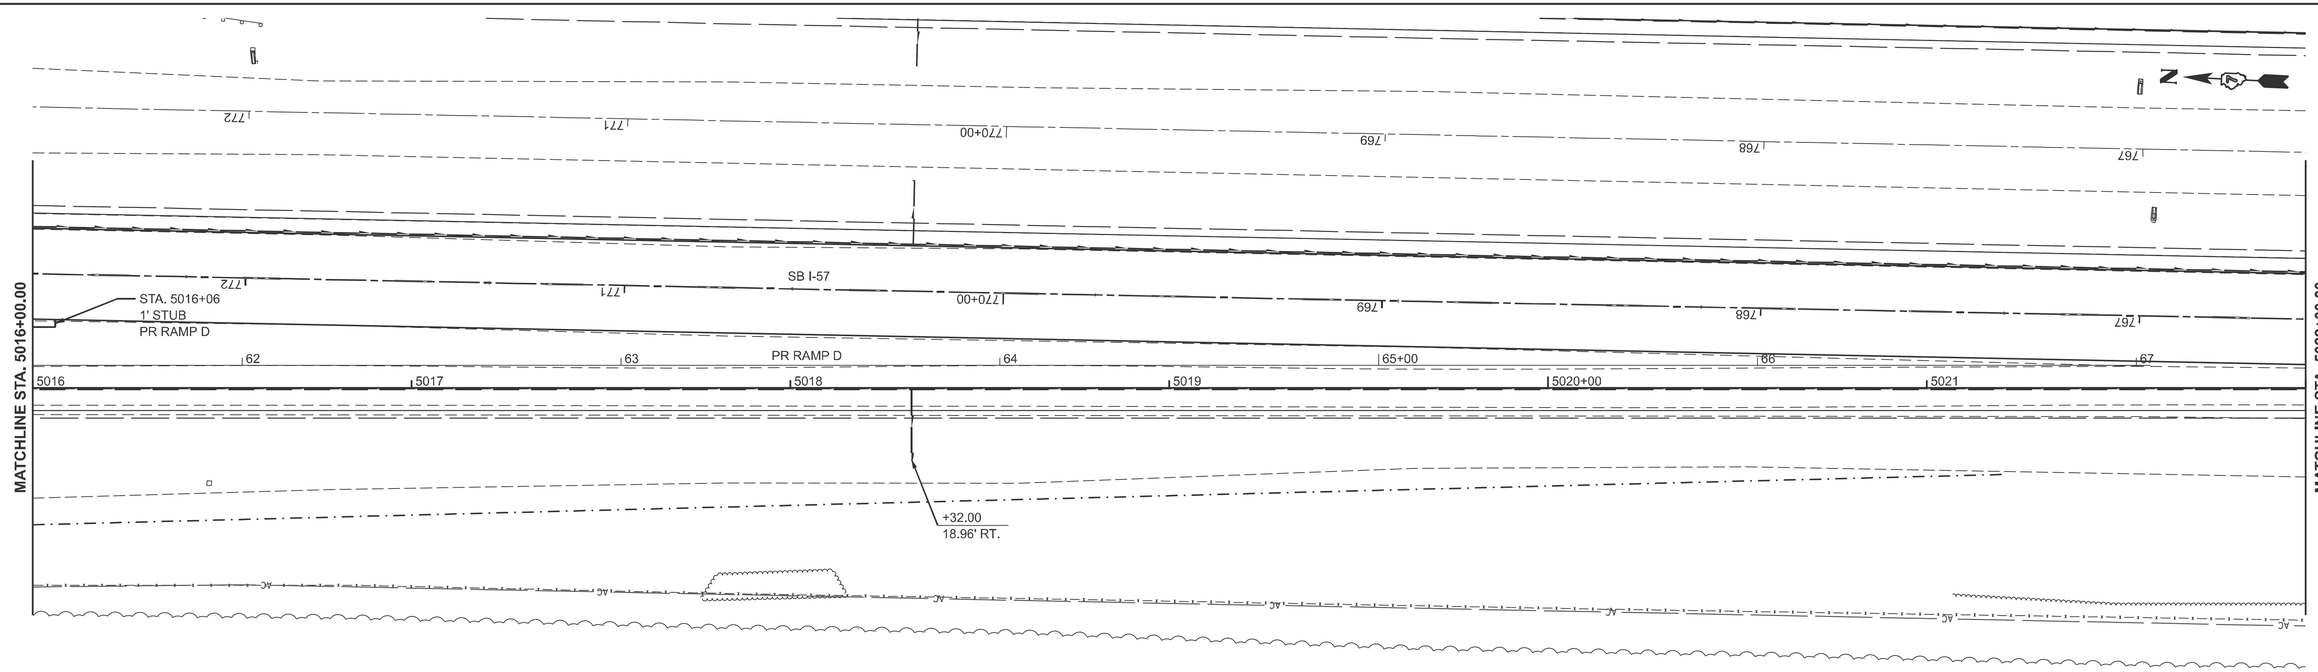

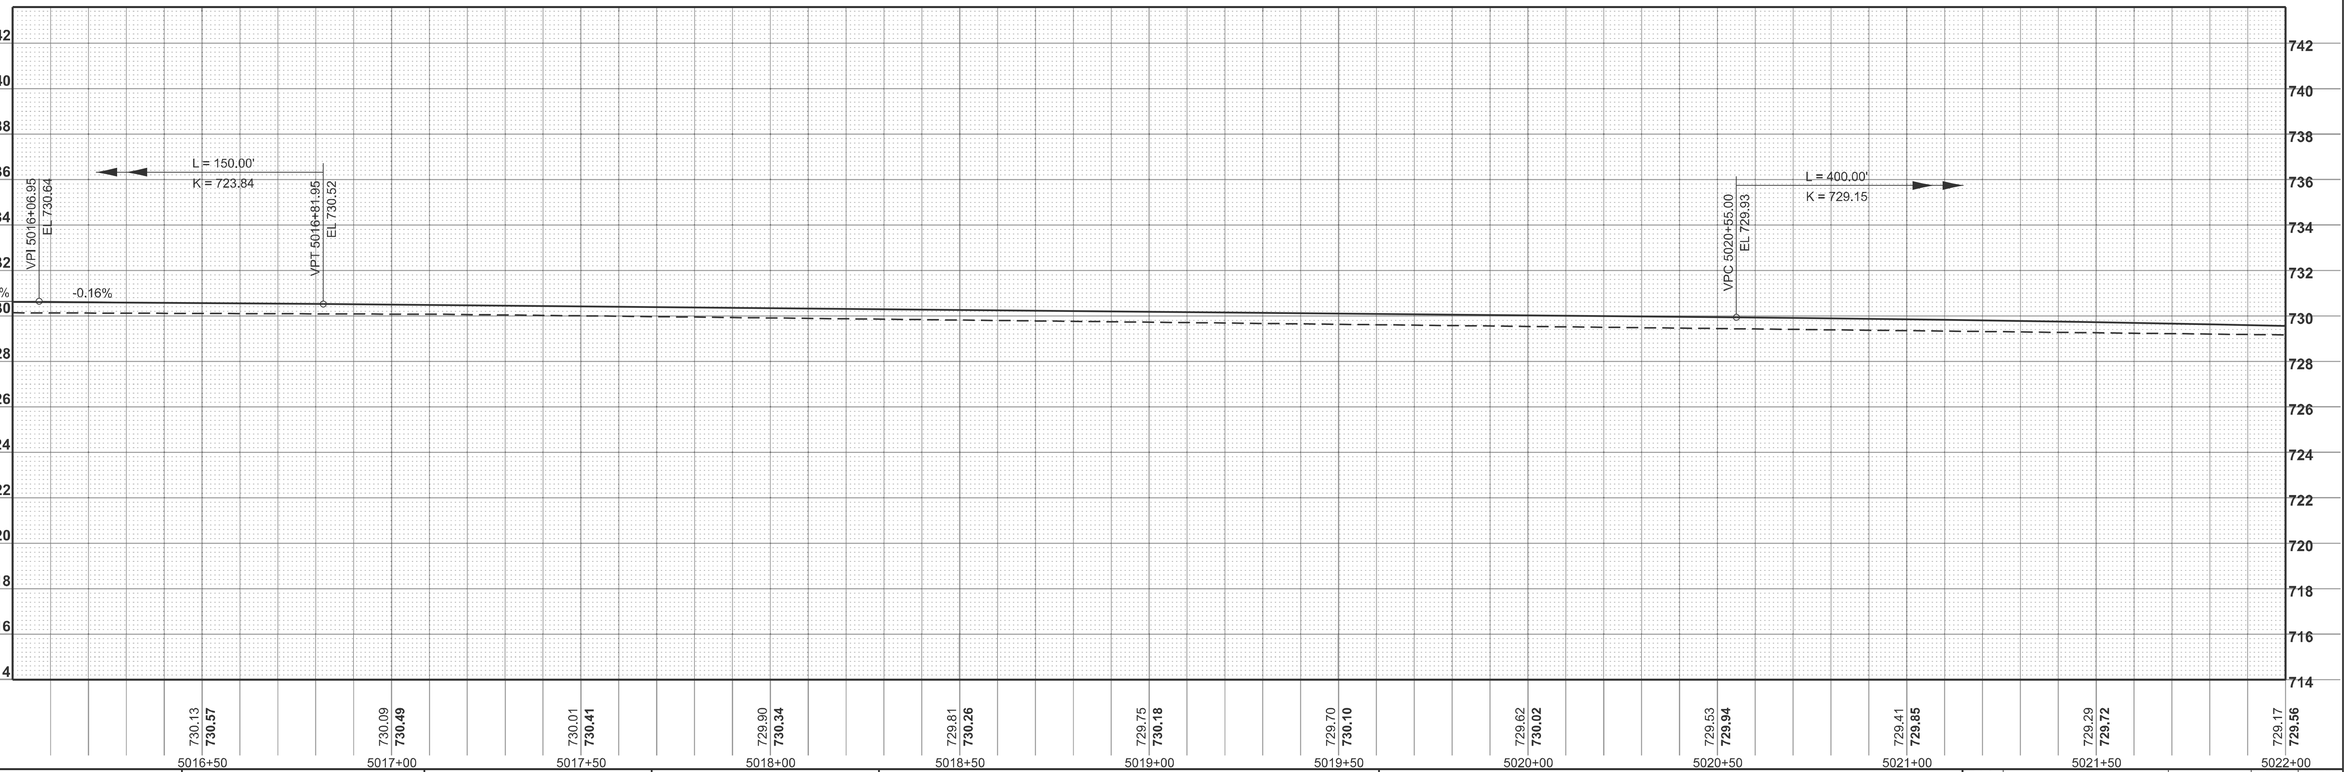

MODEL: RAMPD-SBON6 - Ramp D-3 [Sheet]
FILE NAME: c:\pw_work\pwidot\hirtzelkl\d0852852\D774435-sheets-Plan&Profile-PrRamps.dgn


USER NAME = kaleb.hirtzel	DESIGNED -	REVISED -
	DRAWN -	REVISED -
PLOT SCALE = $SCALE$	CHECKED -	REVISED -
PLOT DATE = 8/19/2024	DATE -	REVISED -

STATE OF ILLINOIS
DEPARTMENT OF TRANSPORTATION

PLAN & PROFILE
RAMP D

SCALE: 1"=20' | SHEET 4 OF 5 SHEETS | STA. 5016+00.00 | TO STA. 5022+00.00

F.A.I RTE.	SECTION	COUNTY	TOTAL SHEETS	SHEET NO.
57	(15-22HB-4)BR (15-22)R	COLES	1086	154
		CONTRACT NO. 74435		
	ILLINOIS	FED. AID PROJECT		

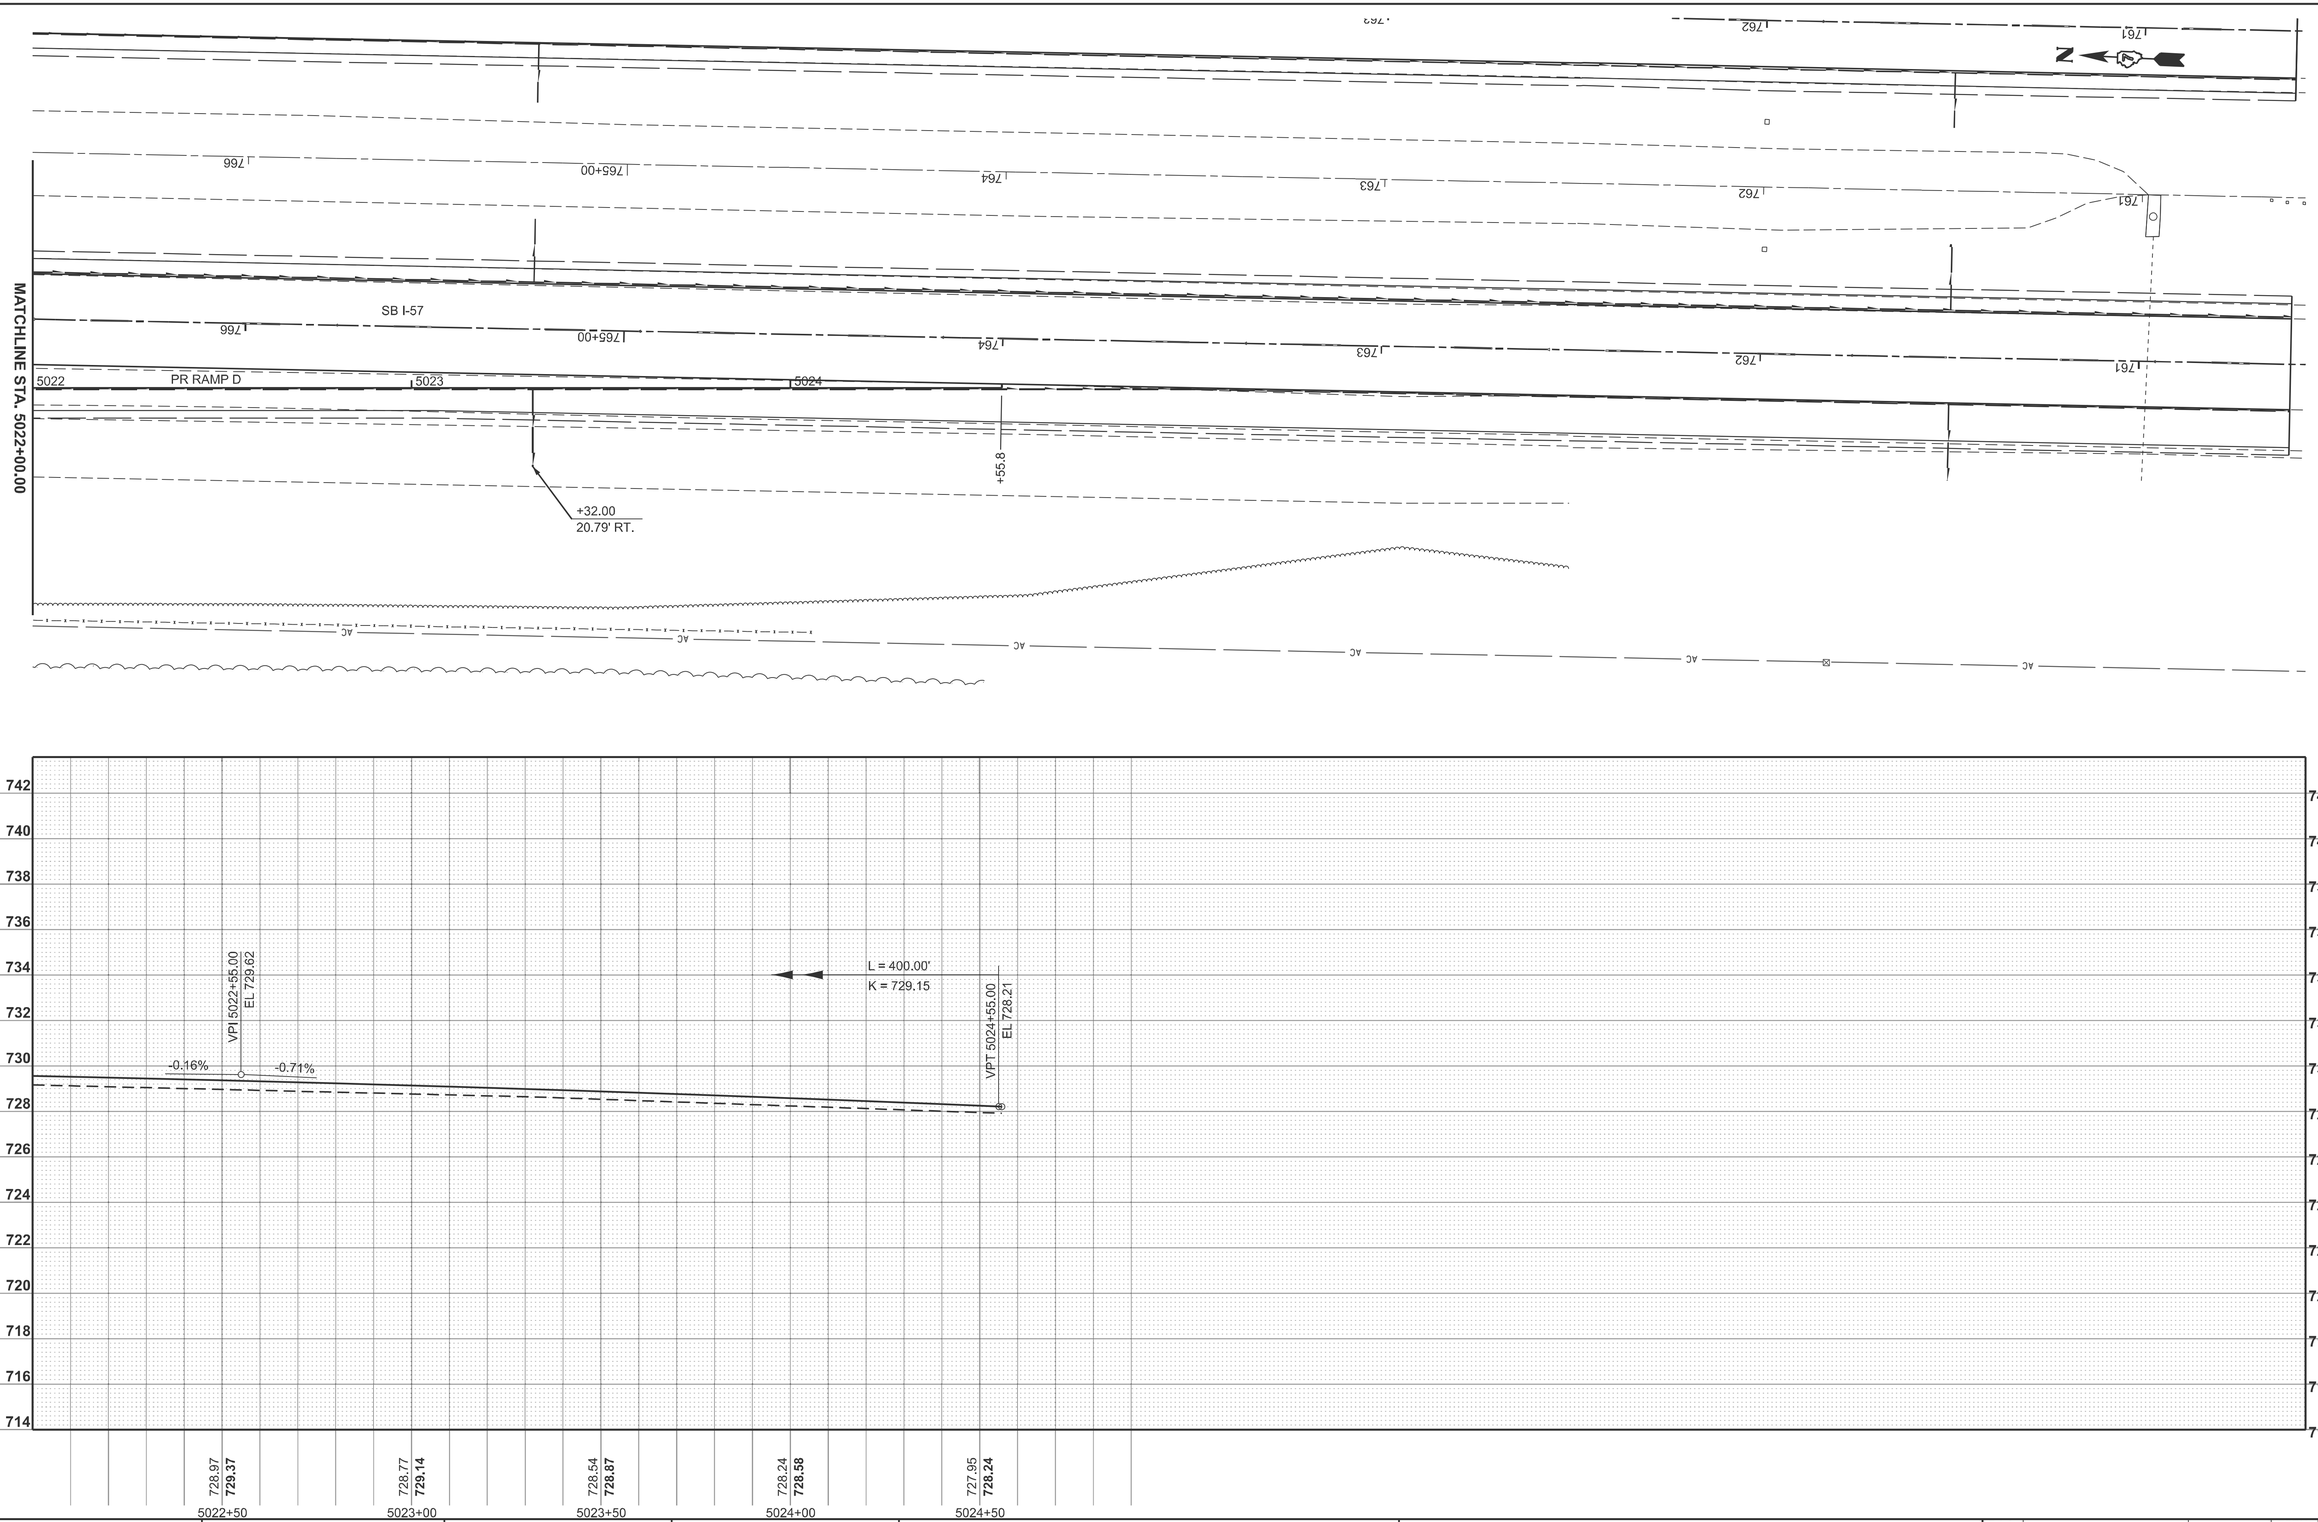

MODEL: RAMPD-SBON6 - Ramp D-4 [Sheet]
FILE NAME: c:\pw_work\pwidot\hirtzelkl\d0852852\D774435-sheets-Plan&Profile-PrRamps.dgn


USER NAME = kaleb.hirtzel	DESIGNED -	REVISED -
	DRAWN -	REVISED -
PLOT SCALE = $SCALE$	CHECKED -	REVISED -
PLOT DATE = 8/19/2024	DATE -	REVISED -

STATE OF ILLINOIS
DEPARTMENT OF TRANSPORTATION

PLAN & PROFILE
RAMP D

SCALE: 1"=20' | SHEET 5 OF 5 SHEETS | STA. 5022+00.00 | TO STA. 5024+56

F.A.I RTE.	SECTION	COUNTY	TOTAL SHEETS	SHEET NO.
57	(15-22HB-4)BR (15-22)R	COLES	1086	155
		CONTRACT NO. 74435		
	ILLINOIS	FED. AID PROJECT		

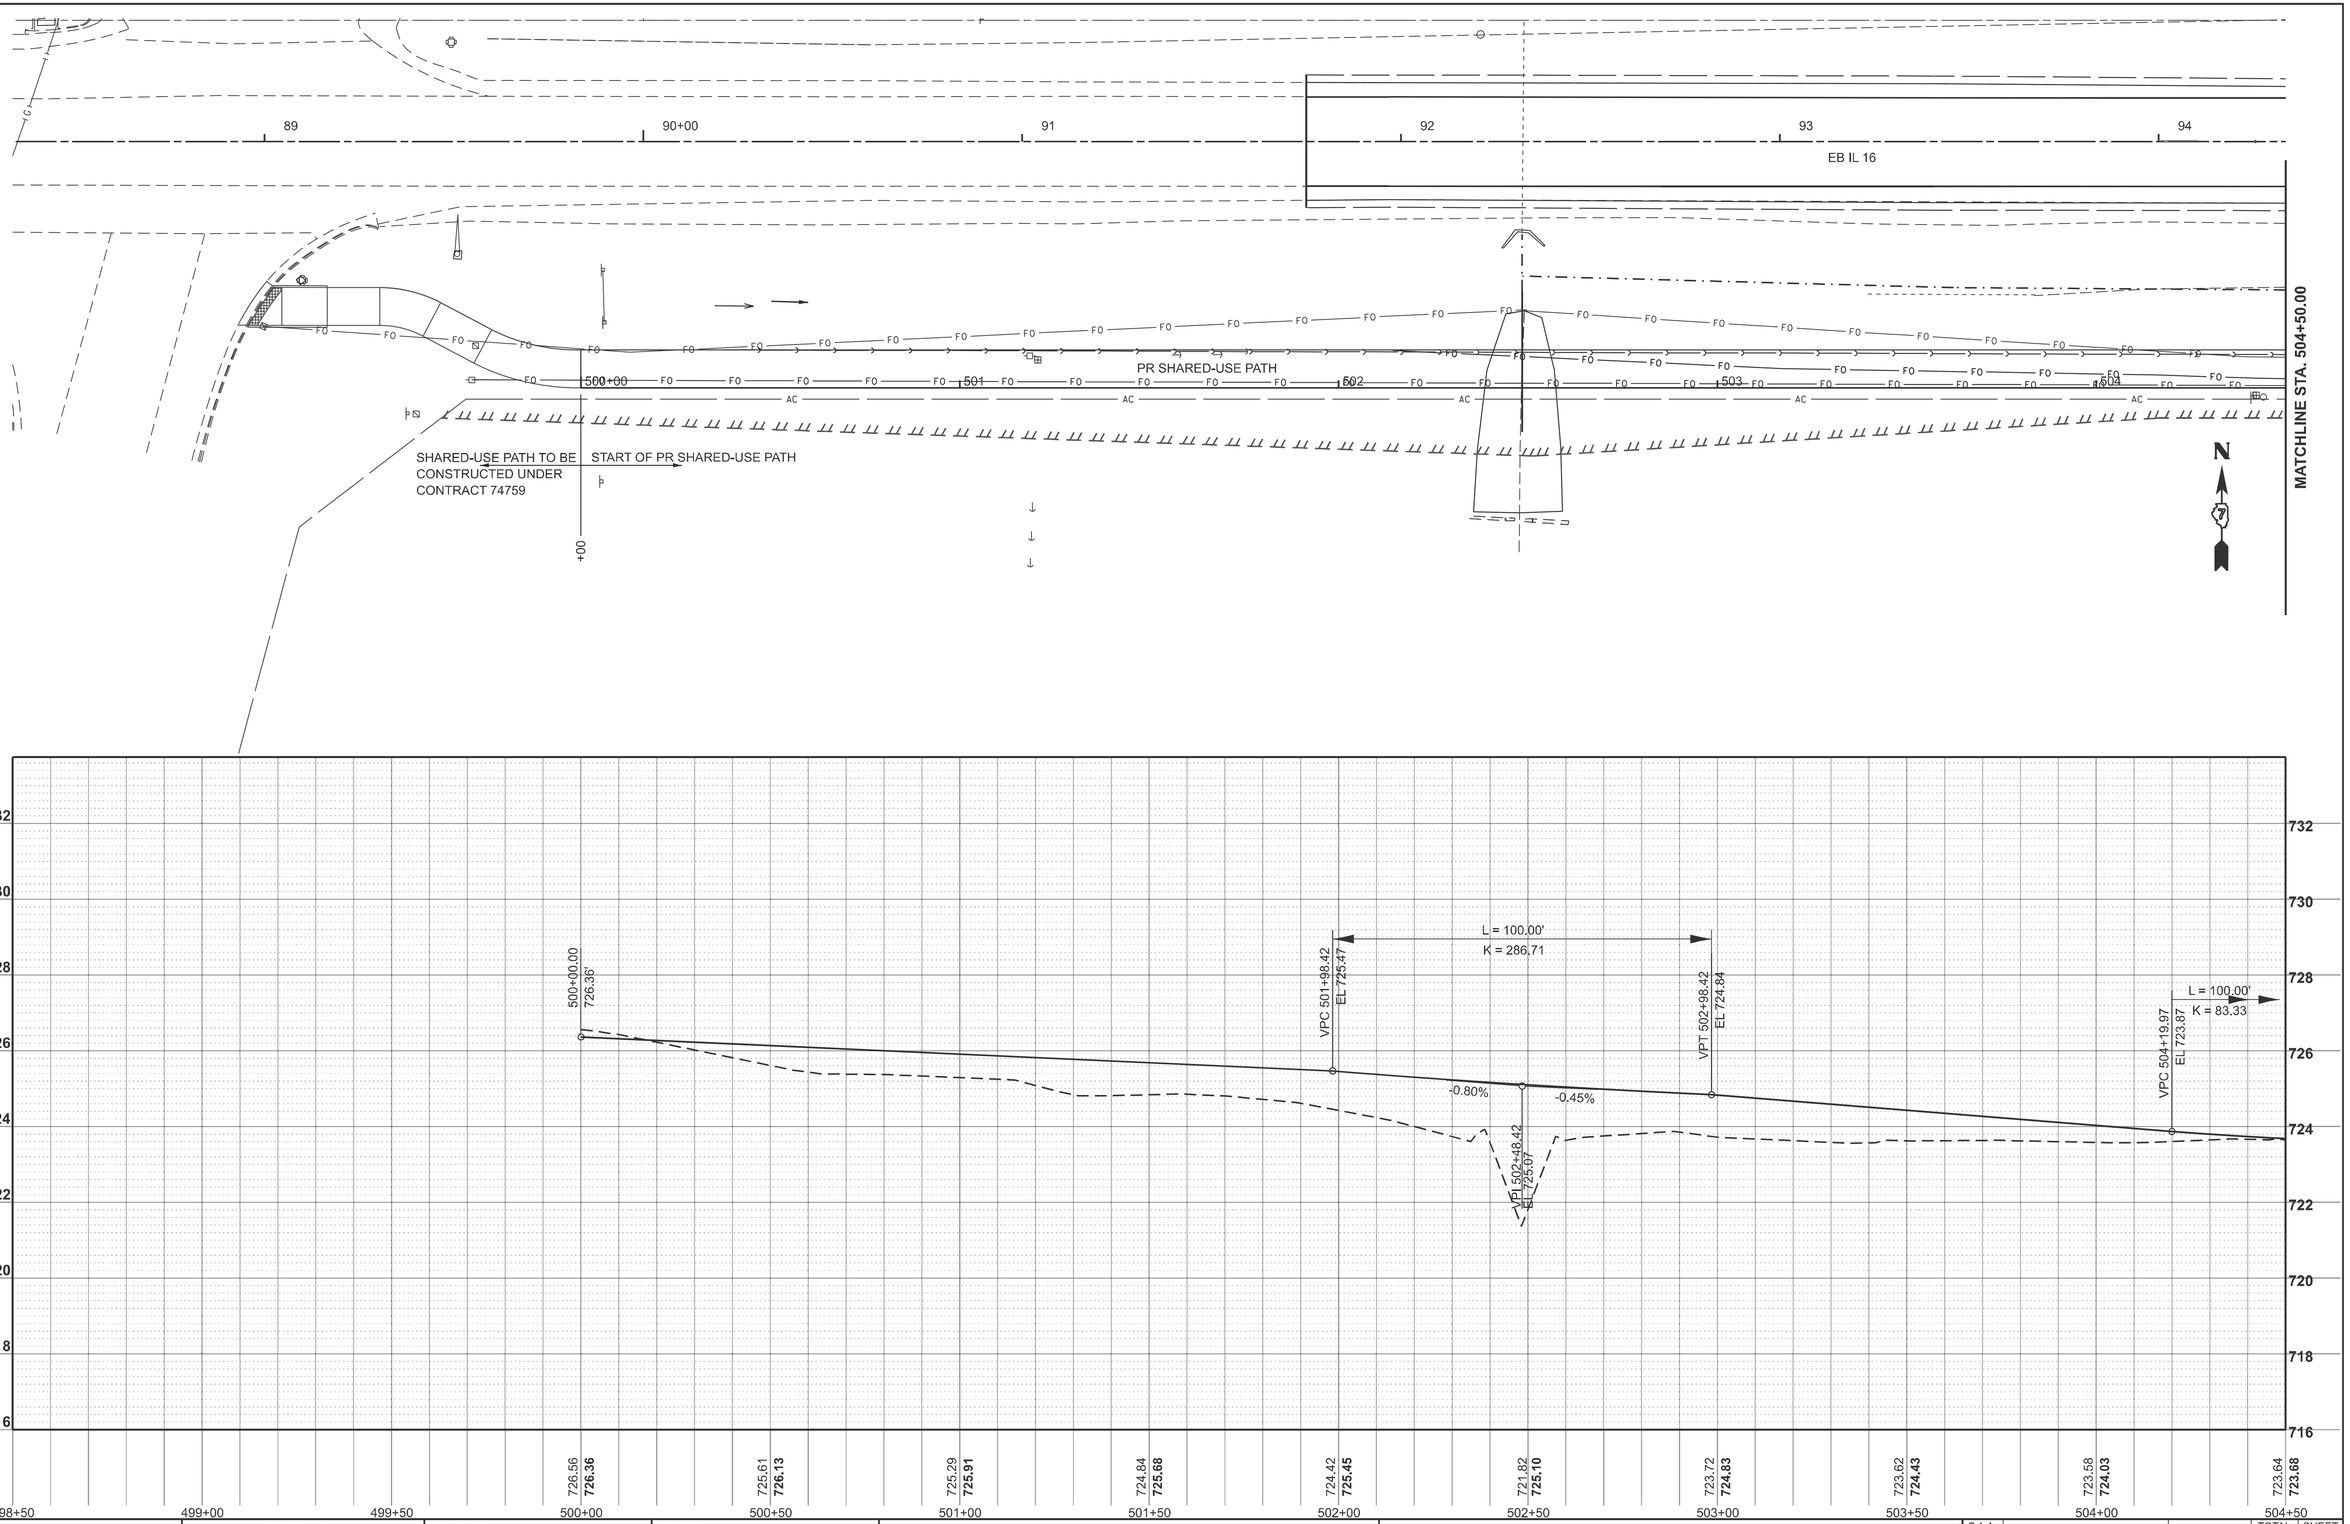

MODEL: PR_BikePath - East Path Plan [Sheet]
FILE NAME: c:\pw_work\pwdot\hirtzelkl\d0852852\D7744435-sheets-Plan&Profile-WestShared-Use Path.dgn


USER NAME = kaleb.hirtzel	DESIGNED -	REVISED -	
	DRAWN -	REVISED -	
PLOT SCALE = $SCALE$	CHECKED -	REVISED -	
PLOT DATE = 8/19/2024	DATE -	REVISED -	

STATE OF ILLINOIS
DEPARTMENT OF TRANSPORTATION

PLAN & PROFILE
SHARED-USE PATH

SCALE: 1"=20' | SHEET 1 OF 10 SHEETS | STA. 500+00 | TO STA. 504+50.00

F.A.I RTE.	SECTION	COUNTY	TOTAL SHEETS	SHEET NO.
57	(15-22HB-4)BR (15-22)R	COLES	1086	156
		CONTRACT NO. 74435		
	ILLINOIS	FED. AID PROJECT		

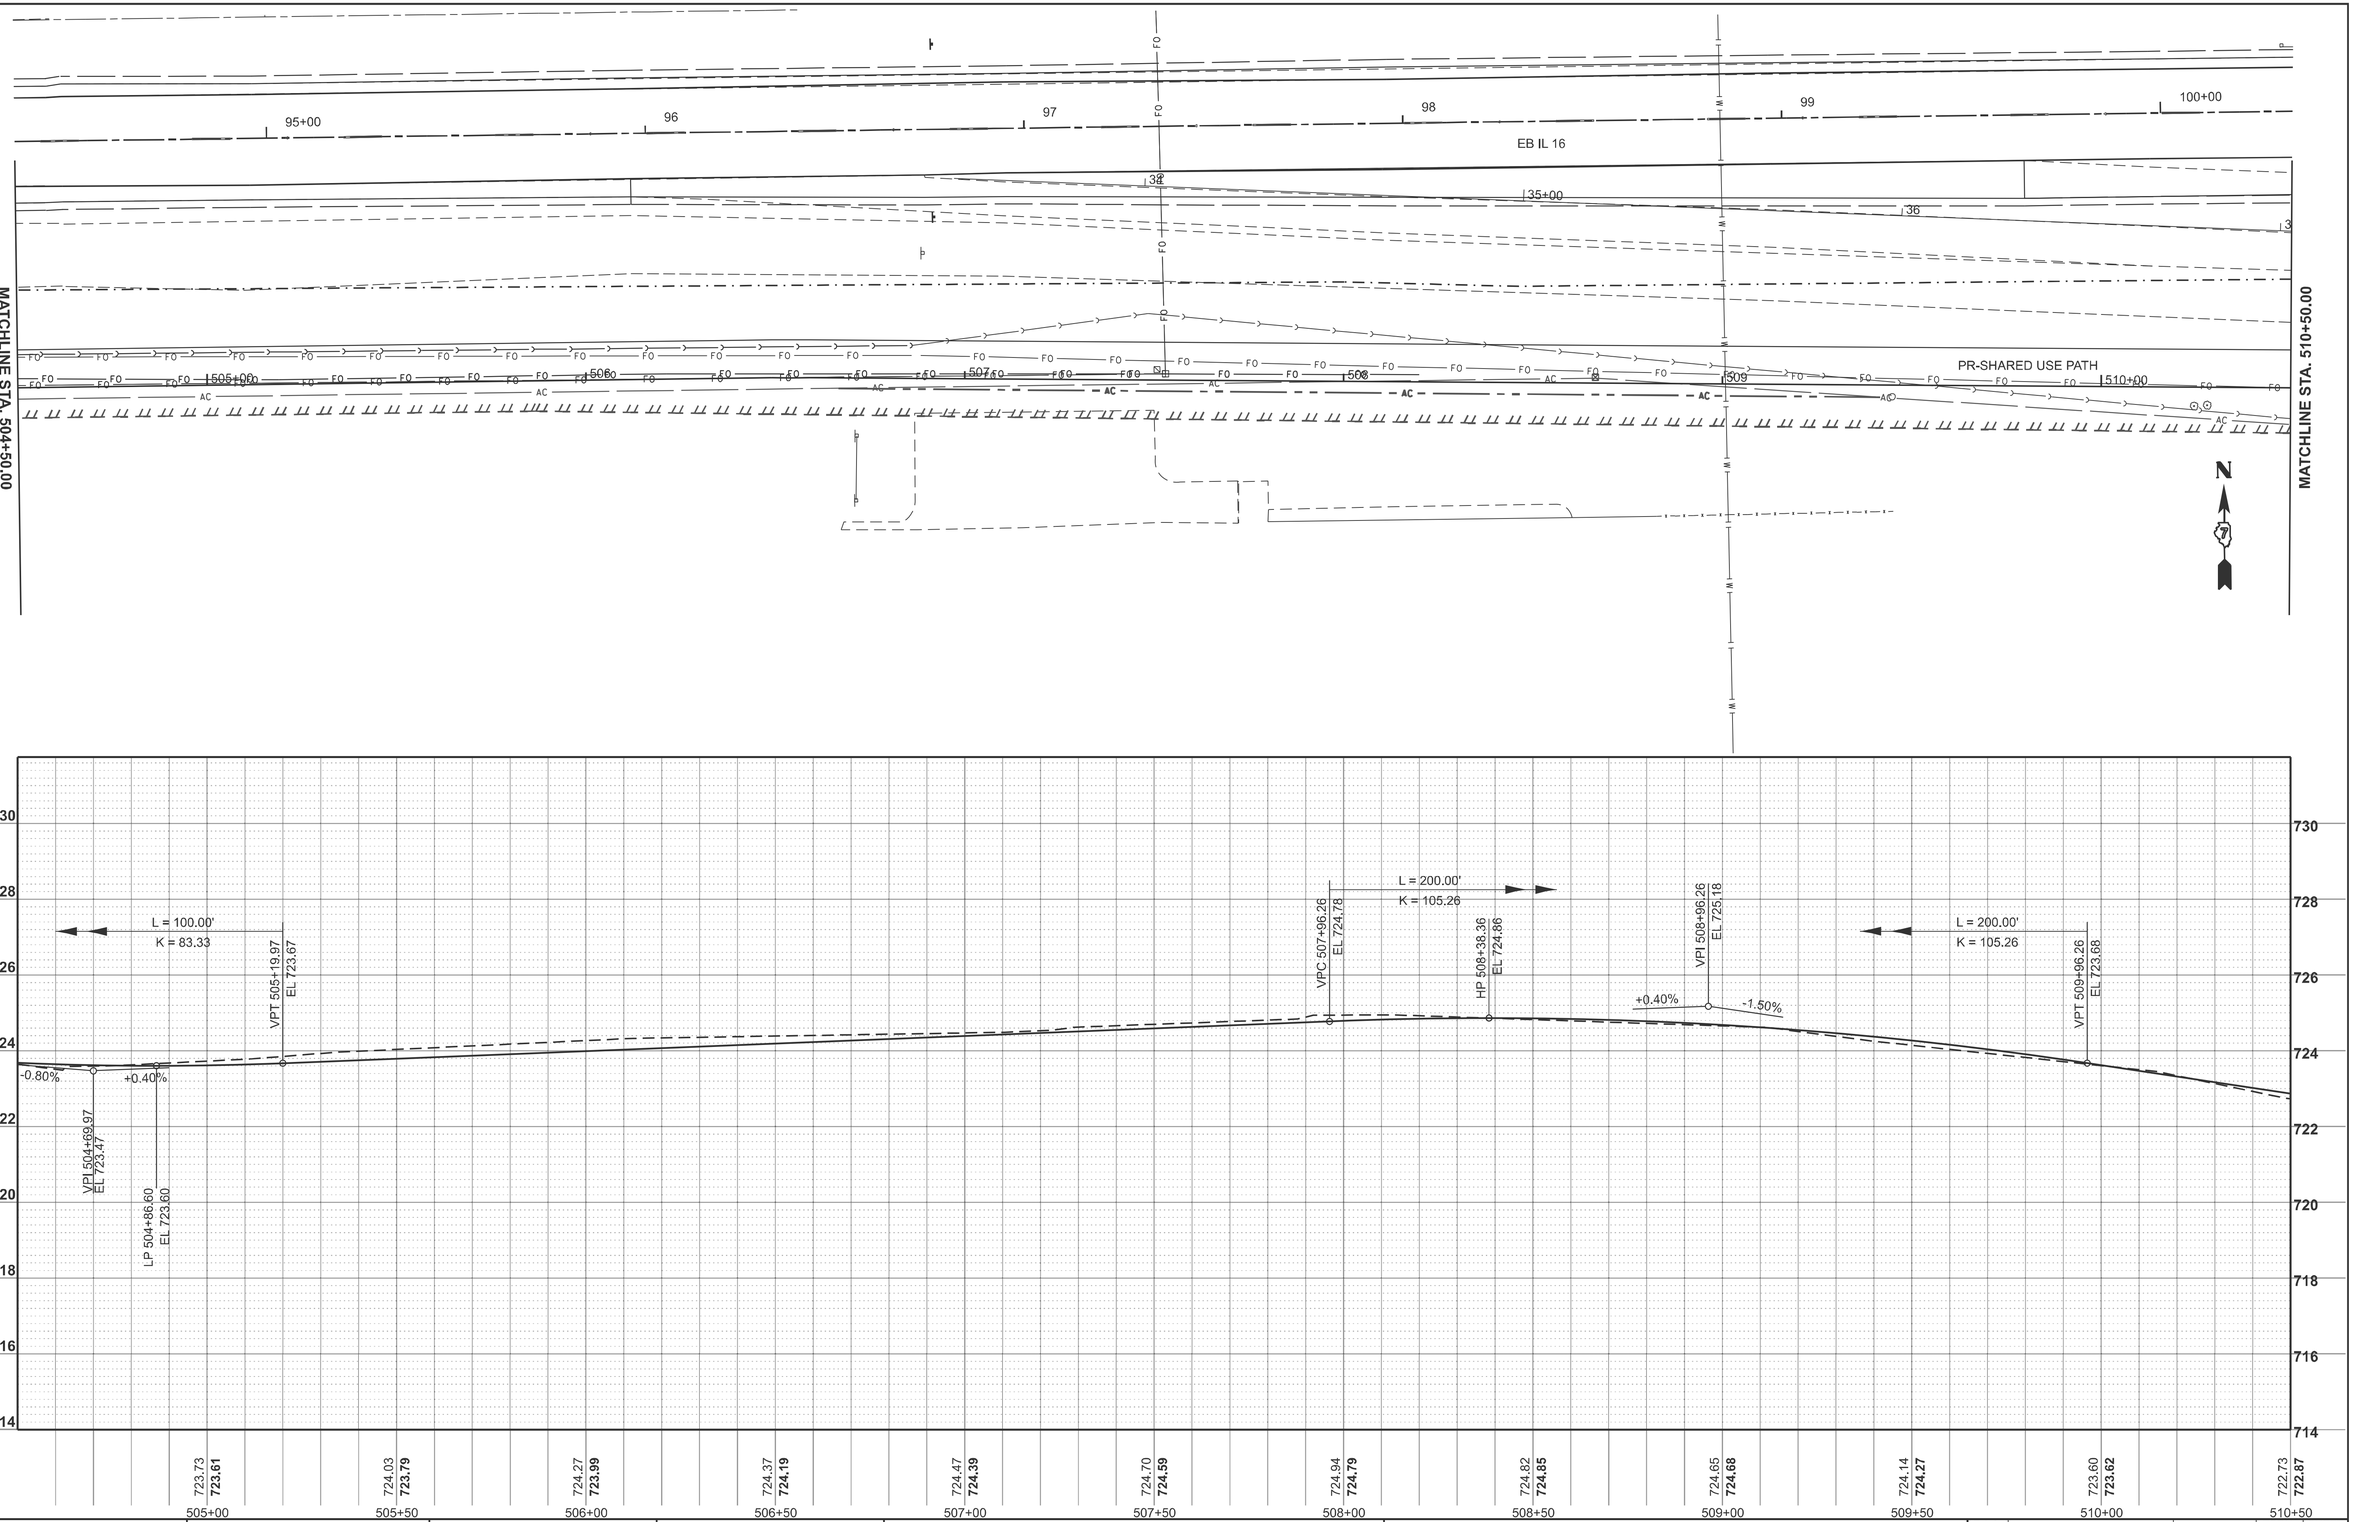

MODEL: PR_BikePath - East Path Plan-1 [Sheet]
FILE NAME: c:\pw_work\pwidot\hirtzelkl\d0852852\D7744351-sheets-Plan&Profile-WestShared-Use Path.dgn


USER NAME = kaleb.hirtzel	DESIGNED -	REVISED -	
	DRAWN -	REVISED -	
PLOT SCALE = $SCALE$	CHECKED -	REVISED -	
PLOT DATE = 8/19/2024	DATE -	REVISED -	

STATE OF ILLINOIS
DEPARTMENT OF TRANSPORTATION

PLAN & PROFILE
SHARED-USE PATH

SCALE: 1"=20' | SHEET 2 OF 10 SHEETS | STA. 504+50.00 | TO STA. 510+50.00

F.A.I RTE.	SECTION	COUNTY	TOTAL SHEETS	SHEET NO.
57	(15-22HB-4)BR (15-22)R	COLES	1086	157
		CONTRACT NO. 74435		
	ILLINOIS	FED. AID PROJECT		

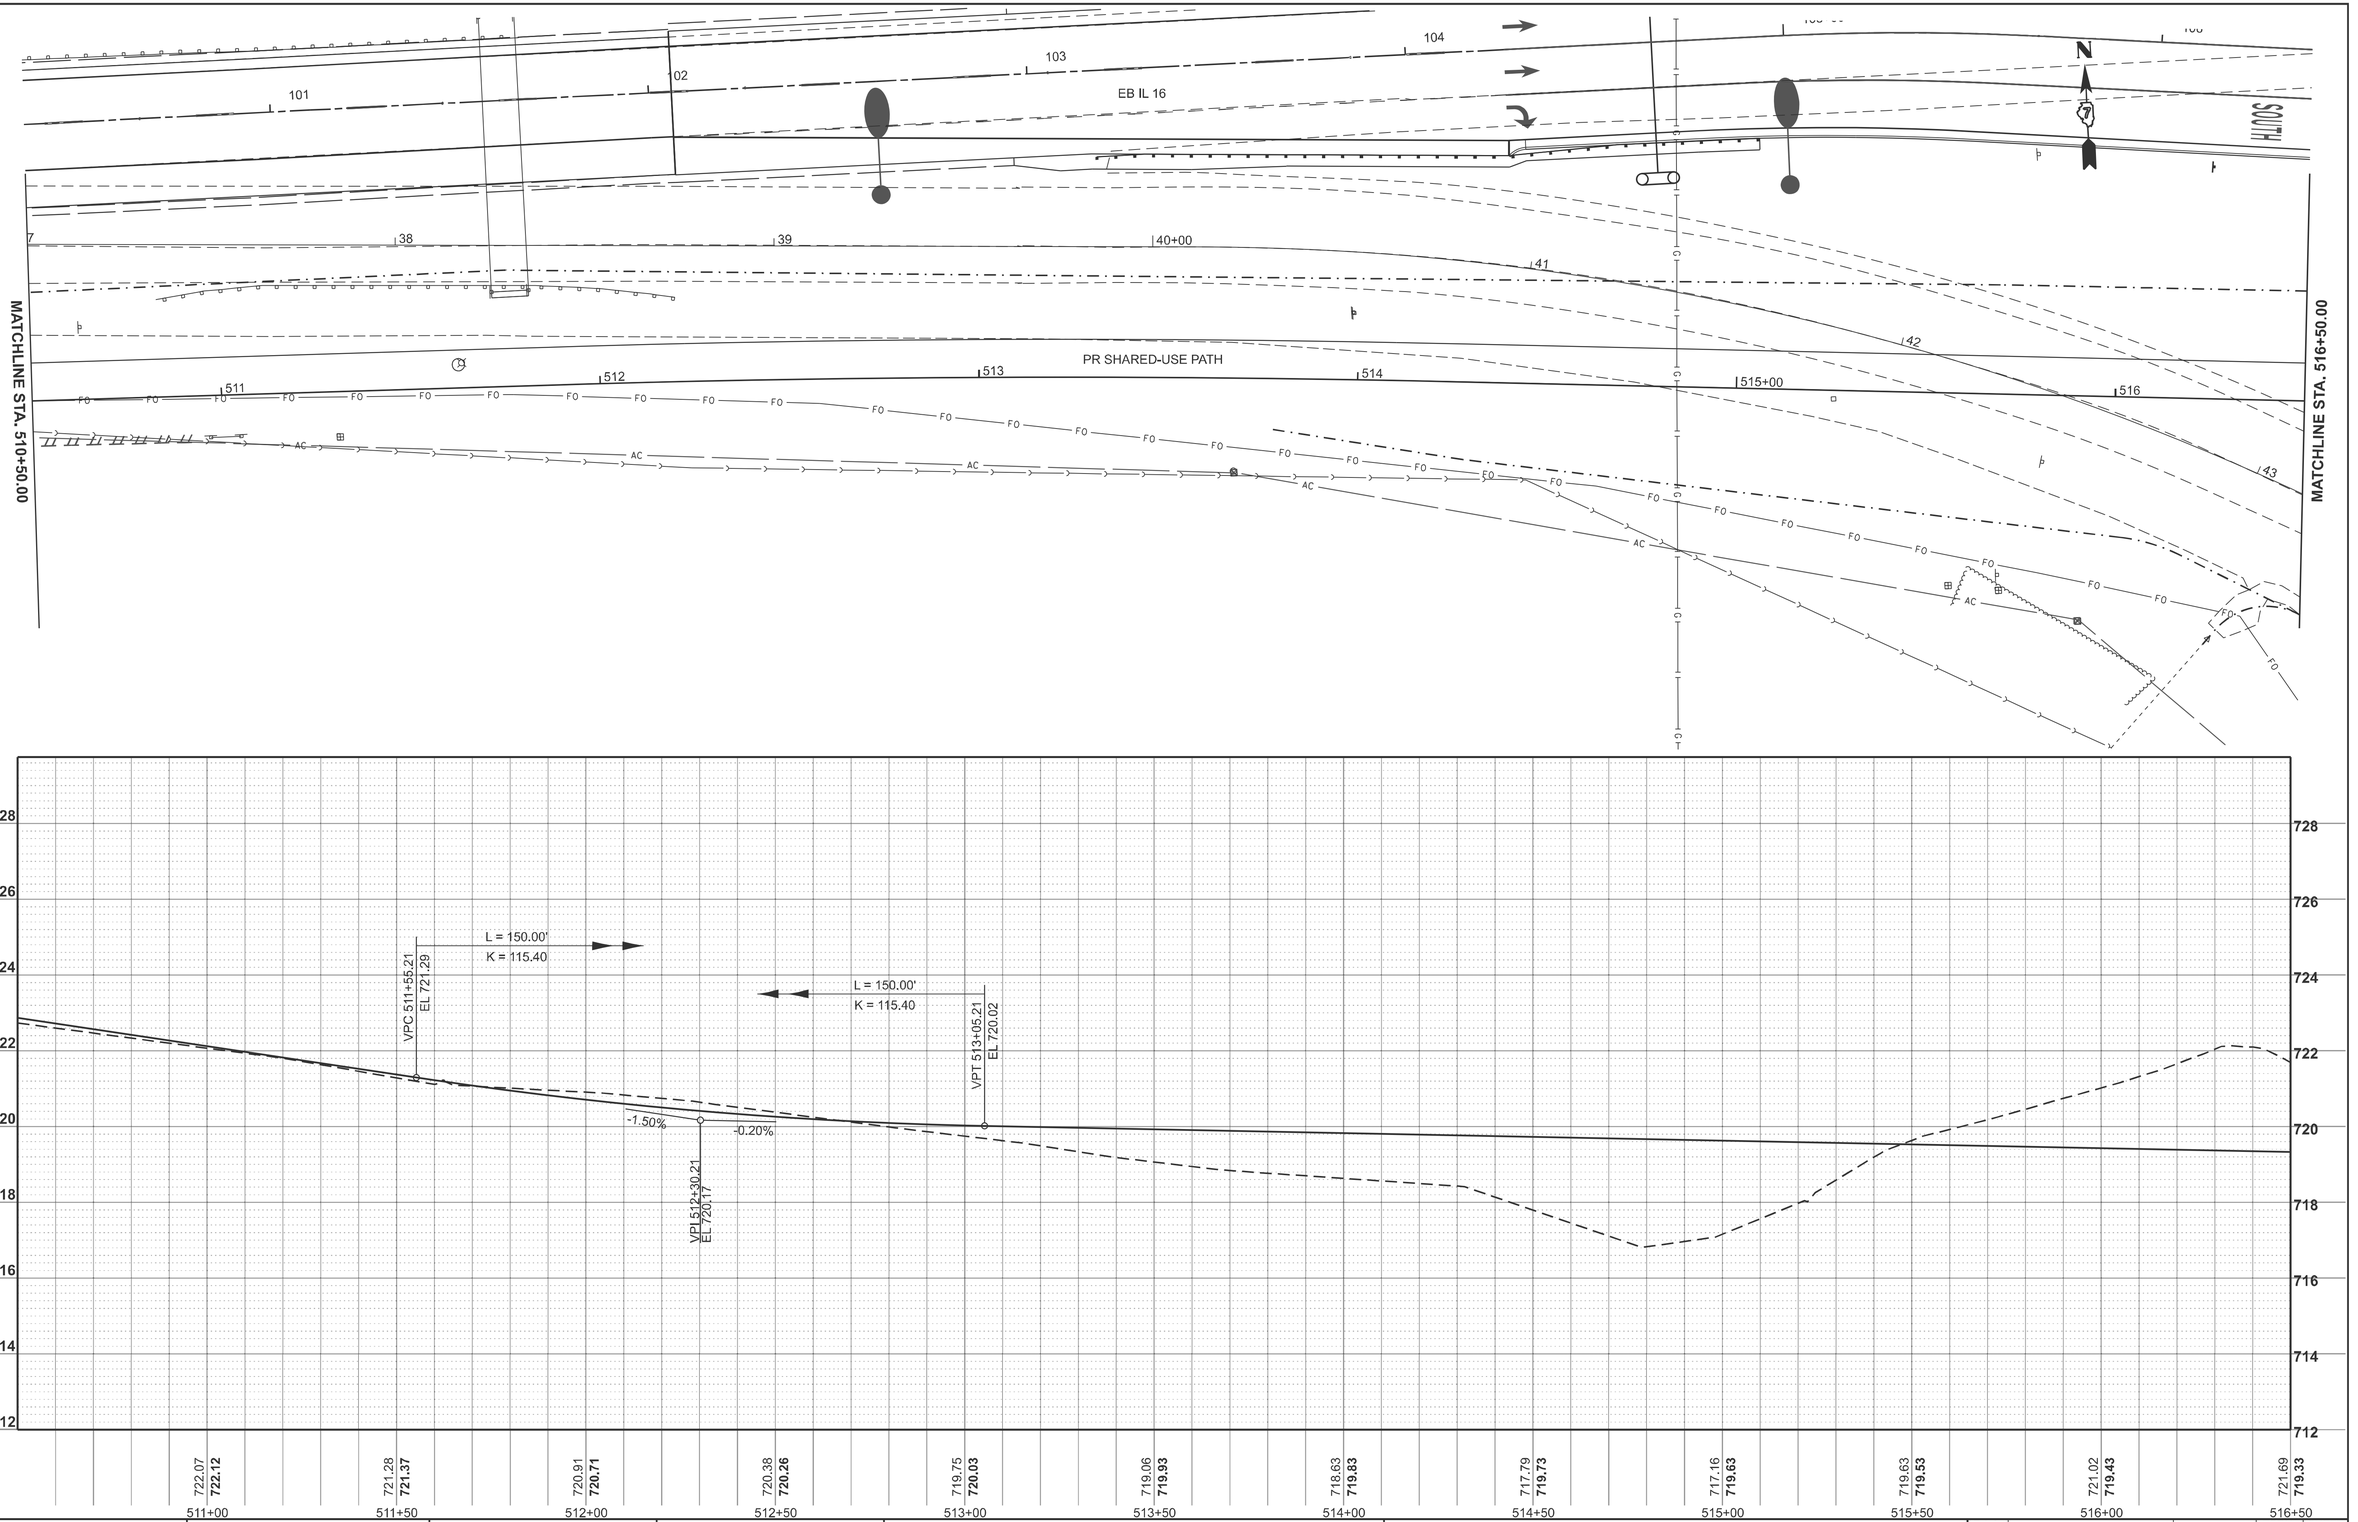

MODEL: PR_BikePath - East Path Plan-2 [Sheet]
FILE NAME: c:\pw_work\pwdot\hirtzelkl\d0852852\D7744435-sheets-Plan&Profile-WestShared-Use Path.dgn


USER NAME = kaleb.hirtzel	DESIGNED -	REVISED -	
	DRAWN -	REVISED -	
PLOT SCALE = $SCALE$	CHECKED -	REVISED -	
PLOT DATE = 8/19/2024	DATE -	REVISED -	

STATE OF ILLINOIS
DEPARTMENT OF TRANSPORTATION

PLAN & PROFILE
SHARED-USE PATH

SCALE: 1"=20' | SHEET 3 OF 10 SHEETS | STA. 510+50.00 | TO STA. 516+50.00

F.A.I RTE.	SECTION	COUNTY	TOTAL SHEETS	SHEET NO.
57	(15-22HB-4)BR (15-22)R	COLES	1086	158
		CONTRACT NO. 74435		
	ILLINOIS FED. AID PROJECT			

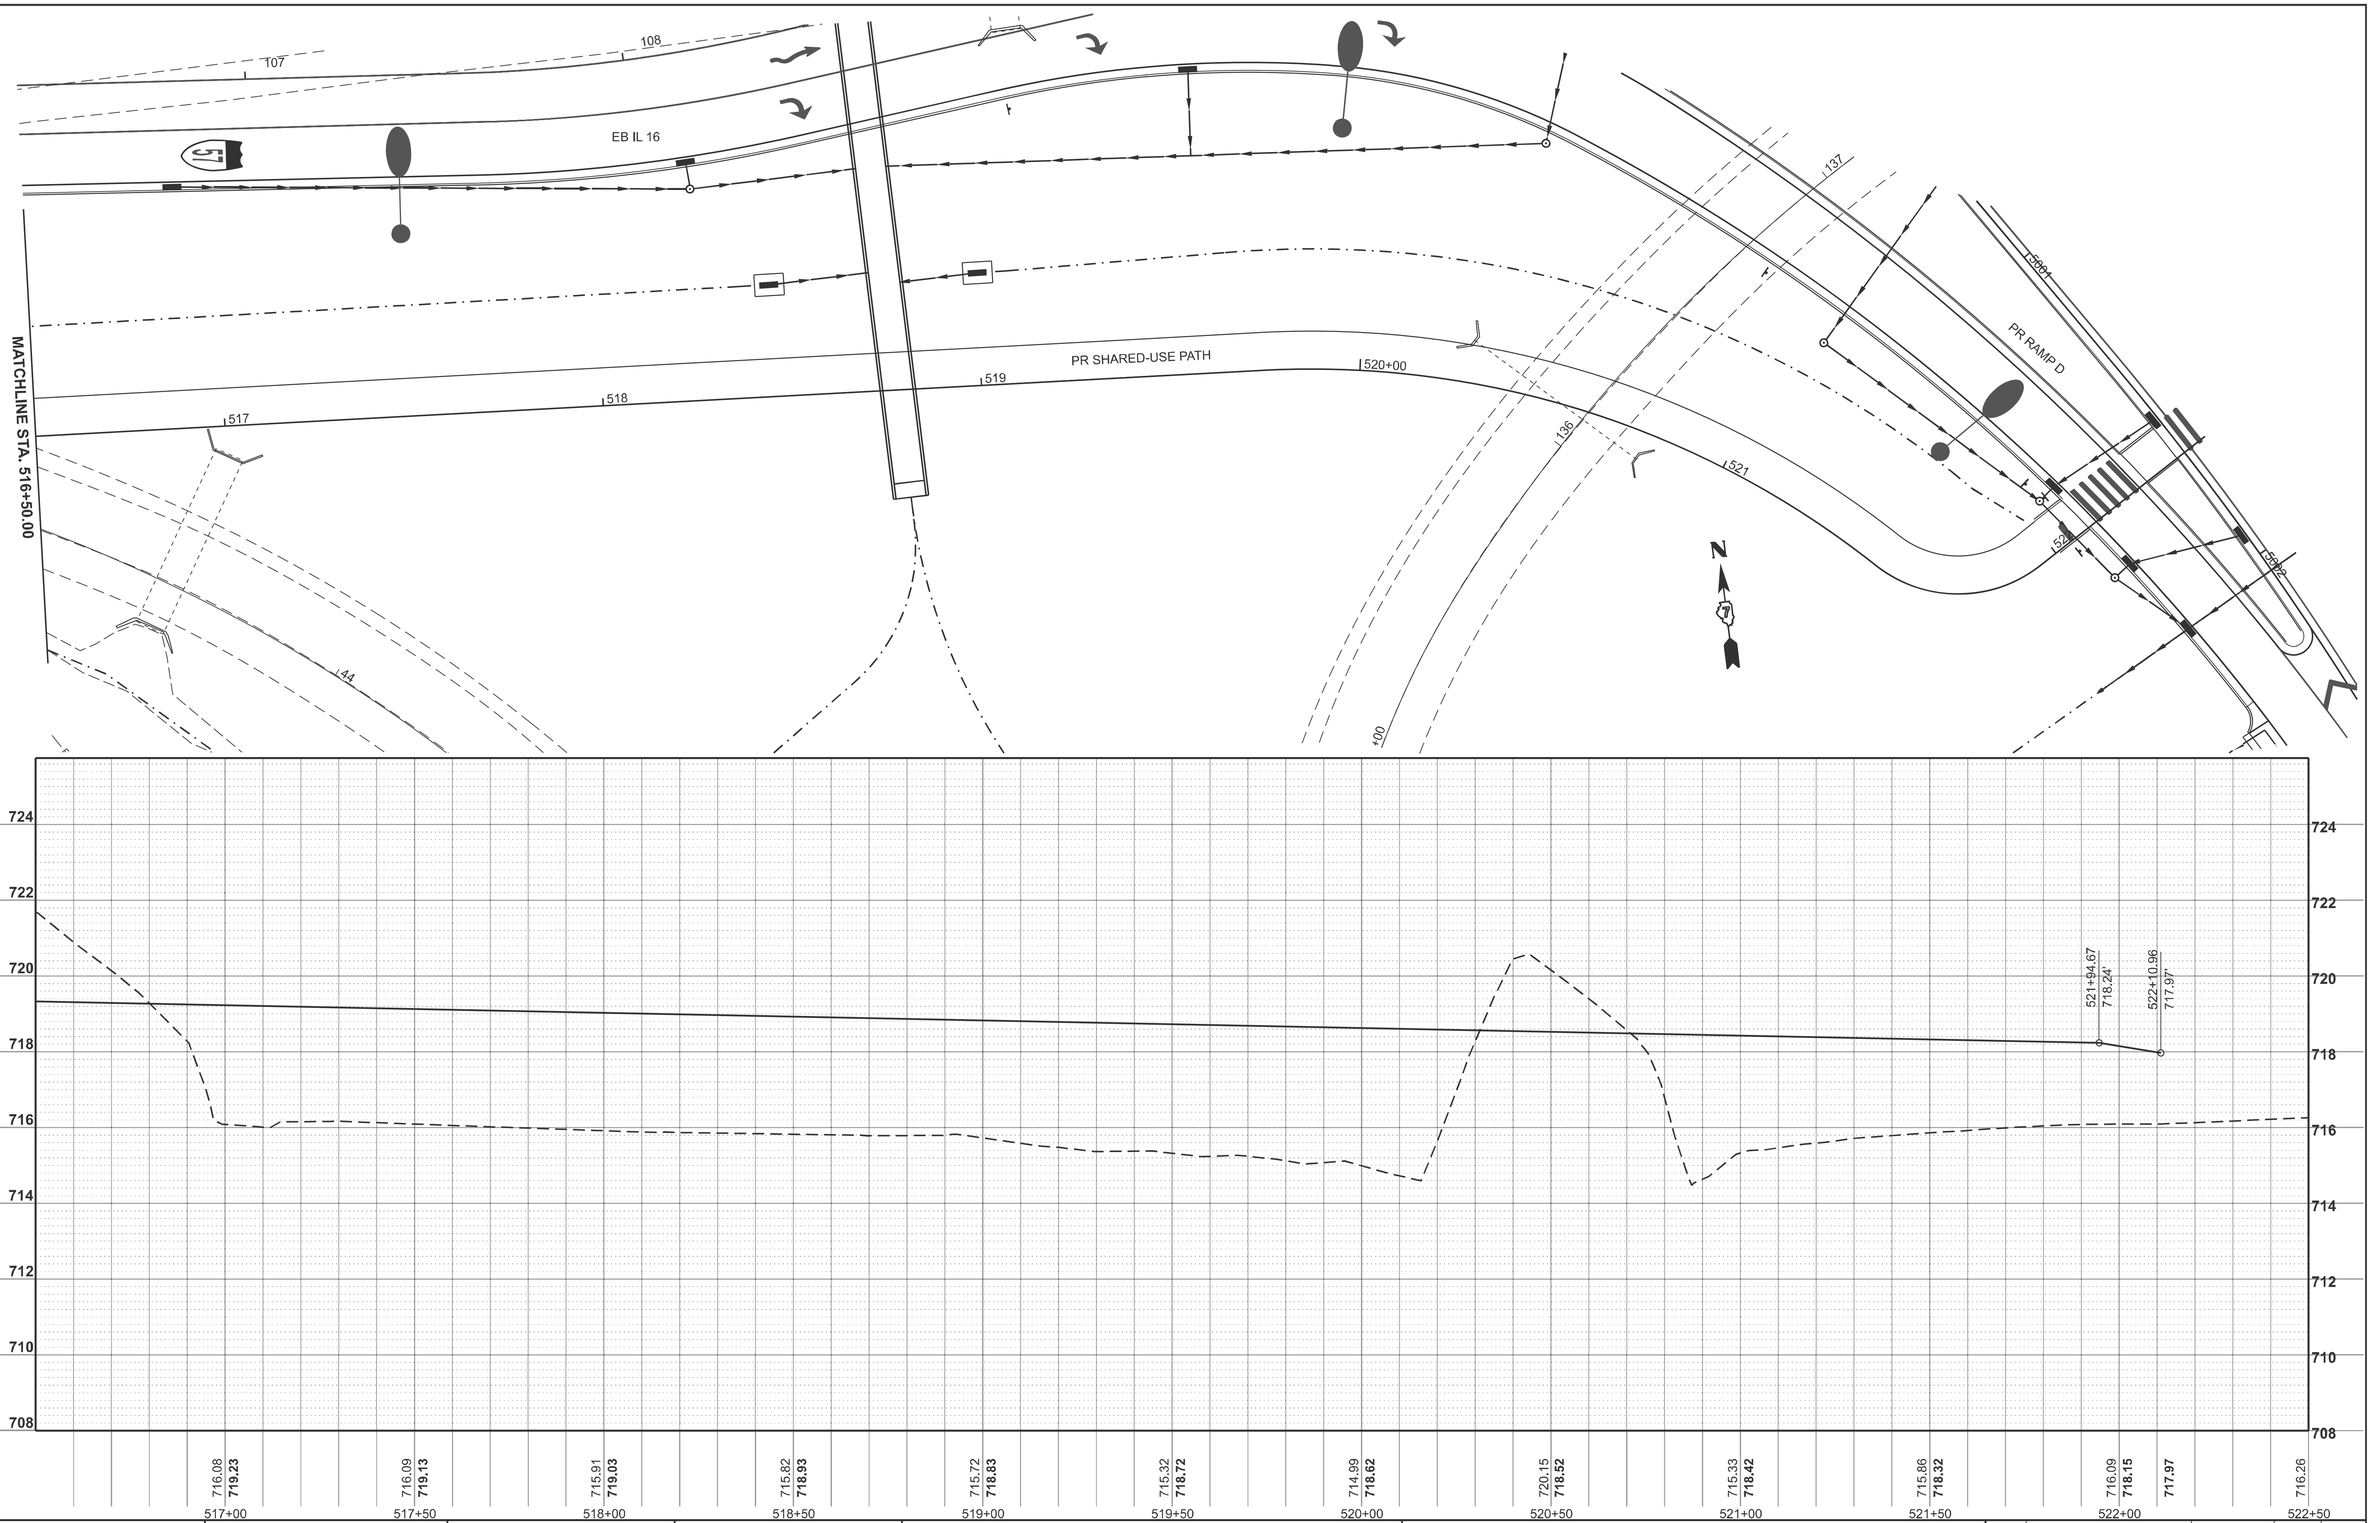

MODEL: PR_BikePath - East Path Plan-3 [Sheet]
FILE NAME: c:\pw_work\pwdot\hirtzelkl\d0852852\D7744435-sheets-Plan&Profile-WestShared-Use Path.dgn

USER NAME = kaleb.hirtzel	DESIGNED -	REVISED -	
	DRAWN -	REVISED -	
PLOT SCALE = $SCALE$	CHECKED -	REVISED -	
PLOT DATE = 8/19/2024	DATE -	REVISED -	

STATE OF ILLINOIS
DEPARTMENT OF TRANSPORTATION

PLAN & PROFILE
SHARED-USE PATH

SCALE: 1"=20' | SHEET 4 OF 10 SHEETS | STA. 516+50.00 | TO STA. 522+50.00

F.A.I RTE.	SECTION	COUNTY	TOTAL SHEETS	SHEET NO.
57	(15-22HB-4)BR (15-22)R	COLES	1086	159
		CONTRACT NO. 74435		
	ILLINOIS FED. AID PROJECT			

SHARED-USE PATH ELEVATIONS		
STATION	INSIDE ELEVATION	OUTSIDE ELEVATION
522+61.8	719.09	719.03
522+71.8	719.34	719.19
522+81.8	719.34	719.19
522+97.7	719.35	719.20
523+00.0	719.35	719.20
523+50.0	719.37	719.22
524+00.0	719.38	719.23
524+12.7	719.39	719.24
524+31.7	719.40	719.25
524+52.6	719.49	719.65
525+00.0	719.28	719.43
525+50.0	719.03	719.18
526+00.0	718.78	718.93

SHARED-USE PATH ELEVATIONS		
STATION	INSIDE ELEVATION	OUTSIDE ELEVATION
526+50.0	718.53	718.68
527+00.0	718.28	718.43
527+38.9	718.11	718.26
527+56.8	717.87	717.72
527+96.3	717.65	717.50
528+00.0	717.64	717.49
528+50.0	717.57	717.42
529+00.0	717.61	717.46
529+22.2	717.63	717.48
529+47.6	717.66	717.51
529+61.2	717.48	717.31
529+70.0	717.29	717.15

MODEL: Bike Path Middle [Sheet]
FILE NAME: c:\pw_work\pwdot\hirtzelkl\d0852852\D7774435-sheets-Plan&Profile-WestShared-Use Path.dgn


USER NAME = kaleb.hirtzel	DESIGNED -	REVISED -	
	DRAWN -	REVISED -	
PLOT SCALE = $SCALE$	CHECKED -	REVISED -	
PLOT DATE = 8/19/2024	DATE -	REVISED -	


STATE OF ILLINOIS
DEPARTMENT OF TRANSPORTATION

PLAN & PROFILE
SHARED-USE PATH

SCALE: 1"=20' | SHEET 5 OF 10 SHEETS | STA. 522+50 | TO STA. 529+50

F.A.I RTE.	SECTION	COUNTY	TOTAL SHEETS	SHEET NO.
57	(15-22HB-4)BR (15-22)R	COLES	1086	160
		CONTRACT NO. 74435		
	ILLINOIS FED. AID PROJECT			

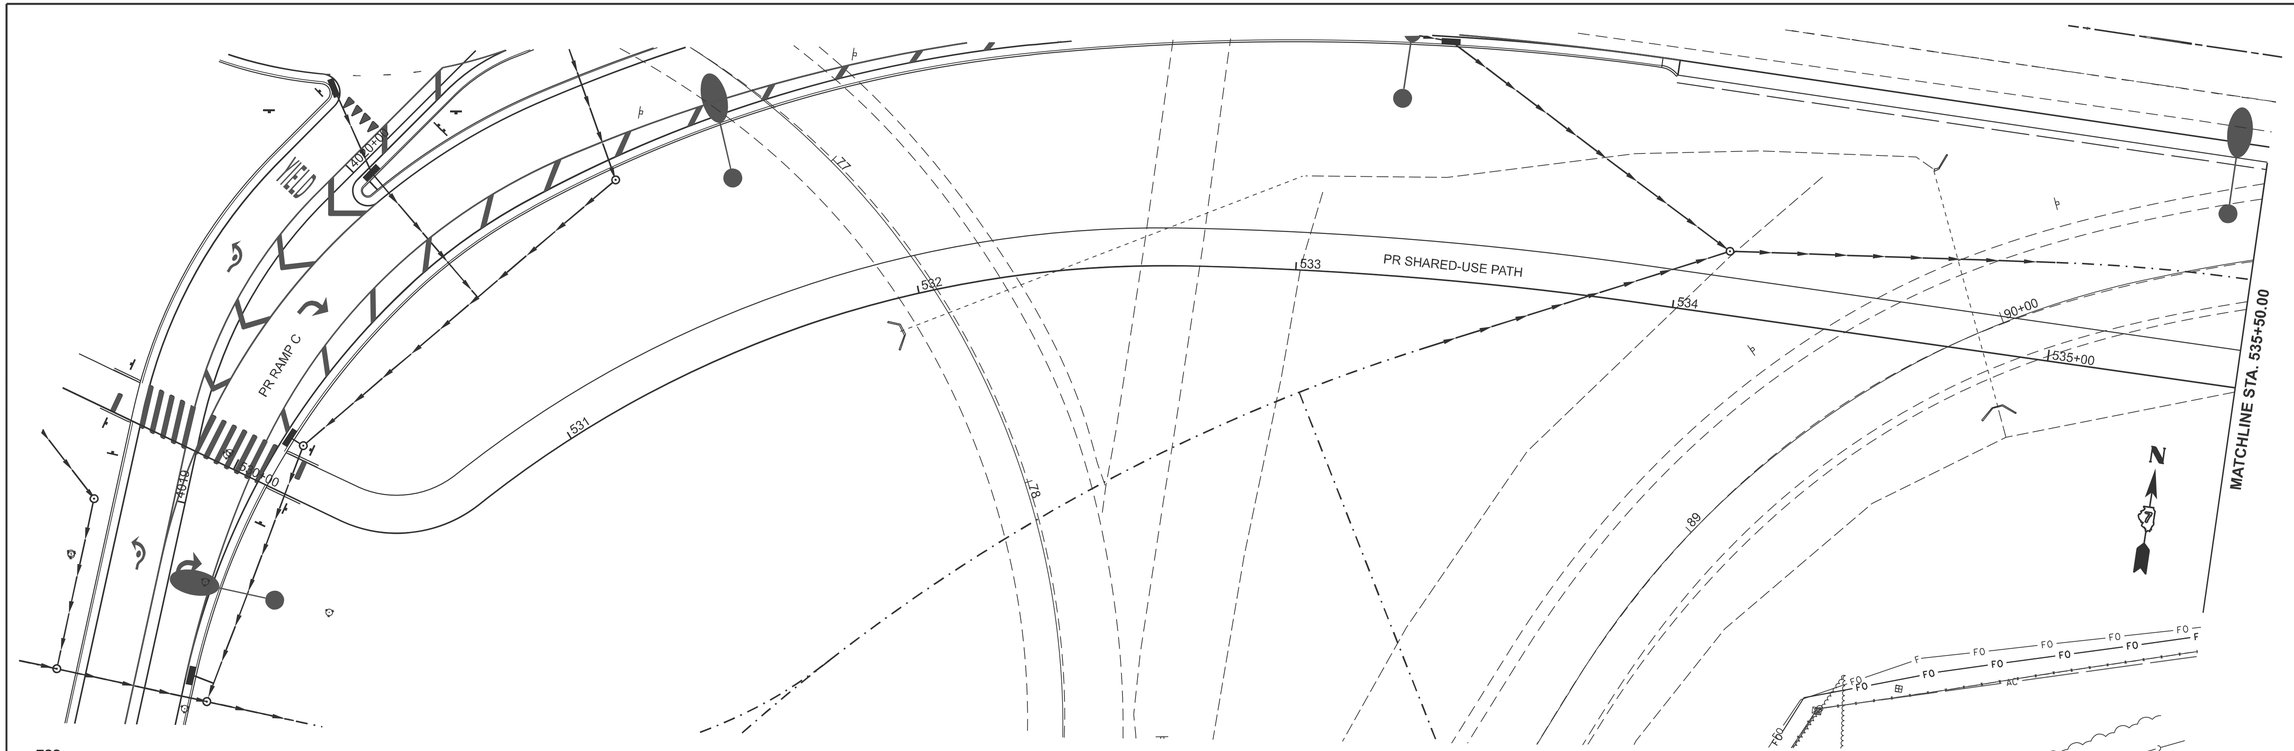

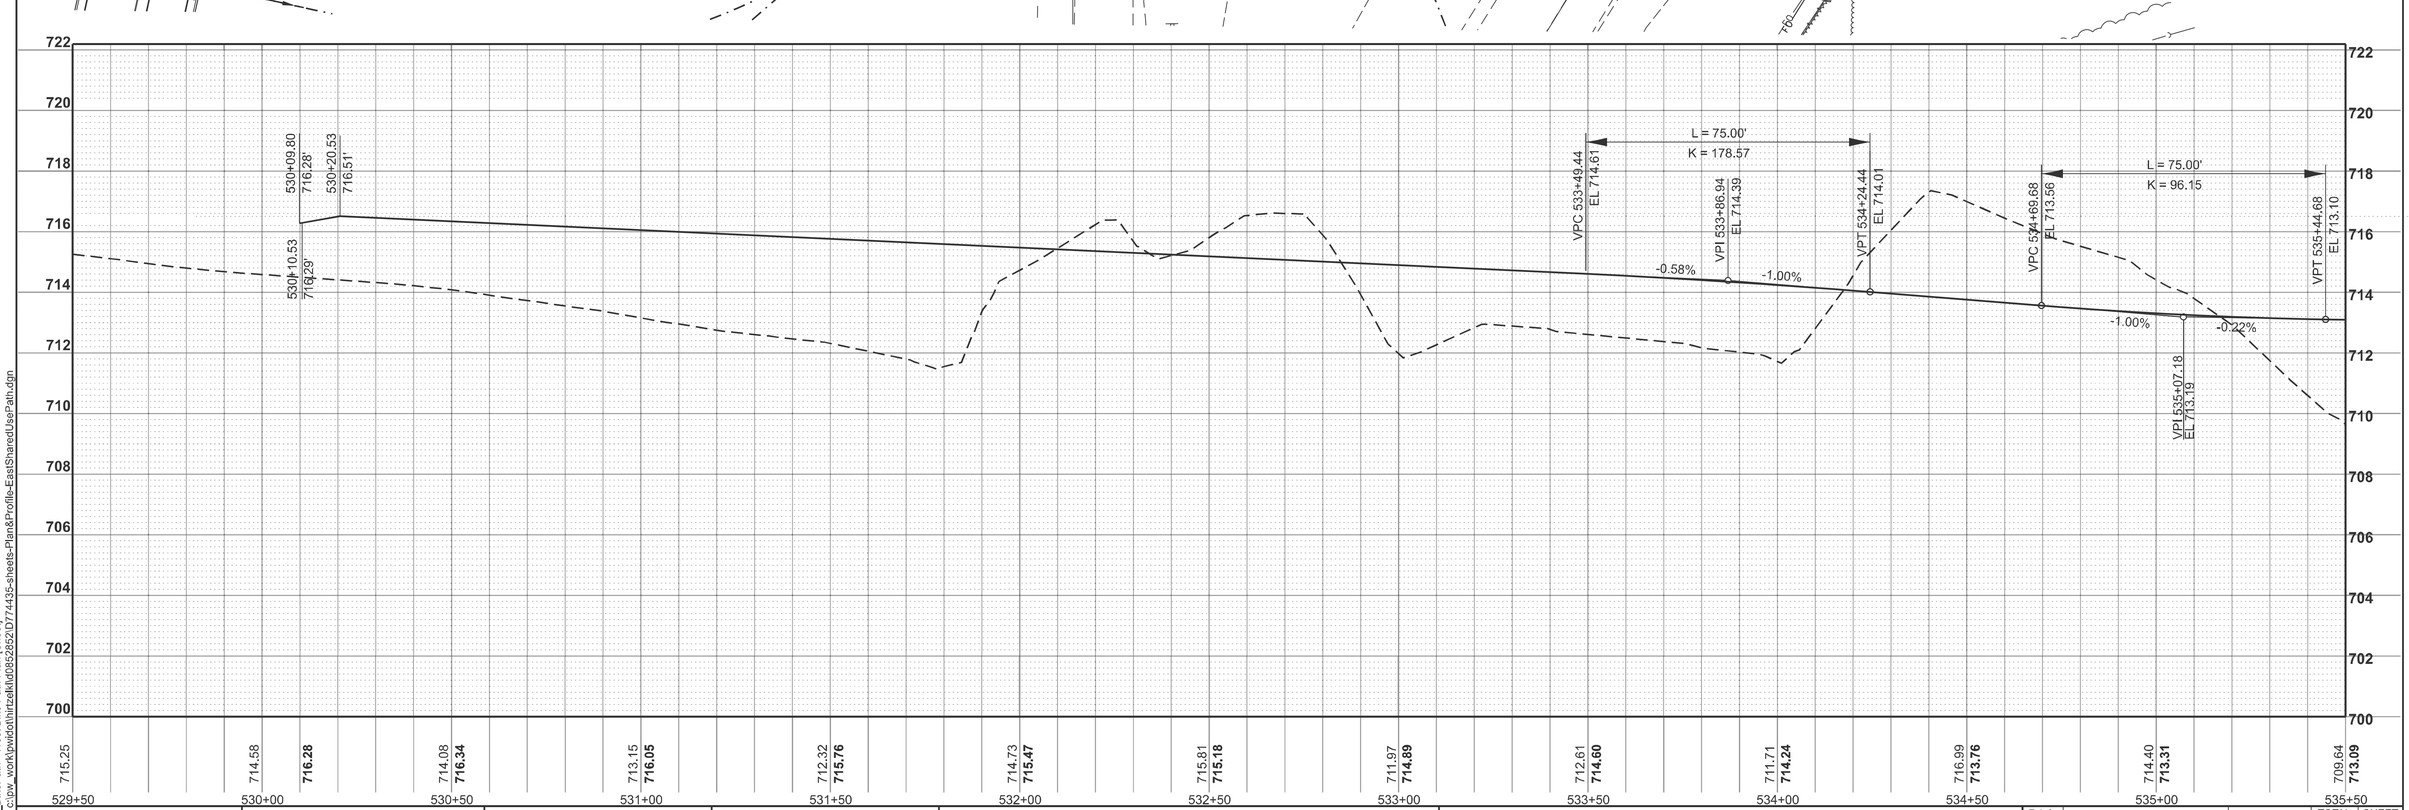

MODEL: PR_BikePath - West Bike Path Plan [Sheet]
FILE NAME: c:\pw_work\pwidot\hirtzelkl\d0852852\D774435-sheets-Plan&Profile-EastSharedUsePath.dgn


USER NAME = kaleb.hirtzel	DESIGNED -	REVISED -
	DRAWN -	REVISED -
PLOT SCALE = $SCALE$	CHECKED -	REVISED -
PLOT DATE = 7/17/2024	DATE -	REVISED -

STATE OF ILLINOIS
DEPARTMENT OF TRANSPORTATION

PLAN & PROFILE
SHARED-USE PATH

SCALE: 1"=20' | SHEET 6 OF 10 SHEETS | STA. 529+50.00 | TO STA. 535+50.00

F.A.I RTE.	SECTION	COUNTY	TOTAL SHEETS	SHEET NO.
57	(15-22HB-4)BR (15-22)R	COLES	1086	161
		CONTRACT NO. 74435		
	ILLINOIS FED. AID PROJECT			

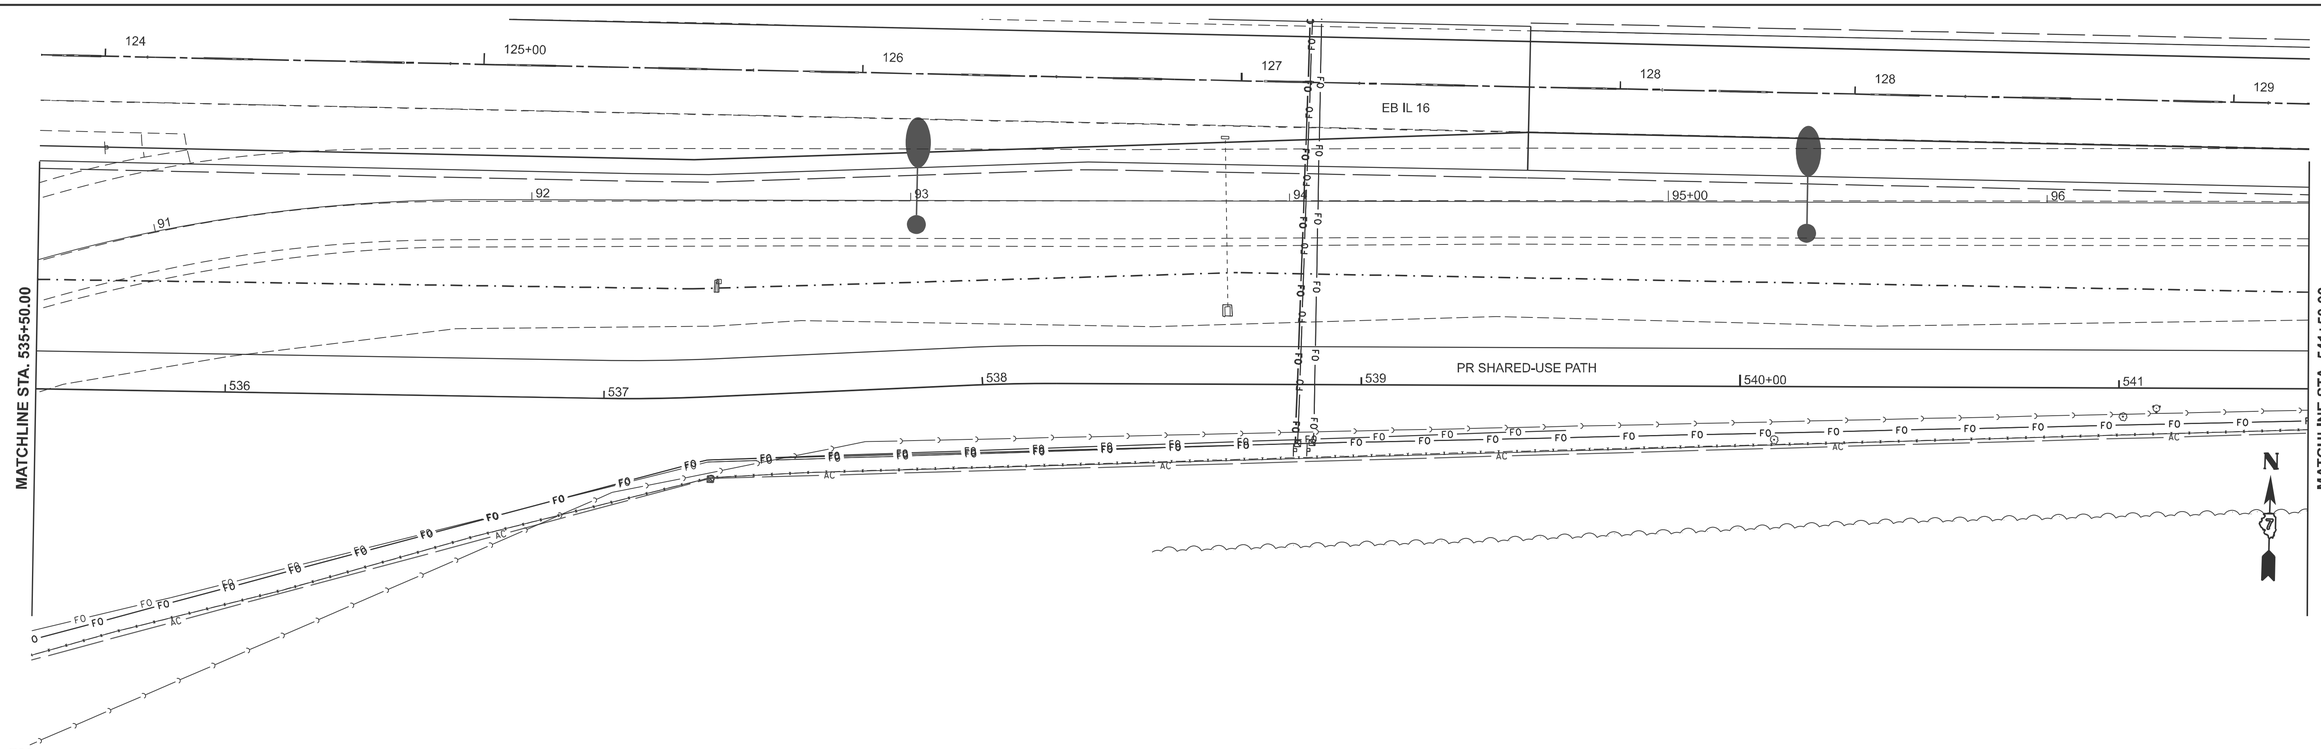

MODEL: PR_BikePath - West Bike Path Plan-1 [Sheet]
FILE NAME: c:\pw_work\pwidot\hirtzelkl\d0852852\D774435-sheets-Plan&Profile-EastSharedUsePath.dgn


USER NAME = kaleb.hirtzel	DESIGNED -	REVISED -
	DRAWN -	REVISED -
PLOT SCALE = $SCALE$	CHECKED -	REVISED -
PLOT DATE = 8/19/2024	DATE -	REVISED -


STATE OF ILLINOIS
DEPARTMENT OF TRANSPORTATION

PLAN & PROFILE
SHARED-USE PATH

SCALE: 1"=20' | SHEET 7 OF 10 SHEETS | STA. 535+50.00 | TO STA. 541+50.00

F.A.I RTE.	SECTION	COUNTY	TOTAL SHEETS	SHEET NO.
57	(15-22HB-4)BR (15-22)R	COLES	1086	162
		CONTRACT NO. 74435		
	ILLINOIS FED. AID PROJECT			

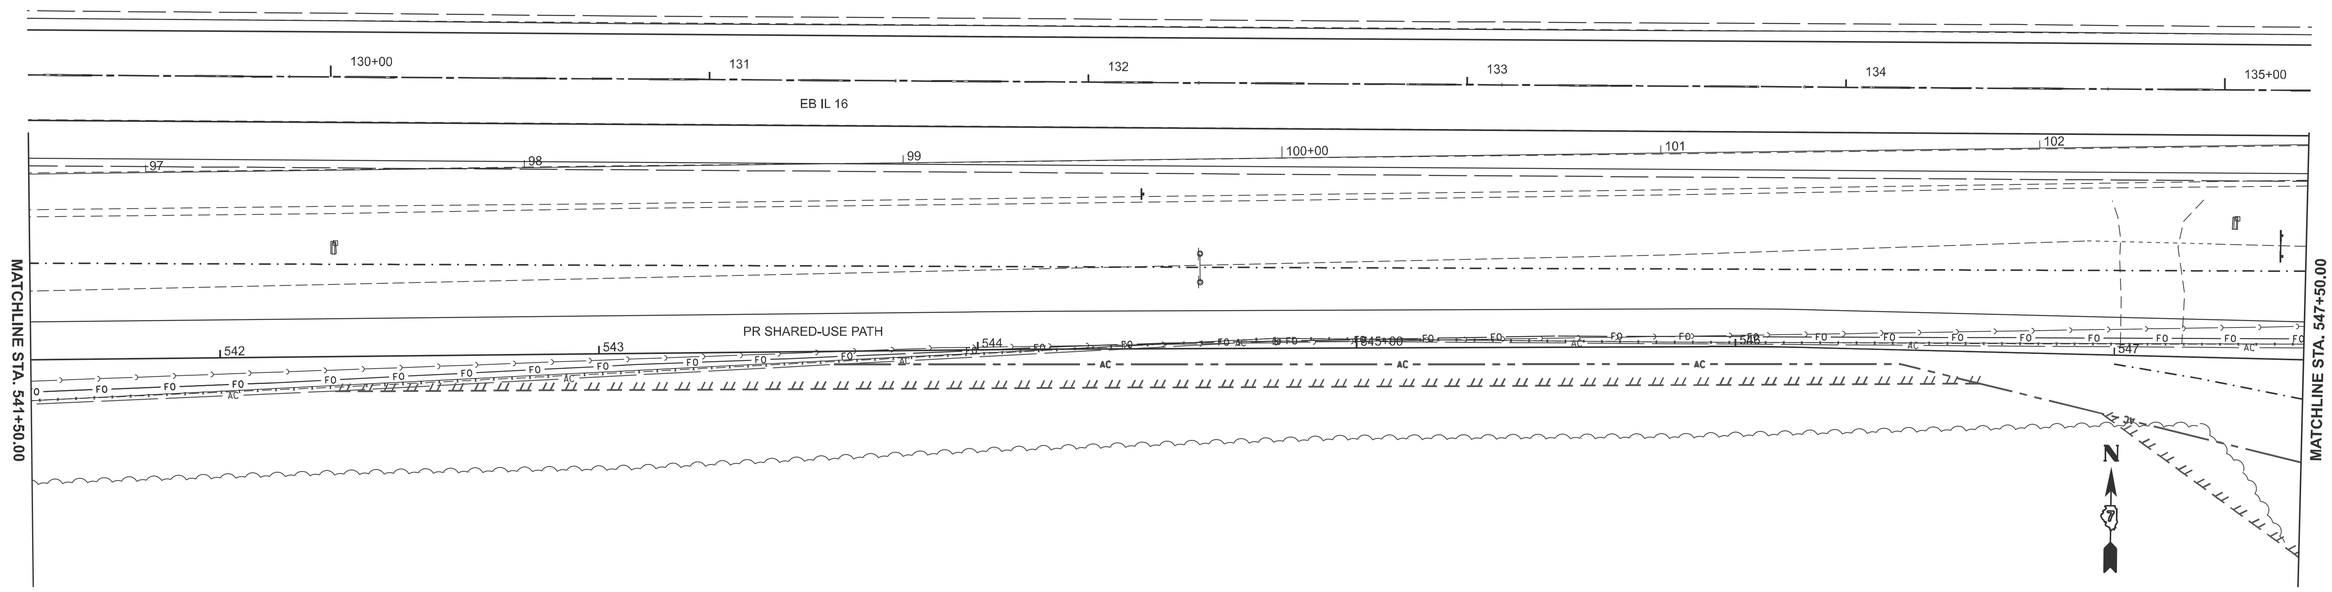

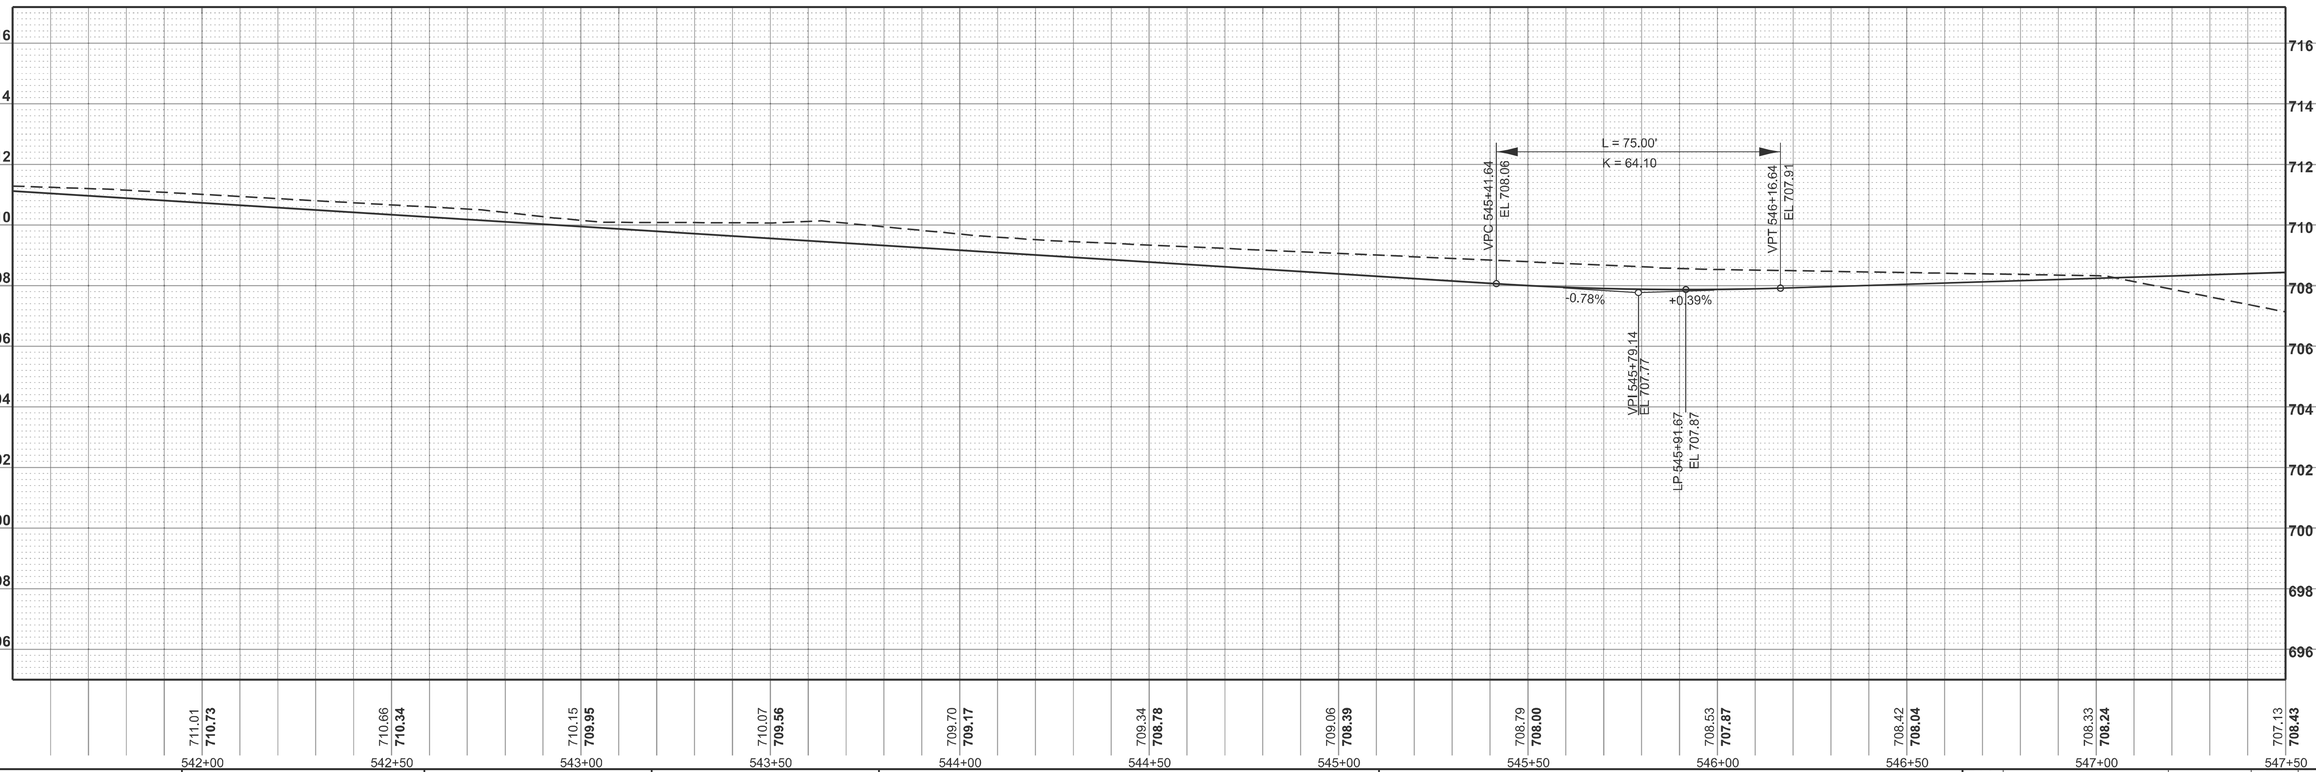

MODEL: PR_BikePath - West Bike Path Plan-2 [Sheet]
FILE NAME: c:\pw_work\pwdot\hirtzelkl\d0852852\D7744435-sheets-Plan&Profile-EastSharedUsePath.dgn


USER NAME = kaleb.hirtzel	DESIGNED -	REVISED -
	DRAWN -	REVISED -
PLOT SCALE = $SCALE$	CHECKED -	REVISED -
PLOT DATE = 8/19/2024	DATE -	REVISED -


STATE OF ILLINOIS
DEPARTMENT OF TRANSPORTATION

PLAN & PROFILE
SHARED-USE PATH

SCALE: 1"=20' | SHEET 8 OF 10 SHEETS | STA. 541+50.00 | TO STA. 547+50.00

F.A.I RTE.	SECTION	COUNTY	TOTAL SHEETS	SHEET NO.
57	(15-22HB-4)BR (15-22)R	COLES	1086	163
		CONTRACT NO. 74435		
	ILLINOIS FED. AID PROJECT			

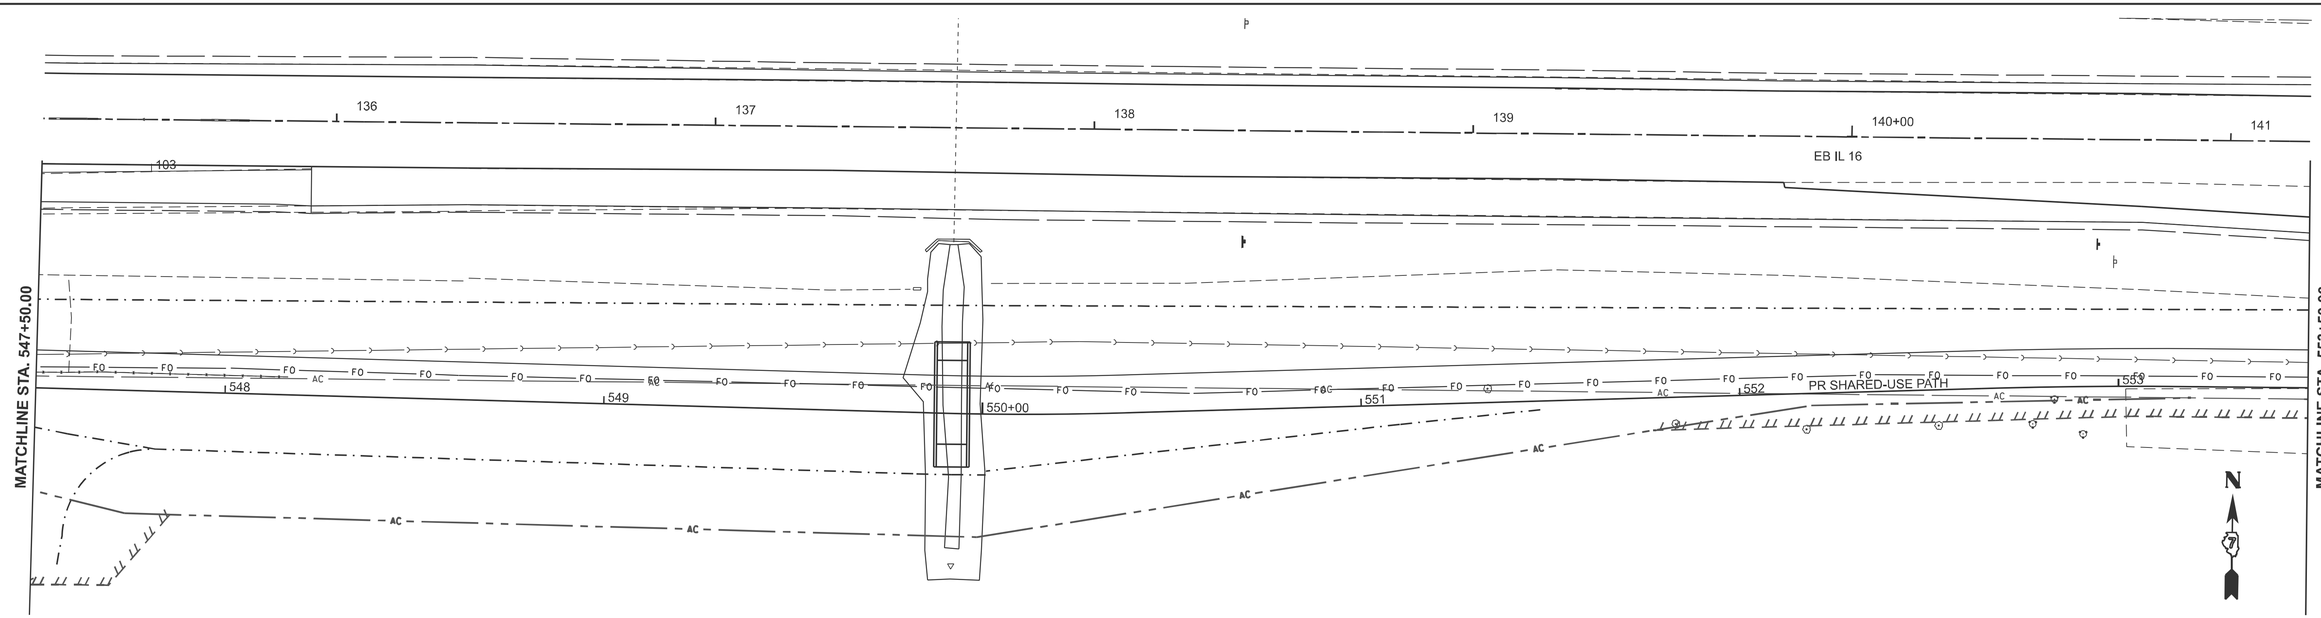

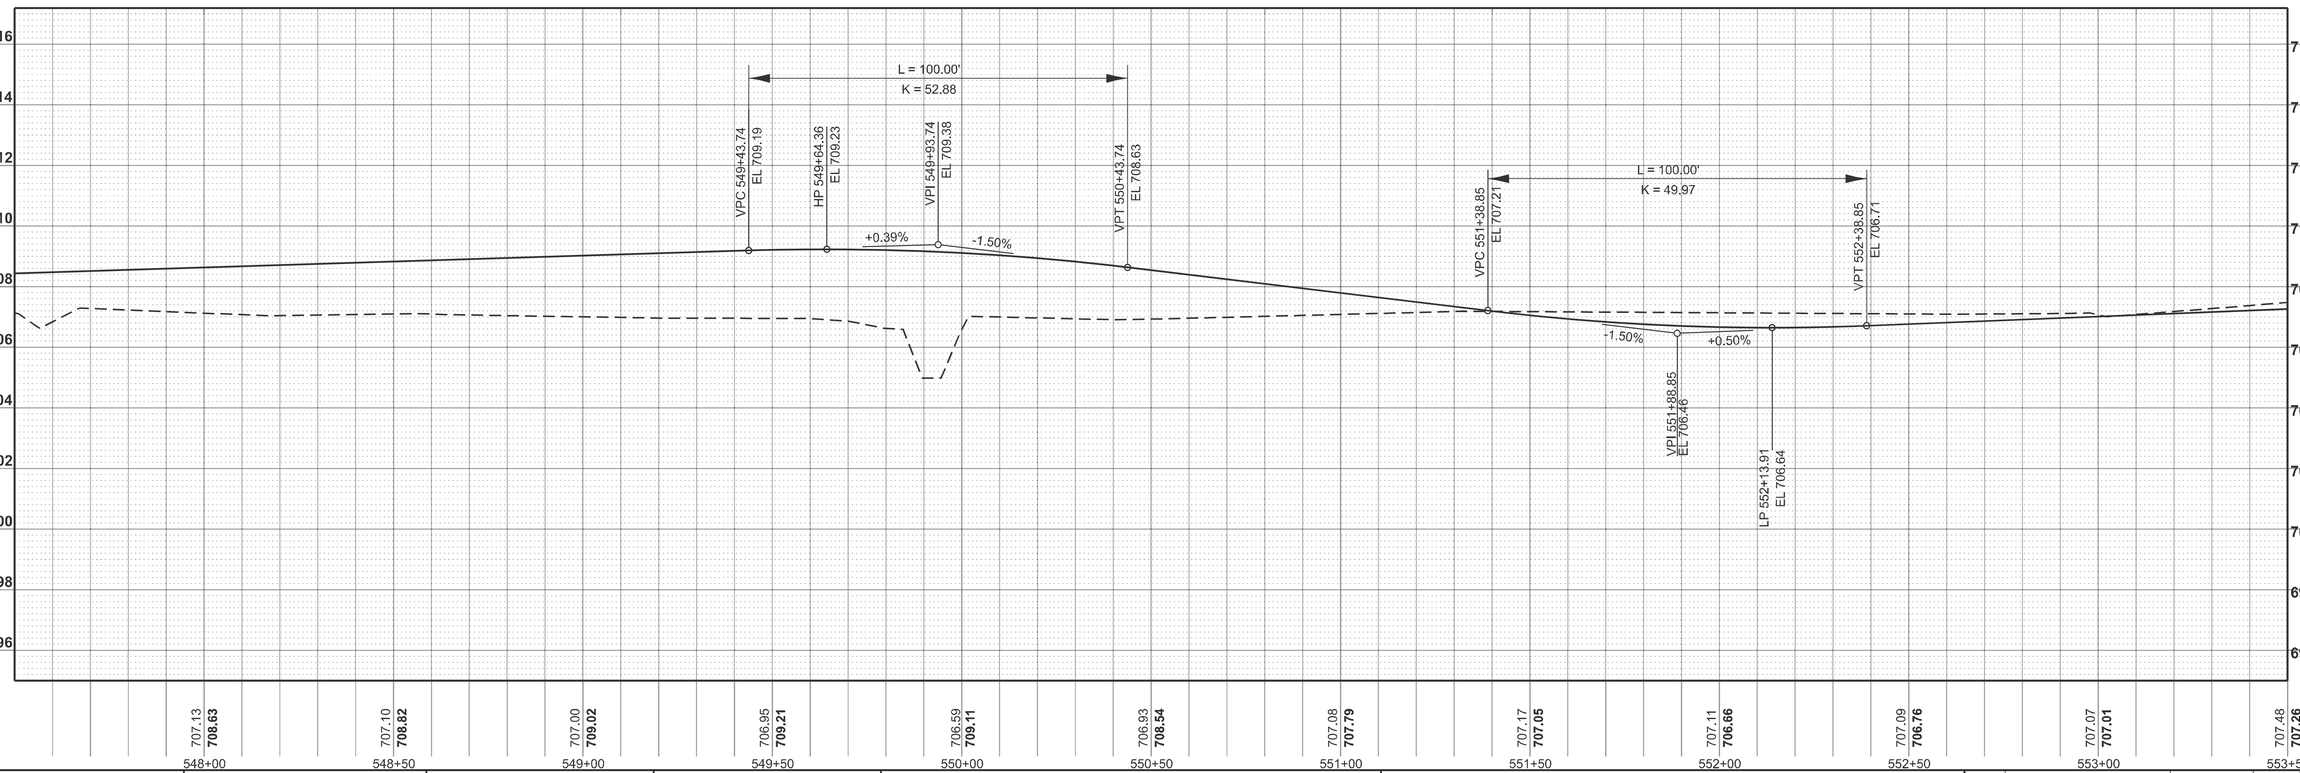

MODEL: PR_BikePath - West Bike Path Plan-3 [Sheet]
FILE NAME: c:\pw_work\pwidot\hirtzelkl\d0852852\D7744435-sheets-Plan&Profile-EastSharedUsePath.dgn


USER NAME = kaleb.hirtzel	DESIGNED -	REVISED -	
	DRAWN -	REVISED -	
PLOT SCALE = $SCALE$	CHECKED -	REVISED -	
PLOT DATE = 8/19/2024	DATE -	REVISED -	

STATE OF ILLINOIS
DEPARTMENT OF TRANSPORTATION

PLAN & PROFILE
SHARED-USE PATH

SCALE: 1"=20' | SHEET 9 OF 10 SHEETS | STA. 547+50.00 | TO STA. 553+50.00

F.A.I RTE.	SECTION	COUNTY	TOTAL SHEETS	SHEET NO.
57	(15-22HB-4)BR (15-22)R	COLES	1086	164
		CONTRACT NO. 74435		
	ILLINOIS	FED. AID PROJECT		

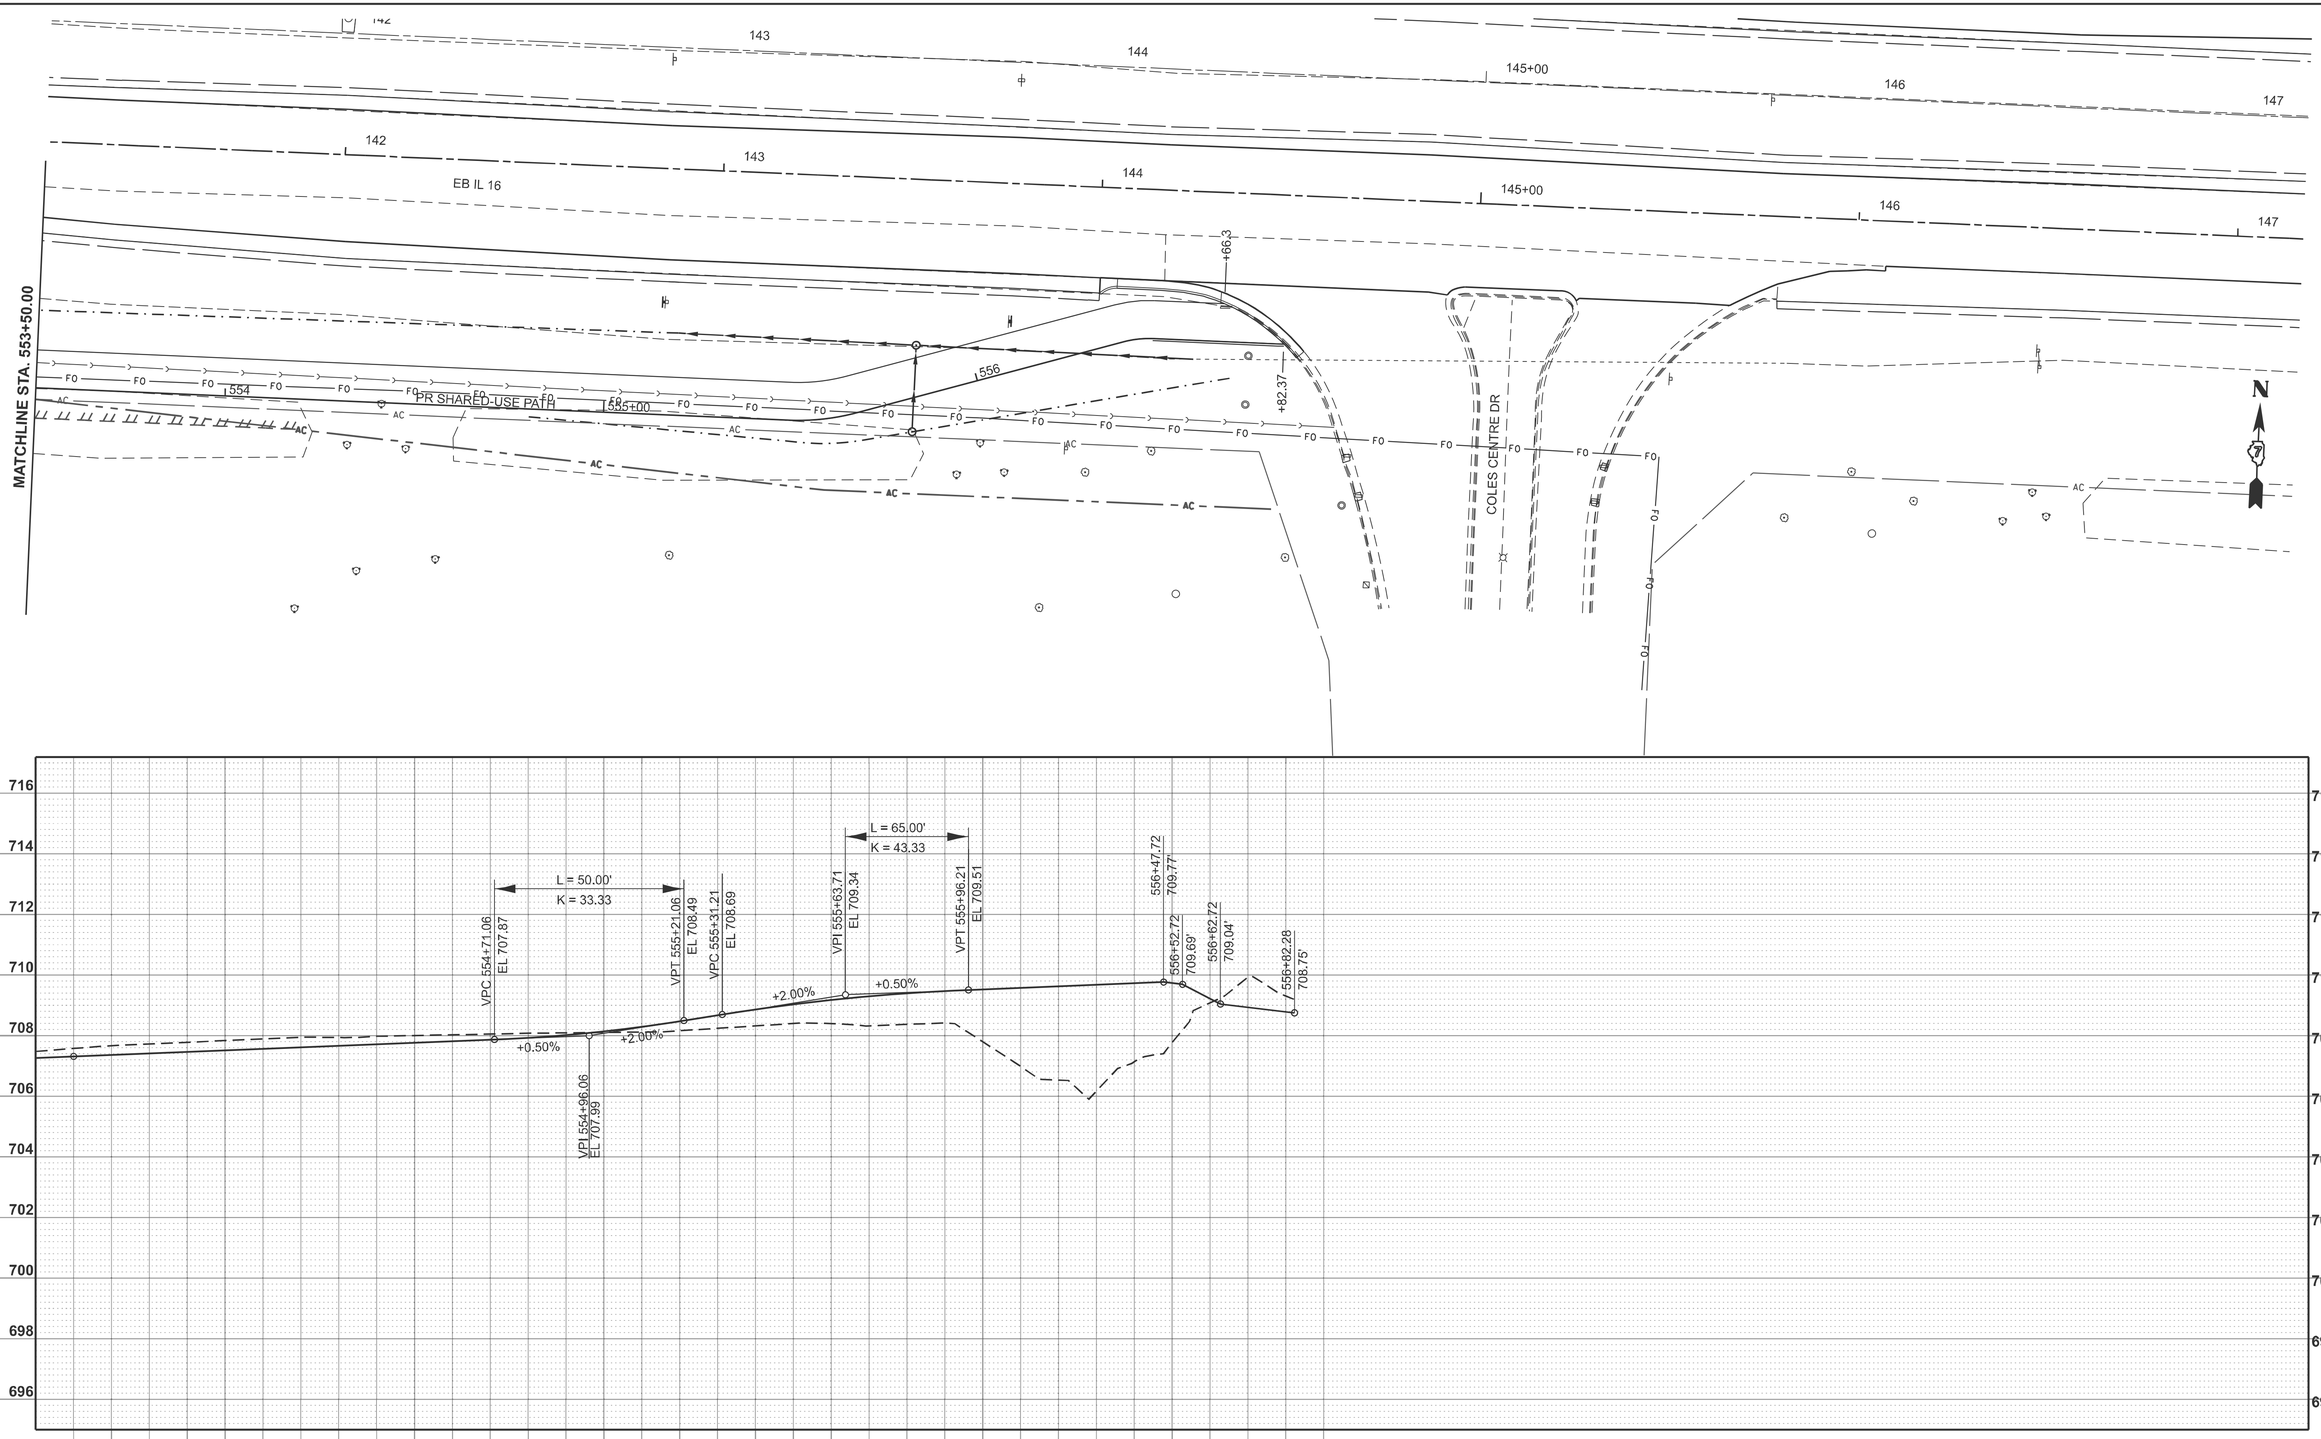

MODEL: PR_BikePath - West Bike Path Plan-4 [Sheet]
FILE NAME: c:\pw_work\pwidot\hirtzelkl\d0852852\D7744435-sheets-Plan&Profile-EastSharedUsePath.dgn


USER NAME = kaleb.hirtzel	DESIGNED -	REVISED -	
	DRAWN -	REVISED -	
PLOT SCALE = $SCALE$	CHECKED -	REVISED -	
PLOT DATE = 8/19/2024	DATE -	REVISED -	

STATE OF ILLINOIS
DEPARTMENT OF TRANSPORTATION

PLAN & PROFILE
SHARED-USE PATH

SCALE: 1"=20' | SHEET 10 OF 10 SHEETS | STA. 553+50.00 | TO STA. 556+82.37

F.A.I RTE.	SECTION	COUNTY	TOTAL SHEETS	SHEET NO.
57	(15-22HB-4)BR (15-22)R	COLES	1086	165
		CONTRACT NO. 74435		
	ILLINOIS FED. AID PROJECT			

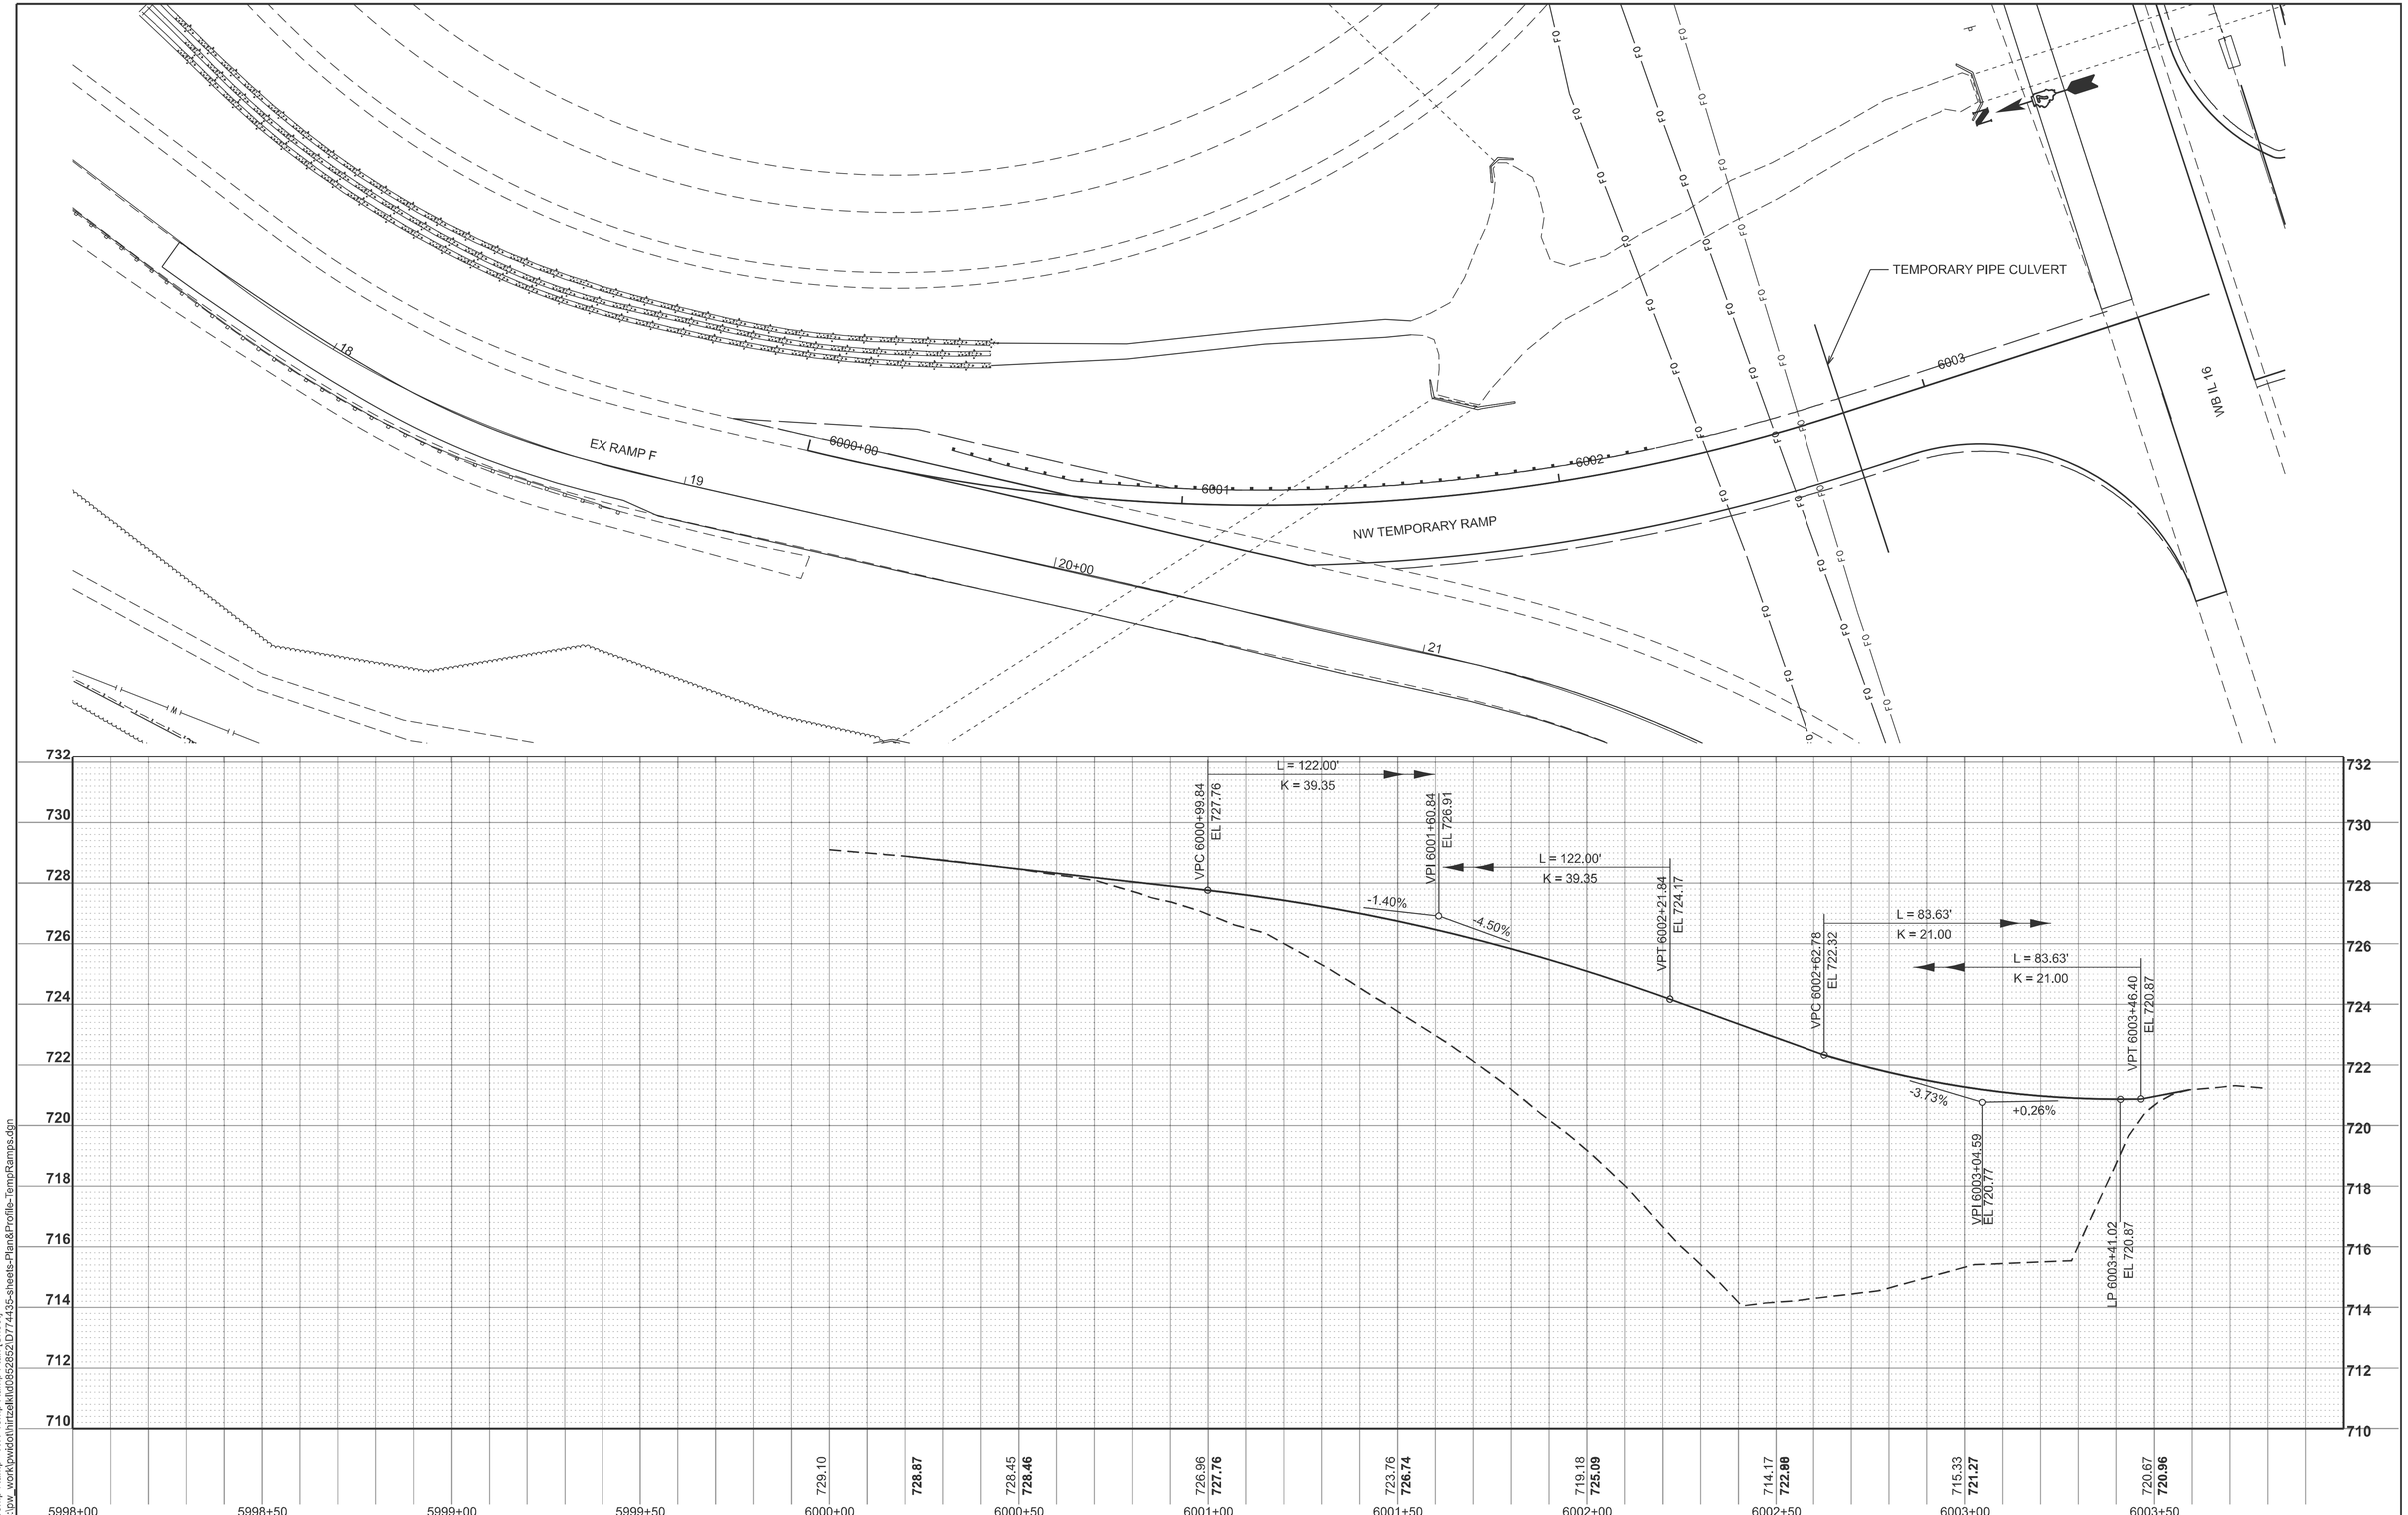

MODEL: NW Temp Ramp - NW Temp Ramp Plan [Sheet]
FILE NAME: c:\pw_work\pwidot\hirtzelkl\d0852852\D774435-sheets-Plan&Profile-TempRamps.dgn

USER NAME = kaleb.hirtzel	DESIGNED -	REVISED -
	DRAWN -	REVISED -
PLOT SCALE = $SCALE$	CHECKED -	REVISED -
PLOT DATE = 8/19/2024	DATE -	REVISED -

STATE OF ILLINOIS
DEPARTMENT OF TRANSPORTATION

PLAN & PROFILE
NW TEMPORARY RAMP

SCALE: 1"=20' | SHEET 1 OF 4 SHEETS | STA. 6000+00.00 | TO STA. 6003+59.20

F.A.I RTE.	SECTION	COUNTY	TOTAL SHEETS	SHEET NO.
57	(15-22HB-4)BR (15-22)R	COLES	1086	166
		CONTRACT NO. 74435		
	ILLINOIS	FED. AID PROJECT		

EX RAMP H

NE TEMPORARY RAMP

TEMPORARY PIPE CULVERT

WB IL 16

7000+00

7001

7002

7003

7004

789

790+00

791

792

VPC 7001+28.34
EL 722.78

L = 105.00'
K = 190.91

VPI 7001+80.84
EL 721.65

L = 105.00'
K = 190.91

VPT 7002+33.34
EL 720.23

-2.15%

-2.70%

VPC 7003+64.06
EL 716.70

L = 77.98'
K = 26.35

L = 77.98'
K = 26.35

VPT 7004+42.05
EL 715.77

-2.68%

+0.28%

VPI 7004+03.06
EL 715.66

LP 7004+34.71
EL 715.76

6999+00	6999+50	7000+00	7000+50	7001+00	7001+50	7002+00	7002+50	7003+00	7003+50	7004+00	7004+50
		725.54 **725.54**		724.55 **724.46**		722.46 **723.39**		719.65 **722.30**		718.96 **721.10**	
718.38 **719.78**		717.87 **718.43**		716.93 **717.08**		715.59 **715.99**		715.46 **715.96**			

726 724 722 720 718 716 714 712 710

MODEL: NE Temp Ramp - NE Temp Ramp Plan [Sheet]
FILE NAME: c:\pw_work\pwidot\hirtzelkl\d0852852\D7744435-sheets-Plan&Profile-TempRamps.dgn


USER NAME = kaleb.hirtzel	DESIGNED -	REVISED -	
	DRAWN -	REVISED -	
PLOT SCALE = $SCALE$	CHECKED -	REVISED -	
PLOT DATE = 8/19/2024	DATE -	REVISED -	

STATE OF ILLINOIS
DEPARTMENT OF TRANSPORTATION

PLAN & PROFILE
NE TEMPORARY RAMP

SCALE: 1"=20' | SHEET 2 OF 4 SHEETS | STA. 7000+00.00 | TO STA. 7004+62.25

F.A.I RTE.	SECTION	COUNTY	TOTAL SHEETS	SHEET NO.
57	(15-22HB-4)BR (15-22)R	COLES	1086	167
		CONTRACT NO. 74435		
	ILLINOIS FED. AID PROJECT			

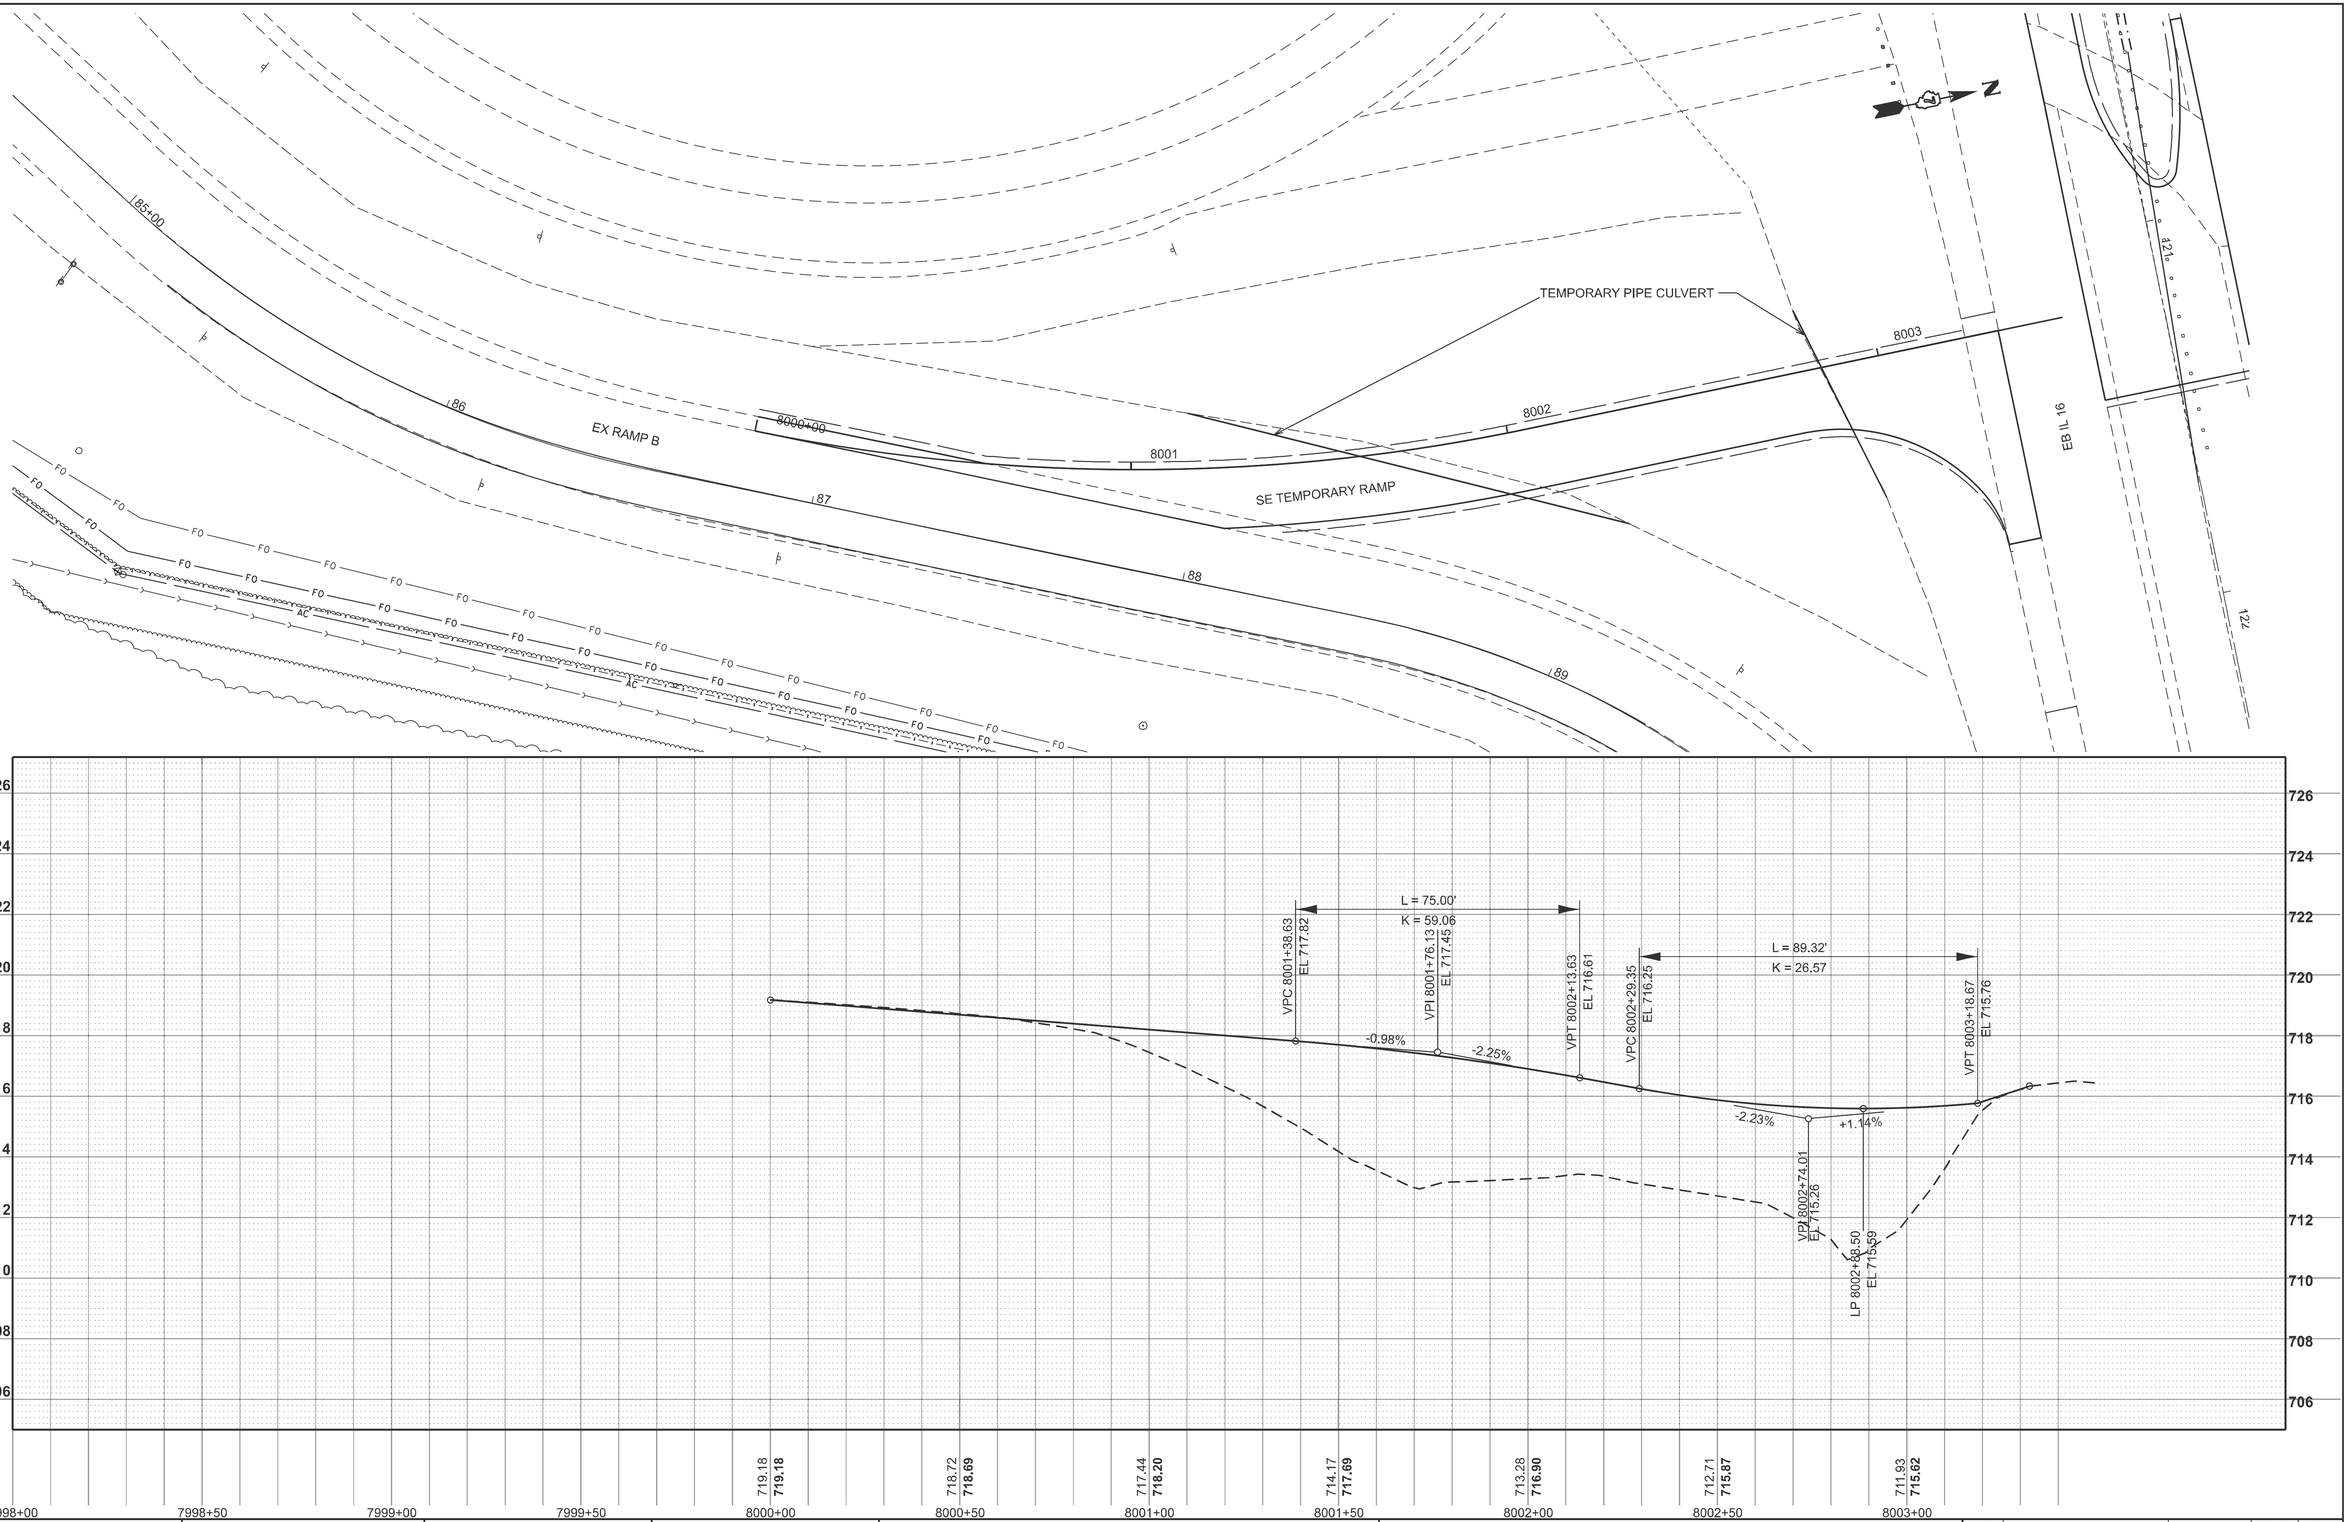

MODEL: SE Temp Ramp - SE Temp Ramp Plan-1 [Sheet]
FILE NAME: c:\pw_work\pwidot\hirtzelkl\d0852852\D774435-sheets-Plan&Profile-TempRamps.dgn


USER NAME = kaleb.hirtzel	DESIGNED -	REVISED -	
	DRAWN -	REVISED -	
PLOT SCALE = $SCALE$	CHECKED -	REVISED -	
PLOT DATE = 8/19/2024	DATE -	REVISED -	

STATE OF ILLINOIS
DEPARTMENT OF TRANSPORTATION

PLAN & PROFILE
SE TEMPORARY RAMP

SCALE: 1"=20' | SHEET 3 OF 4 SHEETS | STA. 8000+00.00 | TO STA. 8003+32.37

F.A.I RTE.	SECTION	COUNTY	TOTAL SHEETS	SHEET NO.
57	(15-22HB-4)BR (15-22)R	COLES	1086	168
		CONTRACT NO. 74435		
	ILLINOIS FED. AID PROJECT			

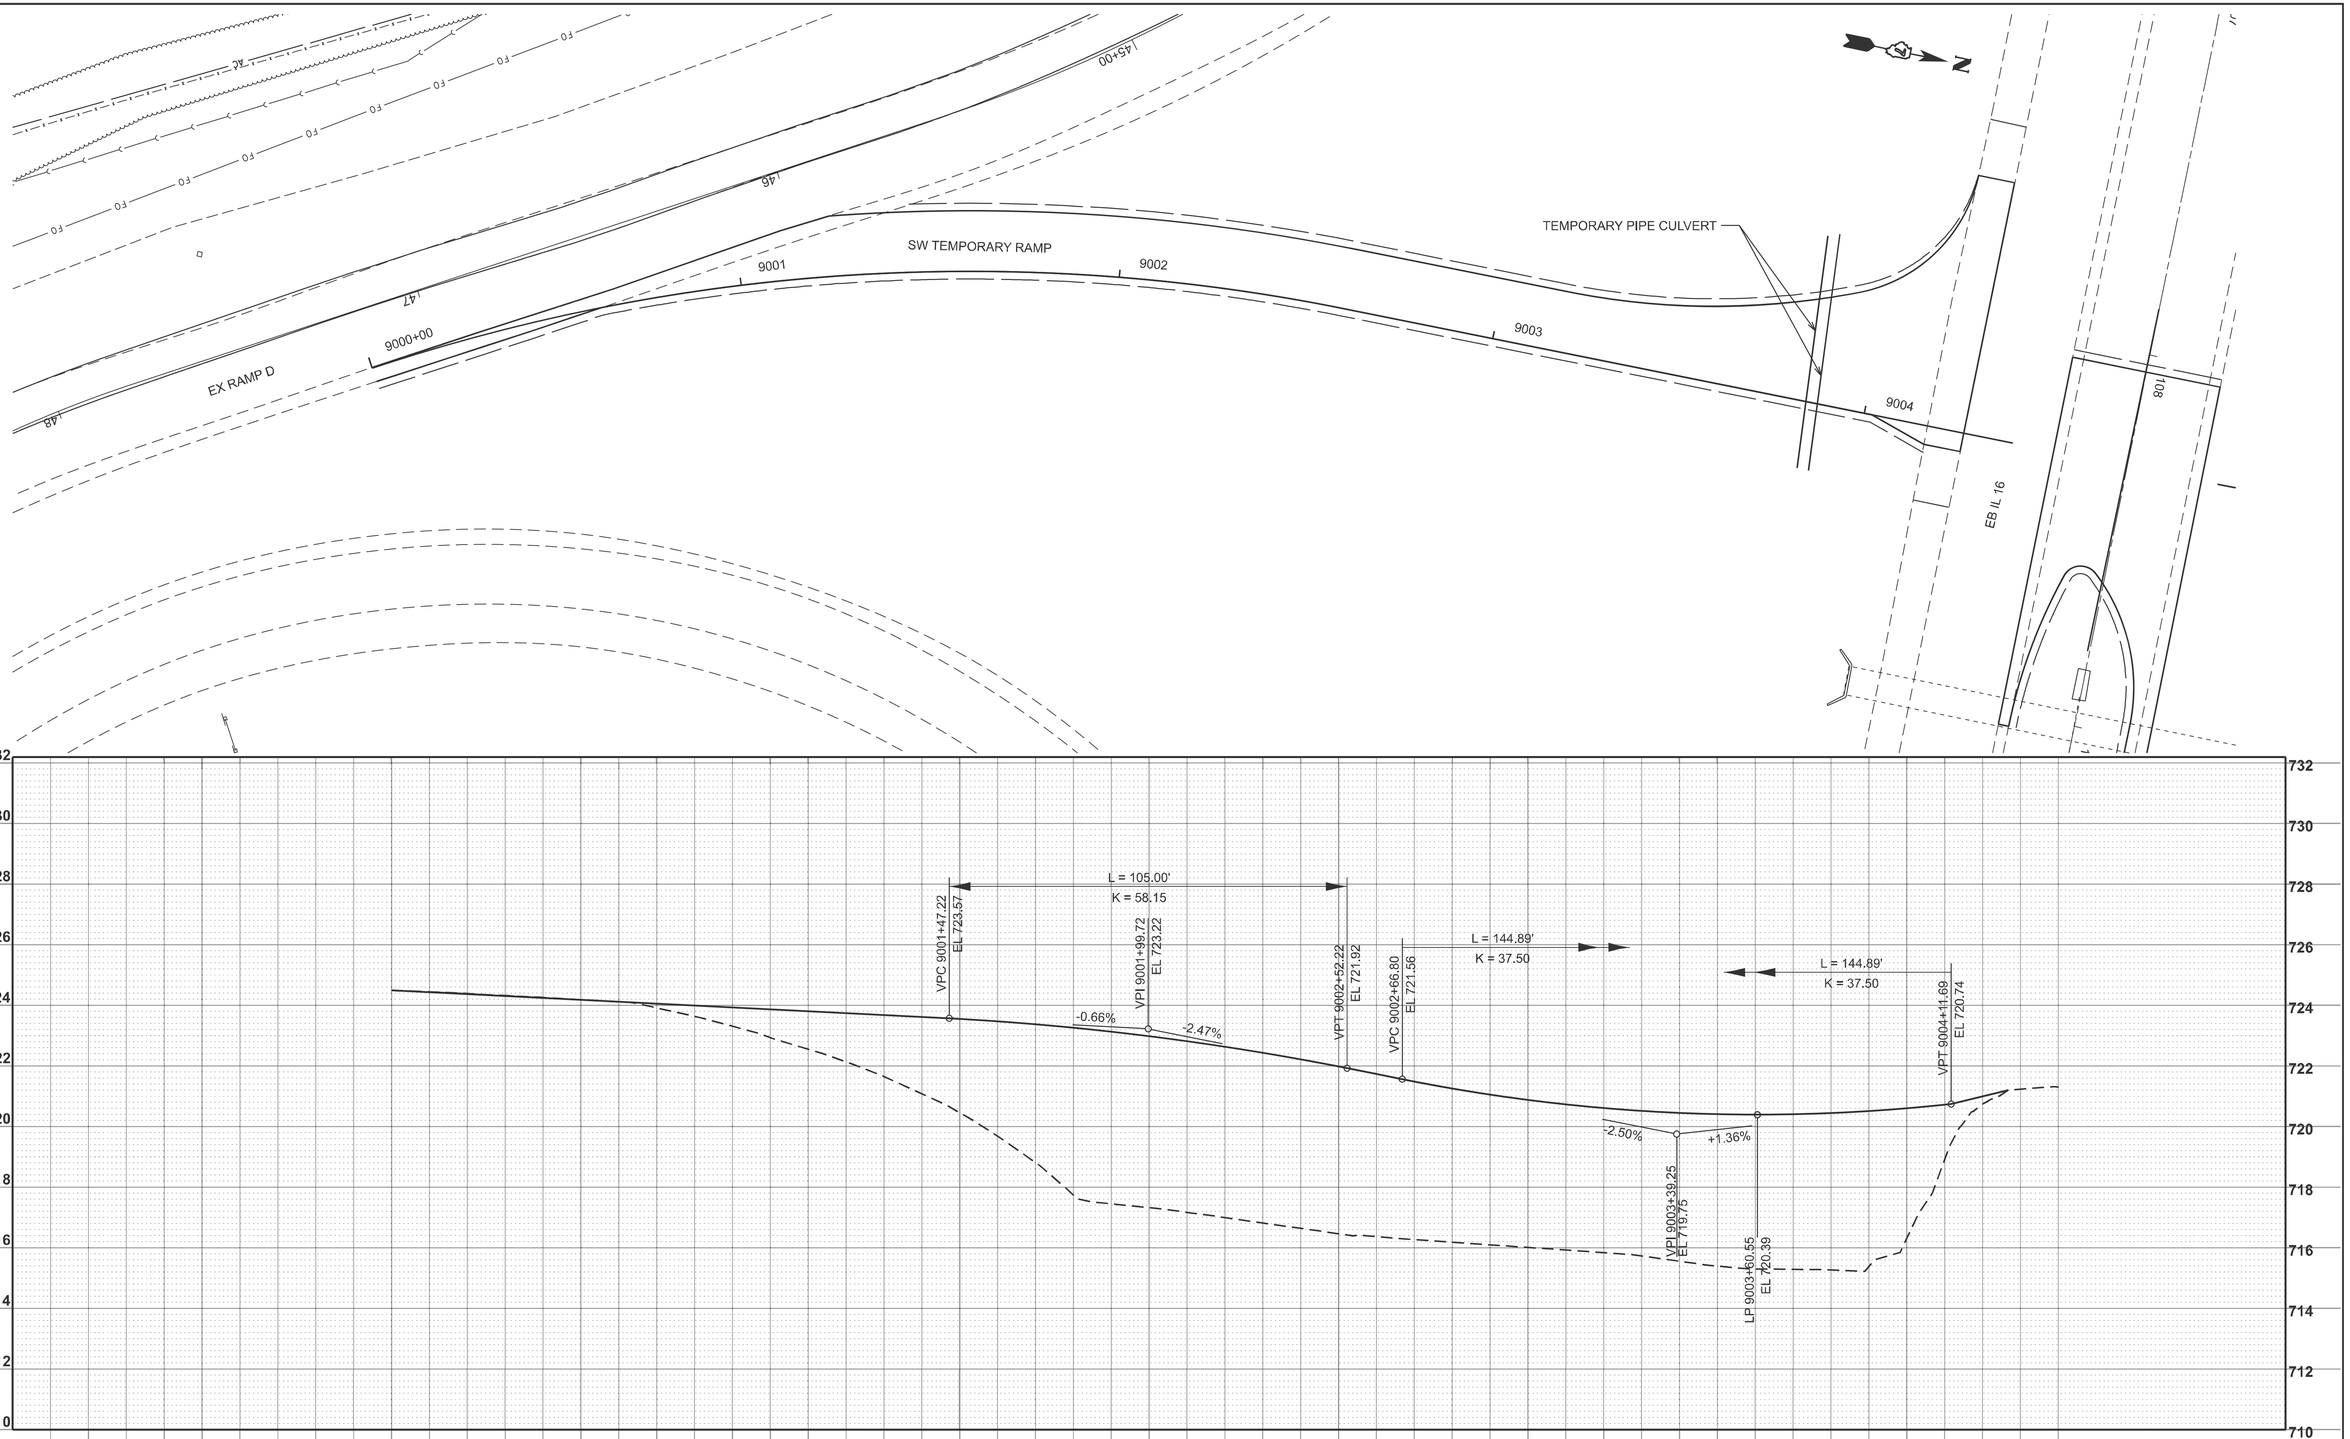

MODEL: SW Temp Ramp - SW Temp Ramp Plan [Sheet]
FILE NAME: c:\pw_work\pwdot\hirtzelkl\d0852852\D7744435-sheets-Plan&Profile-TempRamps.dgn

USER NAME = kaleb.hirtzel	DESIGNED -	REVISED -
	DRAWN -	REVISED -
PLOT SCALE = $SCALE$	CHECKED -	REVISED -
PLOT DATE = 8/19/2024	DATE -	REVISED -

STATE OF ILLINOIS
DEPARTMENT OF TRANSPORTATION

PLAN & PROFILE
SW TEMPORARY RAMP

SCALE: 1"=20' | SHEET 4 OF 4 SHEETS | STA. 9000+00.00 | TO STA. 9004+26.77

F.A.I RTE.	SECTION	COUNTY	TOTAL SHEETS	SHEET NO.
57	(15-22HB-4)BR (15-22)R	COLES	1086	169
		CONTRACT NO. 74435		
	ILLINOIS	FED. AID PROJECT		

PRE-STAGE CONSTRUCTION NOTES:

PRE-STAGE A CONSTRUCTION INCLUDES THE REMOVAL & REPLACEMENT OF HMA SHOULDERS IN VARIOUS LOCATIONS ALONG I-57, IL 16 & THE EXISTING RAMPS, SHOULDER RUMBLE STRIPS IN THE EX NB I-57 OUTSIDE HMA SHOULDER FOR STAGE 1 TRAFFIC, I-57 & IL 16 CROSS-OVER PAVEMENTS, TEMPORARY RAMP PAVEMENTS, LT TURN LANE AND MEDIAN PAVEMENT FOR TEMPORARY INTERSECTIONS WITH THE TEMPORARY RAMPS, DRAINAGE STRUCTURE EXTENSIONS, DRAINAGE STRUCTURE REMOVAL AND REPLACEMENTS AND PR STRUCTURE 015-2026 AT THE LINCOLN PRAIRIE GRASS TRAIL.

PRE-STAGE B CONSTRUCTION INCLUDES BRIDGE REPAIRS TO THE PASSING LANE SIDE OF NB I-57 STRUCTURE 015-0078, TEMPORARY GUARDRAIL ATTACHED TO THE NORTHEAST PARAPET WALLS OF THE NB I-57 STRUCTURES OVER IL 16 AND IL 316 AND GRADING FOR THE TEMPORARY TYPE 1 TRAFFIC BARRIER TERMINALS.

PRE-STAGE C CONSTRUCTION INCLUDES BRIDGE REPAIRS TO THE DRIVING LANE SIDE OF THE NB I-57 STRUCTURE 015-0078.

THE REMOVAL & REPLACEMENT OF THE PIPE CULVERT AT IL 16 STA. 92+32.5 DURING PRE-STAGE A SHALL BE STAGED UTILIZING LANE CLOSURES ON EB & WB IL 16. NO OPEN TRENCHES SHALL REMAIN OVERNIGHT. PRIOR TO OPENING A LANE TO TRAFFIC THE CLASS D PATCHES, TYPE IV, 12" SHALL BE CONSTRUCTED.

THE NE & SE TEMPORARY RAMPS AND THE EAST IL 16 LT TURN LANE & MEDIAN SHALL BE COMPLETED PRIOR TO STARTING WORK ON PRE-STAGE B & C. IN ADDITION THE TEMPORARY SIGNALS, PAVEMENT STRIPING AND SIGNAGE SHALL BE INSTALLED FOR THE TEMPORARY INTERSECTION WITH IL 16 AND THE NE & SE TEMPORARY RAMPS.

DURING PRE-STAGE B AND PRE-STAGE C, THE NB I-57 EXIT RAMP TO WB IL 16 (EX RAMP G) AND THE EB IL 16 EXIT RAMP TO NB I-57 (EX RAMP A) SHALL BE CLOSED USING TRAFFIC CONTROL AND PROTECTION STANDARD 701451. TRAFFIC FOR THESE RAMPS SHALL BE DETOURED TO THE NE & SE TEMPORARY RAMPS AND THE EAST TEMPORARY INTERSECTION.

IF STAGE 1 CONSTRUCTION WILL NOT BEGIN WITHIN 7 DAYS OF THE COMPLETION OF PRE-STAGE C, THE TEMPORARY SIGNALS FOR THE EAST TEMPORARY INTERSECTION SHALL BE TURNED OFF, THE TEMPORARY STRIPING FOR THE EAST INTERSECTION SHALL BE REMOVED AND THE NE & SE TEMPORARY RAMPS SHALL BE CLOSED USING TRAFFIC CONTROL AND PROCTECTION STANDARD 701451.

AFTER COMPLETION OF THE NW & SW TEMPORARY RAMPS, THEY SHALL BE CLOSED USING TRAFFIC CONTROL AND PROTECTION STANDARD 701451.

PRIOR TO STARTING STAGE 1 CONSTRUCTION, THE EAST AND WEST TEMPORARY INSTERSECTIONS SHALL HAVE TEMPORARY PAVEMENT MARKINGS AND TEMPORARY SIGNALS INSTALLED. THE TEMPORARY SIGNAGE FOR THE TEMPORARY INTERSECTIONS AND RAMPS SHALL ALSO BE INSTALLED PRIOR TO STARTING STAGE 1 CONSTRUCTION. THE TEMPORARY SIGNS SHALL BE COVERED WHEN NOT IN USE.


PRE-STAGE TRAFFIC CONTROL & PROTECTION STANDARDS:

701101, 701106, 701400, 701402, 701406, 701411, 701421, 701422, 701426, 701428, 701451, 701456, 701801


HMA SHOULDER REMOVAL & REPLACEMENT TYPICALS

(SEE SCHEDULES FOR STATION LOCATIONS)

SB I-57

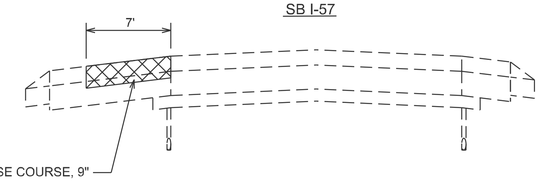


NB I-57

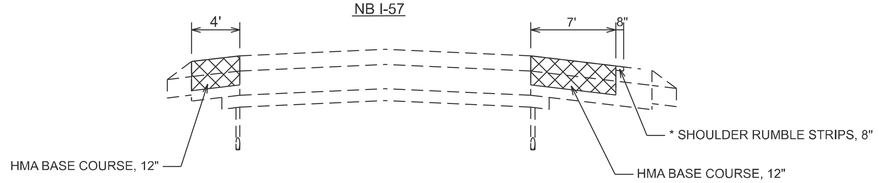


* NOTE: RUMBLE STRIPS CONSTRUCTED BETWEEN STA. 760+60 AND STA. 840+69

WB IL 16

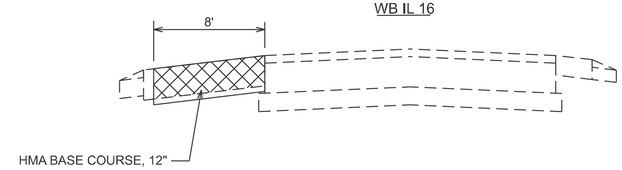

EX RAMPS B, D, F & H

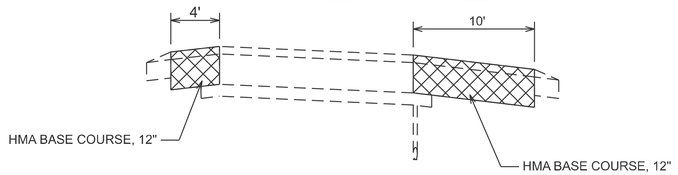

PAVED SHOULDER REMOVAL

MODEL: PRE-STAGE NOTES [Sheet]
FILE NAME: c:\pw_work\pwidot\hirtzelkl\d0852852\D7744435-sheets-Staging-PreStageA.dgn


USER NAME = kaleb.hirtzel	DESIGNED -	REVISED -	
	DRAWN -	REVISED -	
PLOT SCALE = $SCALE$	CHECKED -	REVISED -	
PLOT DATE = 8/19/2024	DATE -	REVISED -	

STATE OF ILLINOIS
DEPARTMENT OF TRANSPORTATION

STAGING PLANS
PRE-STAGE NOTES & DETAILS

SCALE: | SHEET 1 OF 30 SHEETS | STA. | TO STA.

F.A.I RTE.	SECTION	COUNTY	TOTAL SHEETS	SHEET NO.
57	(15-22HB-4)BR (15-22)R	COLES	1086	170
		CONTRACT NO. 74435		
	ILLINOIS FED. AID PROJECT			

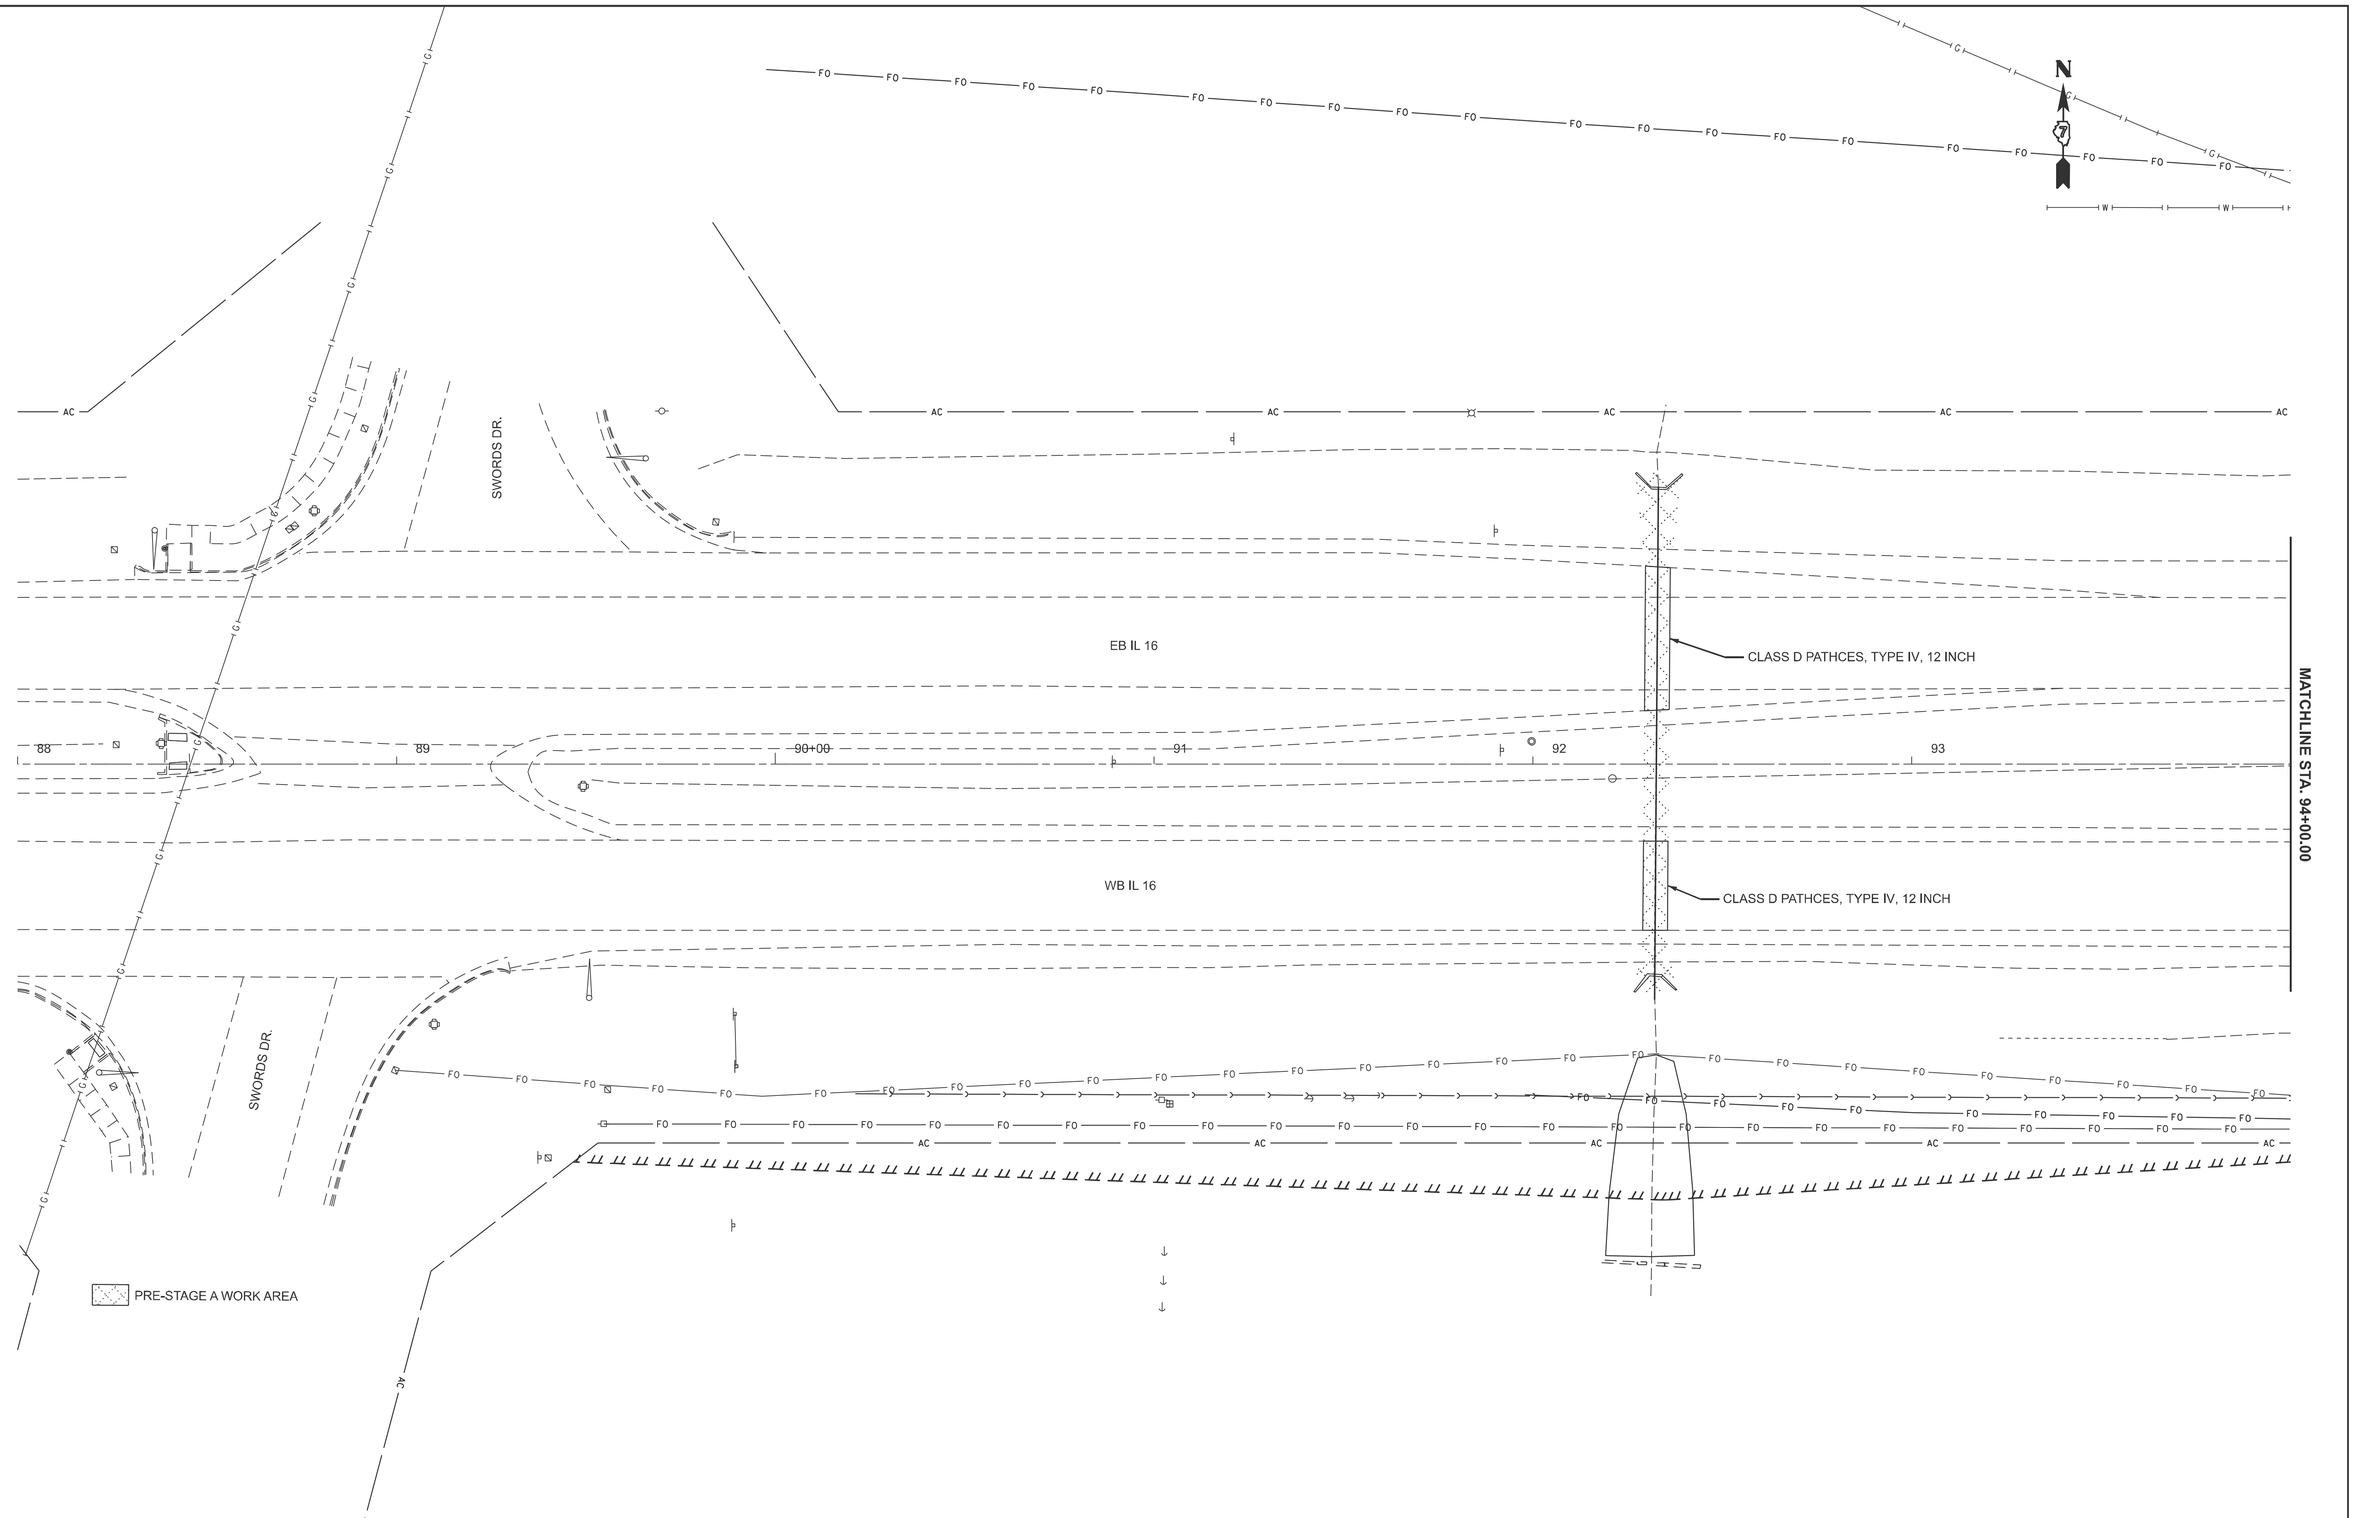

MODEL: Ex IL 16 - W IL 16 [Sheet]
FILE NAME: c:\pw_work\pwidot\hirtzelkld\d0852852\D7774435-sheets-Staging-PreStageA.dgn


USER NAME = kaleb.hirtzel	DESIGNED -	REVISED -
	DRAWN -	REVISED -
PLOT SCALE = $SCALE$	CHECKED -	REVISED -
PLOT DATE = 8/19/2024	DATE -	REVISED -

STATE OF ILLINOIS
DEPARTMENT OF TRANSPORTATION

STAGING PLANS
PRE-STAGE A WORK AREA

SCALE: 1"=20' | SHEET 2 OF 30 SHEETS | STA. 88+00.00 | TO STA. 94+00.00

F.A.I RTE.	SECTION	COUNTY	TOTAL SHEETS	SHEET NO.
57	(15-22HB-4)BR (15-22)R	COLES	1086	171
		CONTRACT NO. 74435		
	ILLINOIS FED. AID PROJECT			

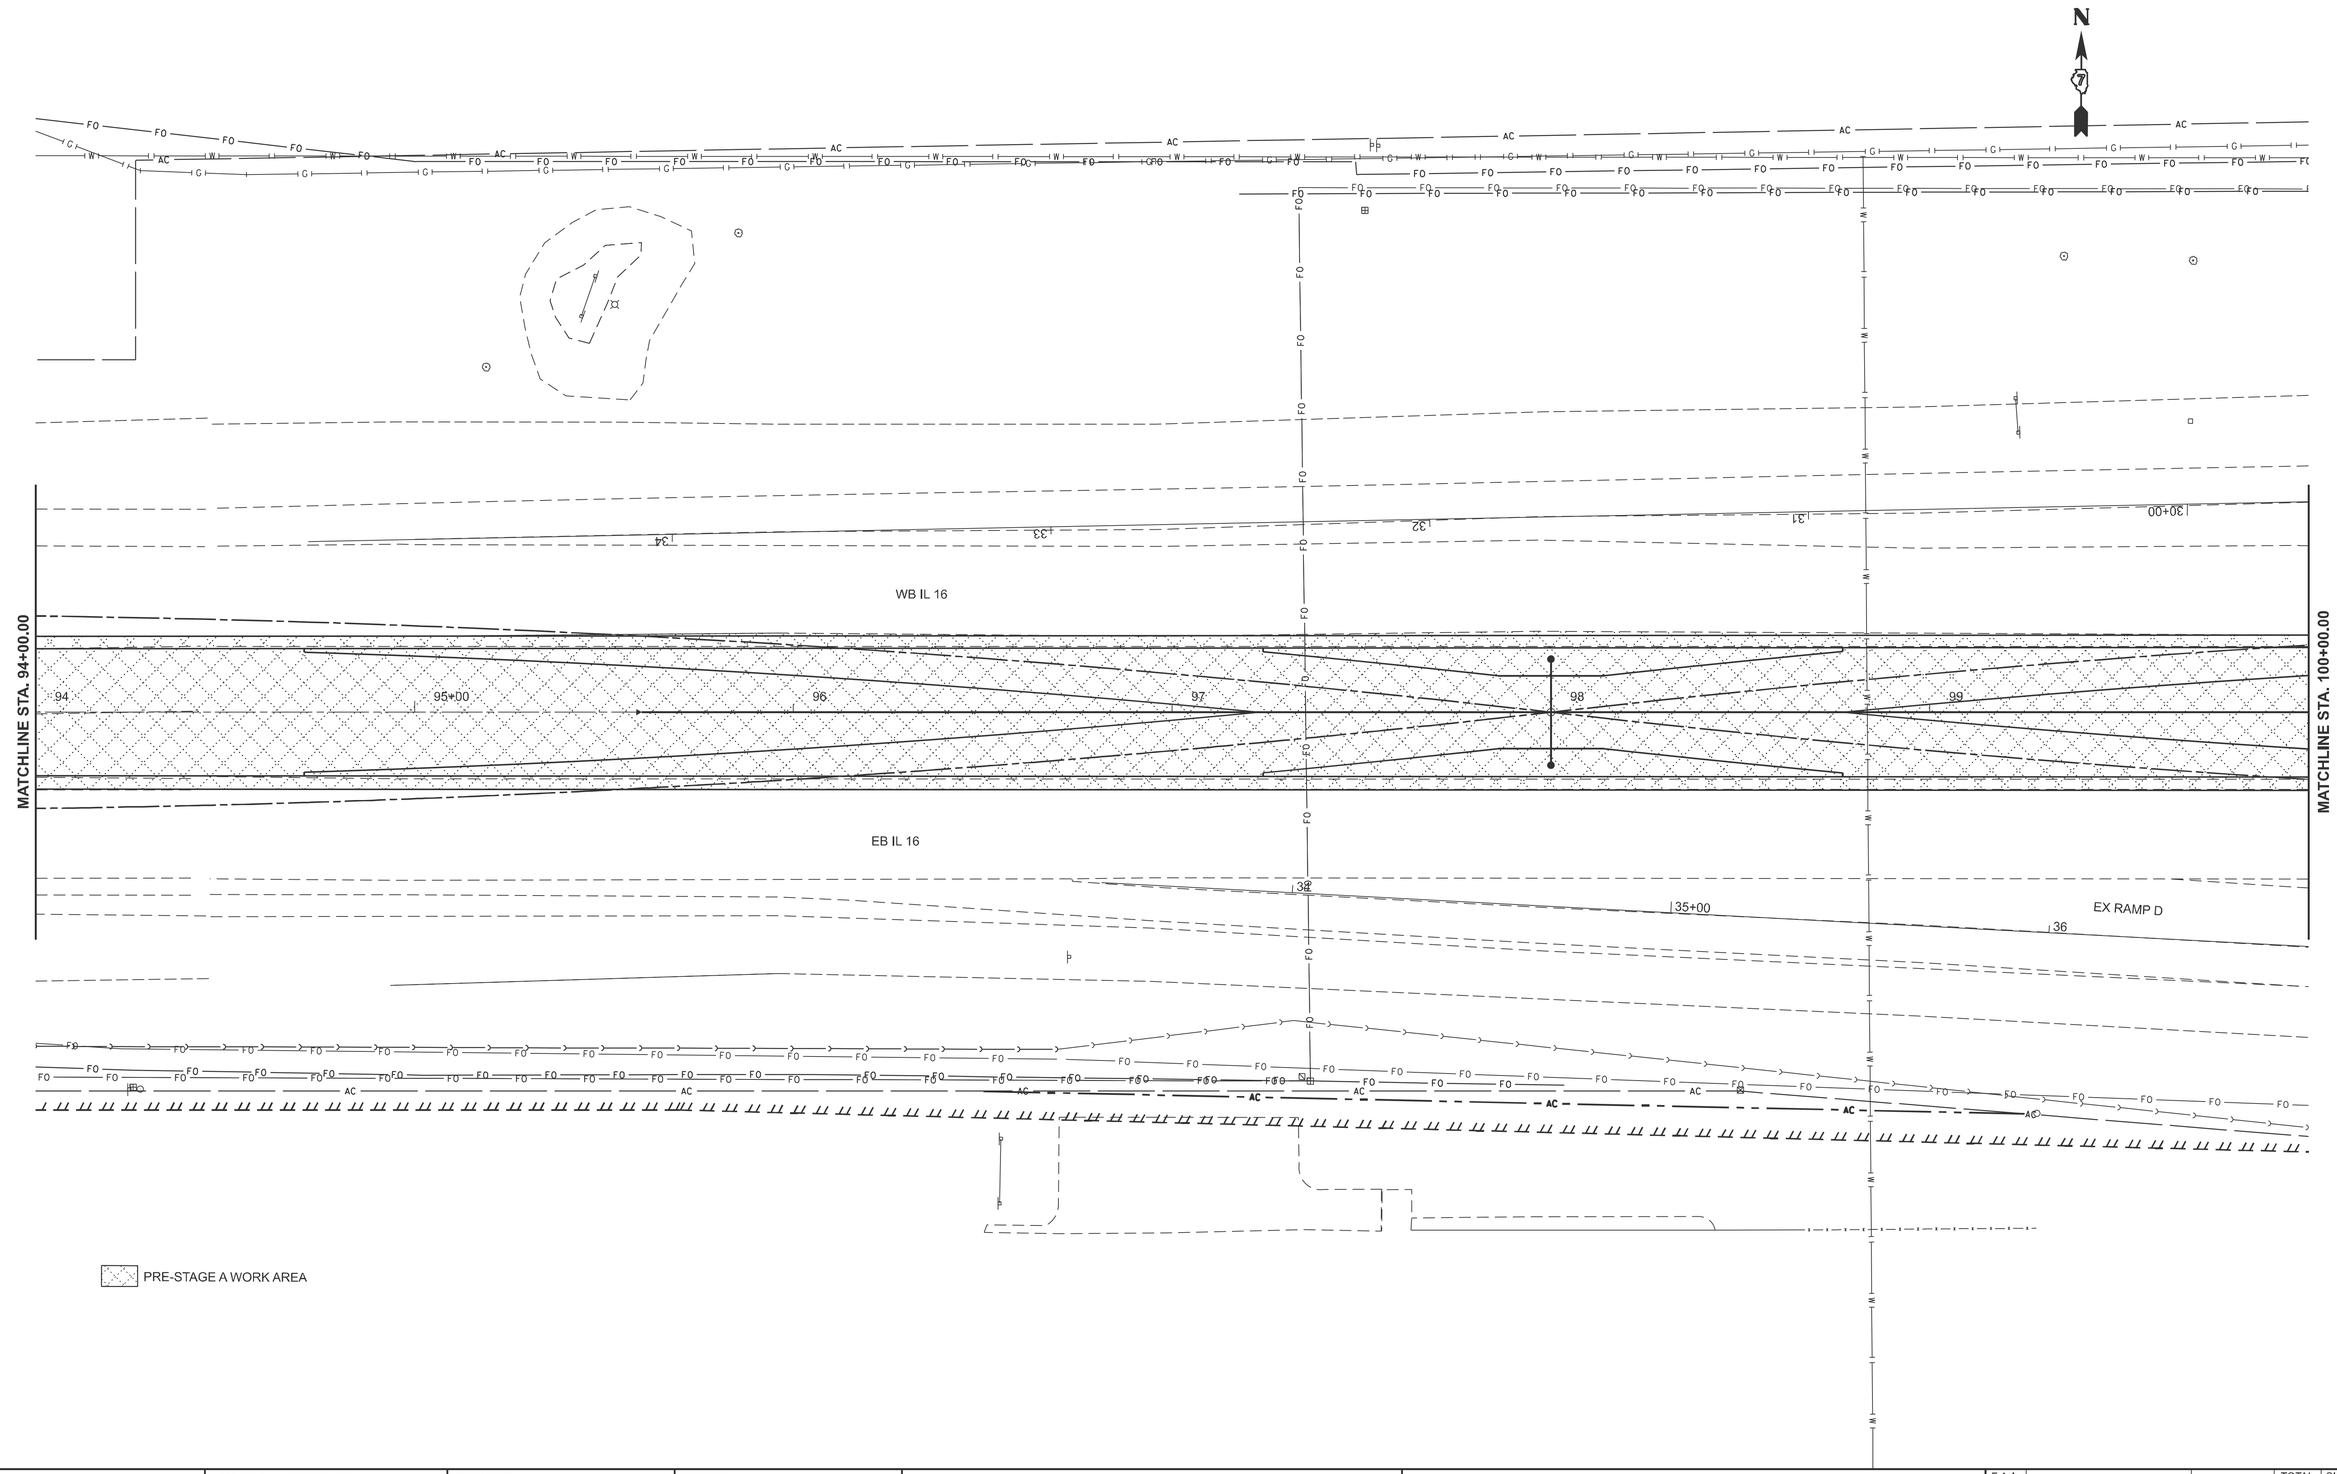

MODEL: Ex IL 16 - W IL 17 [Sheet]
FILE NAME: c:\pw_work\pwdot\hirtzelkl\d0852852\D7744\35-sheets-Staging-PreStageA.dgn

USER NAME = kaleb.hirtzel	DESIGNED -	REVISED -	
	DRAWN -	REVISED -	
PLOT SCALE = $SCALE$	CHECKED -	REVISED -	
PLOT DATE = 8/19/2024	DATE -	REVISED -	

STATE OF ILLINOIS
DEPARTMENT OF TRANSPORTATION

STAGING PLANS
PRE-STAGE A WORK AREA

SCALE: 1"=20' | SHEET 3 OF 30 SHEETS | STA. 94+00.00 | TO STA. 100+00.00

F.A.I RTE.	SECTION	COUNTY	TOTAL SHEETS	SHEET NO.
57	(15-22HB-4)BR (15-22)R	COLES	1086	172
		CONTRACT NO. 74435		
	ILLINOIS FED. AID PROJECT			

N

MATCHLINE STA. 100+00.00

MATCHLINE STA. 106+00.00

WB IL 16

EB IL 16

EX RAMP F

EX RAMP D

TEMPORARY GUARDRAIL

100+00

101

102

103

104

105+00

25+00

40+00

+41.6

+66.5

PRE-STAGE A WORK AREA

MODEL: Ex IL 16 - W IL 18 [Sheet]
FILE NAME: c:\dw_work\pwdot\hirtzelk\d0852852\D7744435-sheets-Staging-PreStageA.dgn

USER NAME = kaleb.hirtzel	DESIGNED -	REVISED -	
	DRAWN -	REVISED -	
PLOT SCALE = $SCALE$	CHECKED -	REVISED -	
PLOT DATE = 8/19/2024	DATE -	REVISED -	

STATE OF ILLINOIS
DEPARTMENT OF TRANSPORTATION

STAGING PLANS
PRE-STAGE A WORK AREA

SCALE: 1"=20' | SHEET 4 OF 30 SHEETS | STA. 100+00.00 | TO STA. 106+00.00

F.A.I RTE.	SECTION	COUNTY	TOTAL SHEETS	SHEET NO.
57	(15-22HB-4)BR (15-22)R	COLES	1086	173
		CONTRACT NO. 74435		
	ILLINOIS	FED. AID PROJECT		

N

EX RAMP F

EX RAMP E

NW TEMPORARY RAMP

9002

9008

WB IL 16

MATCHLINE STA. 106+00.00

106 107 108 109 110+00 111

EB IL 16

9004

SW TEMPORARY RAMP

9003

EX RAMP C

EX RAMP D

PRE-STAGE A WORK AREA

MODEL: Ex IL 16 - W IL 19 [Sheet]
FILE NAME: c:\pw_work\pwdot\hirtzelkl\d0852852\D774435-sheets-Staging-PreStageA.dgn


USER NAME = kaleb.hirtzel	DESIGNED -	REVISED -	
	DRAWN -	REVISED -	
PLOT SCALE = $SCALE$	CHECKED -	REVISED -	
PLOT DATE = 8/19/2024	DATE -	REVISED -	

STATE OF ILLINOIS
DEPARTMENT OF TRANSPORTATION

STAGING PLANS
PRE-STAGE A WORK AREA

SCALE: 1"=20' | SHEET 5 OF 30 SHEETS | STA. 106+00.00 | TO STA. 112+00.00

F.A.I RTE.	SECTION	COUNTY	TOTAL SHEETS	SHEET NO.
57	(15-22HB-4)BR (15-22)R	COLES	1086	174
		CONTRACT NO. 74435		
	ILLINOIS FED. AID PROJECT			

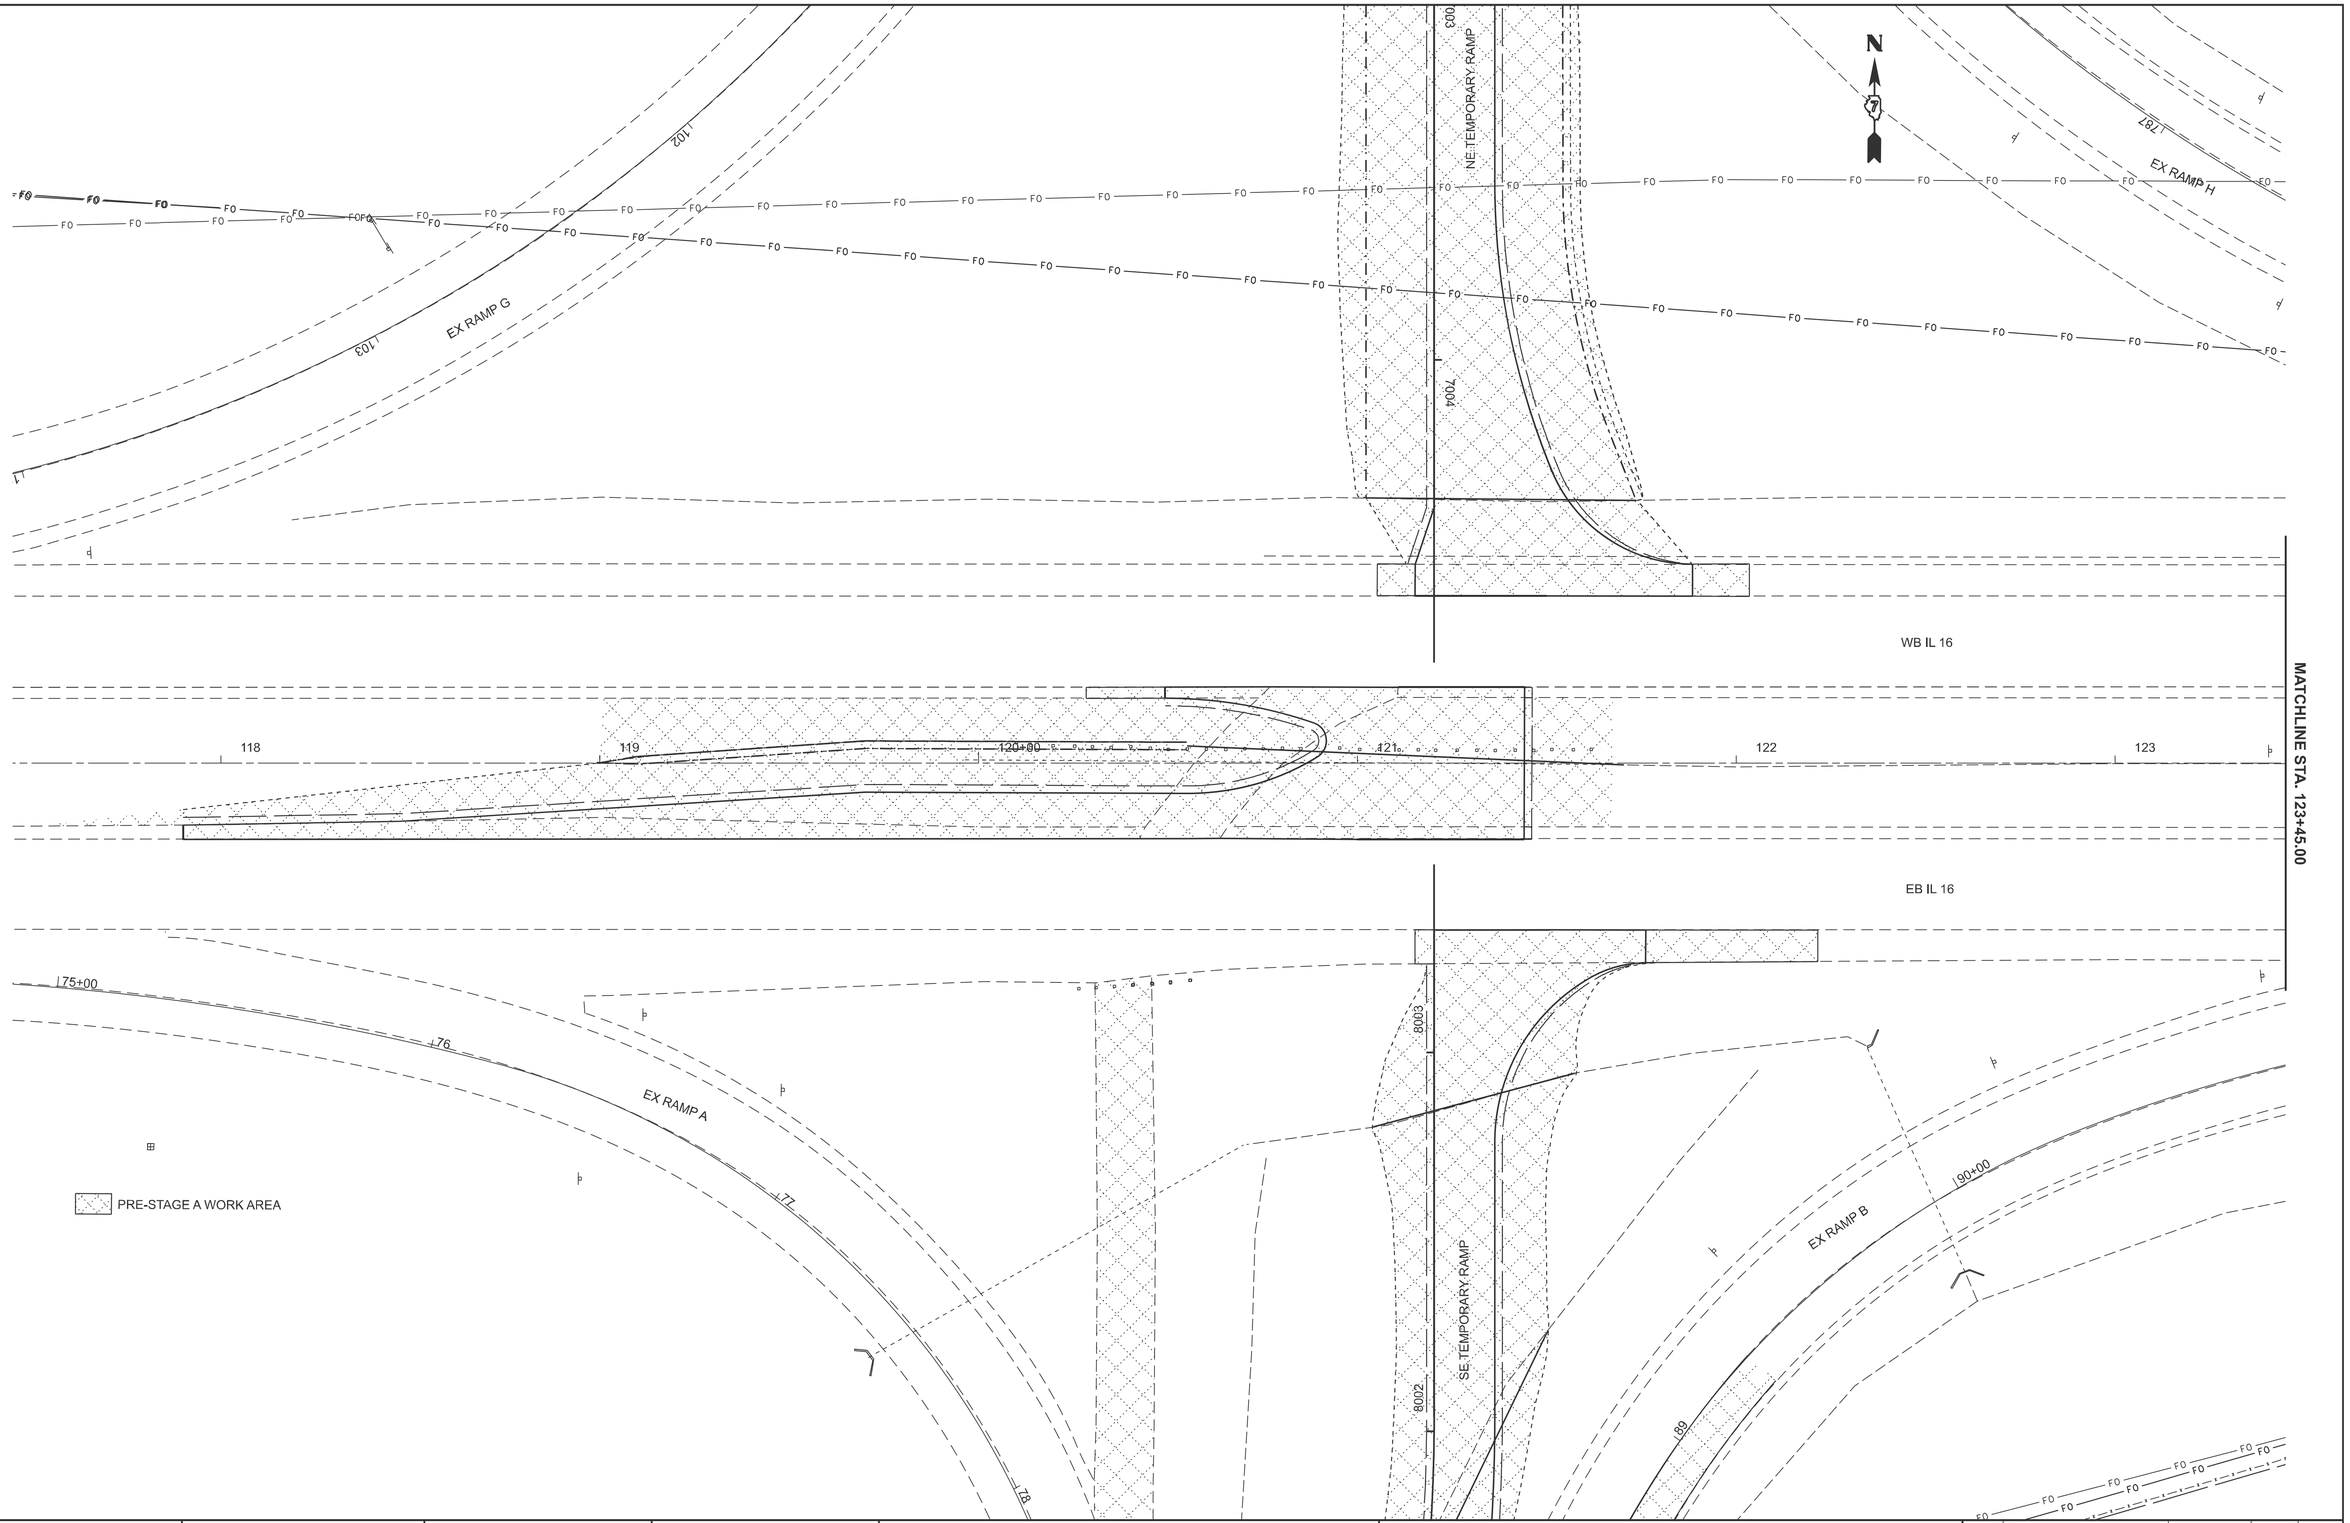

MODEL: Ex IL 16 - E IL 16 [Sheet]
FILE NAME: c:\pw_work\pwidot\hirtzelkl\d0852852\D774435-sheets-Staging-PreStageA.dgn

USER NAME = kaleb.hirtzel	DESIGNED -	REVISED -
	DRAWN -	REVISED -
PLOT SCALE = $SCALE$	CHECKED -	REVISED -
PLOT DATE = 8/19/2024	DATE -	REVISED -

STATE OF ILLINOIS
DEPARTMENT OF TRANSPORTATION

STAGING PLANS
PRE-STAGE A WORK AREA

SCALE: 1"=20' | SHEET 6 OF 30 SHEETS | STA. 117+45.00 | TO STA. 123+45.00

F.A.I RTE.	SECTION	COUNTY	TOTAL SHEETS	SHEET NO.
57	(15-22HB-4)BR (15-22)R	COLES	1086	175
		CONTRACT NO. 74435		
	ILLINOIS FED. AID PROJECT			

N

MATCHLINE STA. 123+45.00

MATCHLINE STA. 129+45.00

WB IL 16

EB IL 16

EX RAMP H

EX RAMP B

PRE-STAGE A WORK AREA

124 125+00 126 127 128 129

91 92 93 94 95+00 96

782 783 784 785+00 786

USER NAME = kaleb.hirtzel	DESIGNED -	REVISED -	
	DRAWN -	REVISED -	
PLOT SCALE = $SCALE$	CHECKED -	REVISED -	
PLOT DATE = 8/19/2024	DATE -	REVISED -	


STATE OF ILLINOIS
DEPARTMENT OF TRANSPORTATION

STAGING PLANS
PRE-STAGE A WORK AREA

SCALE: 1"=20' | SHEET 7 OF 30 SHEETS | STA. 123+45.00 | TO STA. 129+45.00

F.A.I RTE.	SECTION	COUNTY	TOTAL SHEETS	SHEET NO.
57	(15-22HB-4)BR (15-22)R	COLES	1086	176
		CONTRACT NO. 74435		
	ILLINOIS FED. AID PROJECT			

MODEL: Ex IL 16 - E IL 17 [Sheet]
FILE NAME: c:\pw_work\pwidot\hirtzelkl\d0852852\D7774435-sheets-Staging-PreStageA.dgn

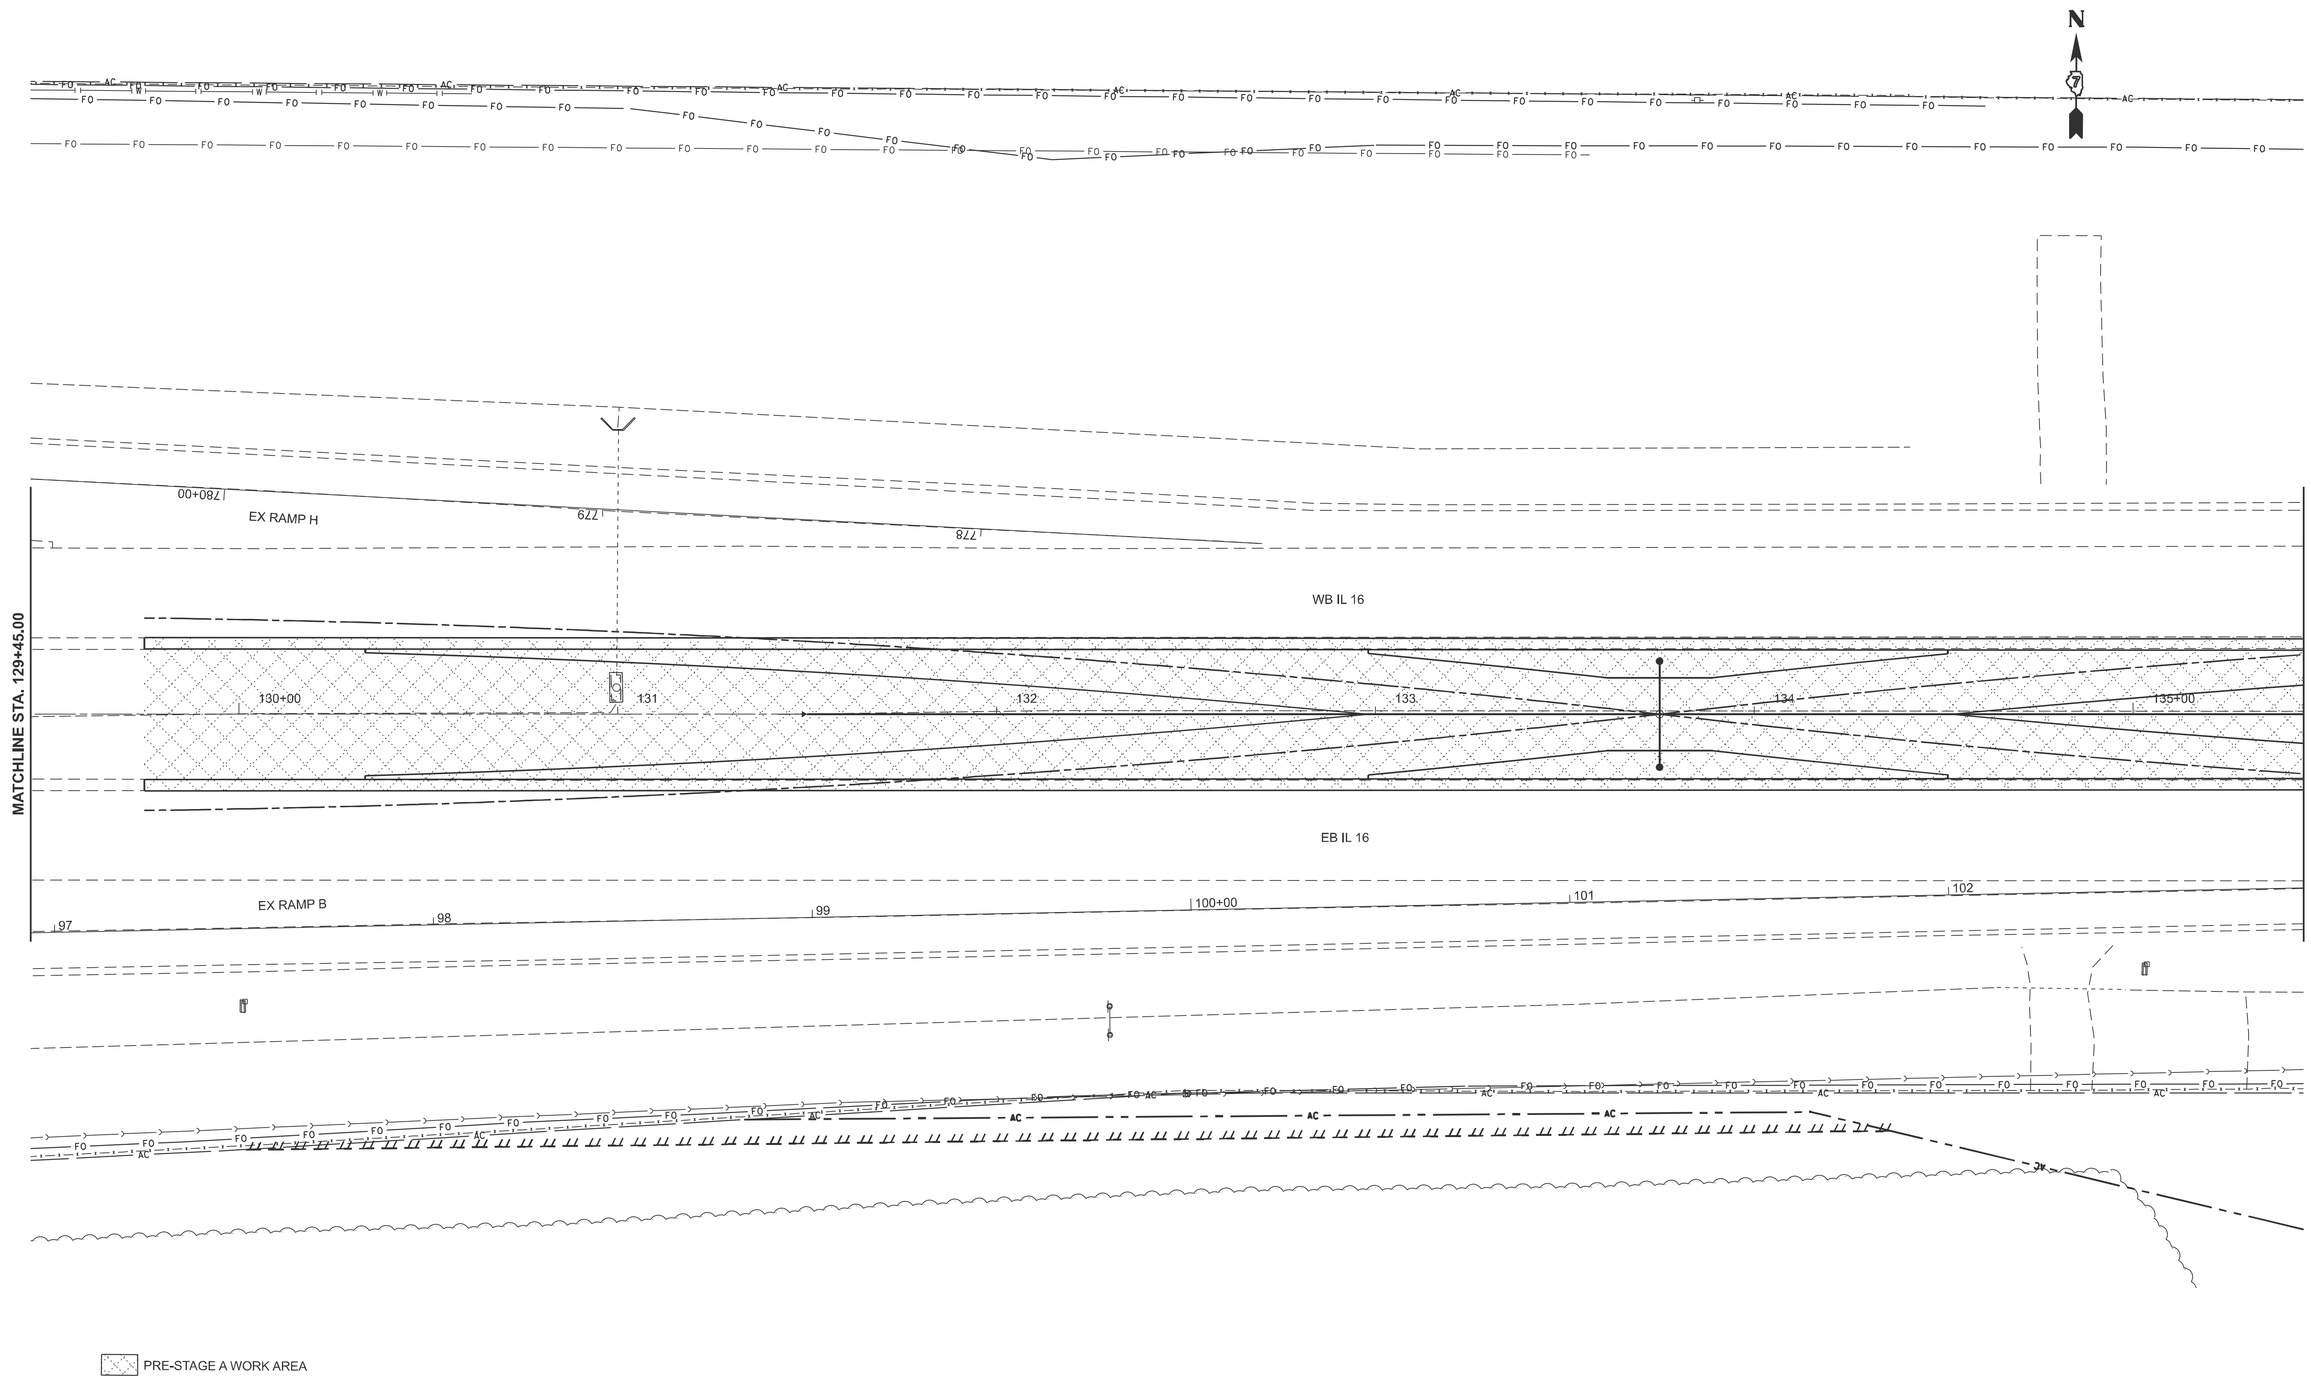

MODEL: Ex IL 16 - E IL 18 [Sheet]
FILE NAME: c:\pw_work\pwdot\hirtzelkt\d0852852\D774435-sheets-Staging-PreStageA.dgn


USER NAME = kaleb.hirtzel	DESIGNED -	REVISED -
	DRAWN -	REVISED -
PLOT SCALE = $SCALE$	CHECKED -	REVISED -
PLOT DATE = 8/19/2024	DATE -	REVISED -

STATE OF ILLINOIS
DEPARTMENT OF TRANSPORTATION

STAGING PLANS
PRE-STAGE A WORK AREA

SCALE: 1"=20' | SHEET 8 OF 30 SHEETS | STA. 129+45.00 | TO STA. 135+45.00

F.A.I RTE.	SECTION	COUNTY	TOTAL SHEETS	SHEET NO.
57	(15-22HB-4)BR (15-22)R	COLES	1086	177
		CONTRACT NO. 74435		
	ILLINOIS	FED. AID PROJECT		

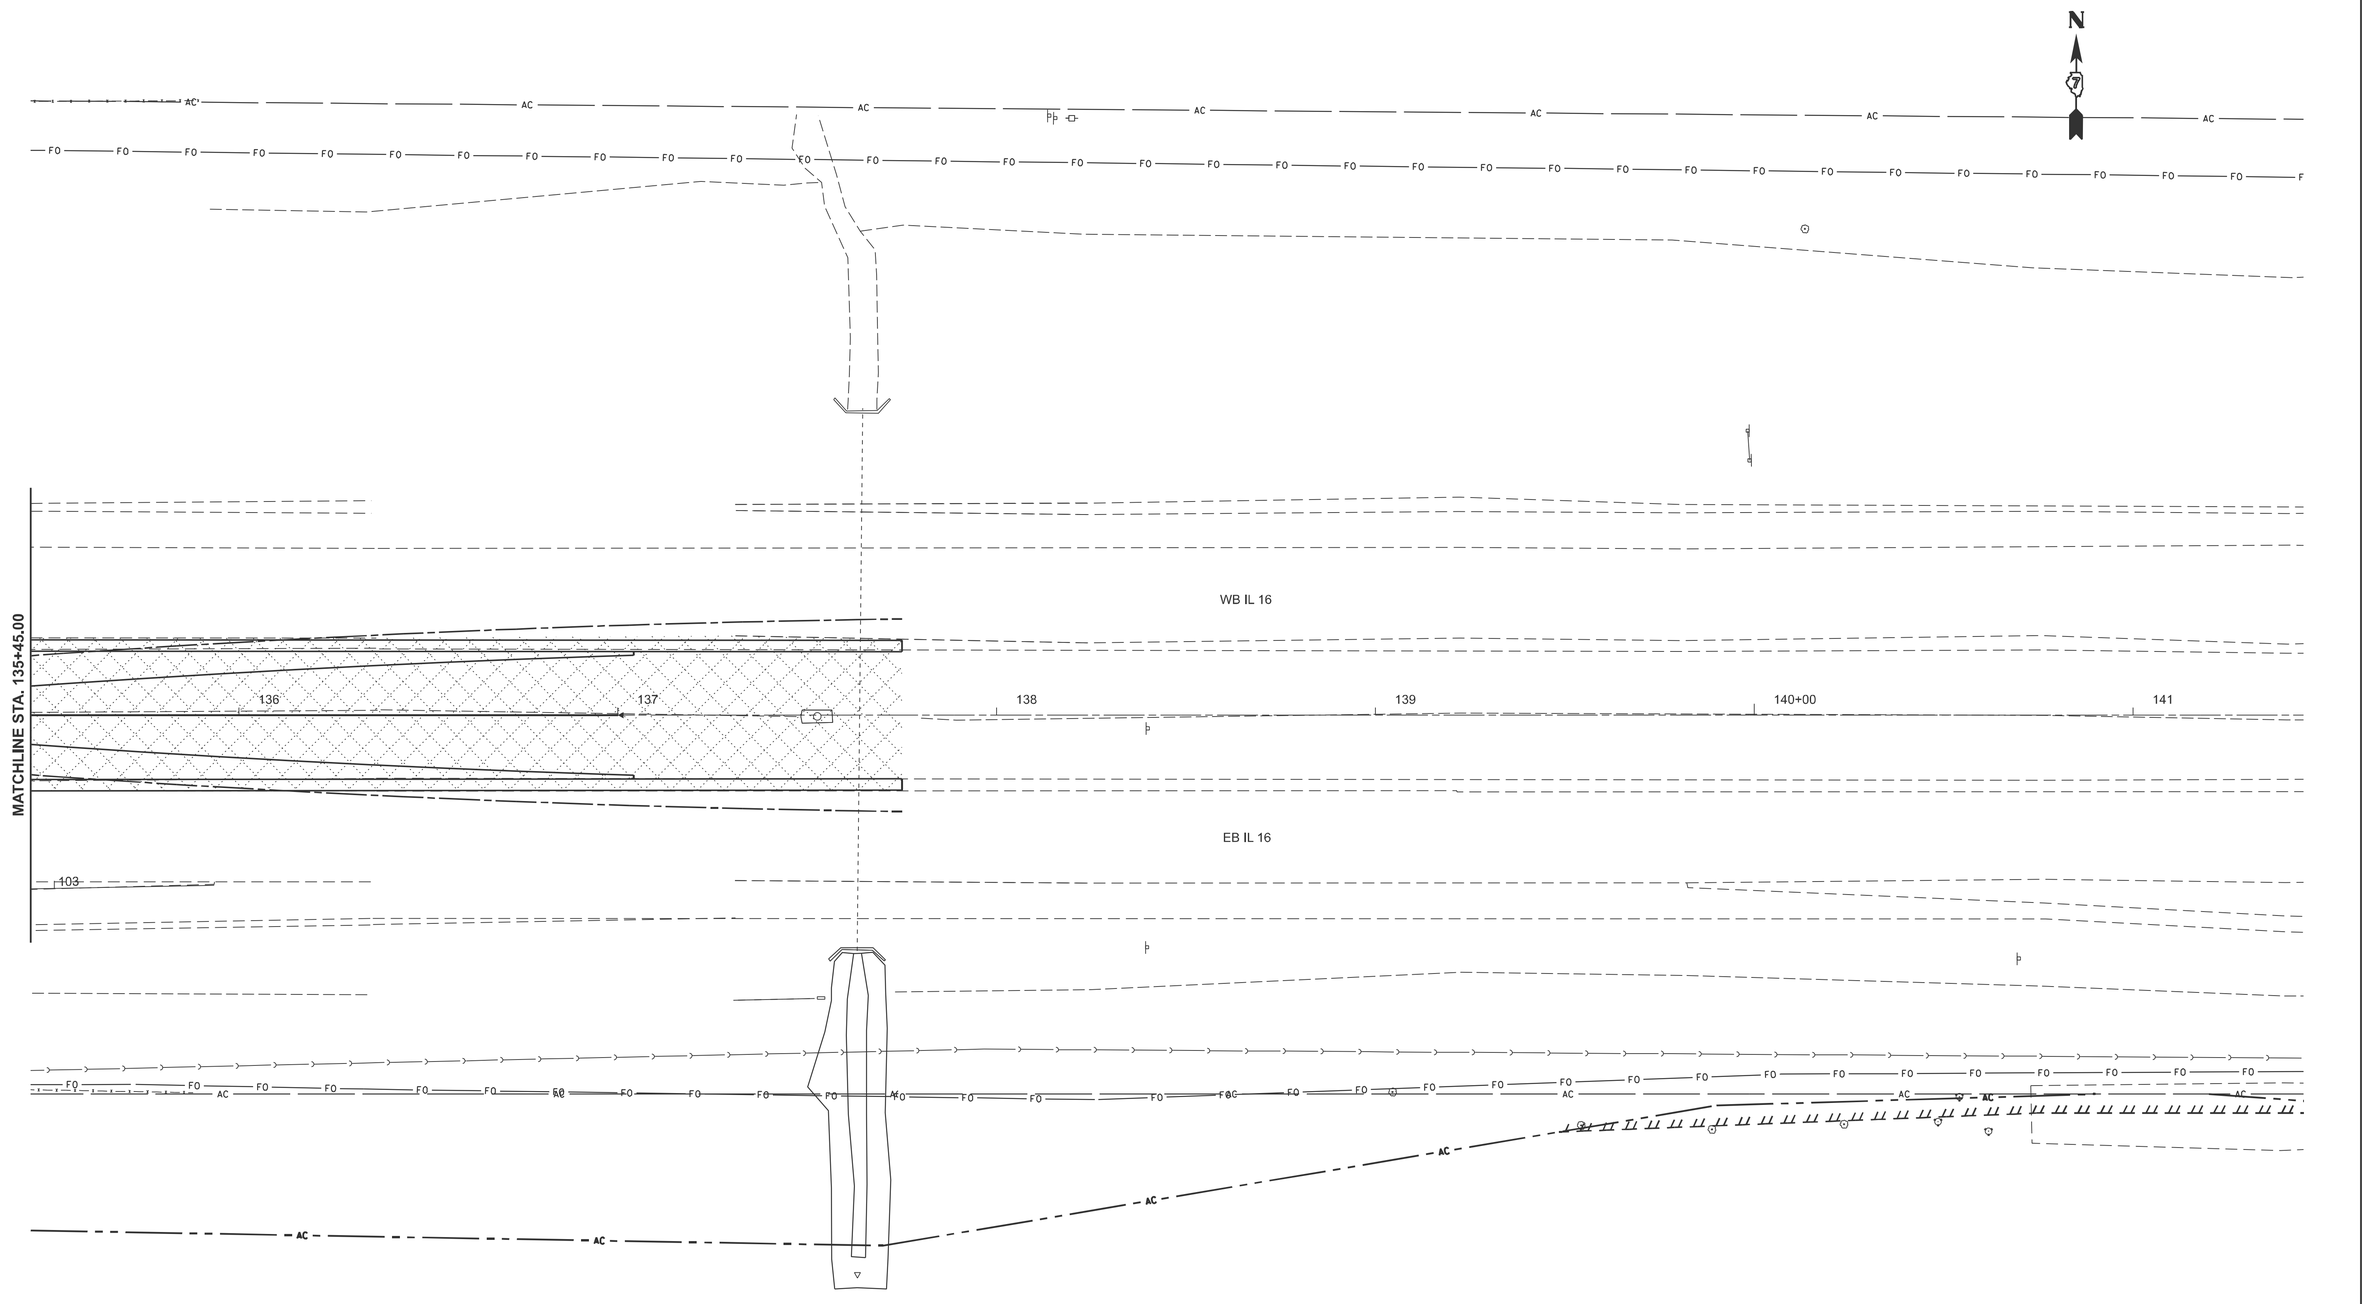

MODEL: Ex IL 16 - E IL 19 [Sheet]
FILE NAME: c:\pw_work\pwdot\hirtzelkt\d0852852\D77435-sheets-Staging-PreStageA.dgn

USER NAME = kaleb.hirtzel	DESIGNED -	REVISED -	
	DRAWN -	REVISED -	
PLOT SCALE = $SCALE$	CHECKED -	REVISED -	
PLOT DATE = 8/19/2024	DATE -	REVISED -	

STATE OF ILLINOIS
DEPARTMENT OF TRANSPORTATION

STAGING PLANS
PRE-STAGE A WORK AREA

SCALE: 1"=20' | SHEET 9 OF 30 SHEETS | STA. 135+45.00 | TO STA. 141+45.00

F.A.I RTE.	SECTION	COUNTY	TOTAL SHEETS	SHEET NO.
57	(15-22HB-4)BR (15-22)R	COLES	1086	178
		CONTRACT NO. 74435		
	ILLINOIS FED. AID PROJECT			

EX RAMP H

EX RAMP G

NE TEMPORARY RAMP

WB IL 16

7000+00

7001

7002

7003

7004

98

99

100+00

101

102

789

790+00

791

792

PRE-STAGE A WORK AREA

MODEL: NE Temp Ramp - NE Temp Ramp [Sheet]
FILE NAME: c:\pw_work\pwdot\hirtzelkl\d0852852\D7744435-sheets-Staging-PreStageA.dgn


USER NAME = kaleb.hirtzel	DESIGNED -	REVISED -	
	DRAWN -	REVISED -	
PLOT SCALE = $SCALE$	CHECKED -	REVISED -	
PLOT DATE = 8/19/2024	DATE -	REVISED -	

STATE OF ILLINOIS
DEPARTMENT OF TRANSPORTATION

STAGING PLANS
PRE-STAGE A WORK AREA

SCALE: 1"=20' | SHEET 10 OF 30 SHEETS | STA. 6998+90.00 | TO STA. 7004+90.00

F.A.I RTE.	SECTION	COUNTY	TOTAL SHEETS	SHEET NO.
57	(15-22HB-4)BR (15-22)R	COLES	1086	179
		CONTRACT NO. 74435		
	ILLINOIS FED. AID PROJECT			

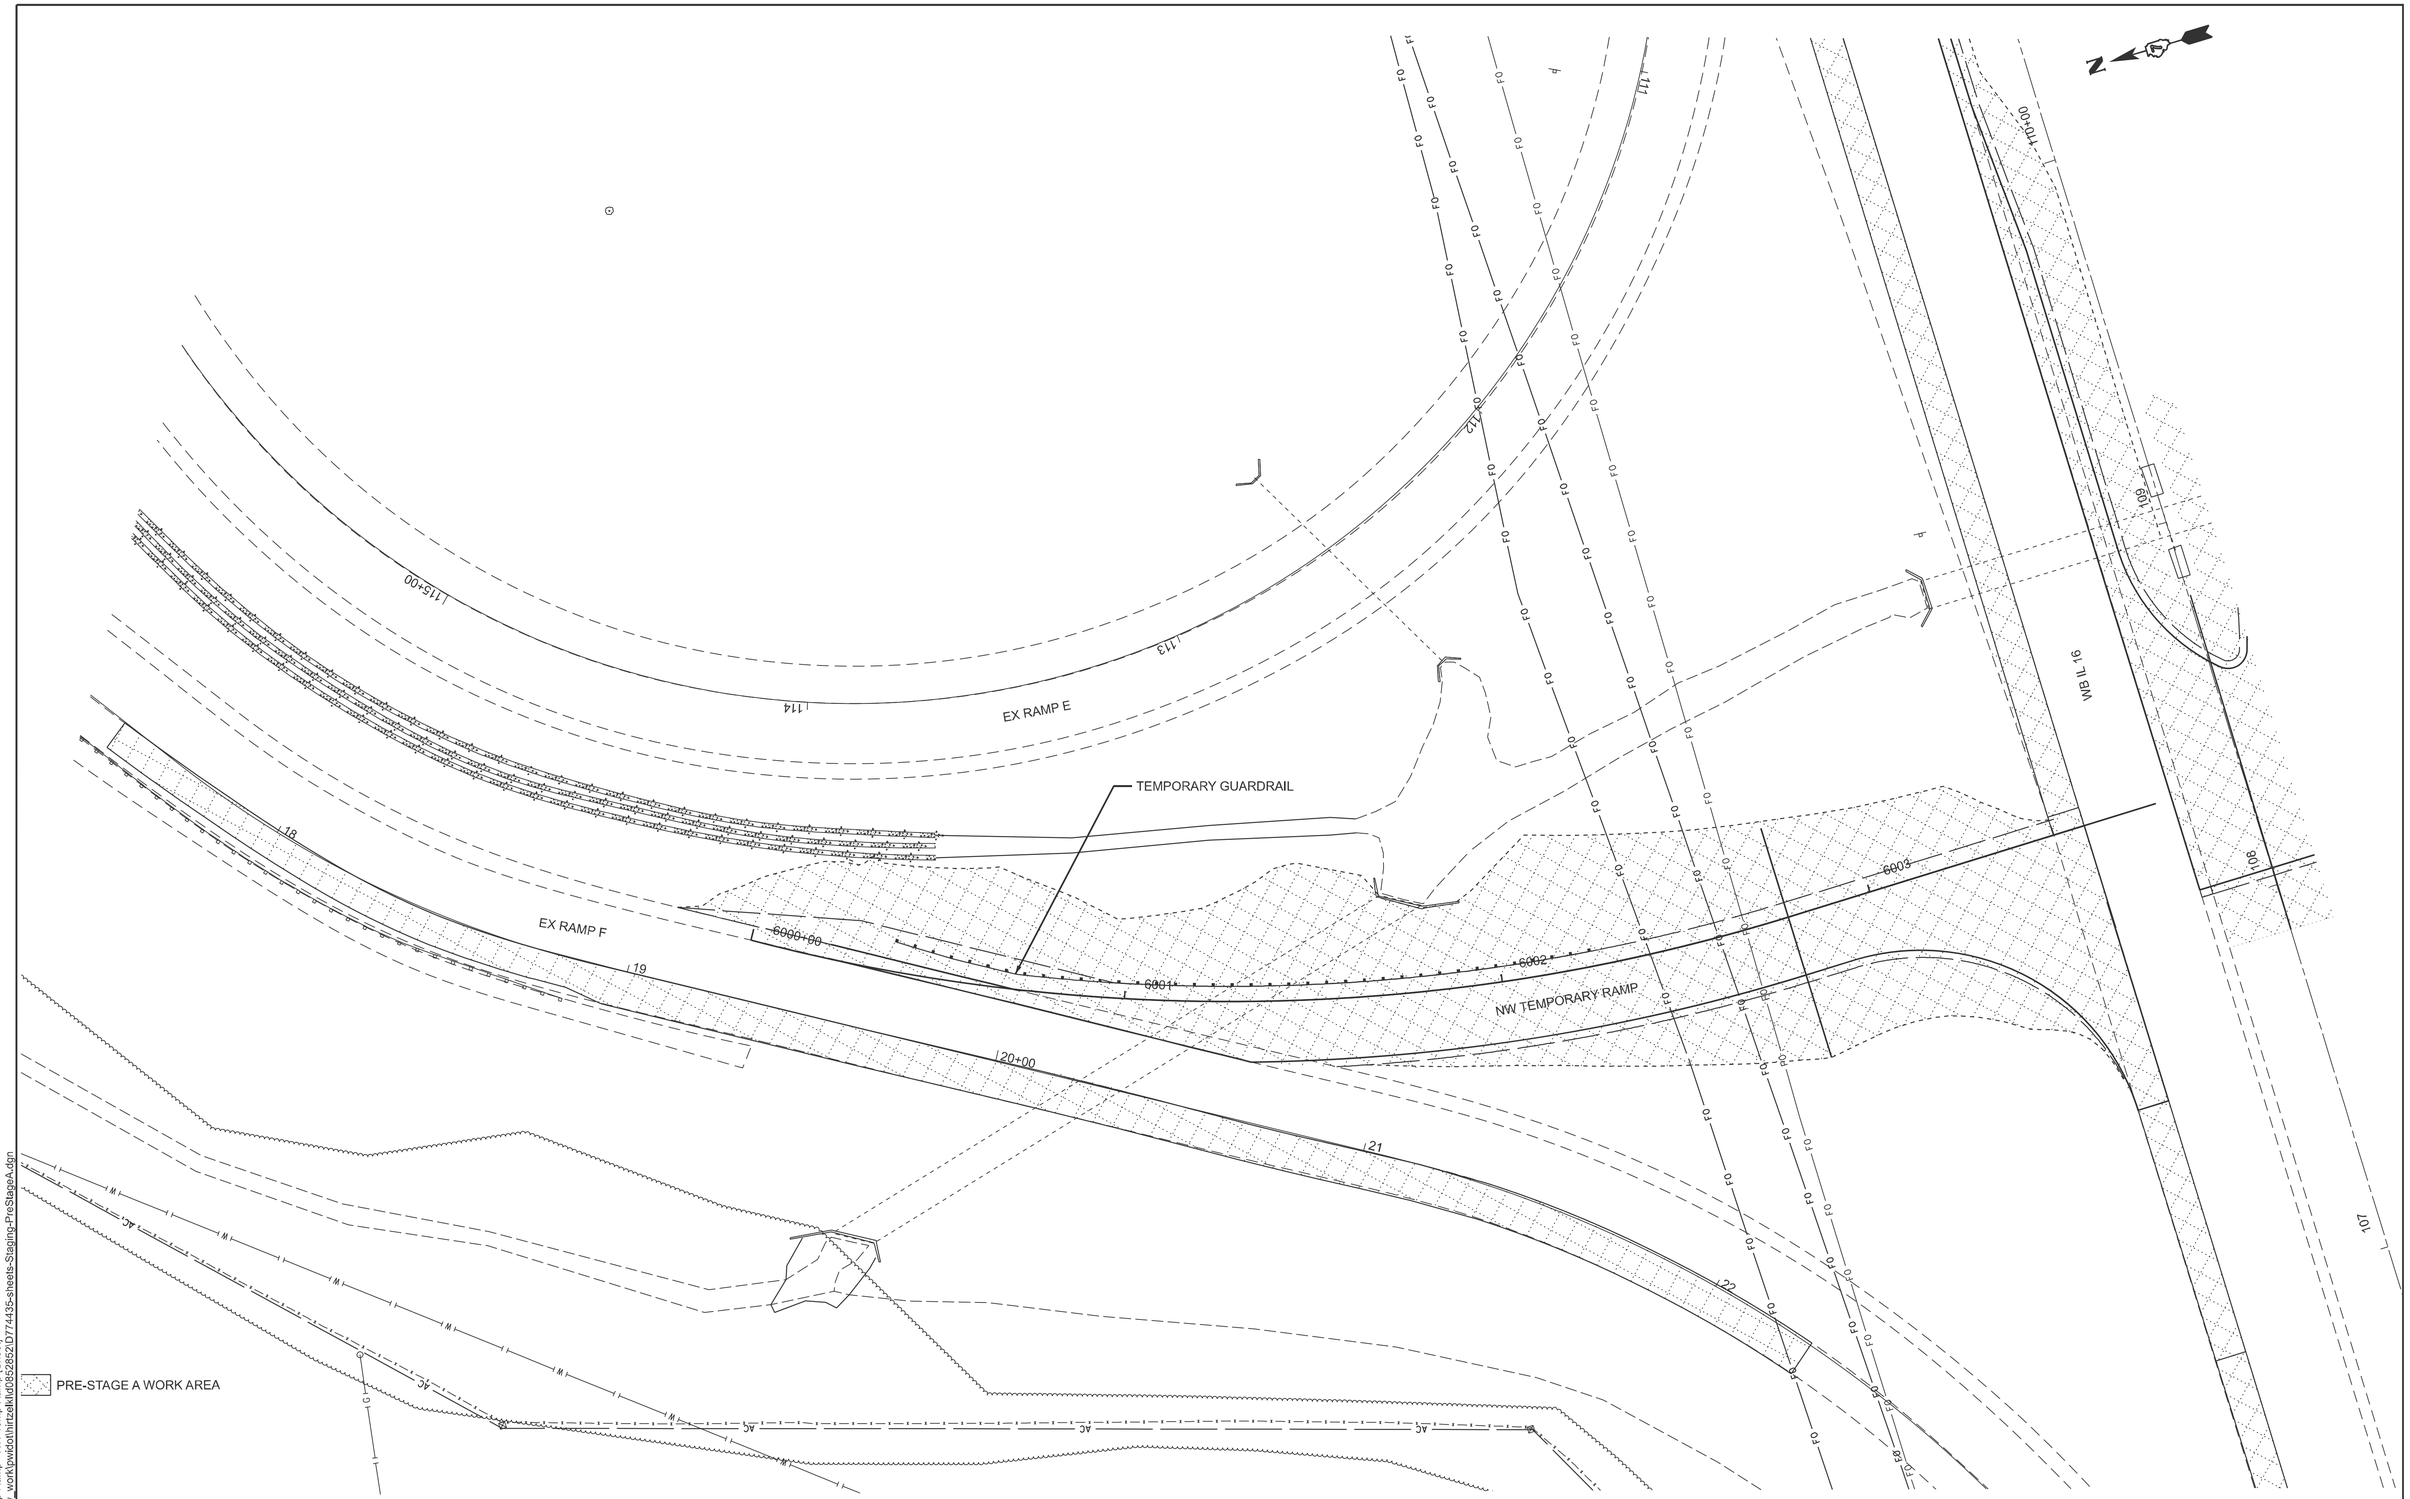

MODEL: NW Temp Ramp - NW Temp Ramp [Sheet]
FILE NAME: c:\pw_work\pwidot\hirtzelk\d0852852\D774435-sheets-Staging-PreStageA.dgn


USER NAME = kaleb.hirtzel	DESIGNED -	REVISED -	
	DRAWN -	REVISED -	
PLOT SCALE = $SCALE$	CHECKED -	REVISED -	
PLOT DATE = 8/19/2024	DATE -	REVISED -	

STATE OF ILLINOIS
DEPARTMENT OF TRANSPORTATION

STAGING PLANS
PRE-STAGE A WORK AREA

SCALE: 1"=20' | SHEET 11 OF 30 SHEETS | STA. 5998+15.00 | TO STA. 6004+15.00

F.A.I RTE.	SECTION	COUNTY	TOTAL SHEETS	SHEET NO.
57	(15-22HB-4)BR (15-22)R	COLES	1086	180
		CONTRACT NO. 74435		
	ILLINOIS FED. AID PROJECT			

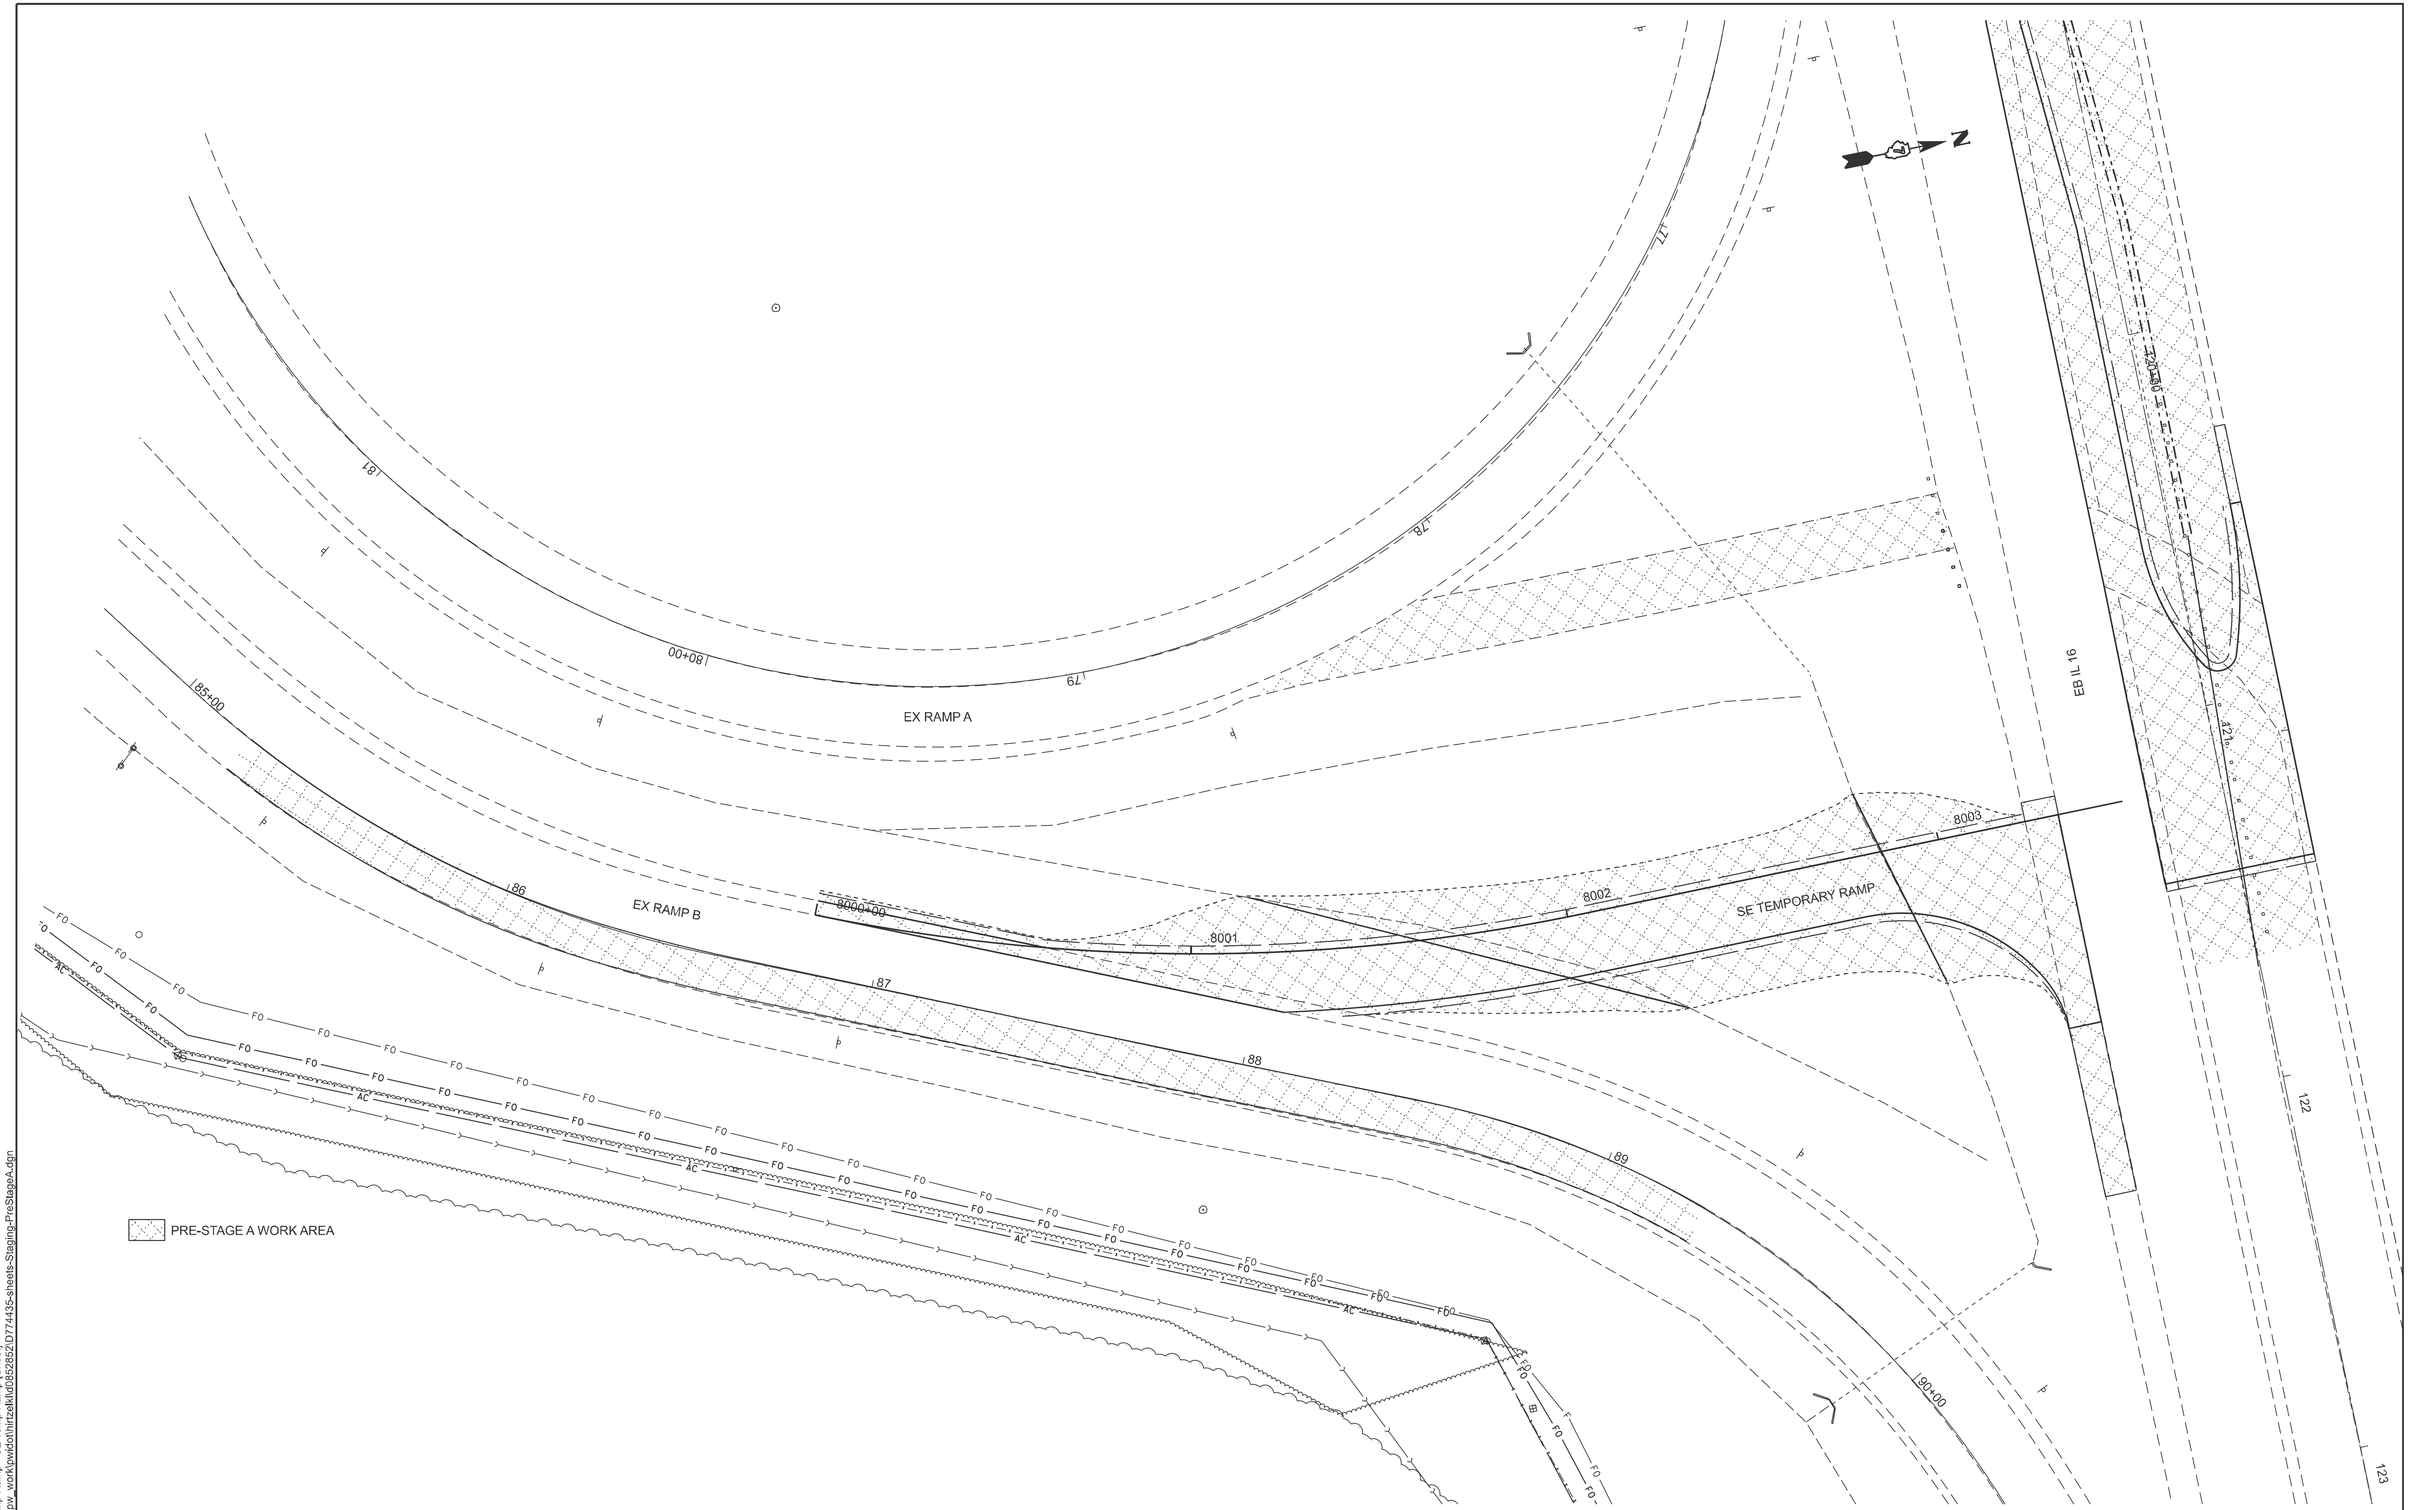

MODEL: SE Temp Ramp - SE Temp Ramp [Sheet]
FILE NAME: c:\pw_work\pwidot\hirtzelkl\d0852852\D774435-sheets-Staging-PreStageA.dgn


USER NAME = kaleb.hirtzel	DESIGNED -	REVISED -	
	DRAWN -	REVISED -	
PLOT SCALE = $SCALE$	CHECKED -	REVISED -	
PLOT DATE = 8/19/2024	DATE -	REVISED -	

STATE OF ILLINOIS
DEPARTMENT OF TRANSPORTATION

STAGING PLANS
PRE-STAGE A WORK AREA

SCALE: 1"=20' | SHEET 12 OF 30 SHEETS | STA. 7998+00.00 | TO STA. 8004+00.00

F.A.I RTE.	SECTION	COUNTY	TOTAL SHEETS	SHEET NO.
57	(15-22HB-4)BR (15-22)R	COLES	1086	181
		CONTRACT NO. 74435		
	ILLINOIS FED. AID PROJECT			

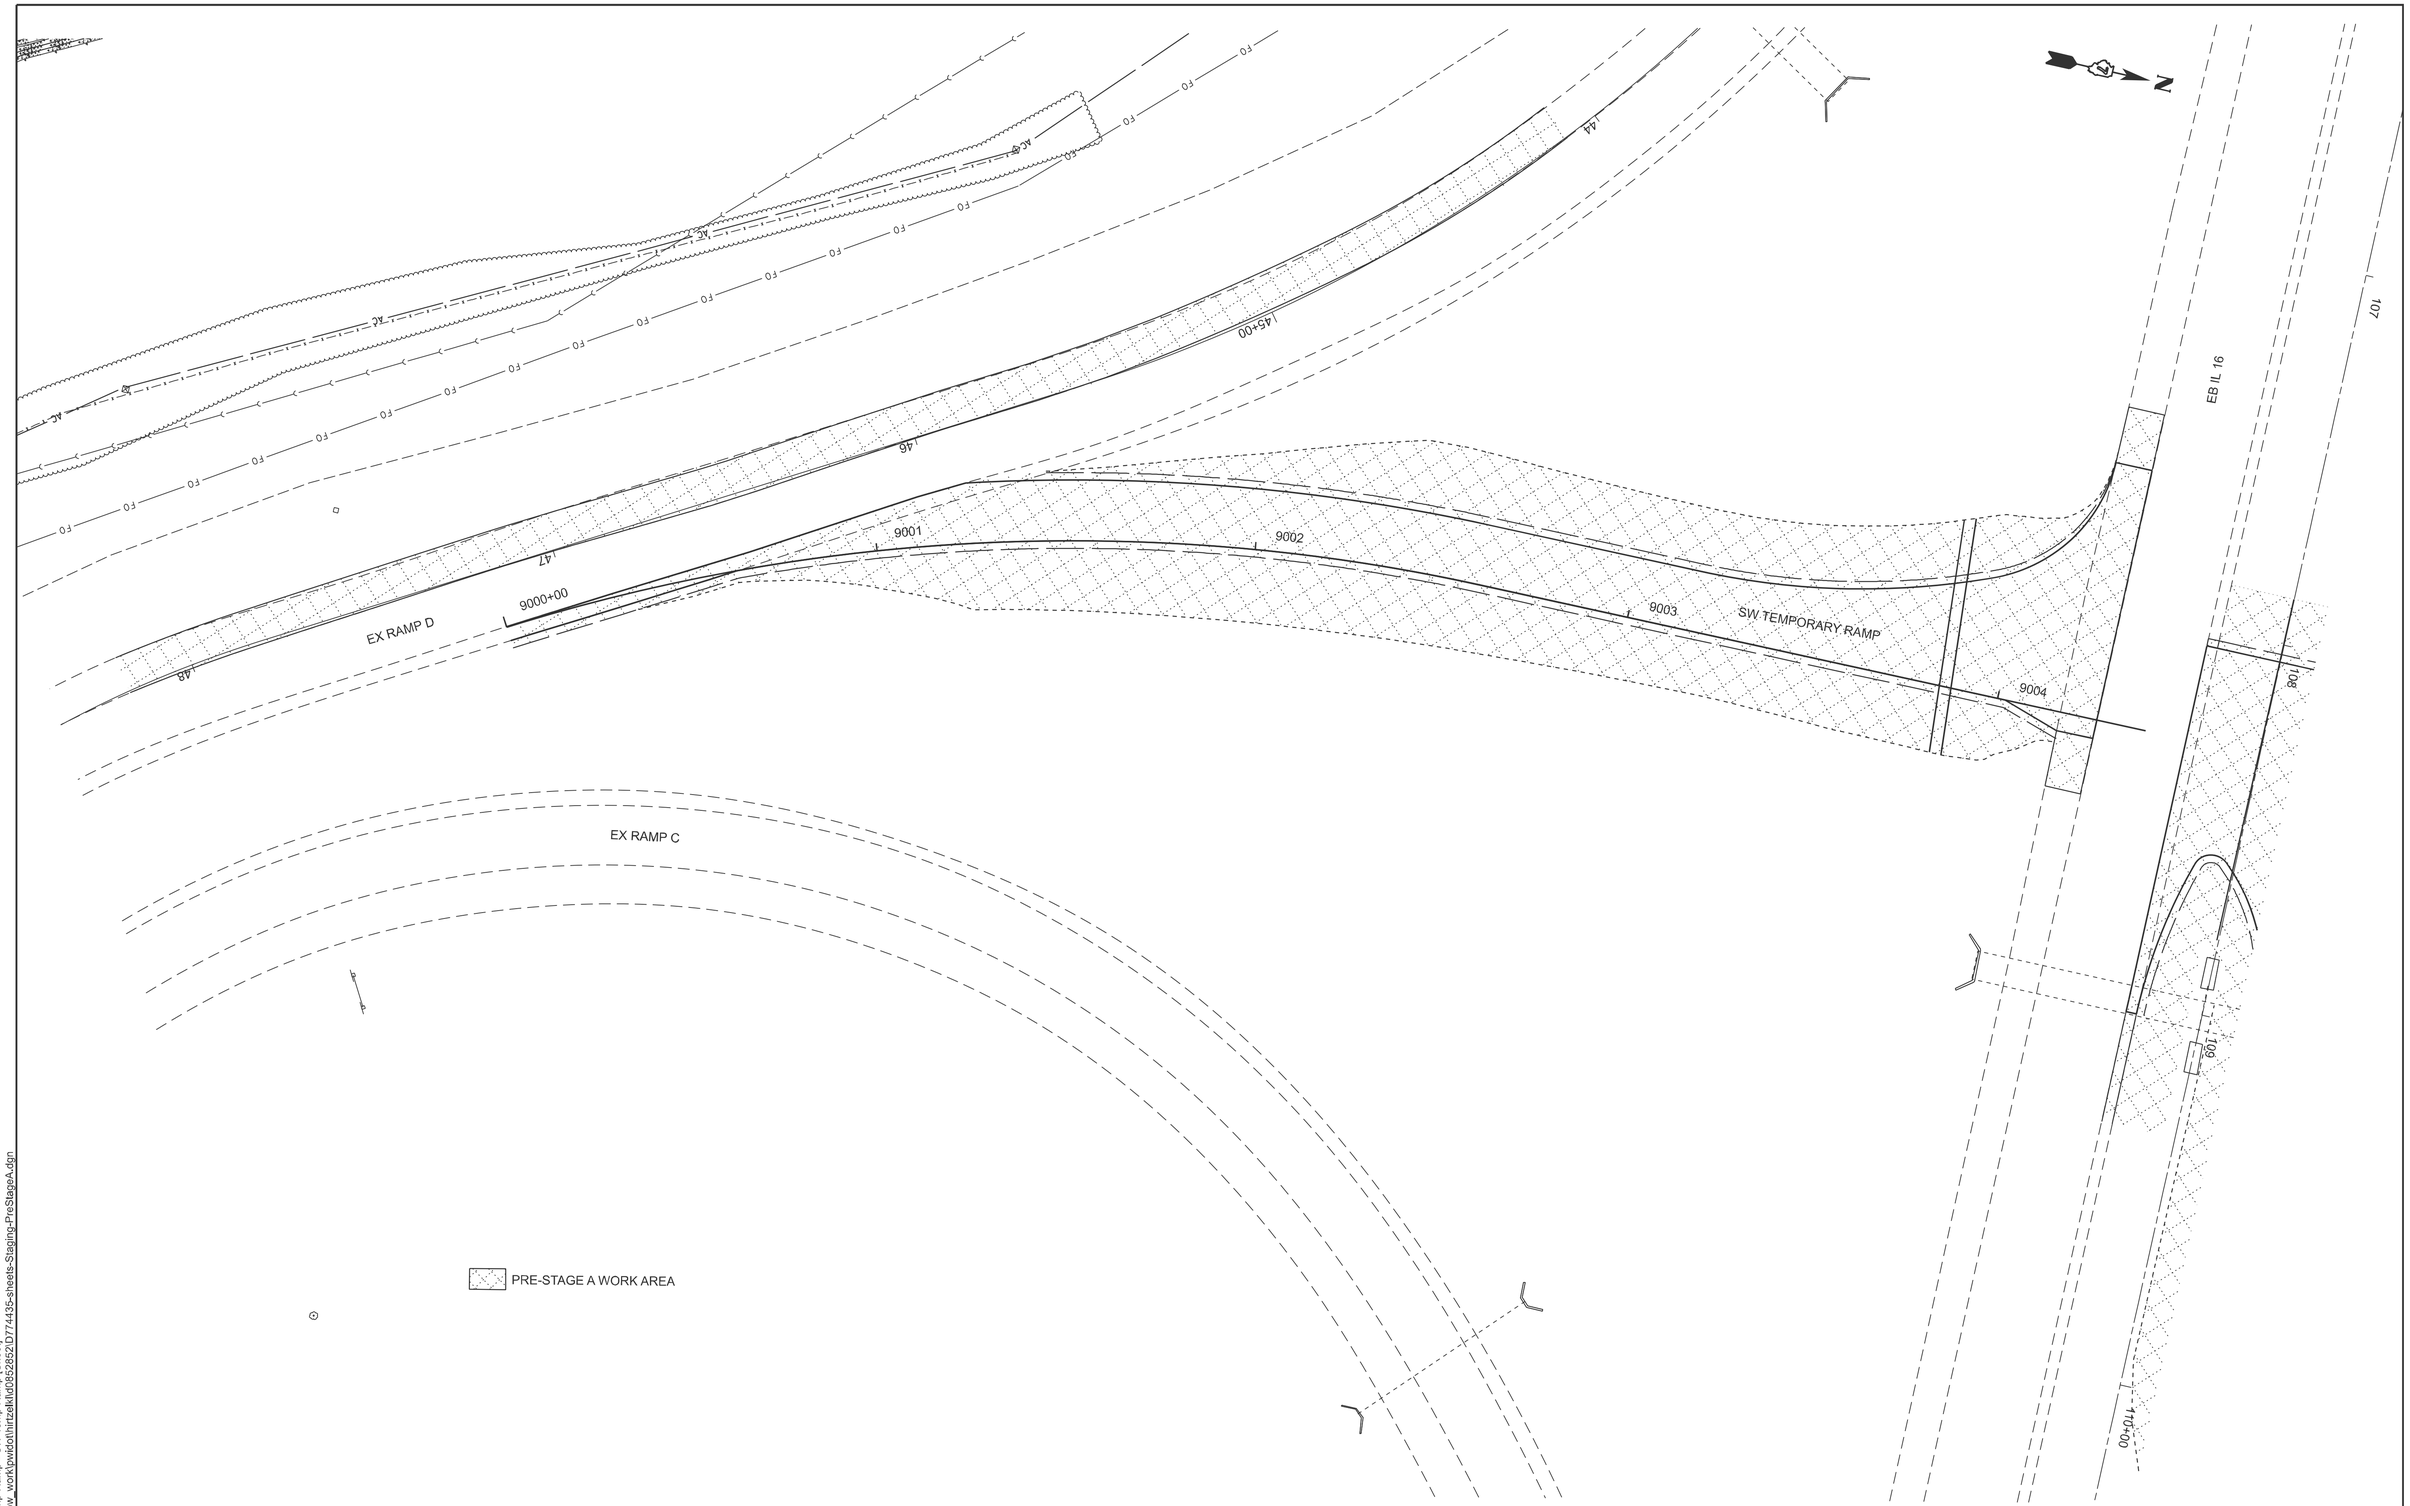

MODEL: SW Temp Ramp - SW Temp Ramp [Sheet]
FILE NAME: c:\pw_work\pwidot\hirtzelkl\d0852852\D7744 35-sheets-Staging-PreStageA.dgn

USER NAME = kaleb.hirtzel	DESIGNED -	REVISED -	
	DRAWN -	REVISED -	
PLOT SCALE = $SCALE$	CHECKED -	REVISED -	
PLOT DATE = 8/19/2024	DATE -	REVISED -	

STATE OF ILLINOIS
DEPARTMENT OF TRANSPORTATION

STAGING PLANS
PRE-STAGE A WORK AREA

SCALE: 1"=20' | SHEET 13 OF 30 SHEETS | STA. 8998+80.00 | TO STA. 9004+80.00

F.A.I RTE.	SECTION	COUNTY	TOTAL SHEETS	SHEET NO.
57	(15-22HB-4)BR (15-22)R	COLES	1086	182
		CONTRACT NO. 74435		
	ILLINOIS FED. AID PROJECT			

N

300+00

LINCOLN PRAIRIE GRASS TRAIL

PR STR 015-2026

SB I-57

NB I-57

PRE-STAGE A WORK AREA

MODEL: BikeBox_CL - LPGT BOX CULVERT-1 [Sheet]
FILE NAME: c:\pw_work\pwdot\hirzelkl\d0852852\D774435-sheets-Staging-PreStageA.dgn


USER NAME = kaleb.hirtzel	DESIGNED -	REVISED -	
	DRAWN -	REVISED -	
PLOT SCALE = $SCALE$	CHECKED -	REVISED -	
PLOT DATE = 2/23/2026	DATE -	REVISED -	

STATE OF ILLINOIS
DEPARTMENT OF TRANSPORTATION

STAGING PLANS
PRE-STAGE A WORK AREA

SCALE: 1"=20' | SHEET 14 OF 30 SHEETS | STA. 299+37.50 | TO STA. 305+37.50

F.A.I RTE.	SECTION	COUNTY	TOTAL SHEETS	SHEET NO.
57	(15-22HB-4)BR (15-22)R	COLES	1086	183
		CONTRACT NO. 74435		
	ILLINOIS FED. AID PROJECT			

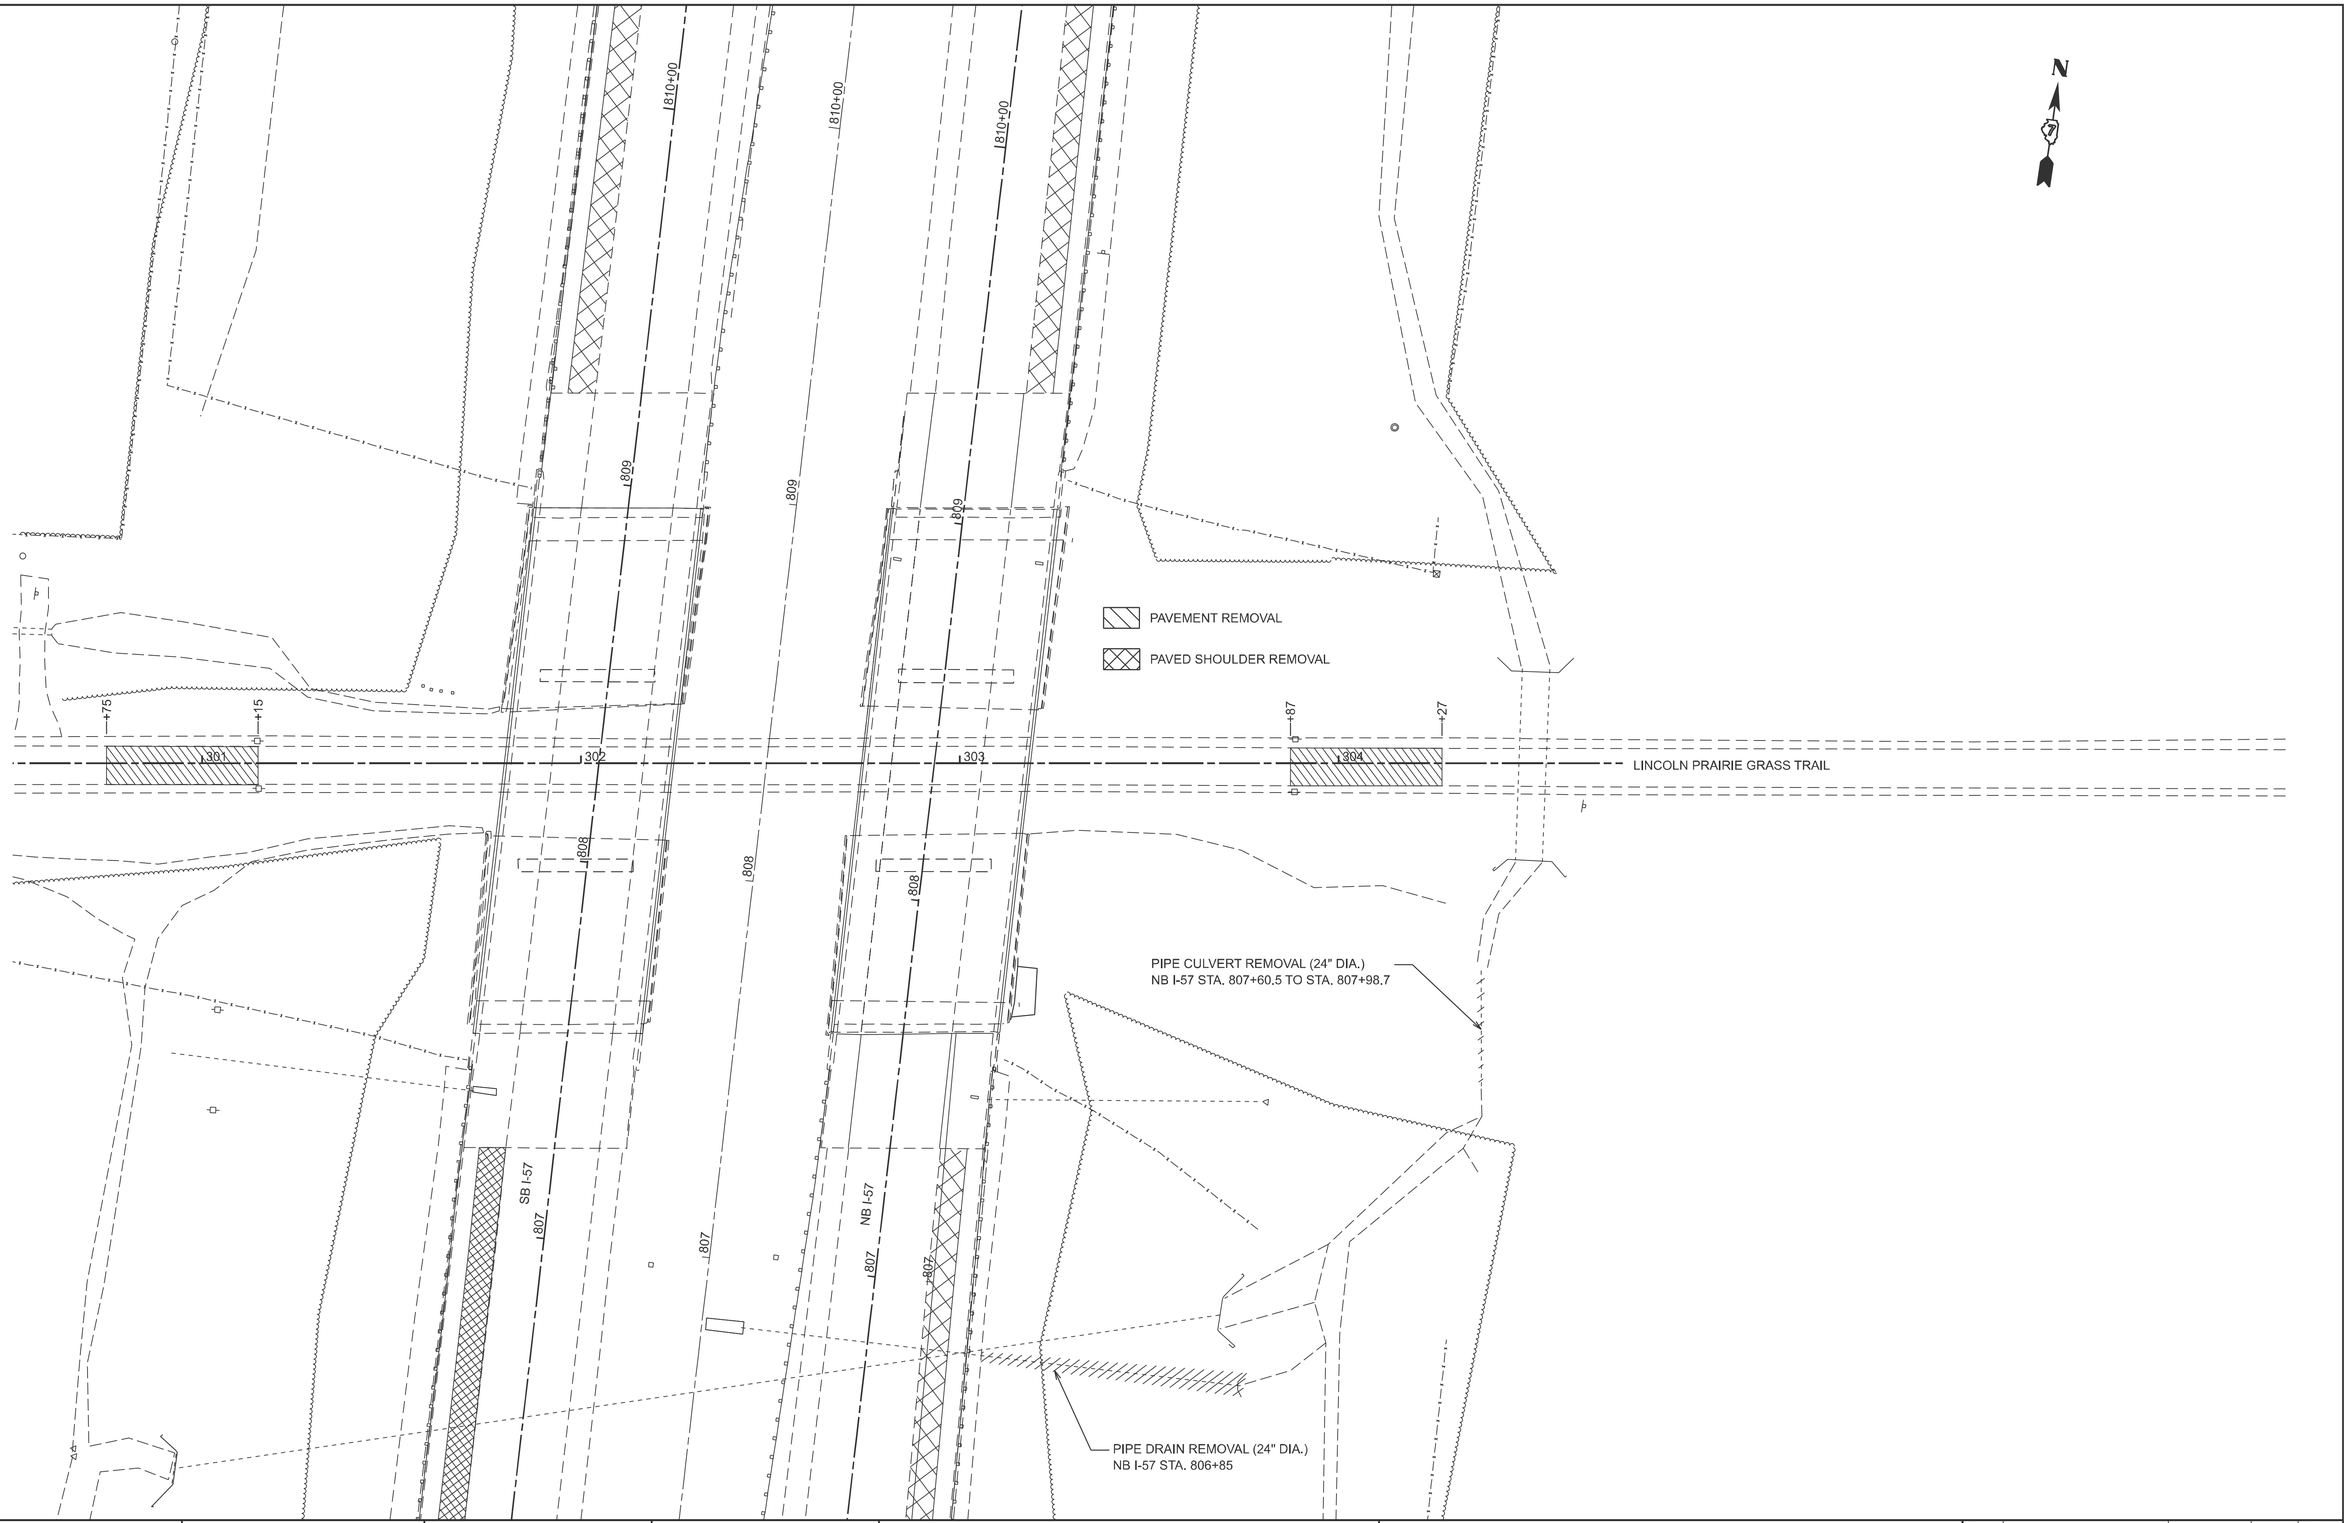

MODEL: BikeBox_CL - PreStage BikePath [Sheet]
FILE NAME: c:\pw_work\pwdot\hirtzelkl\d0852852\D774435-sheets-Staging-PreStageRemovals.dgn


USER NAME = kaleb.hirtzel	DESIGNED -	REVISED -	
	DRAWN -	REVISED -	
PLOT SCALE = $SCALE$	CHECKED -	REVISED -	
PLOT DATE = 2/23/2026	DATE -	REVISED -	

STATE OF ILLINOIS
DEPARTMENT OF TRANSPORTATION

STAGING PLANS
PRE-STAGE A PAVEMENT & STRUCTURE REMOVALS

SCALE: 1"=20' | SHEET 15 OF 30 SHEETS | STA. 300+50.00 | TO STA. 306+50.00

F.A.I RTE.	SECTION	COUNTY	TOTAL SHEETS	SHEET NO.
57	(15-22HB-4)BR (15-22)R	COLES	1086	184
		CONTRACT NO. 74435		
	ILLINOIS FED. AID PROJECT			

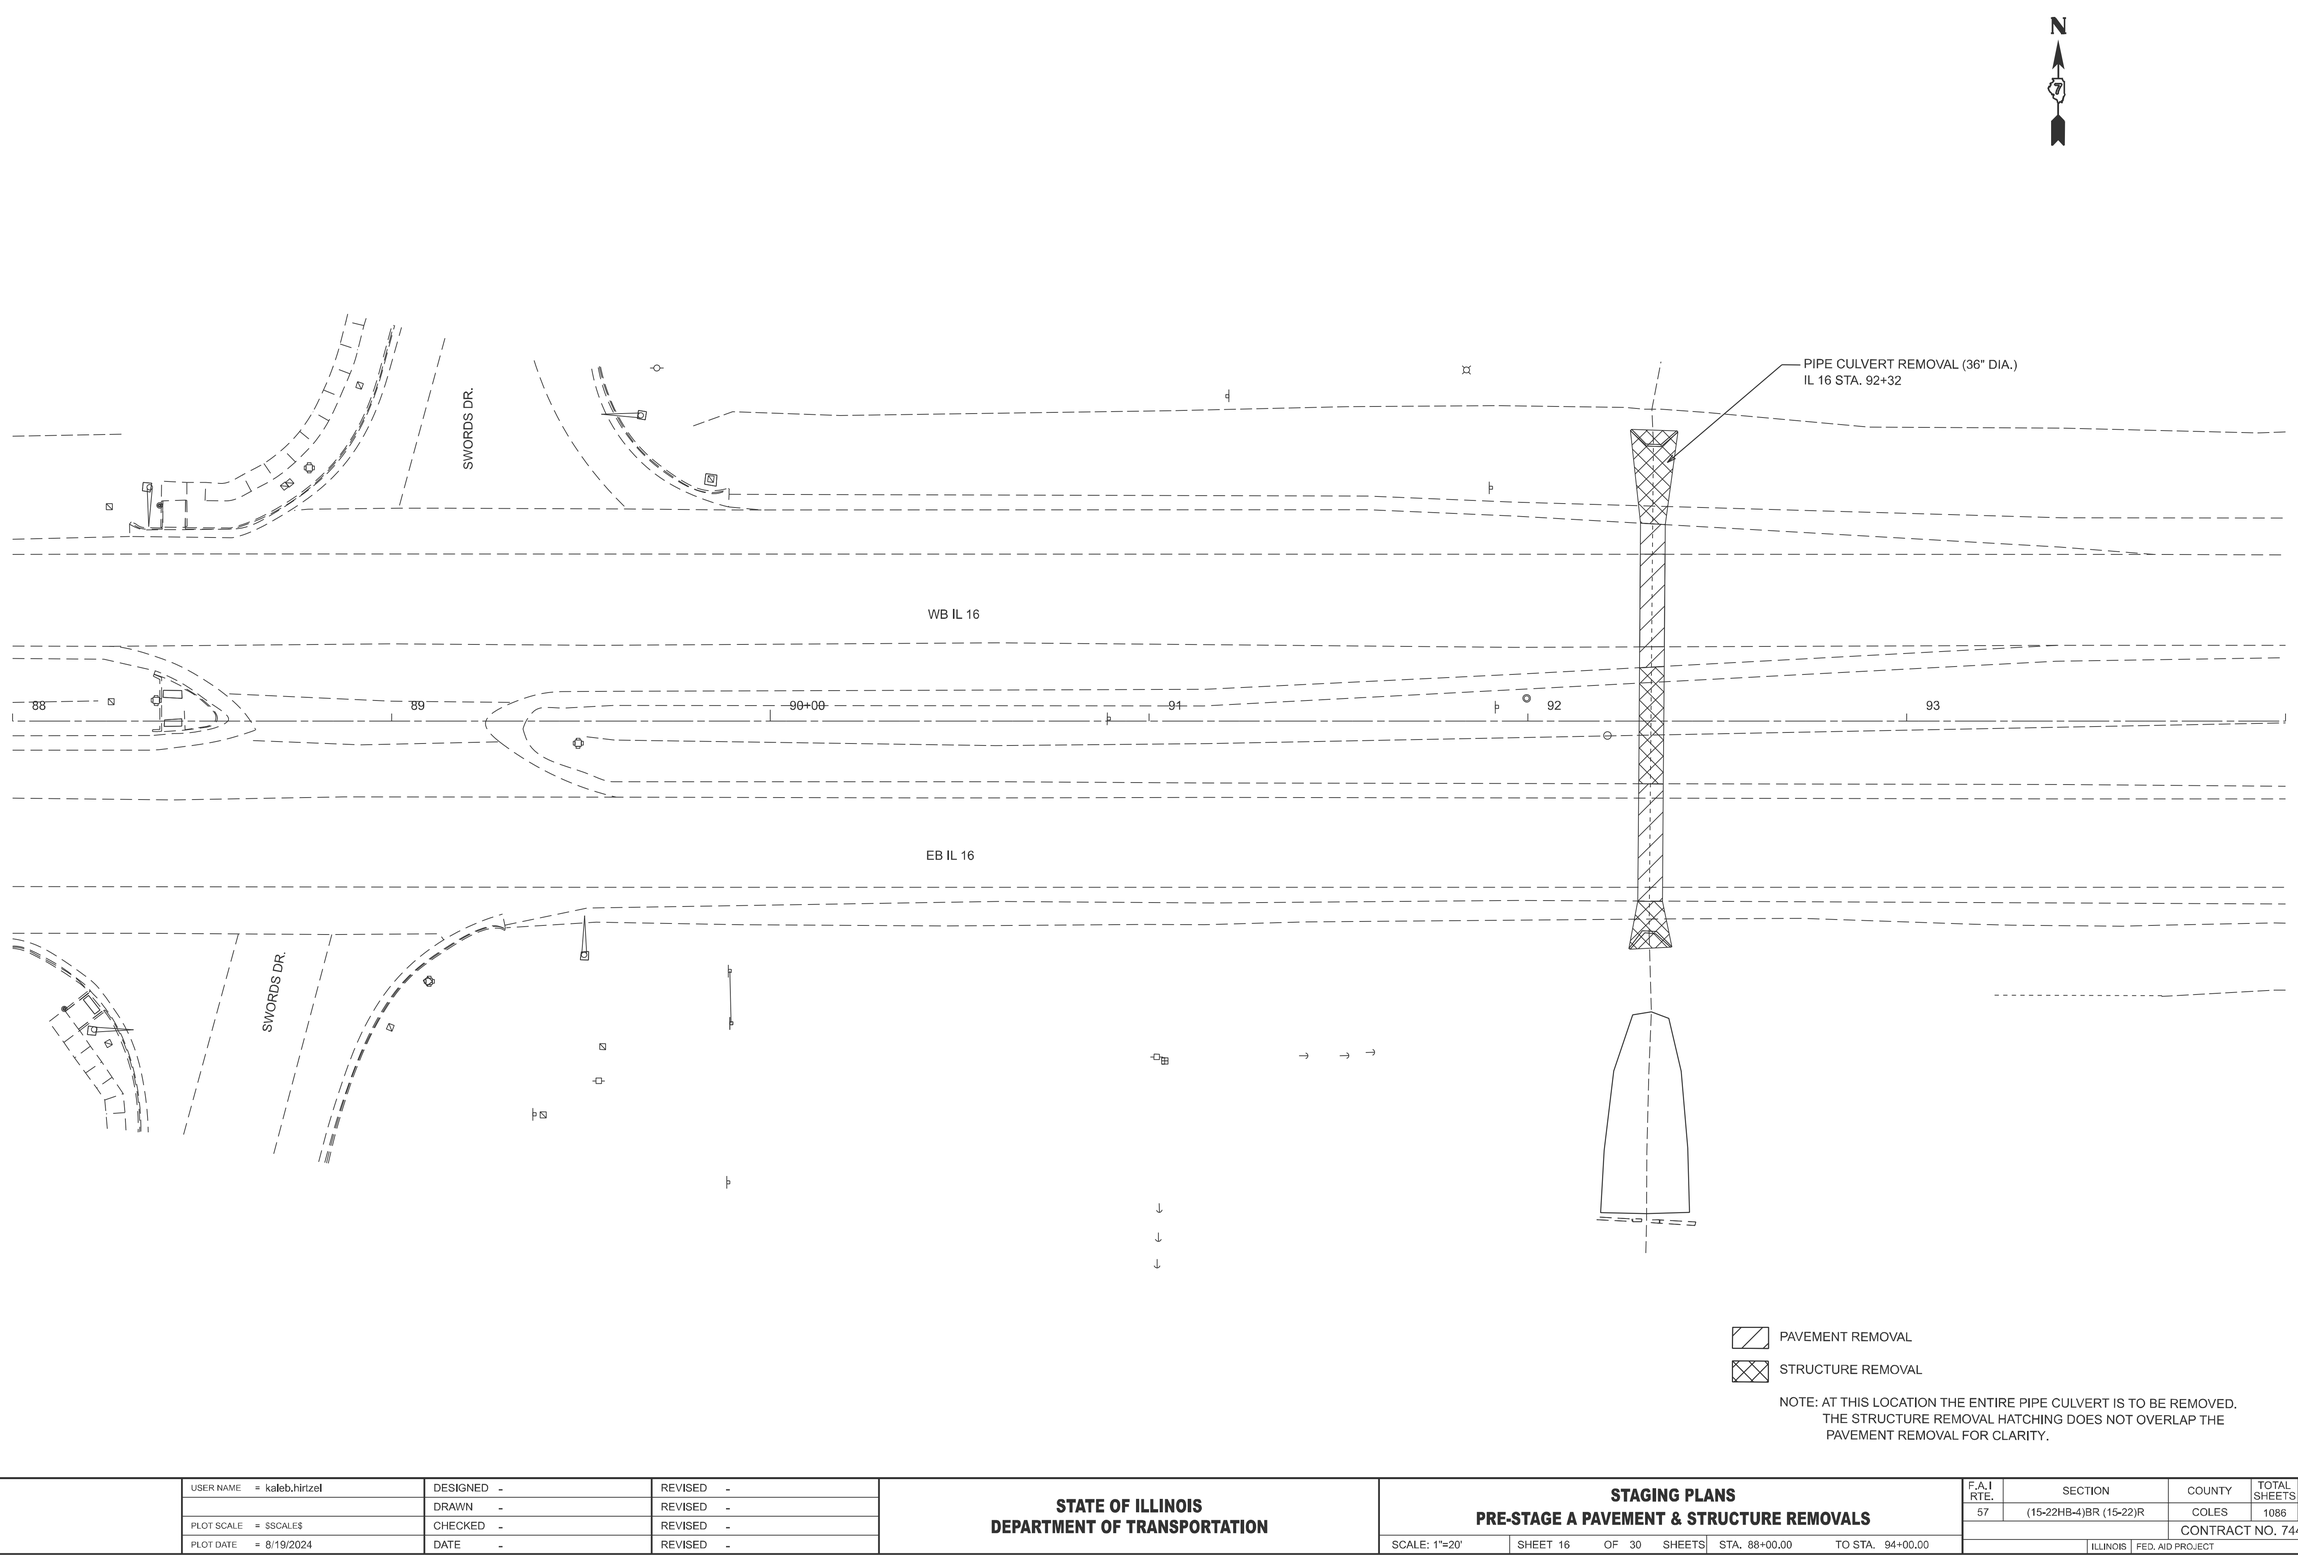

NOTE: AT THIS LOCATION THE ENTIRE PIPE CULVERT IS TO BE REMOVED. THE STRUCTURE REMOVAL HATCHING DOES NOT OVERLAP THE PAVEMENT REMOVAL FOR CLARITY.

MODEL: Ex IL 16 - W IL 16 Removals [Sheet]
FILE NAME: c:\pw_work\pwidot\hirtzekl\d0852852\D7744435-sheets-Staging-PreStageRemovals.dgn

USER NAME = kaleb.hirtzel	DESIGNED -	REVISED -	
	DRAWN -	REVISED -	
PLOT SCALE = $SCALE$	CHECKED -	REVISED -	
PLOT DATE = 8/19/2024	DATE -	REVISED -	

STATE OF ILLINOIS
DEPARTMENT OF TRANSPORTATION

STAGING PLANS
PRE-STAGE A PAVEMENT & STRUCTURE REMOVALS

SCALE: 1"=20' | SHEET 16 OF 30 SHEETS | STA. 88+00.00 | TO STA. 94+00.00

F.A.I RTE.	SECTION	COUNTY	TOTAL SHEETS	SHEET NO.
57	(15-22HB-4)BR (15-22)R	COLES	1086	185
		CONTRACT NO. 74435		
	ILLINOIS	FED. AID PROJECT		

N

WB IL 16

118 119 120+00 121 122 123

+44

10.3

EB IL 16

+30.7

+45.6

76

77

EX RAMP A

78

+06.1

79

+62.5

91

90+00

EX RAMP B

89

88

PAVEMENT REMOVAL

PAVED SHOULDER REMOVAL

NOTE: SEE SCHEDULES FOR PAVED SHOULDER REMOVAL LIMITS.

MODEL: Ex IL 16 - E IL 16 Removals [Sheet]
FILE NAME: c:\pw_work\pwidot\hirtzelkl\d0852852\D7774435-sheets-Staging-PreStageRemovals.dgn

USER NAME = kaleb.hirtzel	DESIGNED -	REVISED -	
	DRAWN -	REVISED -	
PLOT SCALE = $SCALE$	CHECKED -	REVISED -	
PLOT DATE = 8/19/2024	DATE -	REVISED -	

STATE OF ILLINOIS
DEPARTMENT OF TRANSPORTATION

STAGING PLANS
PRE-STAGE A PAVEMENT & STRUCTURE REMOVALS

SCALE: 1"=20' | SHEET 17 OF 30 SHEETS | STA. 117+75.00 | TO STA. 123+75.00

F.A.I RTE.	SECTION	COUNTY	TOTAL SHEETS	SHEET NO.
57	(15-22HB-4)BR (15-22)R	COLES	1086	186
		CONTRACT NO. 74435		
	ILLINOIS FED. AID PROJECT			

N

EX RAMP E

EX RAMP G

SB I-57

NB I-57

TEMPORARY GUARDRAIL

PRE-STAGE B WORK AREA

EB IL 16

WB IL 16

787 788 789 790+00 791 792

87 90+00 91 92

140+00 120+00 115+00 105+00

108 107 106

114 121 119 116 117

73 74

+41.4

MODEL: PrNB57 - N857 PreStageB [Sheet]
FILE NAME: c:\pw_work\pwidot\hirtzelkld\d0852852\D7744435-sheets-Staging-PreStageB.dgn


USER NAME = kaleb.hirtzel	DESIGNED -	REVISED -	
	DRAWN -	REVISED -	
PLOT SCALE = $SCALE$	CHECKED -	REVISED -	
PLOT DATE = 7/17/2024	DATE -	REVISED -	

STATE OF ILLINOIS
DEPARTMENT OF TRANSPORTATION

STAGING PLANS
PRE-STAGE B WORK AREA

SCALE: 1"=20' | SHEET 18 OF 30 SHEETS | STA. 787+00.00 | TO STA. 793+00.00

F.A.I RTE.	SECTION	COUNTY	TOTAL SHEETS	SHEET NO.
57	(15-22HB-4)BR (15-22)R	COLES	1086	187
		CONTRACT NO. 74435		
	ILLINOIS FED. AID PROJECT			

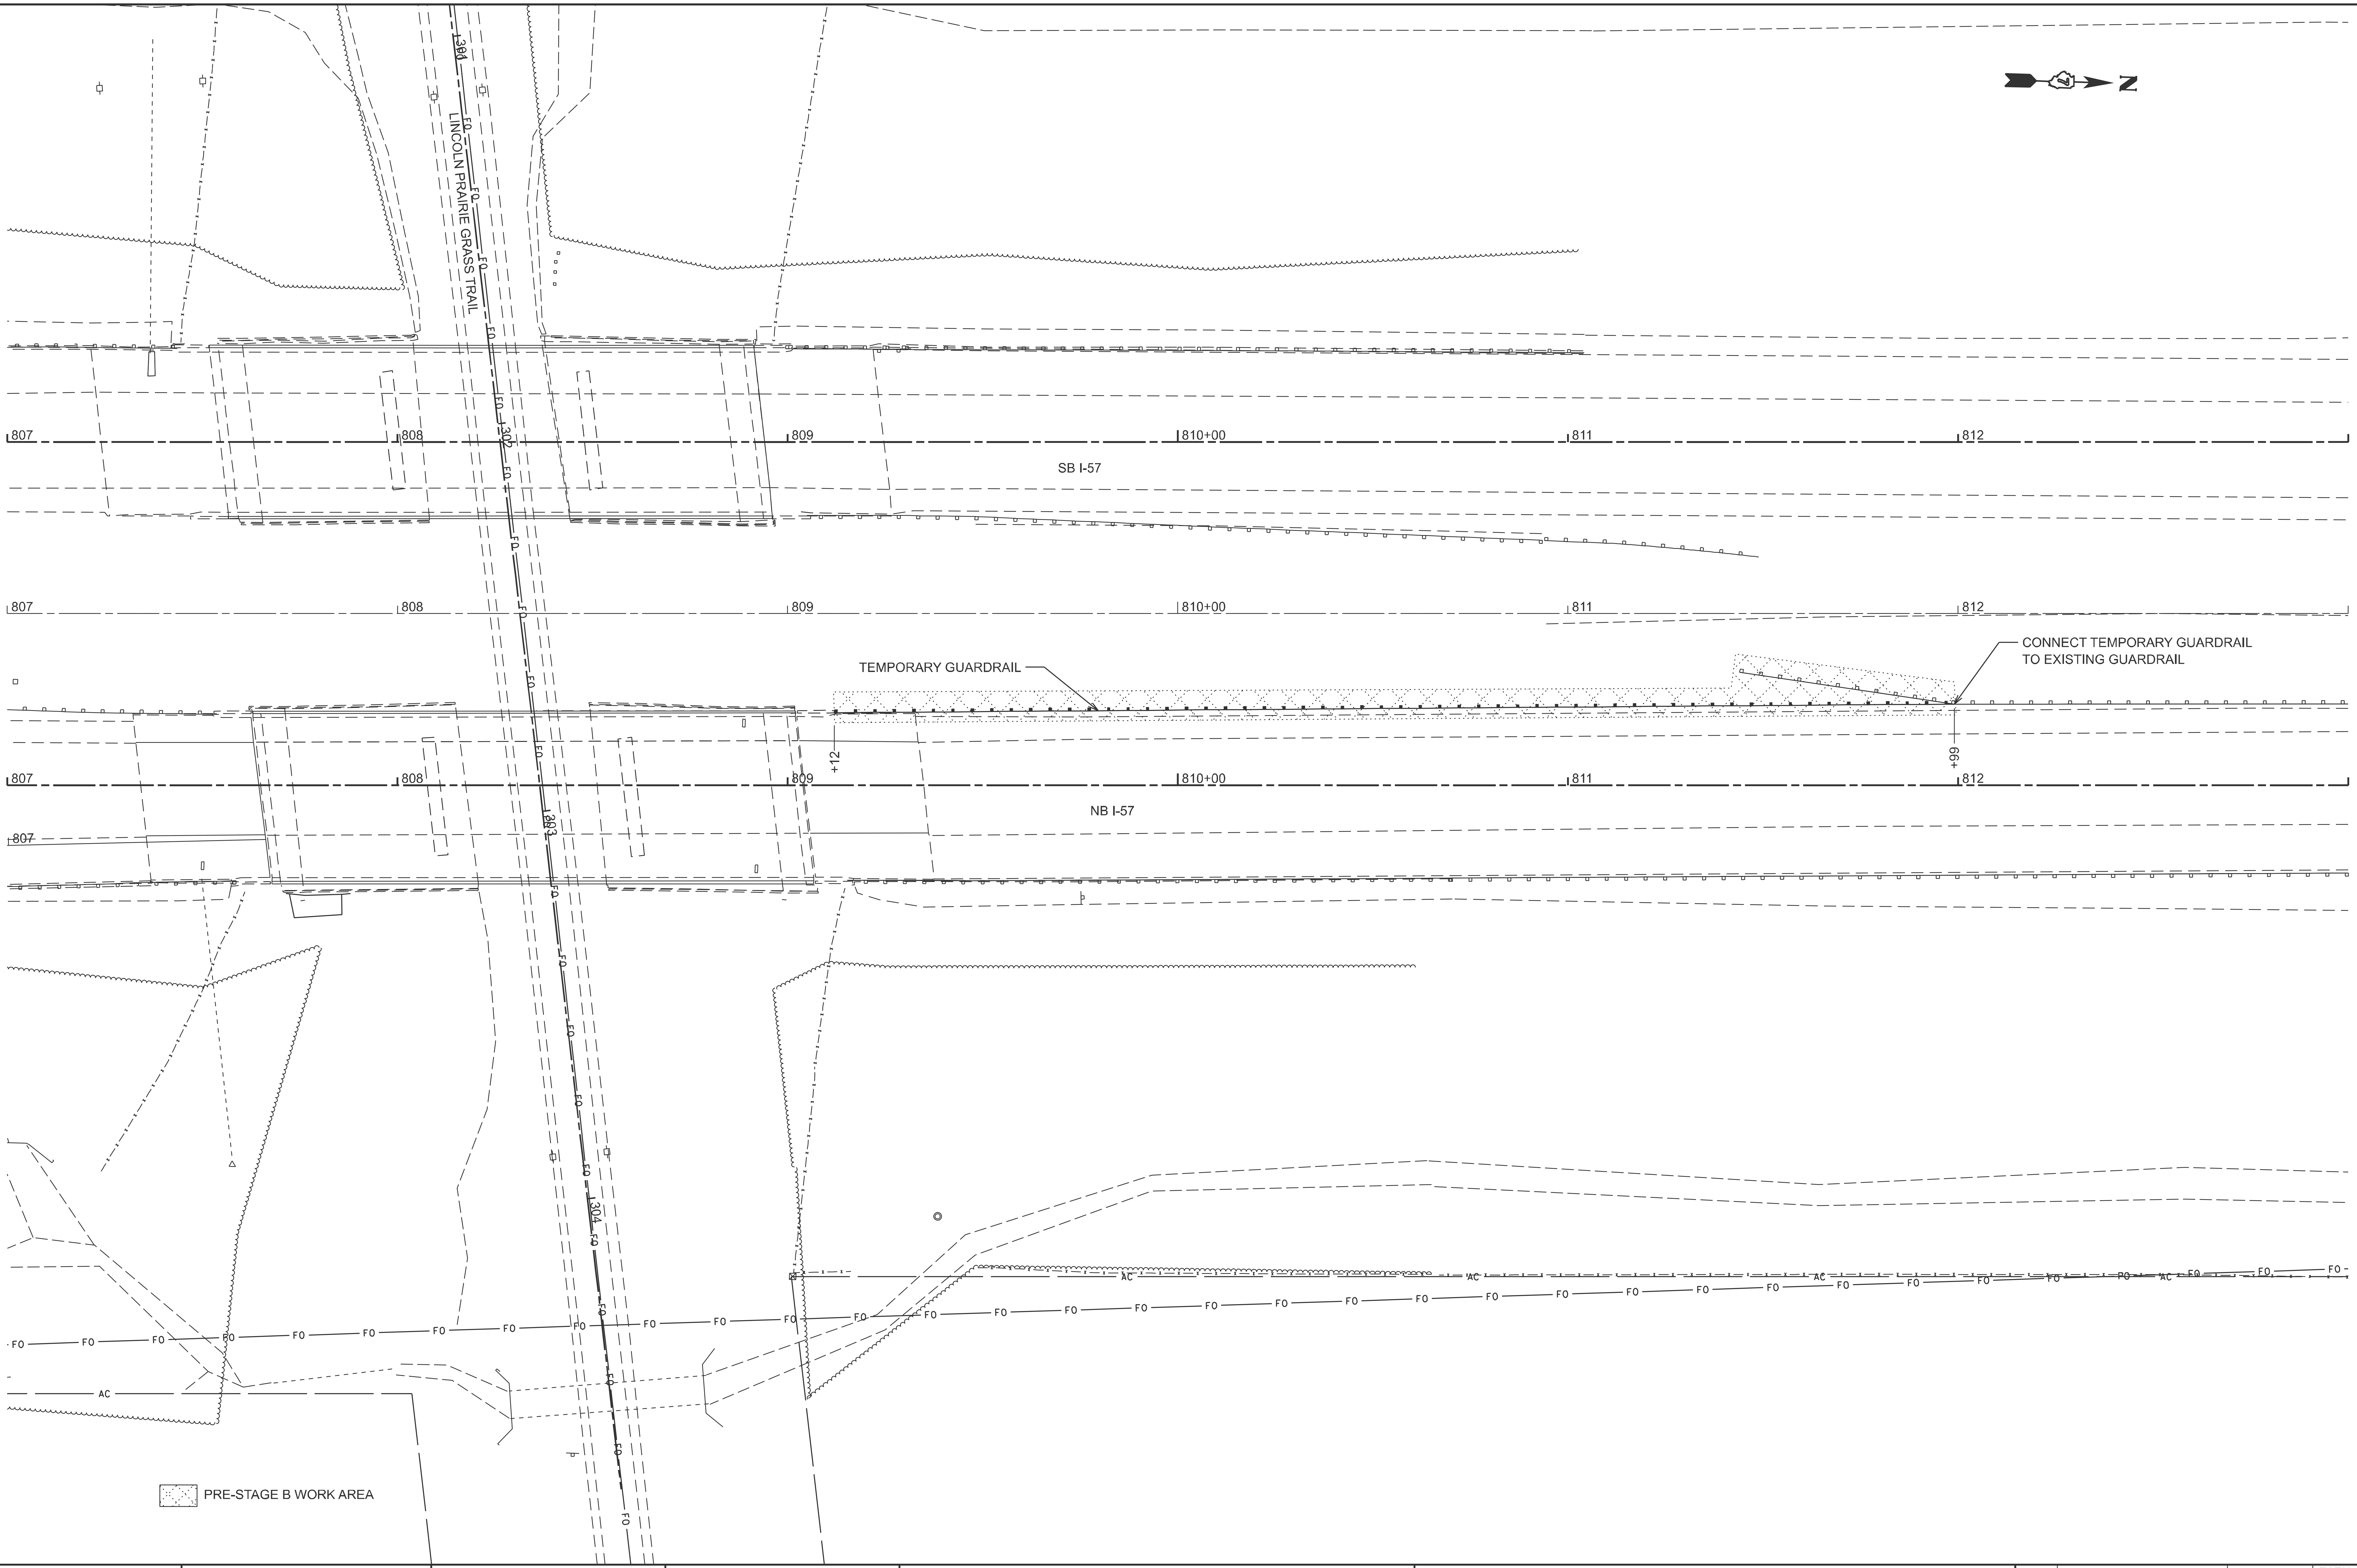

▨ PRE-STAGE B WORK AREA

MODEL: PrNB57 - NB57 PreStageB-1 [Sheet]
FILE NAME: c:\pw_work\pwidot\hirtzelkl\d0852852\D774435-sheets-Staging-PreStageB.dgn


USER NAME = kaleb.hirtzel	DESIGNED -	REVISED -	
	DRAWN -	REVISED -	
PLOT SCALE = $SCALE$	CHECKED -	REVISED -	
PLOT DATE = 8/19/2024	DATE -	REVISED -	

STATE OF ILLINOIS
DEPARTMENT OF TRANSPORTATION

STAGING PLANS
PRE-STAGE B WORK AREA

SCALE: 1"=20'	SHEET 19	OF 30	SHEETS	STA. 807+00.00	TO STA. 813+00.00

F.A.I RTE.	SECTION	COUNTY	TOTAL SHEETS	SHEET NO.
57	(15-22HB-4)BR (15-22)R	COLES	1086	188
		CONTRACT NO. 74435		
	ILLINOIS	FED. AID PROJECT		

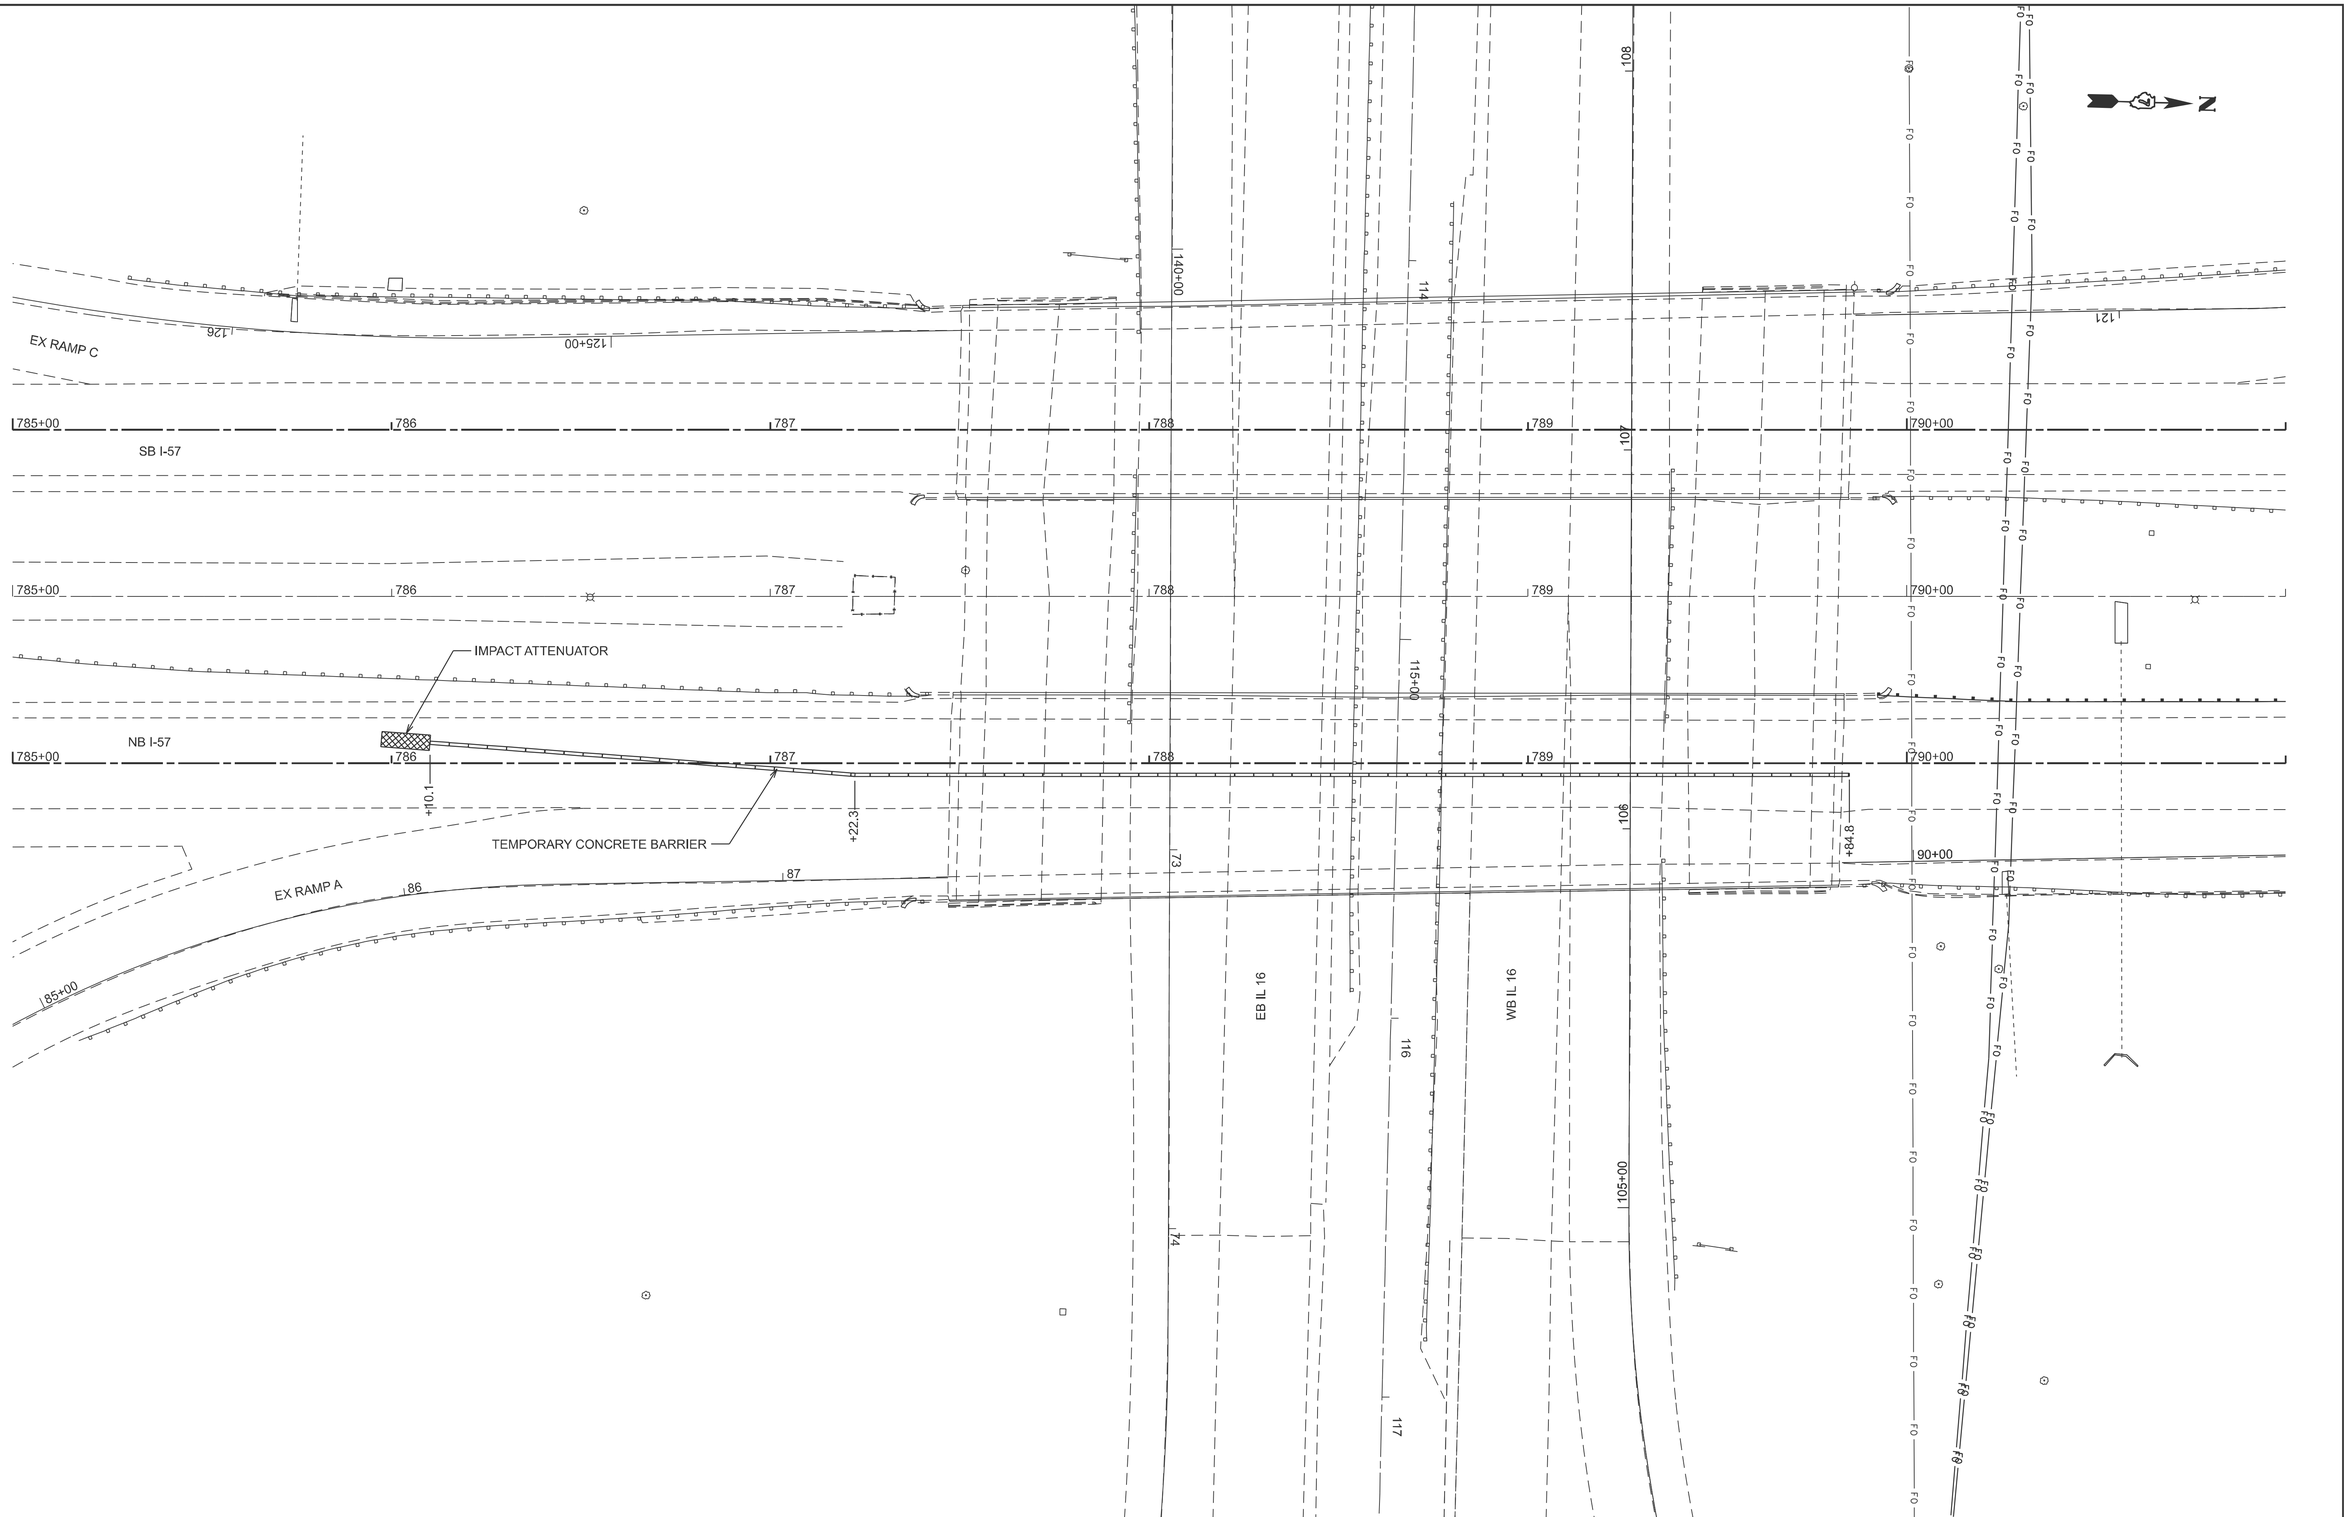

MODEL: PrNB57 - Traffic Control [Sheet]
FILE NAME: c:\pw_work\pwidot\hirtzelkl\d0852852\D774435-sheets-Staging-PreStageB.dgn


USER NAME = kaleb.hirtzel	DESIGNED -	REVISED -	
	DRAWN -	REVISED -	
PLOT SCALE = $SCALE$	CHECKED -	REVISED -	
PLOT DATE = 8/19/2024	DATE -	REVISED -	

STATE OF ILLINOIS
DEPARTMENT OF TRANSPORTATION

STAGING PLANS
PRE-STAGE B TRAFFIC CONTROL

SCALE: 1"=20' | SHEET 20 OF 30 SHEETS | STA. 785+00.00 | TO STA. 791+00.00

F.A.I RTE.	SECTION	COUNTY	TOTAL SHEETS	SHEET NO.
57	(15-22HB-4)BR (15-22)R	COLES	1086	189
		CONTRACT NO. 74435		
	ILLINOIS FED. AID PROJECT			

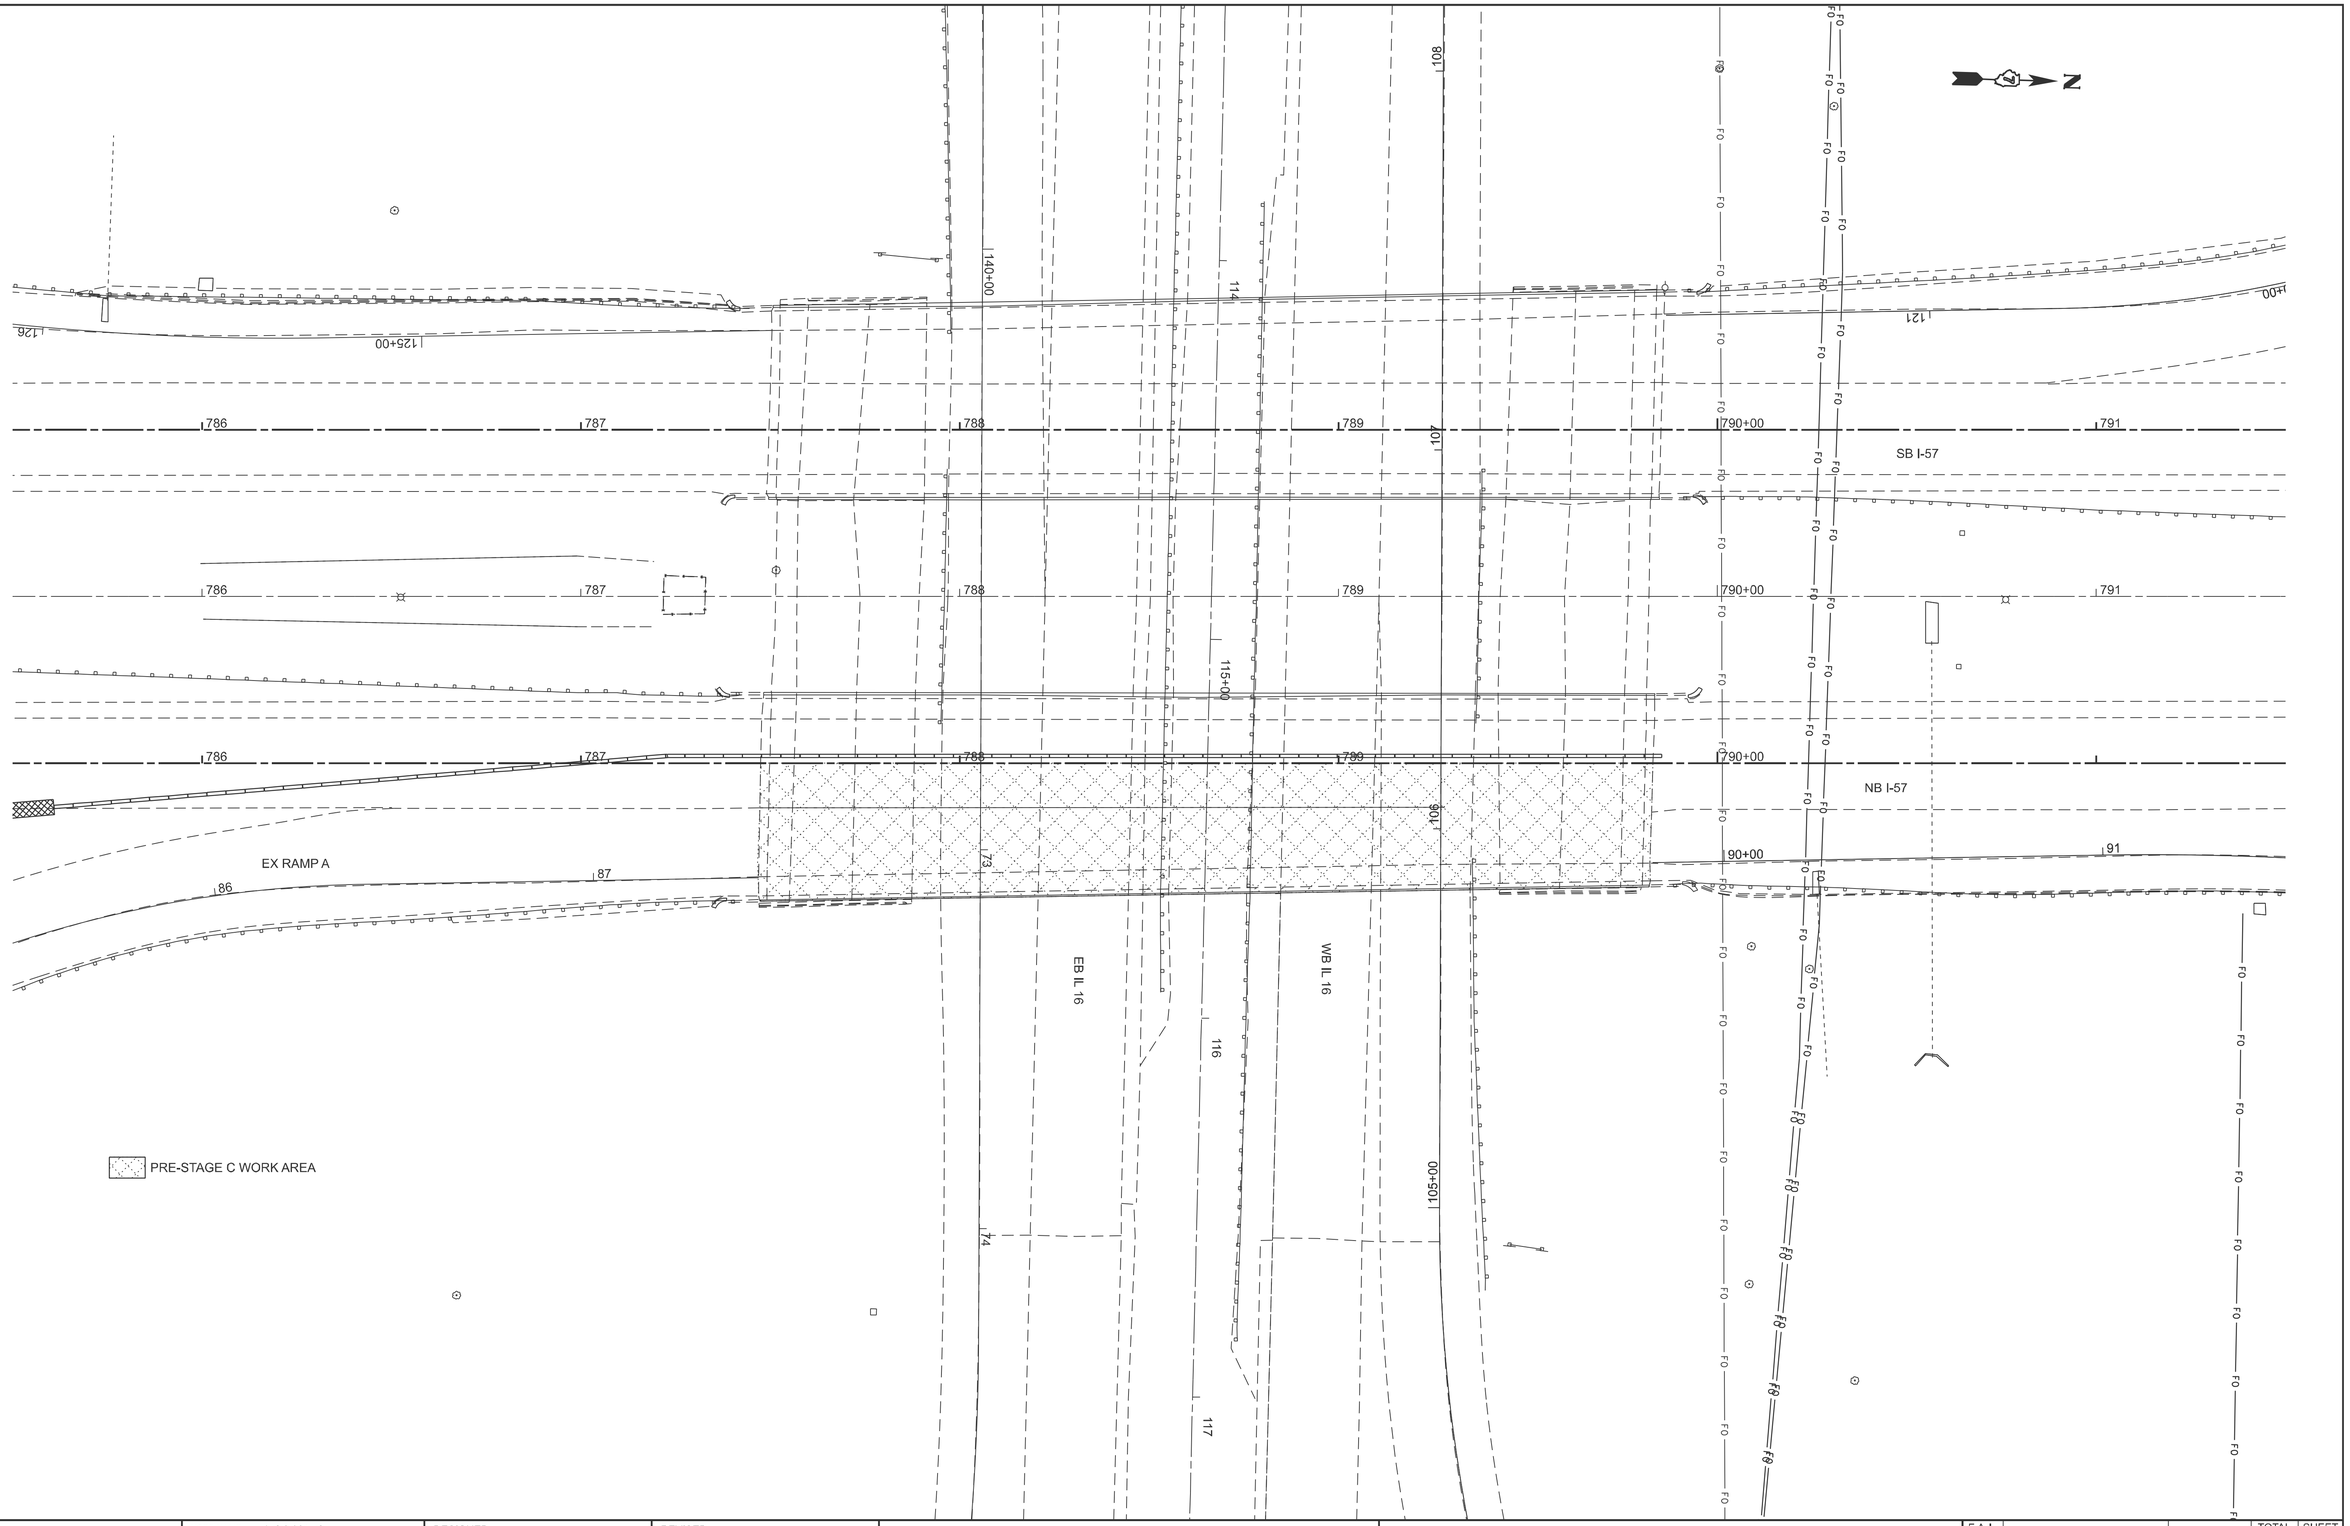

MODEL: PrNB57 - NB57 WorkArea [Sheet]
FILE NAME: c:\pw_work\pwdot\hirtzelkl\d0852852\D777435-sheets-Staging-PreStageC.dgn


USER NAME = kaleb.hirtzel	DESIGNED -	REVISED -
	DRAWN -	REVISED -
PLOT SCALE = $SCALE$	CHECKED -	REVISED -
PLOT DATE = 8/19/2024	DATE -	REVISED -

STATE OF ILLINOIS
DEPARTMENT OF TRANSPORTATION

STAGING PLANS
PRE-STAGE C WORK AREA

SCALE: 1"=20' | SHEET 21 OF 30 SHEETS | STA. 785+50.00 | TO STA. 791+50.00

F.A.I RTE.	SECTION	COUNTY	TOTAL SHEETS	SHEET NO.
57	(15-22HB-4)BR (15-22)R	COLES	1086	190
		CONTRACT NO. 74435		
	ILLINOIS FED. AID PROJECT			

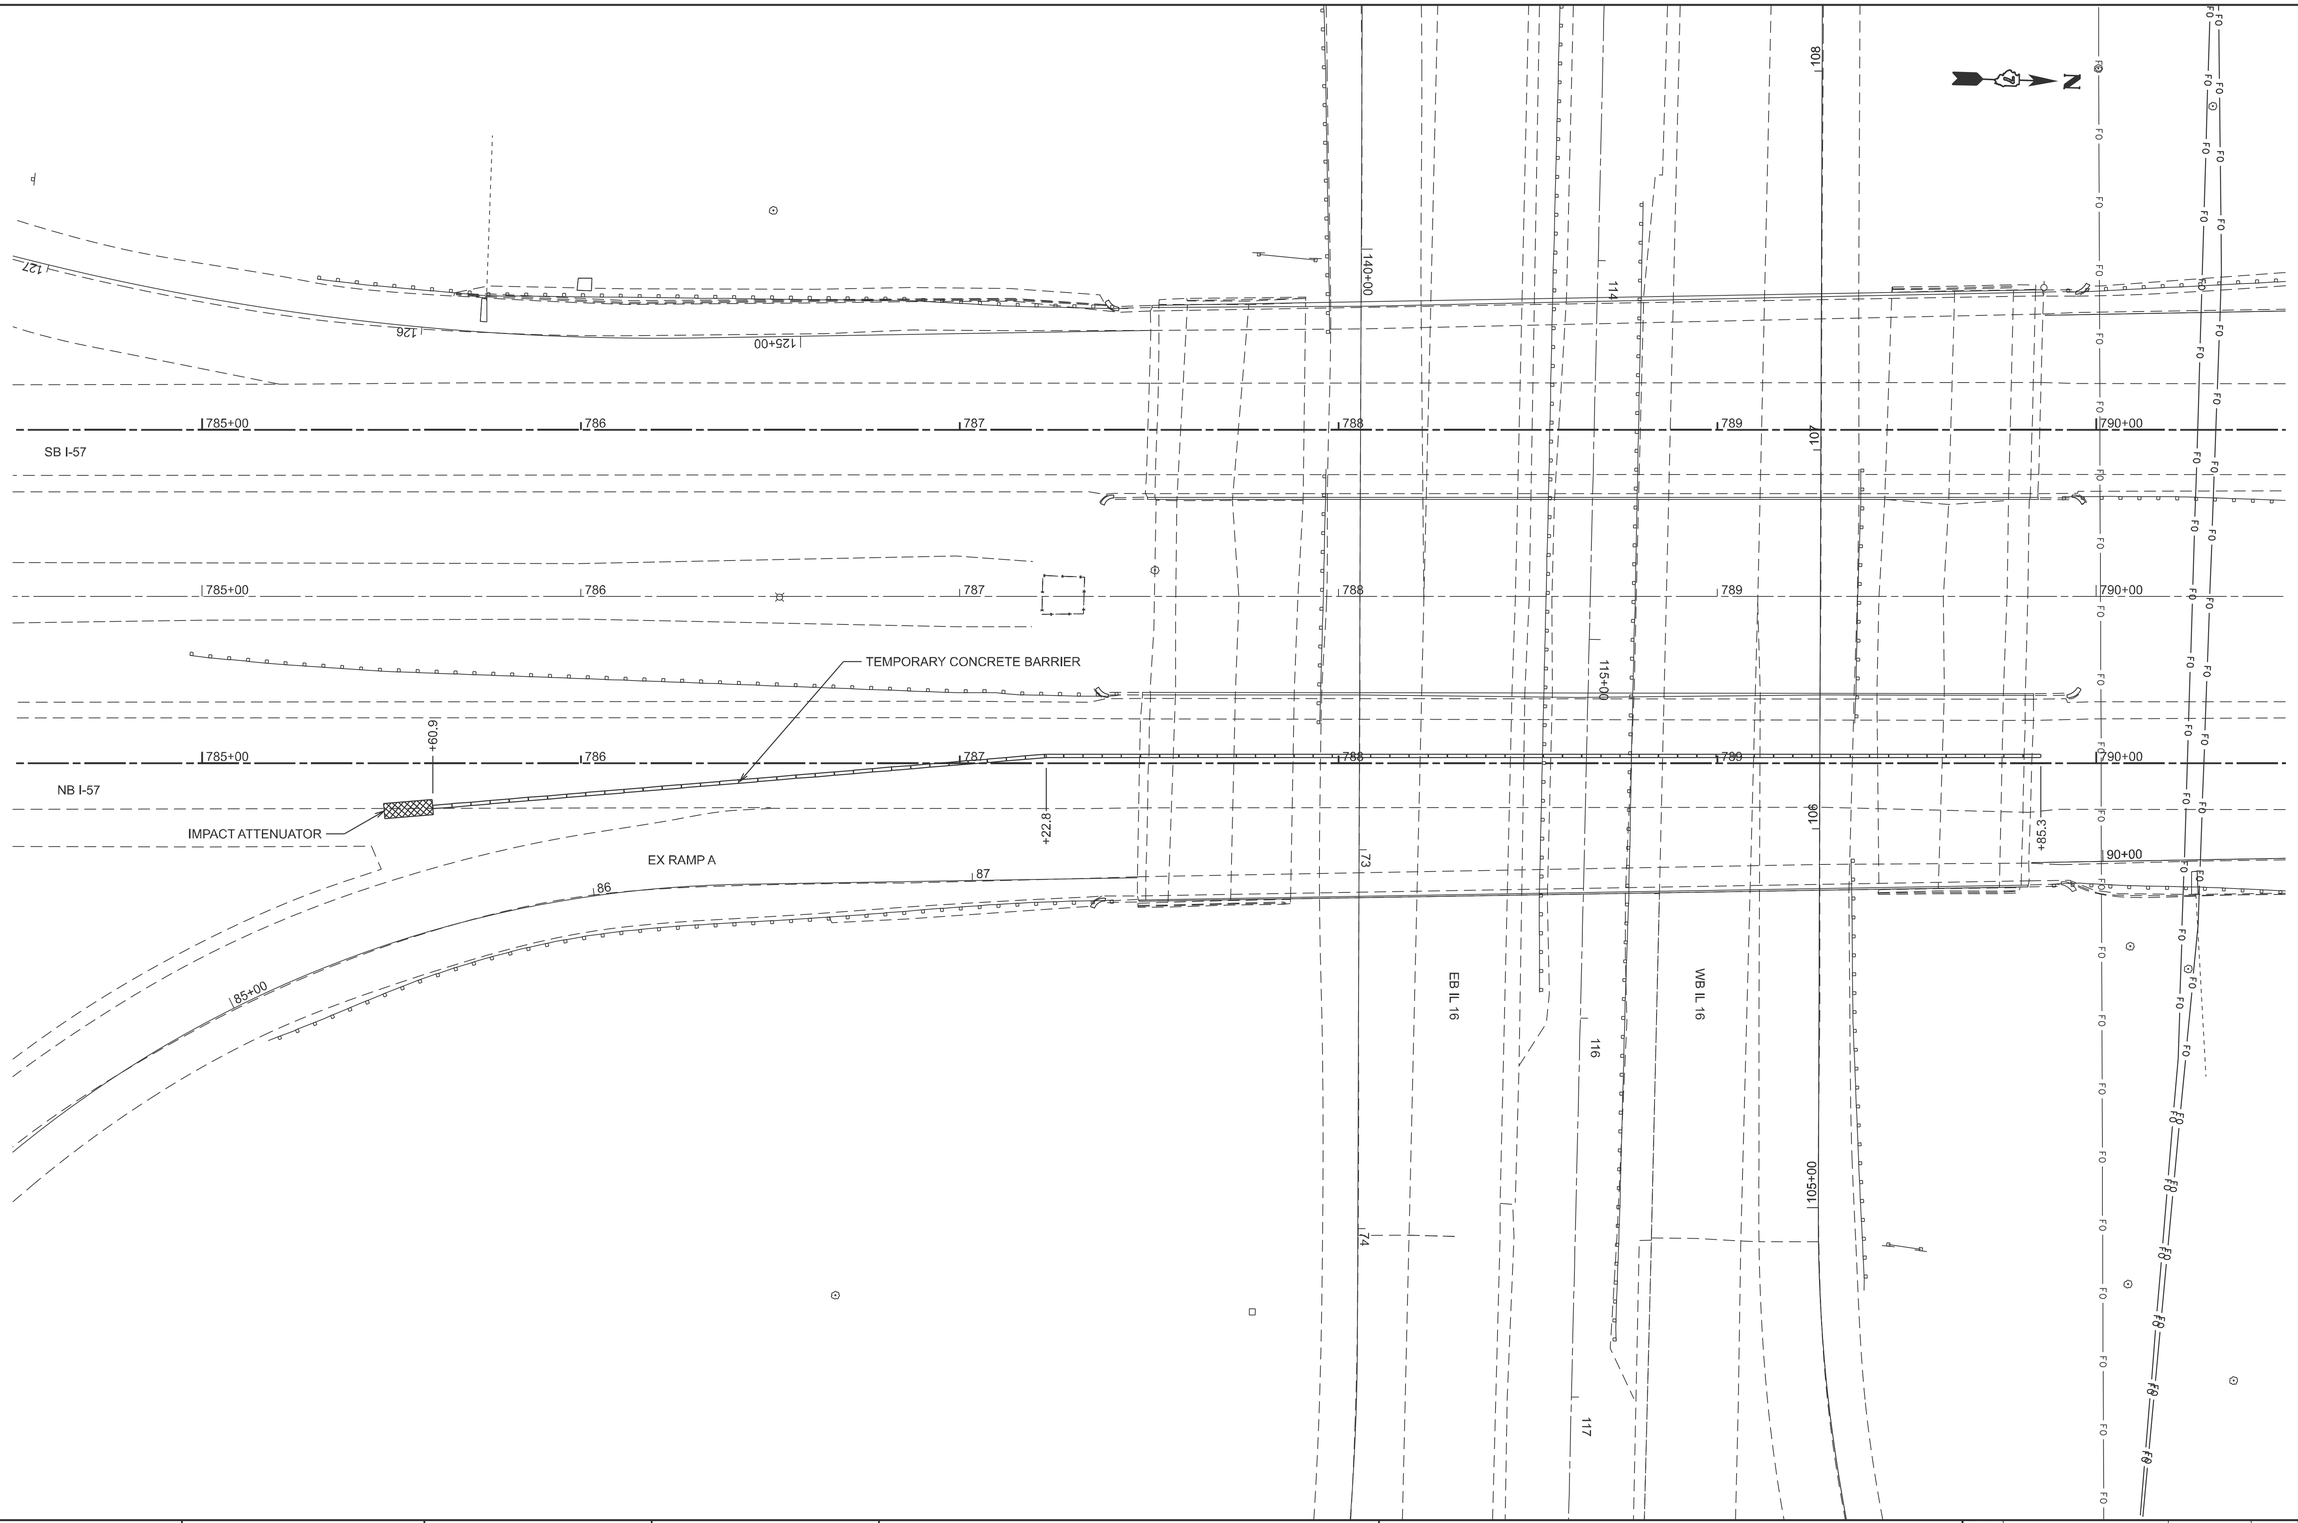

MODEL: PrNB58 - Traffic Control [Sheet]
FILE NAME: c:\pw_work\pwdot\hirtzelkl\d0852852\D777435-sheets-Staging-PreStageC.dgn


USER NAME = kaleb.hirtzel	DESIGNED -	REVISED -	
	DRAWN -	REVISED -	
PLOT SCALE = $SCALE$	CHECKED -	REVISED -	
PLOT DATE = 8/19/2024	DATE -	REVISED -	

STATE OF ILLINOIS
DEPARTMENT OF TRANSPORTATION

STAGING PLANS
PRE-STAGE C TRAFFIC CONTROL

SCALE: 1"=20' | SHEET 22 OF 30 SHEETS | STA. 784+50.00 | TO STA. 790+50.00

F.A.I RTE.	SECTION	COUNTY	TOTAL SHEETS	SHEET NO.
57	(15-22HB-4)BR (15-22)R	COLES	1086	191
		CONTRACT NO. 74435		
	ILLINOIS FED. AID PROJECT			

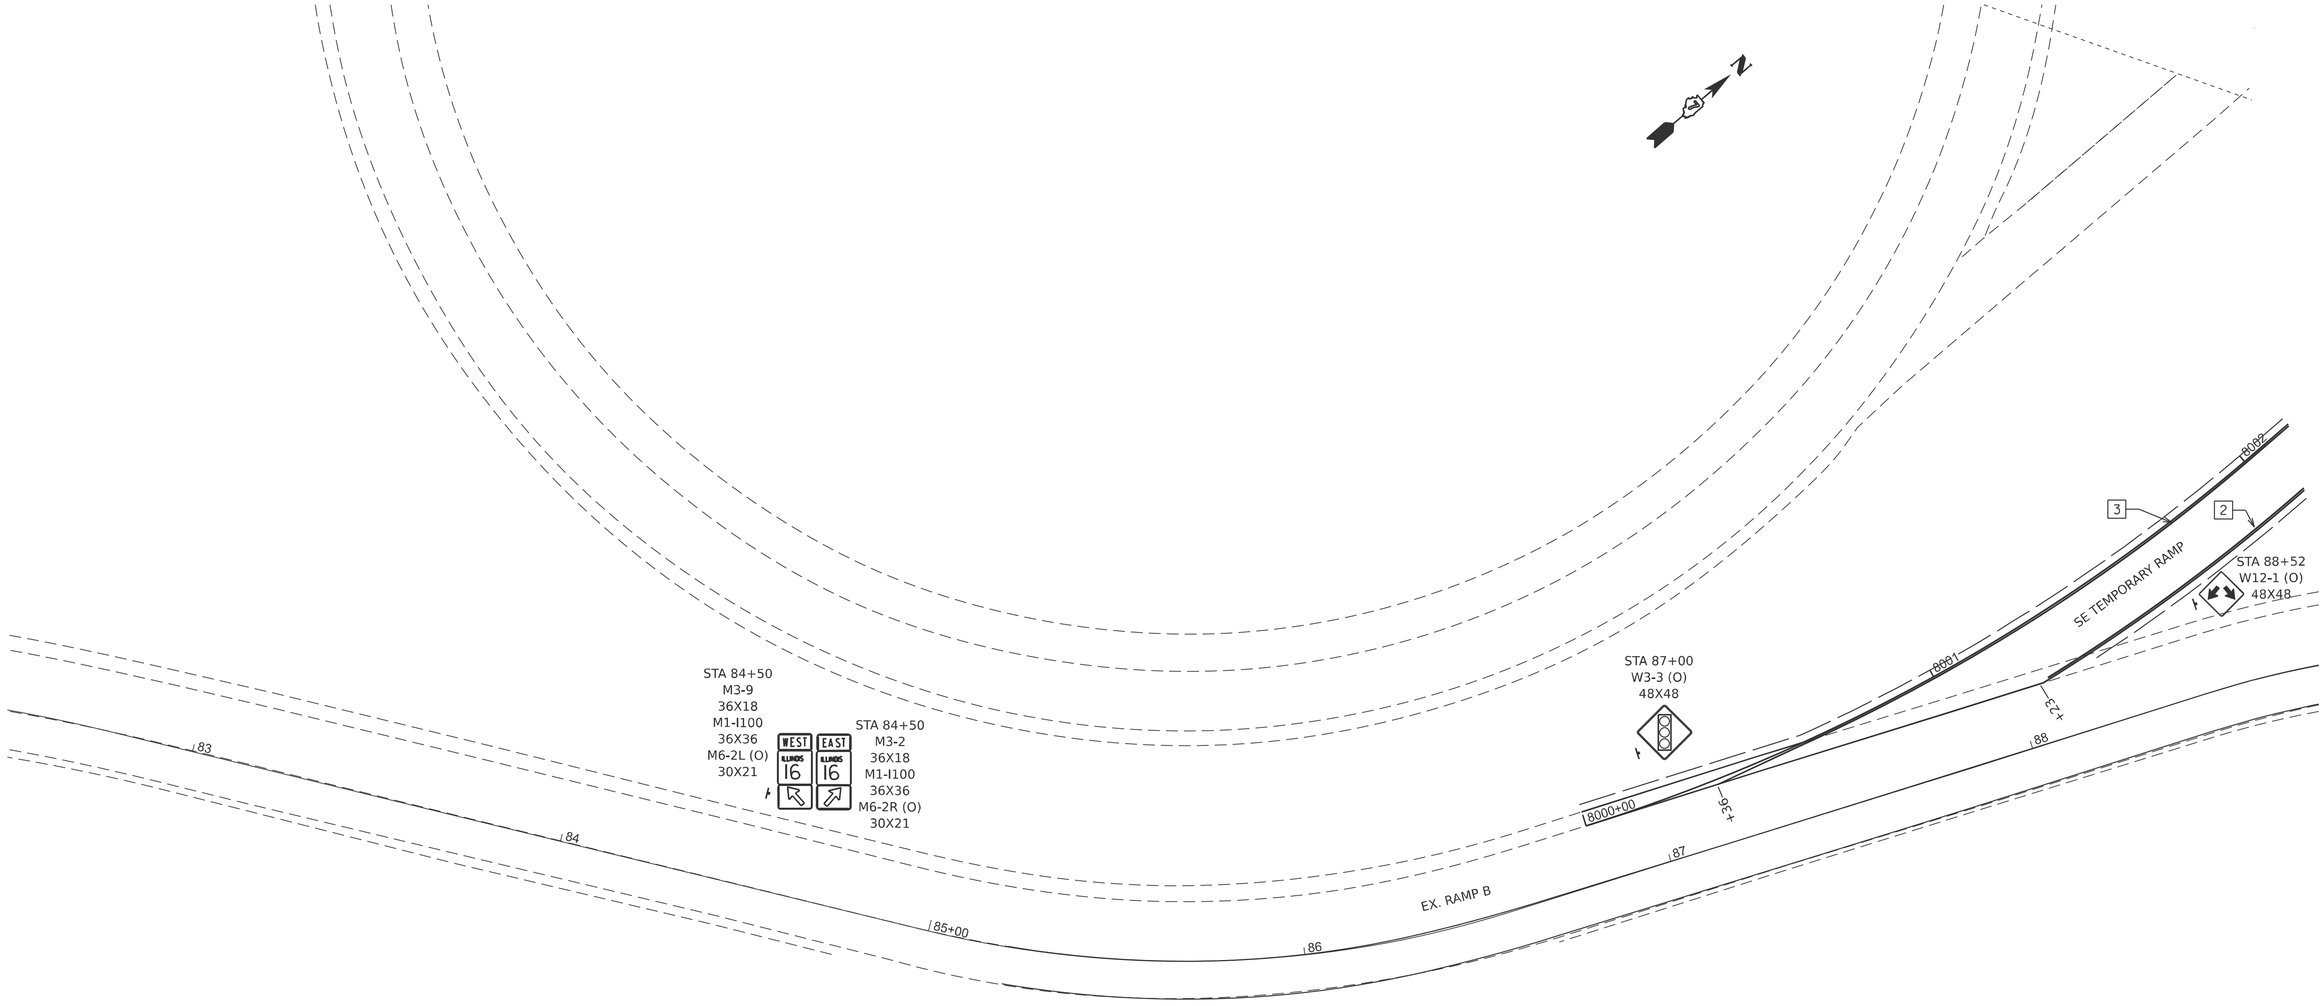

PAVEMENT MARKING LEGEND

10′ 30′ 10′

1. 6" SKIP-DASH (WHITE)
2. 6" SOLID (WHITE)
3. 6" SOLID (YELLOW)
4. 24" STOP BAR (WHITE)

MODEL: Ex B Temp Pavt Signs Markings [Sheet]
FILE NAME: c:\pw_work\pwdot\hirtzelkl\d0852852\D7744435-sheets-PreStage-TempSign&PavtMarkingDetails.dgn


USER NAME = kaleb.hirtzel	DESIGNED -	REVISED -	
	DRAWN -	REVISED -	
PLOT SCALE = $SCALE$	CHECKED -	REVISED -	
PLOT DATE = 8/19/2024	DATE -	REVISED -	

STATE OF ILLINOIS
DEPARTMENT OF TRANSPORTATION

TEMPORARY PAVEMENT MARKING & SIGNING DETAILS
PRE-STAGE CONSTRUCTION - EX RAMP B

SCALE: 1"=20' | SHEET 23 OF 30 SHEETS | STA. | TO STA.

F.A.I RTE.	SECTION	COUNTY	TOTAL SHEETS	SHEET NO.
57	(15-22HB-4)BR (15-22)R	COLES	1086	192
		CONTRACT NO. 74435		
	ILLINOIS FED. AID PROJECT			

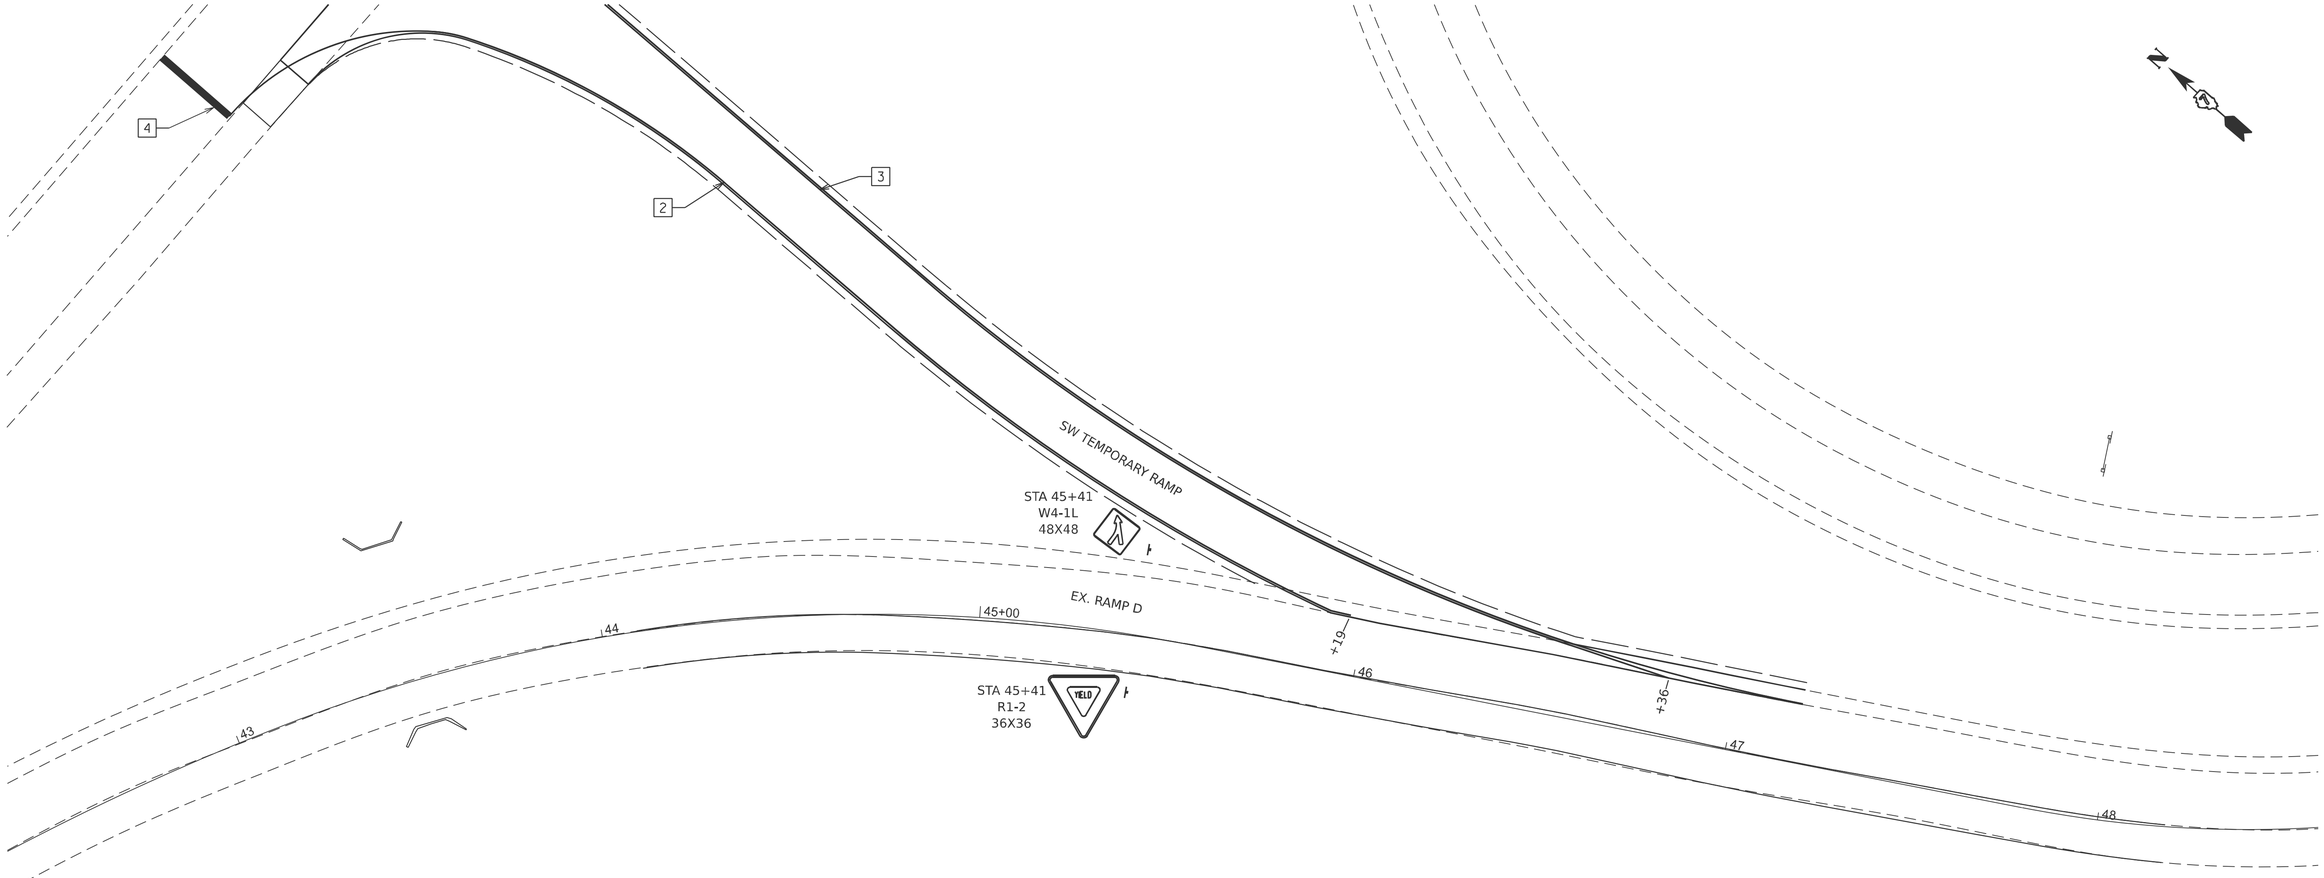

PAVEMENT MARKING LEGEND

10′ 30′ 10′

1. 6" SKIP-DASH (WHITE)
2. 6" SOLID (WHITE)
3. 6" SOLID (YELLOW)
4. 24" STOP BAR (WHITE)

MODEL: Ex D Temp Pavt Signs Markings-1 [Sheet]
FILE NAME: c:\pw_work\pwidot\hirtzelkl\d0852852\D7774435-sheets-PreStage-TempSign&PavtMarkingDetails.dgn


USER NAME = kaleb.hirtzel	DESIGNED -	REVISED -	
	DRAWN -	REVISED -	
PLOT SCALE = $SCALE$	CHECKED -	REVISED -	
PLOT DATE = 8/19/2024	DATE -	REVISED -	

STATE OF ILLINOIS
DEPARTMENT OF TRANSPORTATION

TEMPORARY PAVEMENT MARKING & SIGNING DETAILS
PRE-STAGE CONSTRUCTION - EX RAMP D

SCALE: 1"=20' | SHEET 24 OF 30 SHEETS | STA. | TO STA.

F.A.I RTE.	SECTION	COUNTY	TOTAL SHEETS	SHEET NO.
57	(15-22HB-4)BR (15-22)R	COLES	1086	193
		CONTRACT NO. 74435		
	ILLINOIS FED. AID PROJECT			

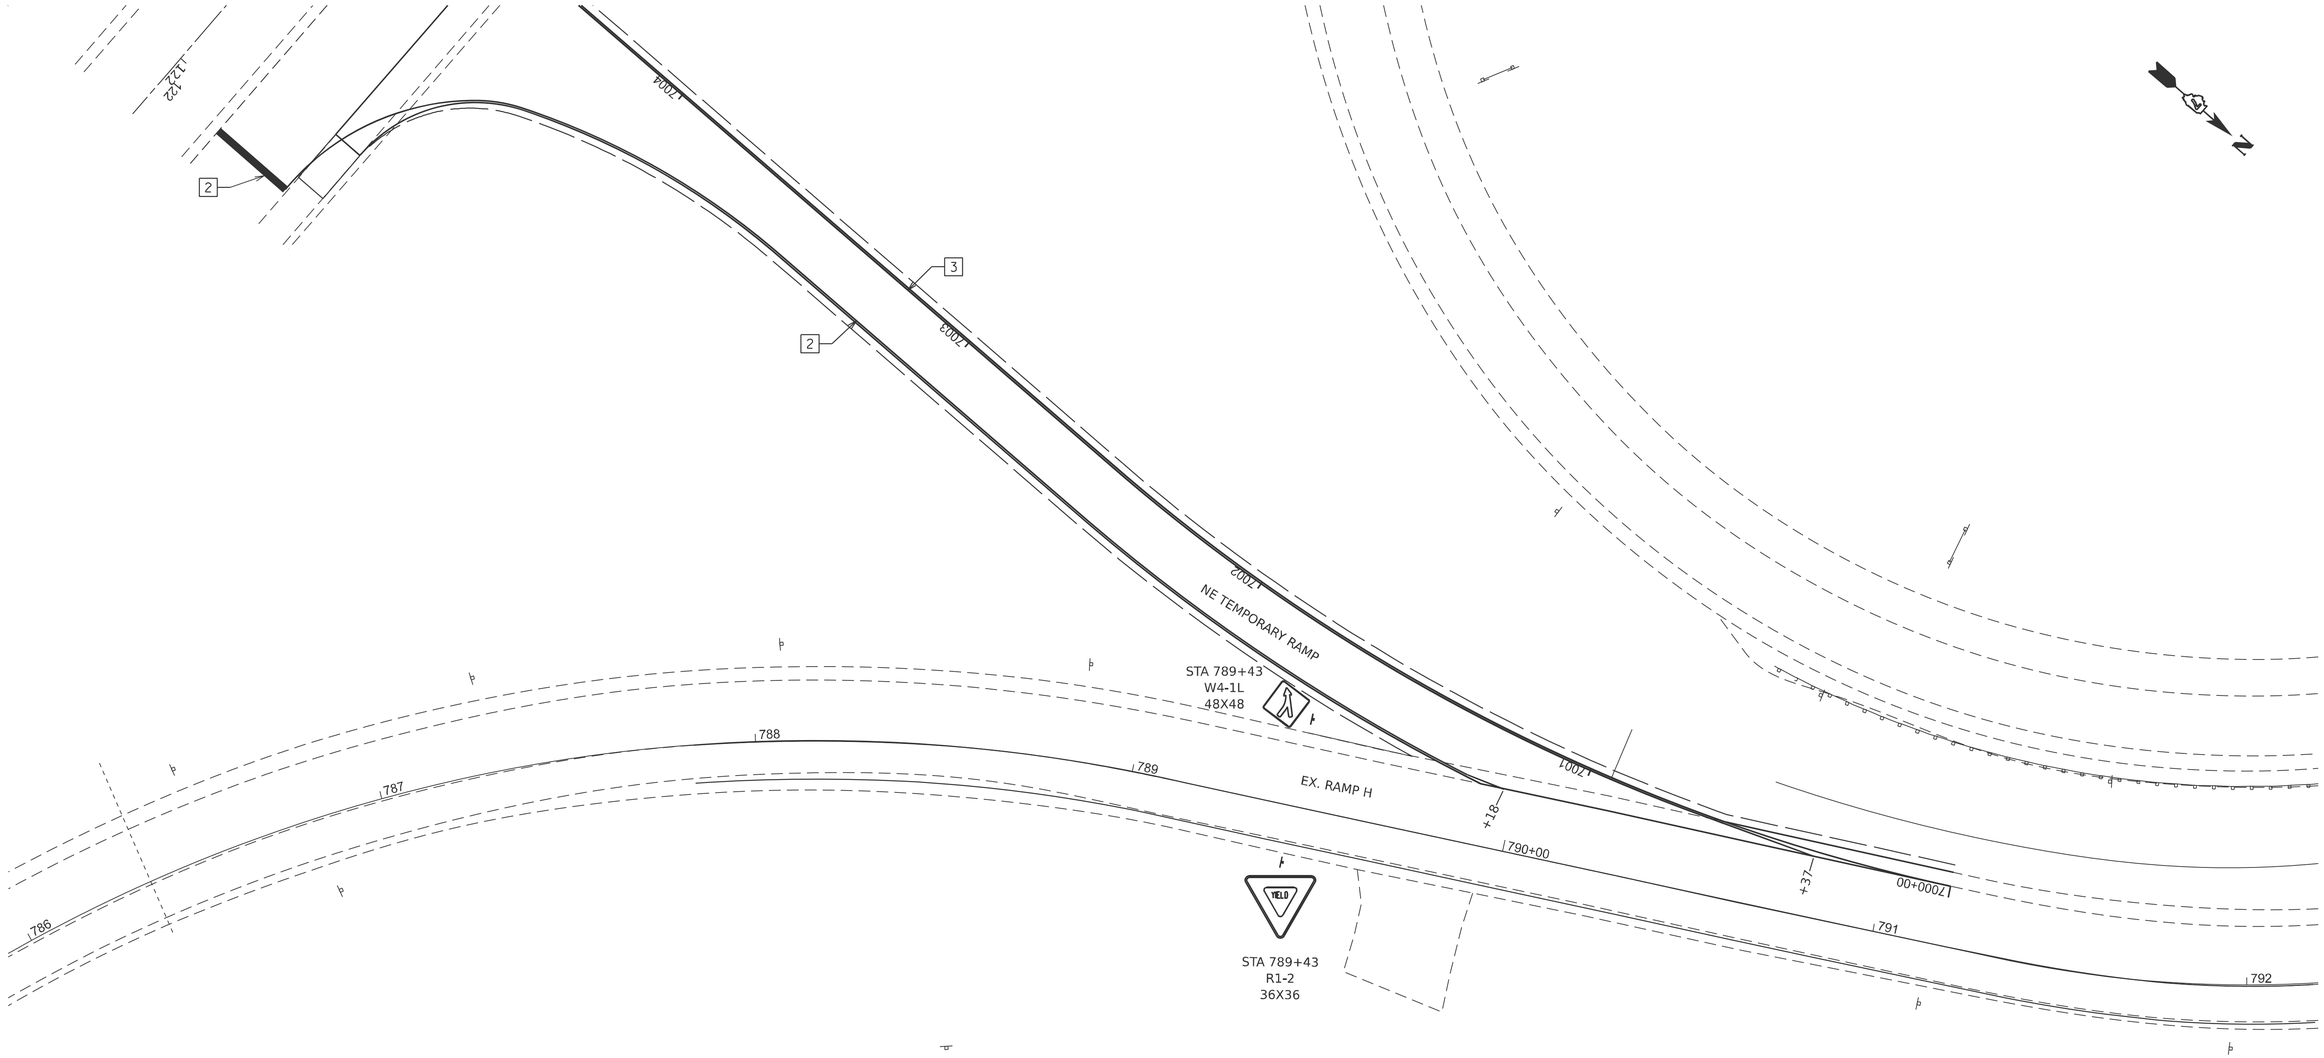

PAVEMENT MARKING LEGEND

10′ 30′ 10′

1. 6" SKIP-DASH (WHITE)
2. 6" SOLID (WHITE)
3. 6" SOLID (YELLOW)
4. 24" STOP BAR (WHITE)

MODEL: Ex H Temp Pavt Signs Markings [Sheet]
FILE NAME: c:\pw_work\pwidot\hirtzelkl\d0852852\D777435-sheets-PreStage-TempSign&PavtMarkingDetails.dgn

USER NAME = kaleb.hirtzel	DESIGNED -	REVISED -	
	DRAWN -	REVISED -	
PLOT SCALE = $SCALE$	CHECKED -	REVISED -	
PLOT DATE = 8/19/2024	DATE -	REVISED -	

STATE OF ILLINOIS
DEPARTMENT OF TRANSPORTATION

TEMPORARY PAVEMENT MARKING & SIGNING DETAILS
PRE-STAGE CONSTRUCTION - EX RAMP H

SCALE: 1"=20' | SHEET 25 OF 30 SHEETS | STA. | TO STA.

F.A.I RTE.	SECTION	COUNTY	TOTAL SHEETS	SHEET NO.
57	(15-22HB-4)BR (15-22)R	COLES	1086	194
		CONTRACT NO. 74435		
	ILLINOIS FED. AID PROJECT			

STA 16+60
M3-2
36X18
M1-I100
36X36
M6-2L (O)
30X21

STA 16+60
M3-9
36X18
M1-I100
36X36
M6-2R (O)
30X21

STA 19+00
W3-3 (O)
48X48

STA 22+09
W12-1 (O)
48X48

NW TEMPORARY RAMP

EX. RAMP F

16 17 18 19 21

6000+00 +48 20+00 +30

6001 6002

3 2

PAVEMENT MARKING LEGEND

10′ 30′ 10′

1 6" SKIP-DASH (WHITE)

2 6" SOLID (WHITE)

3 6" SOLID (YELLOW)

4 24" STOP BAR (WHITE)

MODEL: Ex F Temp Pavt Signs Markings [Sheet]
FILE NAME: c:\pw_work\pwidot\hirtzelkl\d0852852\D773435-sheets-PreStage-TempSign&PavtMarkingDetails.dgn

USER NAME = kaleb.hirtzel	DESIGNED -	REVISED -	
	DRAWN -	REVISED -	
PLOT SCALE = $SCALE$	CHECKED -	REVISED -	
PLOT DATE = 8/19/2024	DATE -	REVISED -	

STATE OF ILLINOIS
DEPARTMENT OF TRANSPORTATION

TEMPORARY PAVEMENT MARKING & SIGNING DETAILS
PRE-STAGE CONSTRUCTION - EX RAMP F


SCALE: 1"=20' | SHEET 26 OF 30 SHEETS | STA. | TO STA.

F.A.I RTE.	SECTION	COUNTY	TOTAL SHEETS	SHEET NO.
57	(15-22HB-4)BR (15-22)R	COLES	1086	195
		CONTRACT NO. 74435		
	ILLINOIS FED. AID PROJECT			

NOTES:

1. WHILE THE TEMPORARY DIAMOND INTERCHANGE IS IN USE, THE TEXT "A" &/OR "B" AS PART OF EXIT 190 A, 190 B, OR 190 A-B SHALL BE COVERED ON ALL EXISTING SIGNS ALONG I-57 AND IL 16.

2. THE ARROWS ON THE EXISTING GUIDE SIGNS ALONG I-57 AND IL 16 THAT DIRECT TRAFFIC TO USE THE EXISTING INNER LOOP RAMPS SHALL BE COVERED WHEN THOSE RAMPS ARE CLOSED TO TRAFFIC.

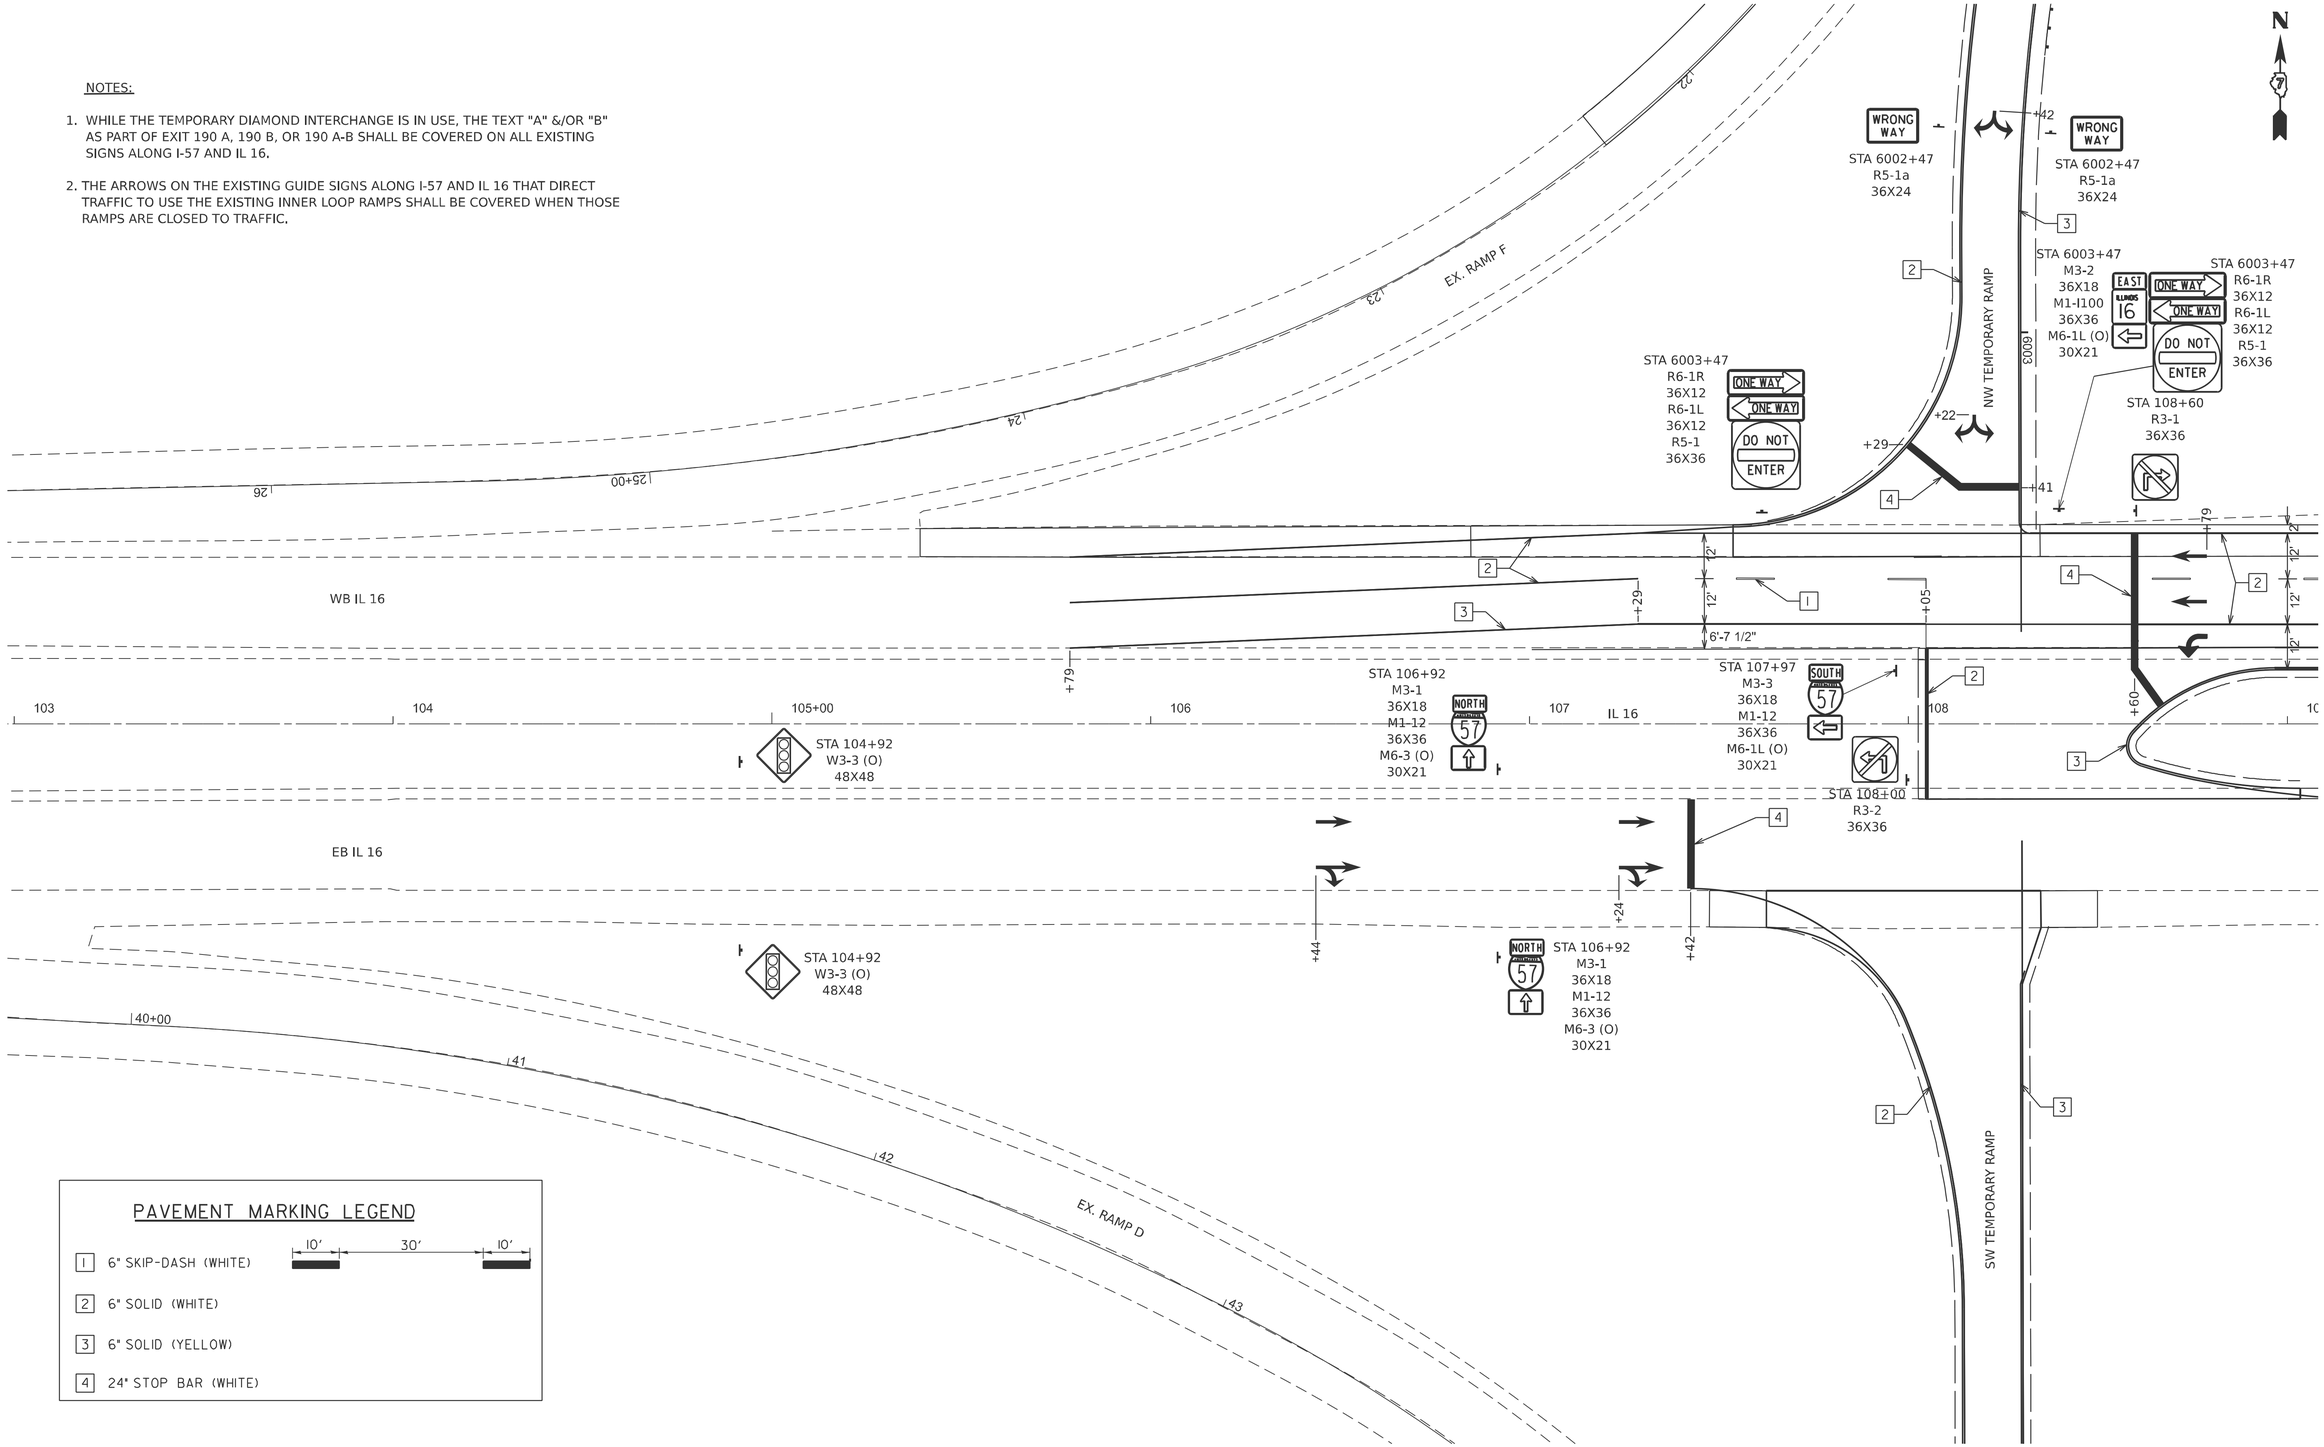

PAVEMENT MARKING LEGEND

10' 30' 10'

1. 6" SKIP-DASH (WHITE)
2. 6" SOLID (WHITE)
3. 6" SOLID (YELLOW)
4. 24" STOP BAR (WHITE)

MODEL: 16 Temp Pavt Signs Markings [Sheet]
FILE NAME: c:\pw_work\pwdot\hirtzelkl\d0852852\D774435-sheets-PreStage-TempSign&PavtMarkingDetails.dgn


USER NAME = kaleb.hirtzel	DESIGNED -	REVISED -	
	DRAWN -	REVISED -	
PLOT SCALE = $SCALE$	CHECKED -	REVISED -	
PLOT DATE = 7/12/2024	DATE -	REVISED -	

STATE OF ILLINOIS
DEPARTMENT OF TRANSPORTATION

STAGING PLANS
PRE-STAGE TEMPORARY PAVEMENT MARKING & SIGNING DETAILS

SCALE: 1"=20' | SHEET 27 OF 30 SHEETS | STA. 103+00 TO STA. 109+00

F.A.I RTE.	SECTION	COUNTY	TOTAL SHEETS	SHEET NO.
57	(15-22HB-4)BR (15-22)R	COLES	1086	196
		CONTRACT NO. 74435		
	ILLINOIS FED. AID PROJECT			

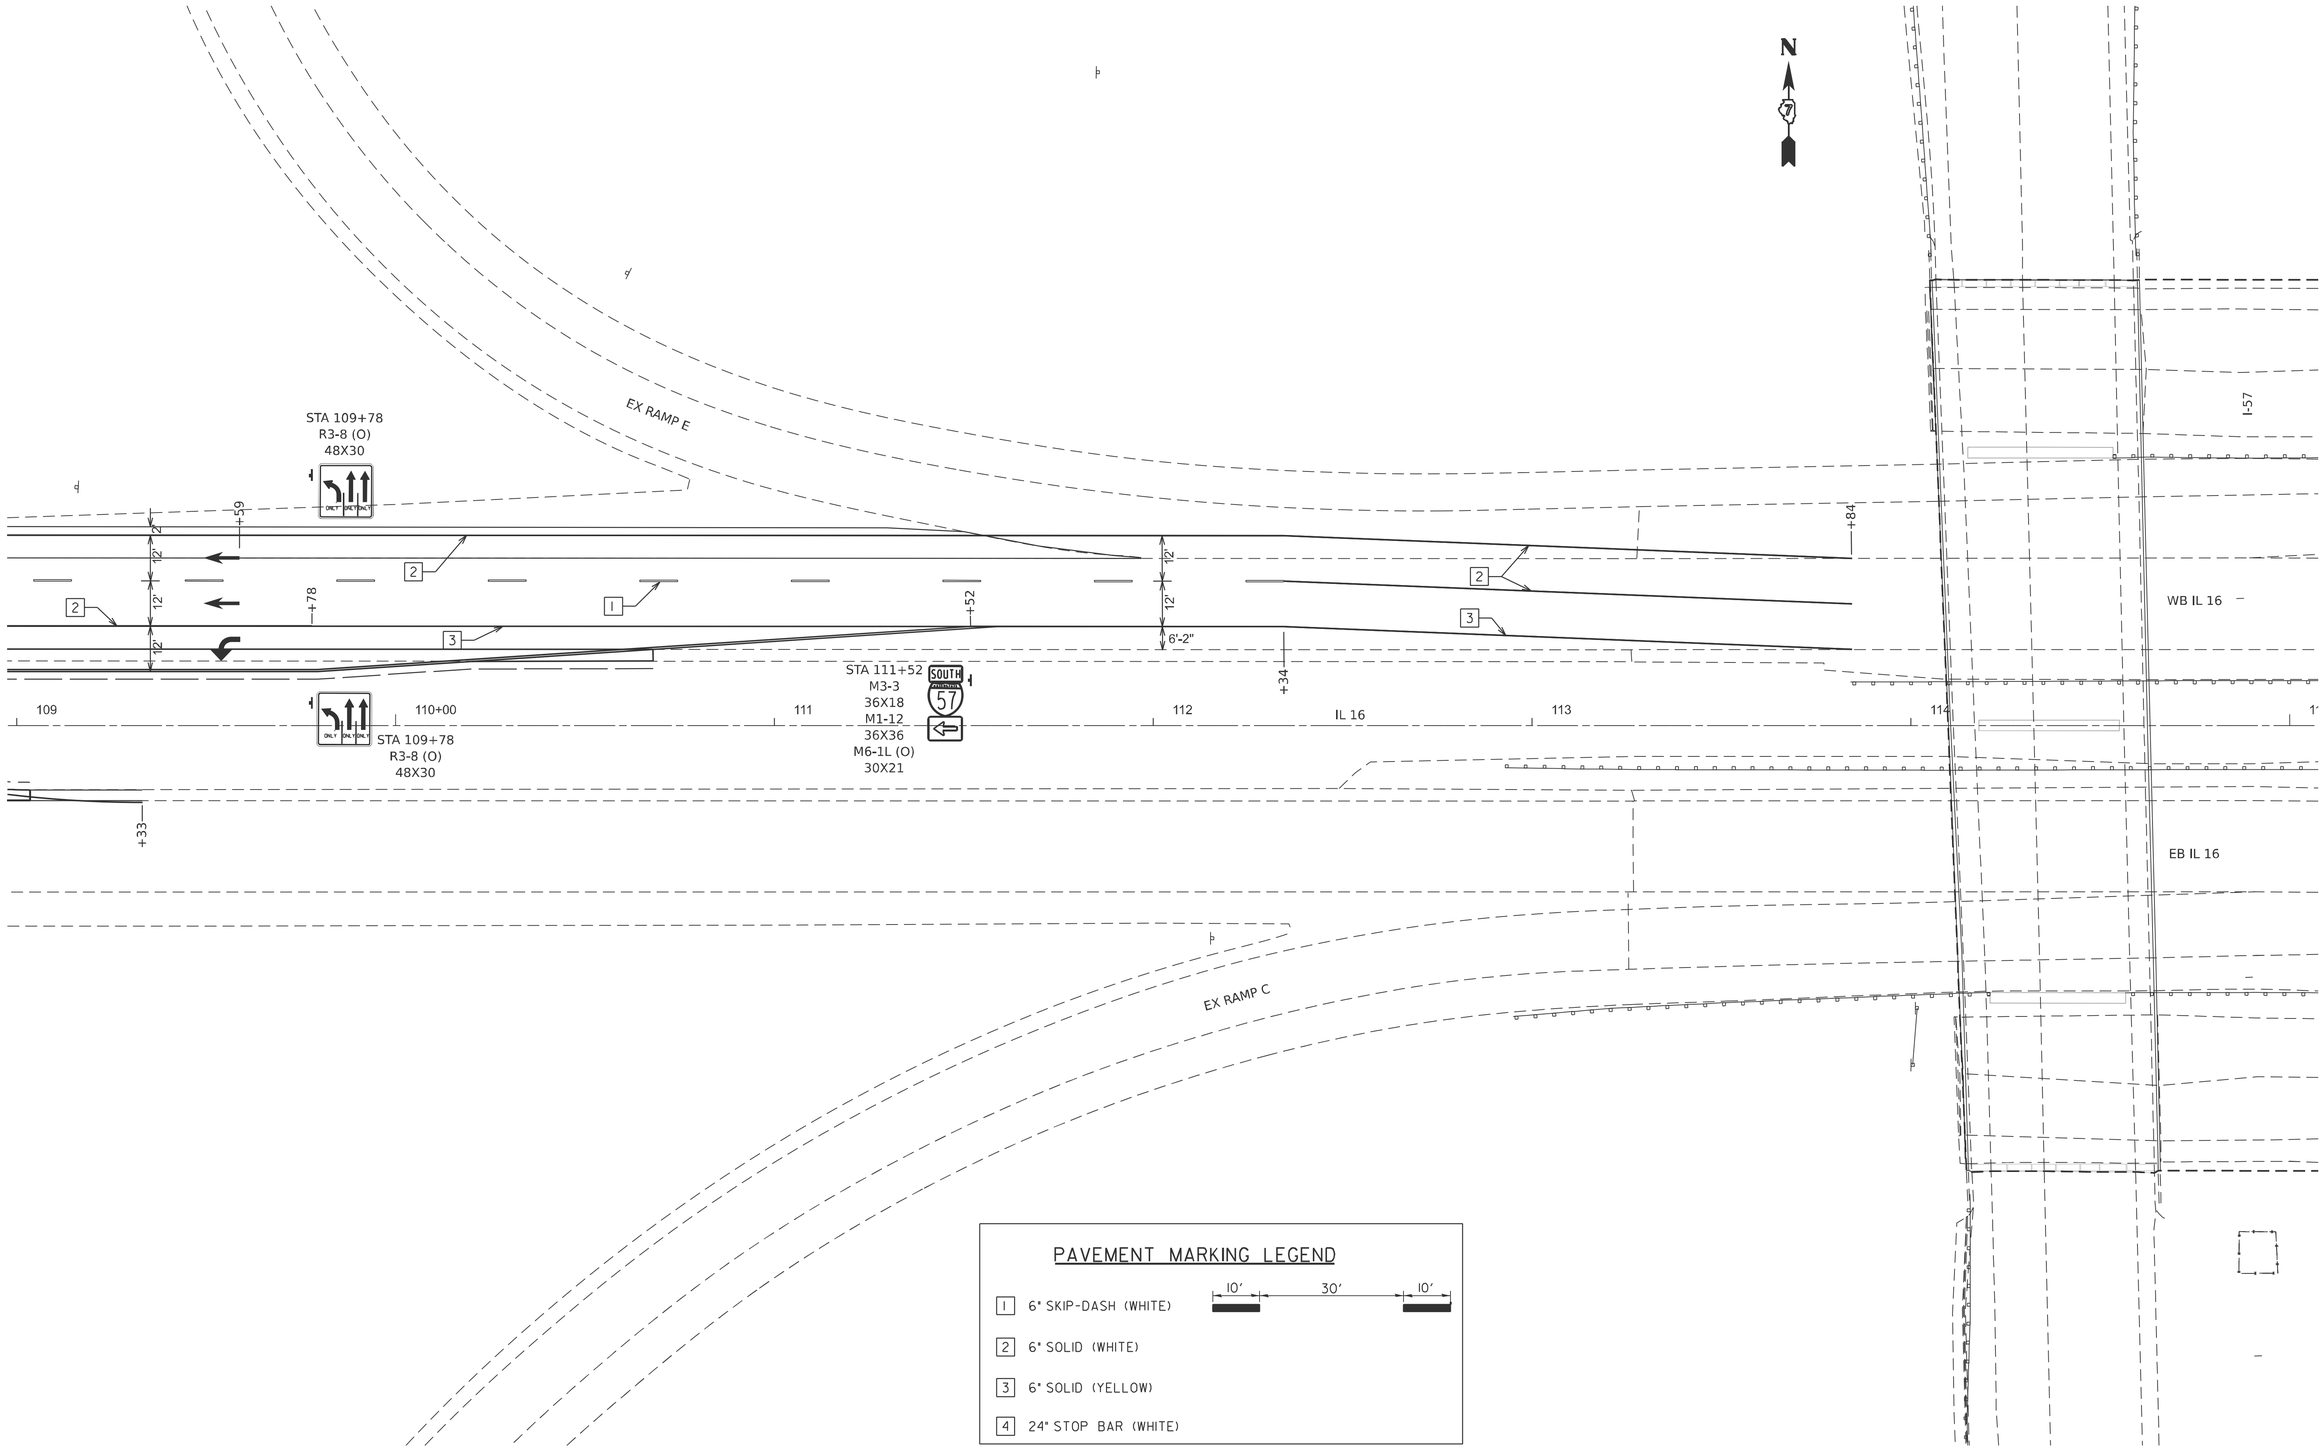

MODEL: 16 Temp Pavt Signs Markings-1 [Sheet]
FILE NAME: c:\pw_work\pwdot\hirtzelkl\d0852852\D774435-sheets-PreStage-TempSign&PavtMarkingDetails.dgn

USER NAME = kaleb.hirtzel	DESIGNED -	REVISED -
	DRAWN -	REVISED -
PLOT SCALE = $SCALE$	CHECKED -	REVISED -
PLOT DATE = 7/12/2024	DATE -	REVISED -

STATE OF ILLINOIS
DEPARTMENT OF TRANSPORTATION

STAGING PLANS
PRE-STAGE TEMPORARY PAVEMENT MARKING & SIGNING DETAILS

SCALE: 1"=20' | SHEET 28 OF 30 SHEETS | STA. 109+00 TO STA. 115+00

F.A.I RTE.	SECTION	COUNTY	TOTAL SHEETS	SHEET NO.
57	(15-22HB-4)BR (15-22)R	COLES	1086	197
		CONTRACT NO. 74435		
	ILLINOIS FED. AID PROJECT			

N

EX RAMP G

STA 117+70
W24-1A (O)
48X48

WB IL 16

STA 119+70
R3-8 (O)
48X30

STA 117+70
W24-1A (O)
48X48

115+00 116 117 118 IL 16 119 120+00

STA 117+90
M3-1
36X90
M1-12
36X36
M6-1L (O)
30X21

+90

+70

12'

+16

EB IL 16

EX RAMP A

STA 119+70
R3-8 (O)
48X30

PAVEMENT MARKING LEGEND

10' 30' 10'

1. 6" SKIP-DASH (WHITE)
2. 6" SOLID (WHITE)
3. 6" SOLID (YELLOW)
4. 24" STOP BAR (WHITE)

MODEL: 16 Temp Pavt Signs Markings-2 [Sheet]
FILE NAME: c:\pw_work\pwidot\hirtzelkl\d0852852\D774435-sheets-PreStage-TempSign&PavtMarkingDetails.dgn

USER NAME = kaleb.hirtzel	DESIGNED -	REVISED -
	DRAWN -	REVISED -
PLOT SCALE = $SCALE$	CHECKED -	REVISED -
PLOT DATE = 8/19/2024	DATE -	REVISED -

STATE OF ILLINOIS
DEPARTMENT OF TRANSPORTATION

STAGING PLANS
PRE-STAGE TEMPORARY PAVEMENT MARKING & SIGNING DETAILS

SCALE: 1"=20' | SHEET 29 OF 30 SHEETS | STA. 115+00 | TO STA. 120+00

F.A.I RTE.	SECTION	COUNTY	TOTAL SHEETS	SHEET NO.
57	(15-22HB-4)BR (15-22)R	COLES	1086	198
		CONTRACT NO. 74435		
	ILLINOIS	FED. AID PROJECT		

NE TEMPORARY RAMP

SE TEMPORARY RAMP

EX RAMP H

EX. RAMP B

WB IL 16

EB IL 16

IL 16

STA 122+59
M3-3
36X18
M1-12
36X36
M6-3 (O)
30X21

STA 124+59
W3-3 (O)
48X48

STA 121+49
R3-2
36X36

STA 121+54
M3-1
36X18
M1-12
36X36
M6-1L (O)
30X21

STA 120+90
R3-1
36X36

STA 8003+20
M3-9
36X18
M1-I100
36X36
M6-1L (O)
30X21

STA 8003+20
R6-1R
36X12
R6-1L
36X12
R5-1
36X36

STA 8003+20
R6-1R
36X12
R6-1L
36X12
R5-1
36X36

STA 8002+20
R5-1a
36X24

STA 8002+20
R5-1a
36X24

PAVEMENT MARKING LEGEND

1. 6" SKIP-DASH (WHITE) — 10' / 30' / 10'
2. 6" SOLID (WHITE)
3. 6" SOLID (YELLOW)
4. 24" STOP BAR (WHITE)

MODEL: 16 Temp Pavt Signs Markings-3 [Sheet]
FILE NAME: c:\pw_work\pwidot\hirtzelk\d0852852\D774435-sheets-PreStage-TempSign&PavtMarkingDetails.dgn

USER NAME = kaleb.hirtzel	DESIGNED -	REVISED -	
	DRAWN -	REVISED -	
PLOT SCALE = $SCALE$	CHECKED -	REVISED -	
PLOT DATE = 8/19/2024	DATE -	REVISED -	

STATE OF ILLINOIS
DEPARTMENT OF TRANSPORTATION

STAGING PLANS
PRE-STAGE TEMPORARY PAVEMENT MARKING & SIGNING DETAILS

SCALE: 1"=20' | SHEET 30 OF 30 SHEETS | STA. 120+00 | TO STA. 126+00

F.A.I RTE.	SECTION	COUNTY	TOTAL SHEETS	SHEET NO.
57	(15-22HB-4)BR (15-22)R	COLES	1086	199
		CONTRACT NO. 74435		
	ILLINOIS FED. AID PROJECT			

STAGE 1 CONSTRUCTION NOTES:

STAGE 1A CONSTRUCTION CONSTISTS OF THE REMOVAL OF EX STR 015-0006, THE REMOVAL OF EX RAMPS C & E, CONSTRUCTING PR STR 015-0079, PLACING VARIABLE DEPTH BINDER HMA PAVEMENT & FULL-DEPTH HMA PAVEMENT TO RAISE THE PROFILE OF THE SB I-57 PAVEMENT, GUARDRAIL INSTALLATION AND ADJACENT DIRTWORK.

STAGE 1B CONSTRUCTION CONSISTS OF THE REMOVAL OF EX STR 015-0051, PLACING EMBANKMENT AND FULL-DEPTH HMA PAVEMENT TO REPLACE EX STR 015-0051, CONSTRUCTING PR RAMP A & D TERMINALS, RESURFACING SB I-57 PAVEMENT, GUARDRAIL INSTALLATION AND DIRTWORK.

PRIOR TO ANY WORK IN THE IL 16 MEDIAN TO REMOVE STR 015-0006, THE HMA SHOULDERS, 4" AND AGGREGATE WEDGE SHOULDERS SHALL BE CONSTRUCTED ON WB & EB IL 16, AND THE TEMPORARY CONCRETE BARRIER SHALL BE PLACED.

THE VOID BETWEEN THE EX EB & WB IL 16 PAVEMENT AND THE PROPOSED SLOPE WALLS FOR STR 015-0079, SHALL BE FILLED USING AGGREGATE WEDGE SHOULDERS, TYPE B.

EX RAMP F (SB I-57 EXIT RAMP), EX RAMP D (SB I-57 ENTRANCE RAMP), NW TEMPORARY RAMP AND THE SW TEMPORARY RAMP SHALL BE CLOSED USING TCP STANDARD 701451, DURING STAGE 1B CONSTRUCTION. DETOUR ROUTES SHALL BE SET UP FOR THESE CLOSURES.

THE TEMPORARY TRAFFIC SIGNALS AND TEMPORARY PAVEMENT MARKINGS FOR THE NW & SW TEMPORARY RAMP INTERSECTION WITH IL 16 SHALL BE COVERED OR REMOVED WHEN THE TEMPORARY RAMPS ARE CLOSED DURING STAGE 1B CONSTRUCTION.

CLASS D PATHCES, TYPE 2, 8" SHALL BE CONSTRUCTED AT LOCATIONS ON THE EXISTING HMA SHOULDERS WHERE INLET BOXES ARE REMOVED.

DURING STAGE 1A, EMBANKMENT FOR PR RAMP A SHALL BE CONSTRUCTED FROM STA. 2015+05 TO STA. 2018+43.37. EMBANKMENT FOR PR RAMP D SHALL BE CONSTRUCTED FROM STA. 5002+38.31 TO STA. 5006+80.


DURING STAGE 1B, PAVEMENT FOR PR RAMP A SHALL BE CONSTRUCTED FROM STA. 2000+00 TO STA. 2006+59.71 AND PARTIAL EMBANKMENT SHALL BE CONSTRUCTED FROM STA. 2009+50 TO STA. 2012+72.39.

DURING STAGE 1B, PAVEMENT FOR PR RAMP D SHALL BE CONSTRUCTED FROM STA. 5011+75.93 TO STA. 5024+55.80 AND PARTIAL EMBANKMENT SHALL BE CONSTRUCTED FROM STA. 5008+35 TO STA. 5011+35.

STAGE 1 TRAFFIC CONTROL & PROTECTION STANDARDS:


701400, 701401, 701416, 701422, 701451, TRAFFIC CONTROL & PROTECTION, SPECIAL

STAGE 1 TRAFFIC

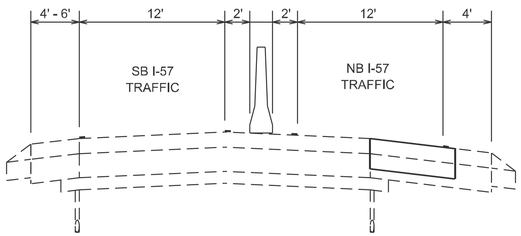

PR RAMP A TERMINAL GUARDRAIL STABILIZATION DETAIL


STA. 2000+00 TO STA. 2002+66.77

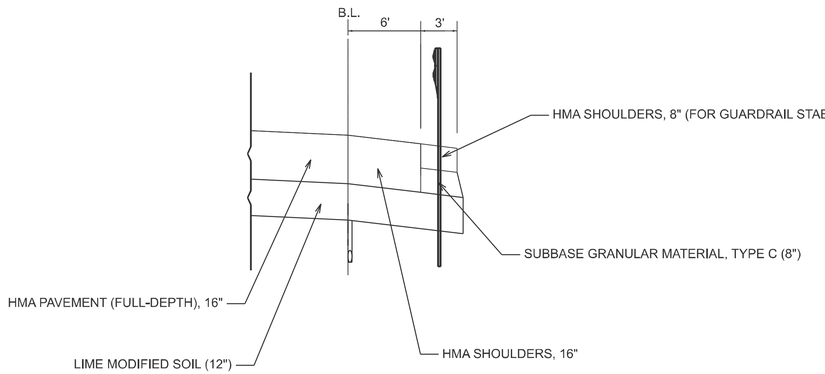

IL 16 INSIDE SHOULDER WIDENING FOR TEMPORARY CONCRETE BARRIER WALL


EB IL 16

STA. 112+57 TO STA. 116+90

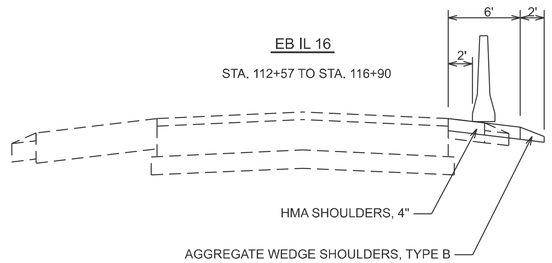


EB IL 16

STA. 112+27 TO STA. 112+57
STA. 116+90 TO STA. 117+20

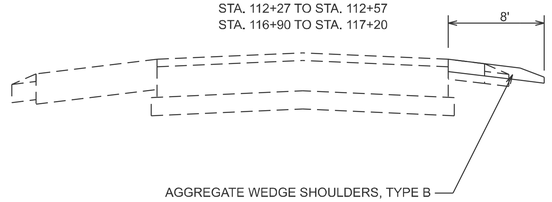


WB IL 16

STA. 113+77 TO STA. 116+87

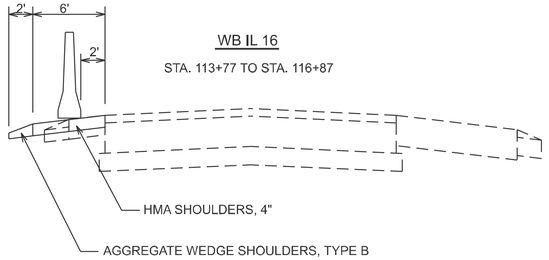

WB IL 16

STA. 113+47 TO STA. 113+77
STA. 116+87 TO STA. 117+17

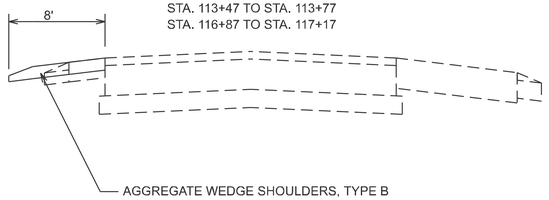

MODEL: STAGE 1 NOTES AND DETAILS [Sheet]
FILE NAME: c:\pw_work\pwidot\hirtzelkl\d0852852\D774435-sheets-Staging-Stage1B.dgn

USER NAME = kaleb.hirtzel	DESIGNED -	REVISED -	
	DRAWN -	REVISED -	
PLOT SCALE = $SCALE$	CHECKED -	REVISED -	
PLOT DATE = 8/19/2024	DATE -	REVISED -	

STATE OF ILLINOIS
DEPARTMENT OF TRANSPORTATION

STAGING PLANS
STAGE 1 NOTES & DETAILS

SCALE: | SHEET 1 OF 35 SHEETS | STA. | TO STA.

F.A.I RTE.	SECTION	COUNTY	TOTAL SHEETS	SHEET NO.
57	(15-22HB-4)BR (15-22)R	COLES	1086	200
		CONTRACT NO. 74435		
	ILLINOIS	FED. AID PROJECT		