F.A.I. RTE.	SECTION	COUNTY	TOTAL SHEETS	SHEET NO.
94	2005-069 LS	COOK	60	23
STA. 2253+00		TO STA. 2265+00		
FED. ROAD DIST. NO.	ILLINOIS	FED. AID PROJECT		

60A75

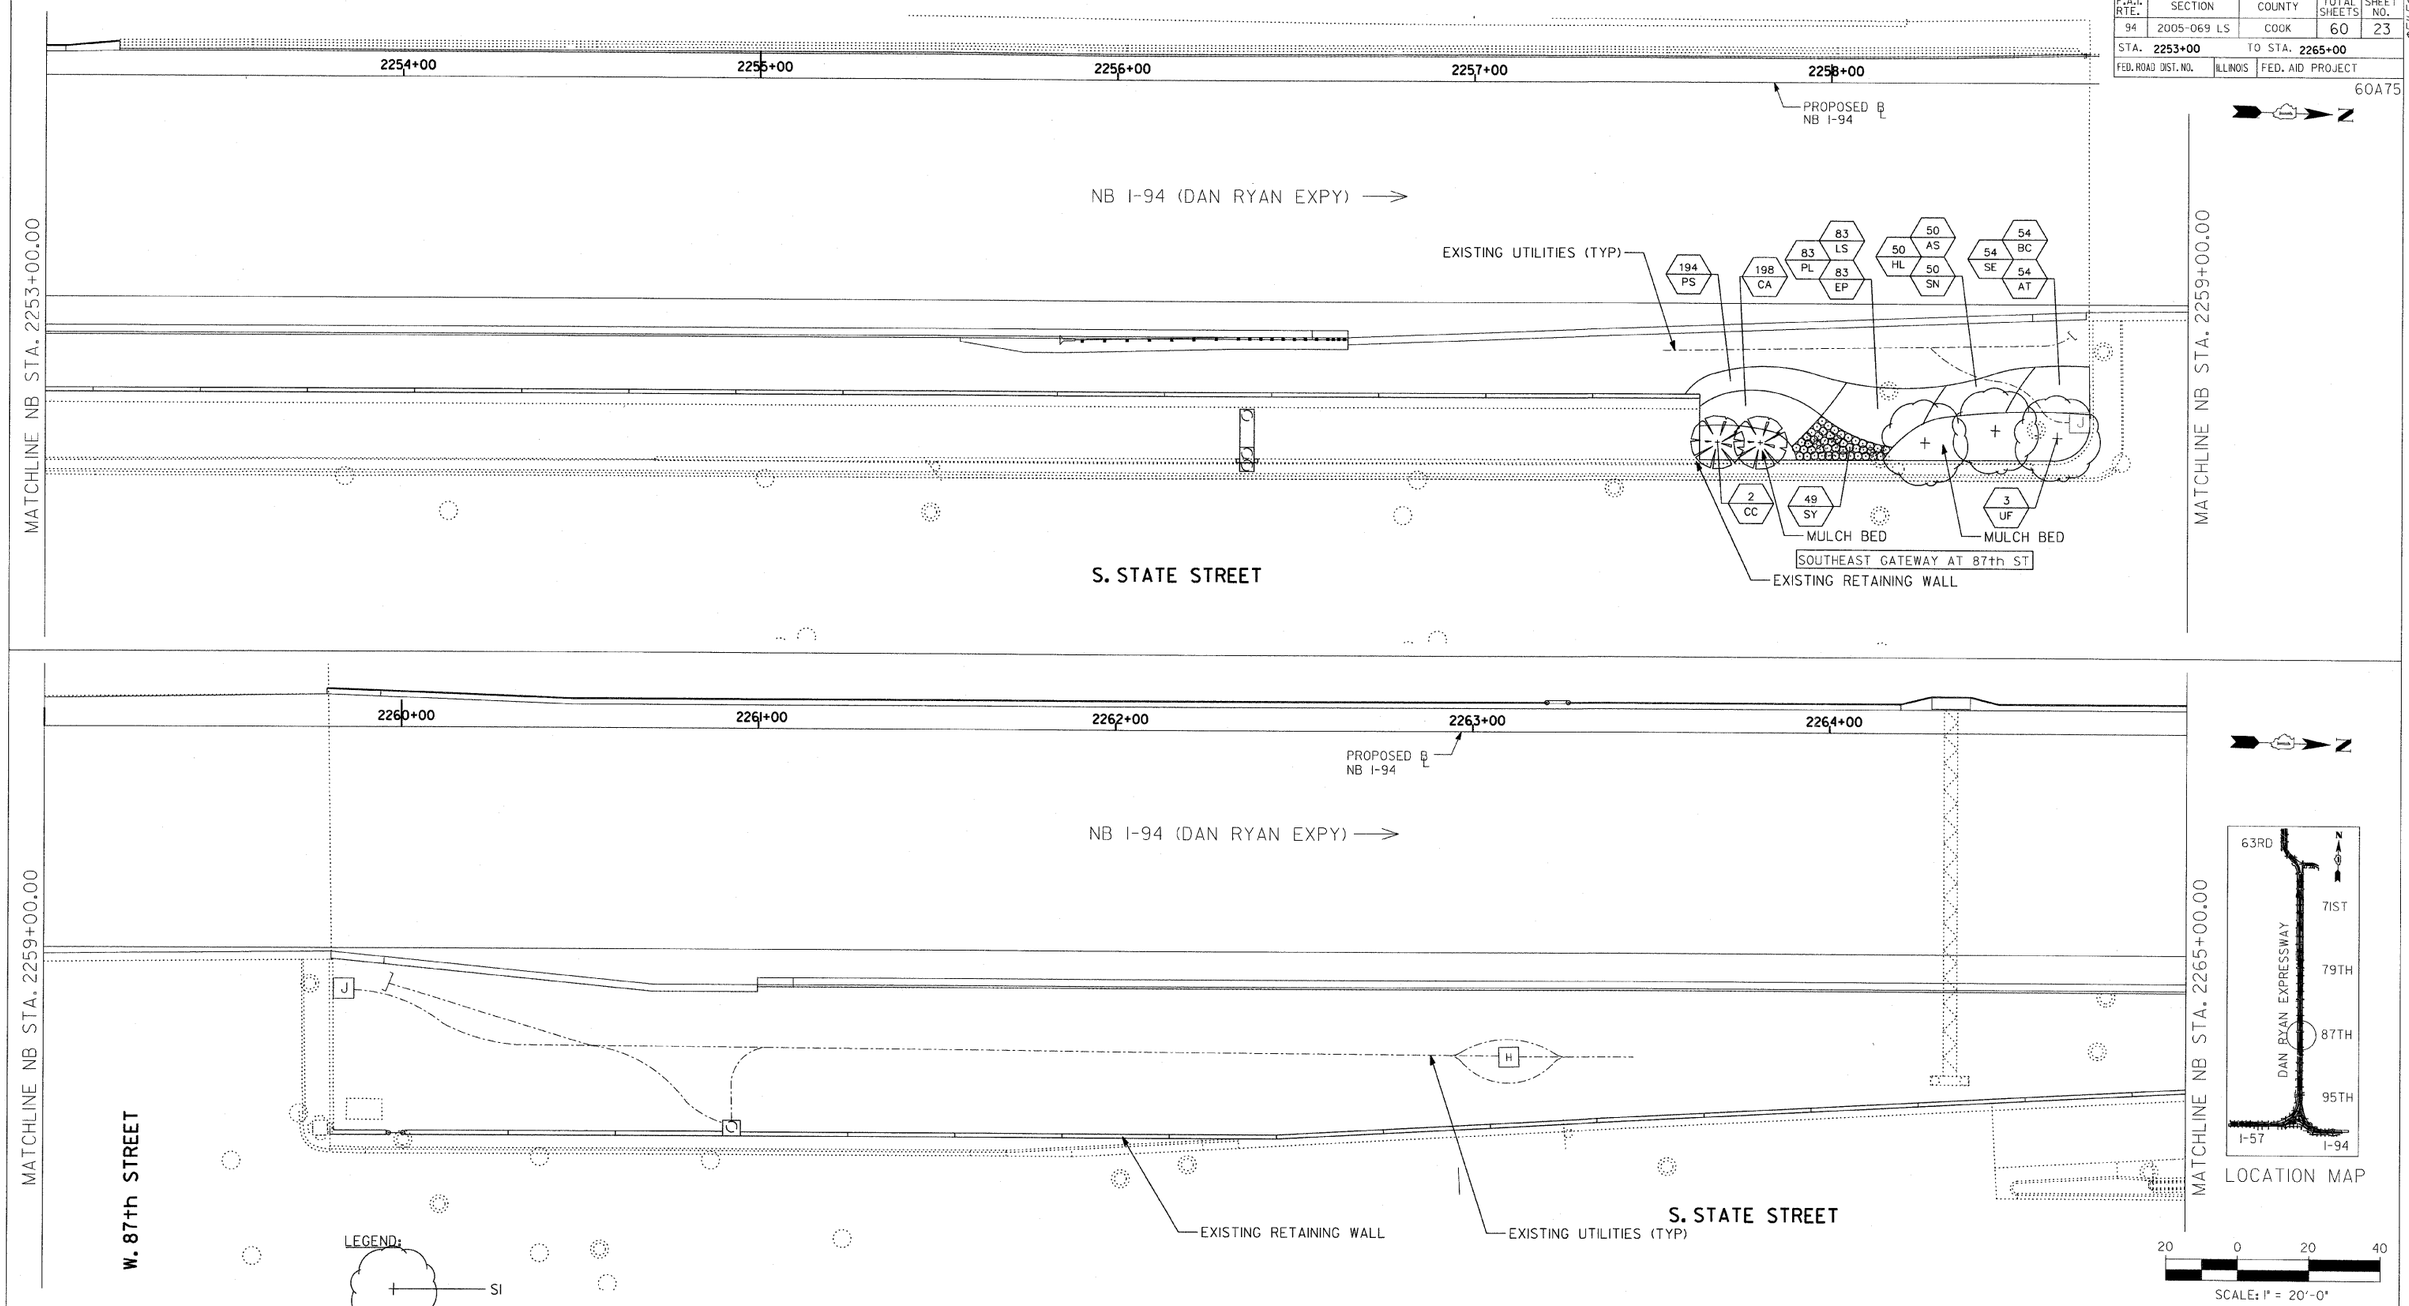

LOCATION MAP

LEGEND:

- SI — ORNAMENTAL TREE
- SHRUB
- PERENNIALS/ ORNAMENTAL GRASSES

20 0 20 40

SCALE: 1" = 20'-0"

SITE DESIGN GROUP

TY·LIN INTERNATIONAL

REVISIONS NAME	DATE
REVISED	09/19/08

ILLINOIS DEPARTMENT OF TRANSPORTATION

F.A.I. 94 (DAN RYAN EXPRESSWAY)

87TH STREET GATEWAY LANDSCAPING AND IRRIGATION

LANDSCAPE PLANS

SE + NE QUADRANTS AT 87TH ST. - NB I-94

SCALE: 1"=20' DRAWN BY: EM

DATE: JUNE 20, 2008 CHECKED BY: JO

$DATE$ $TIME$