OTHER CONCRETE STRUCTURE

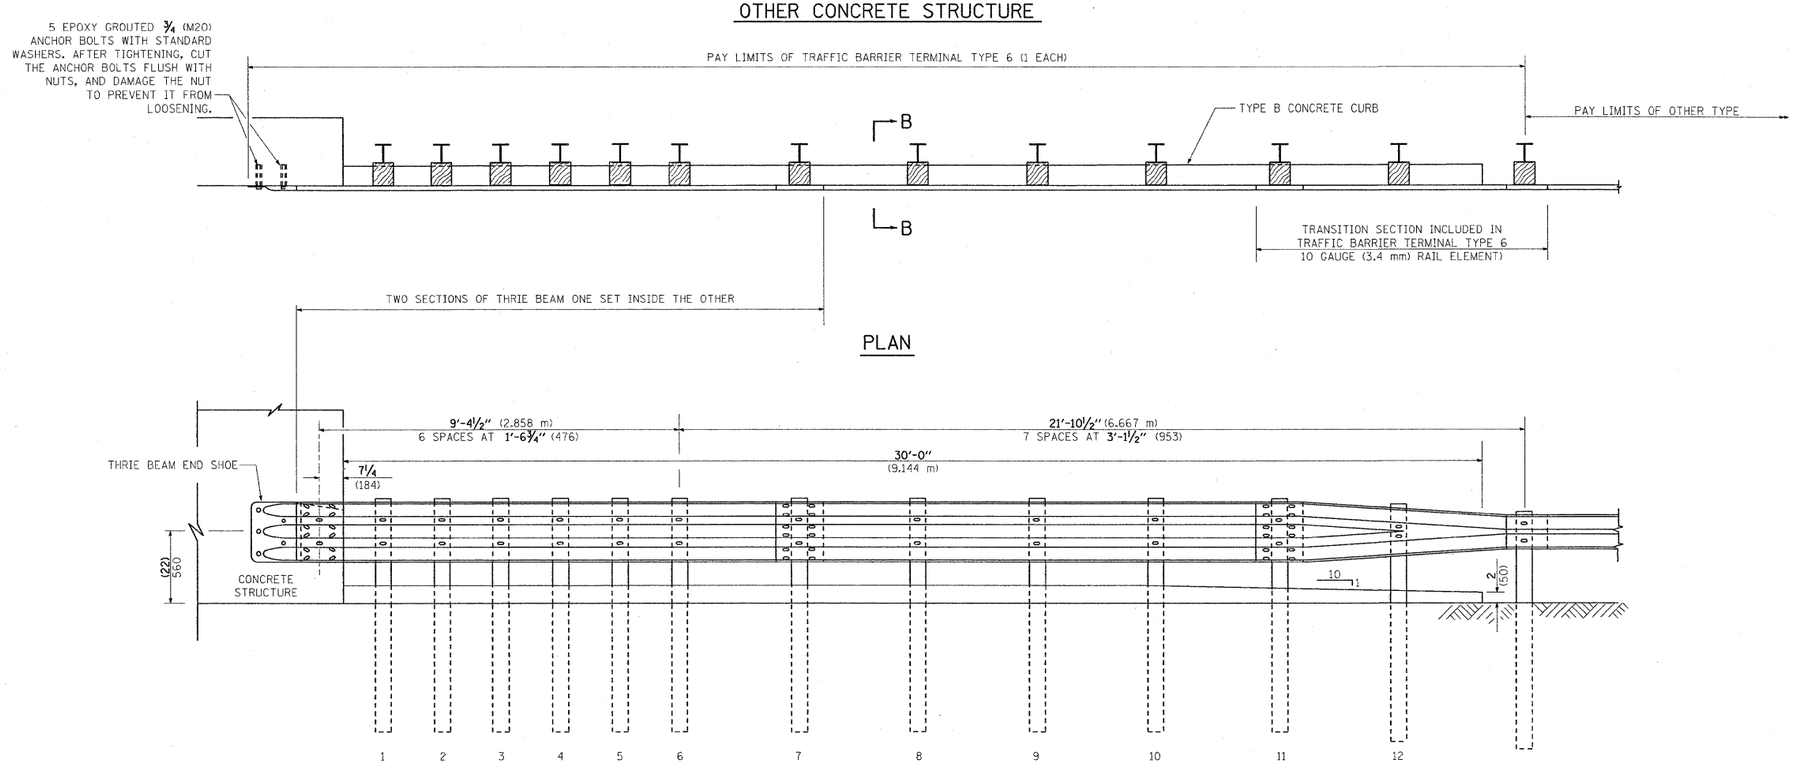

ELEVATION

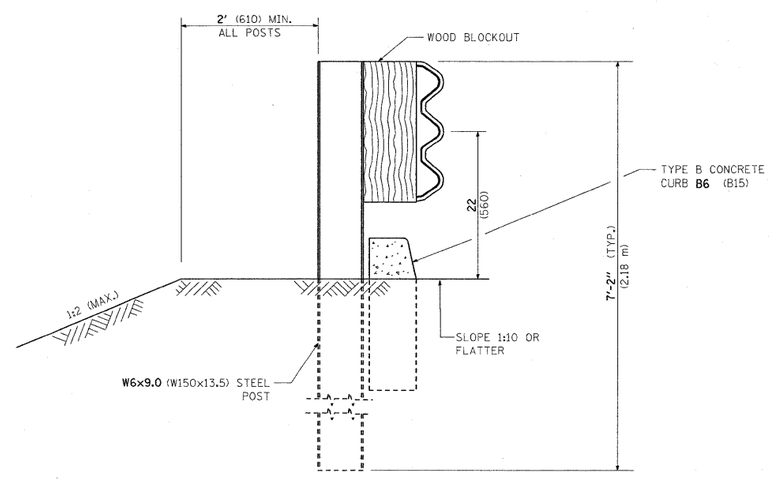

SECTION B-B

FILE NAME = W:\dststd\22x34\bm22.dgn	USER NAME = mdyja	DESIGNED -	REVISED - STATE STANDARD:	STATE OF ILLINOIS DEPARTMENT OF TRANSPORTATION	TYPE 6 TERMINAL FOR USE WITH 21" HIGH SPBGR	F.A. RTE.	SECTION	COUNTY	TOTAL SHEETS	SHEET NO.
		DRAWN -	631031-05 - 02/19/2008			VAR	2008-058 GRR	VARIOUS	21	19
	PLOT SCALE = 50.0000 ' / IN.	CHECKED -	REVISED -				BM 22	CONTRACT NO. 60F16		
	PLOT DATE = 8/27/2008	DATE -	REVISED -		SCALE: NONE SHEET NO. 2 OF 3 SHEETS STA. TO STA.	FED. ROAD DIST. NO. 1	ILLINOIS	FED. AID PROJECT		