CONTRACT NO. 66610

FAS RTE	SECTION	COUNTY	TOTAL SHEETS	SHEET NO.
338	34BR	IROQUOIS	49	49
STA. 2156+00		TO STA. 2157+00		
FED. ROAD DIST. NO.	ILLINOIS	FED. AID PROJECT		

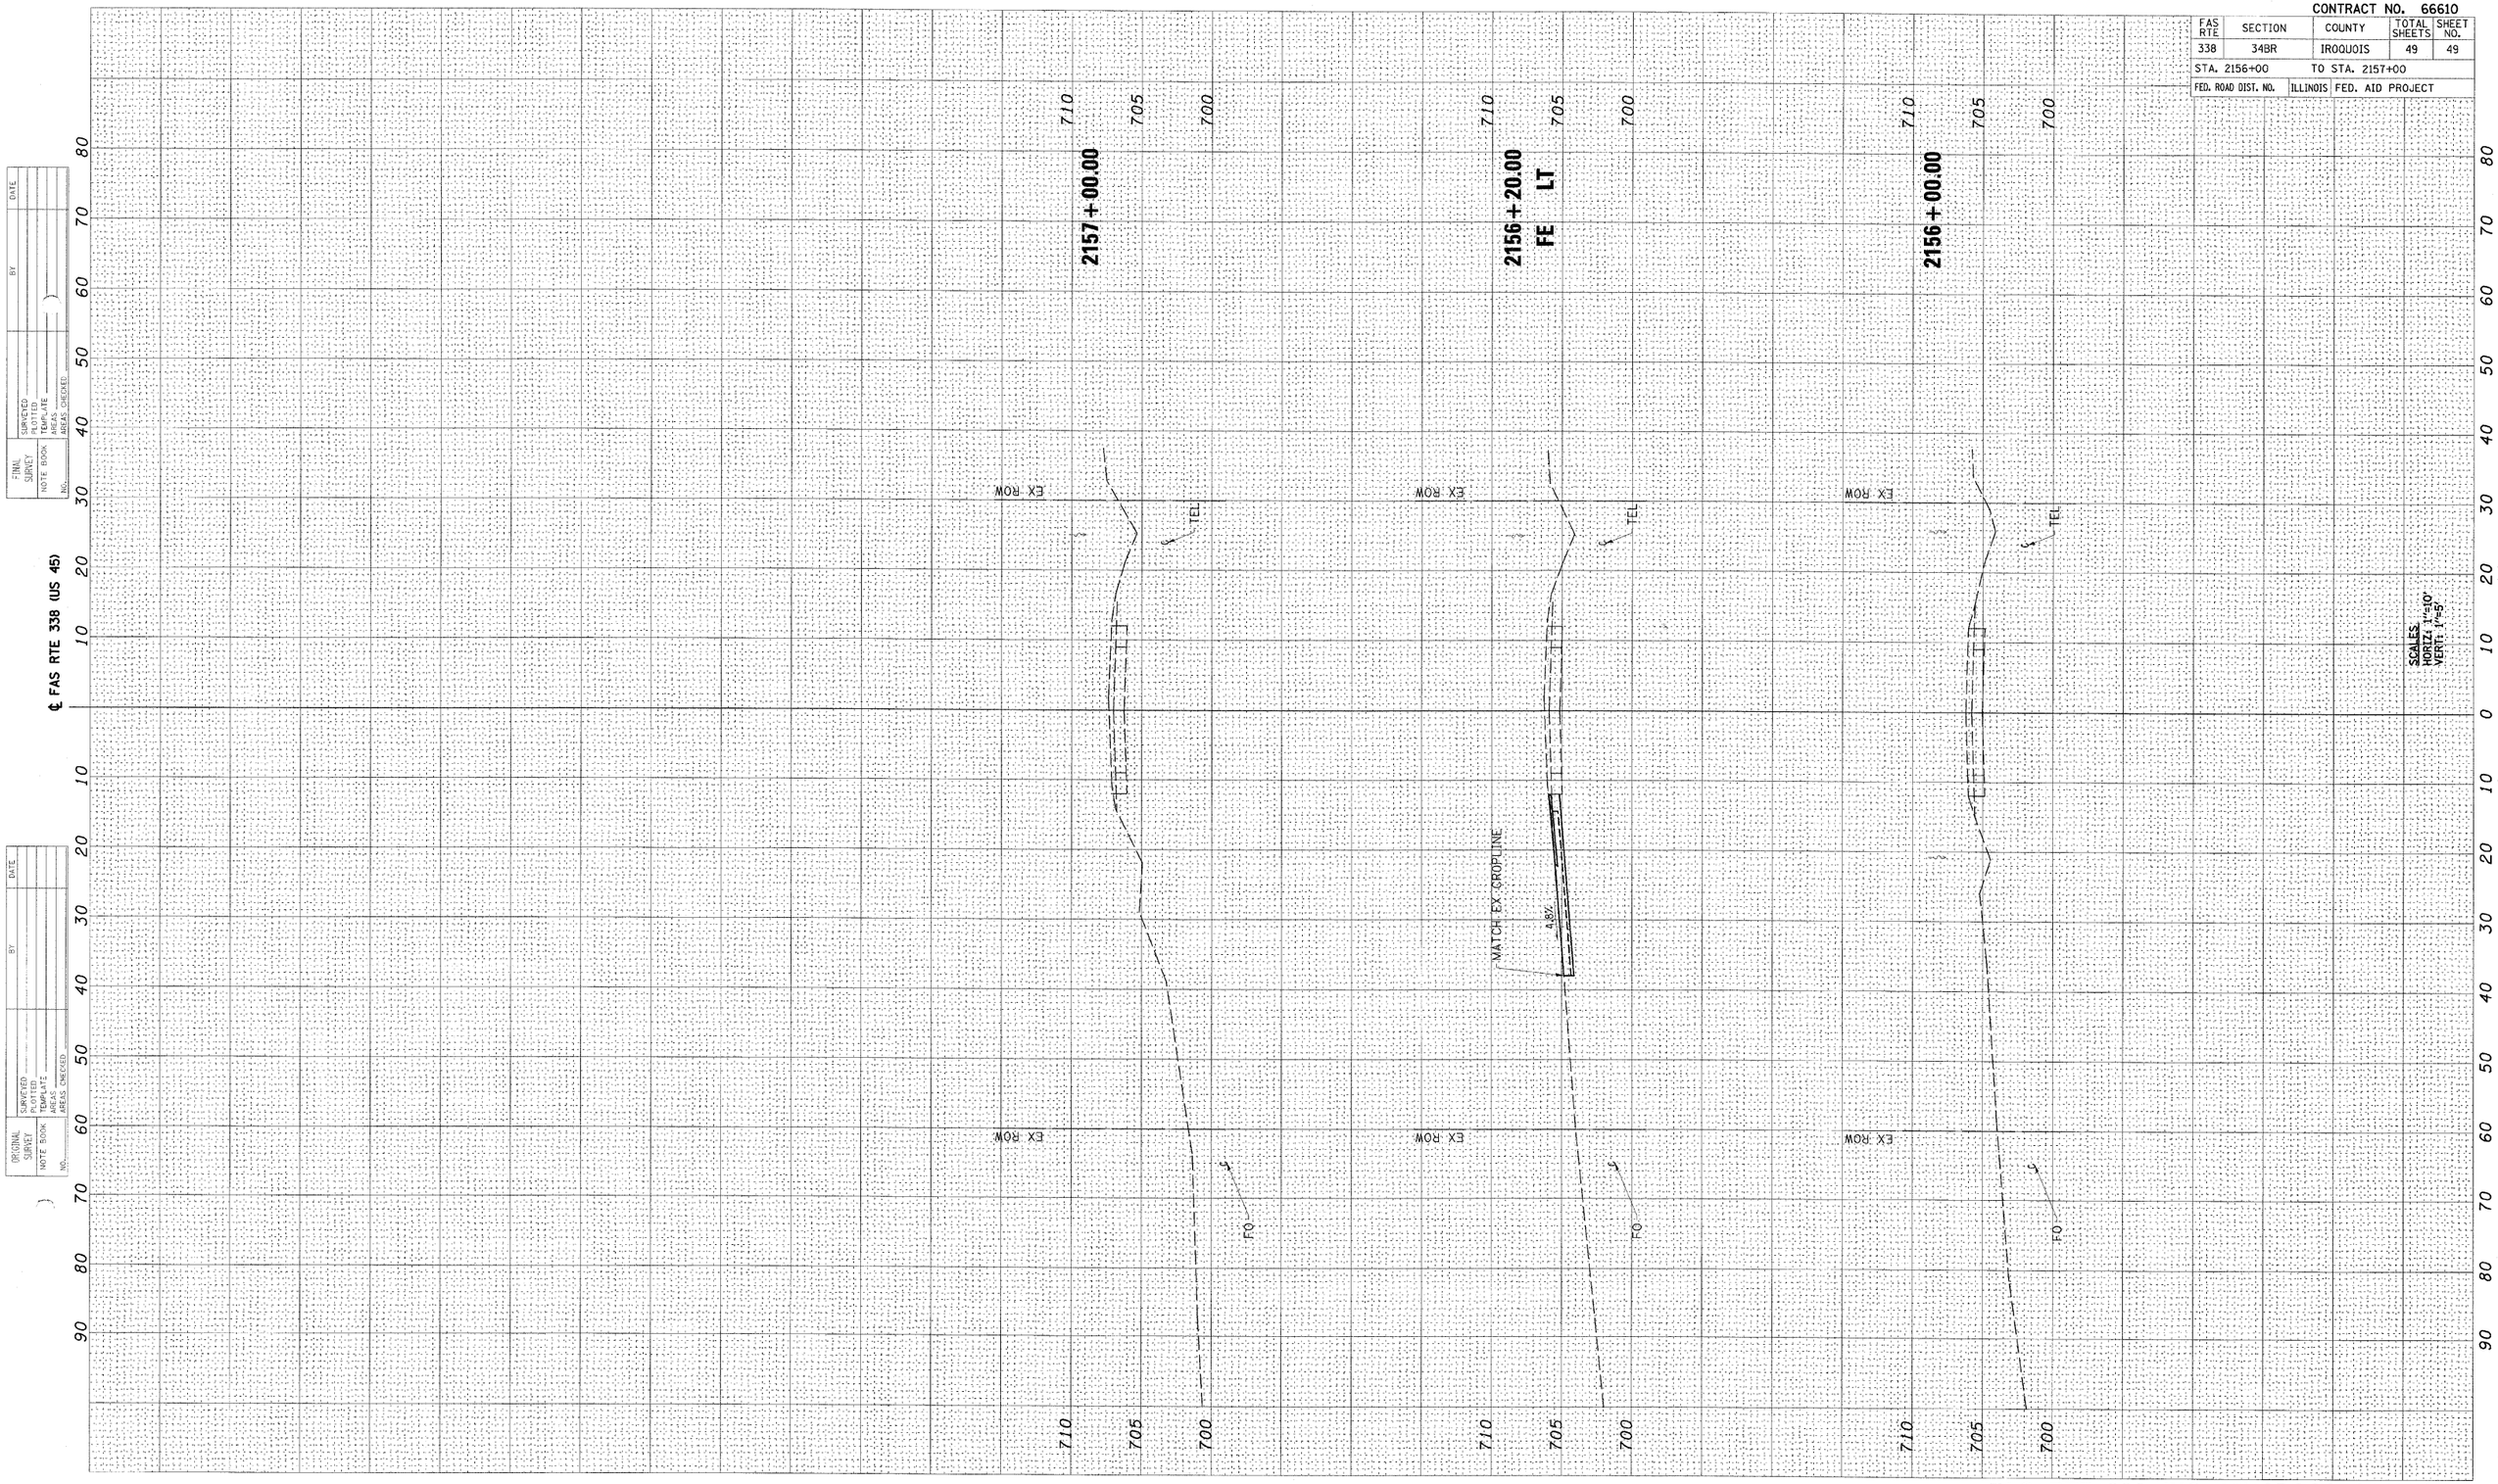

FAS RTE 338 (US 45) CROSS SECTIONS
STA 2156+00 TO STA 2157+00