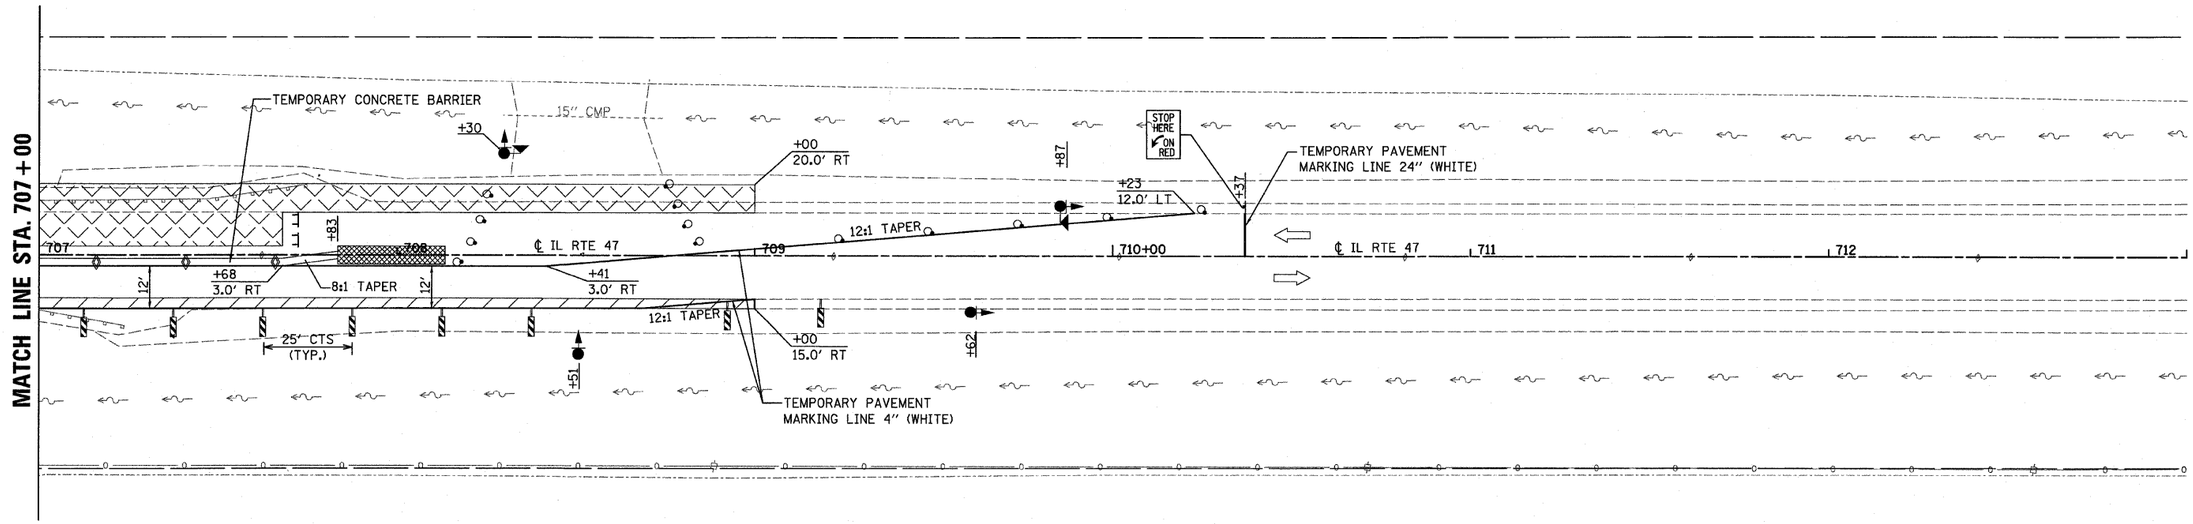

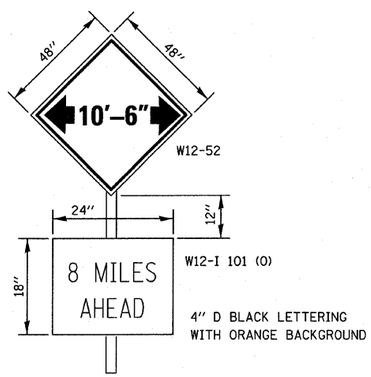

AT JUNCTION OF I-80 AND IL 47

12" D BLACK LETTERING
WITH ORANGE BACKGROUND

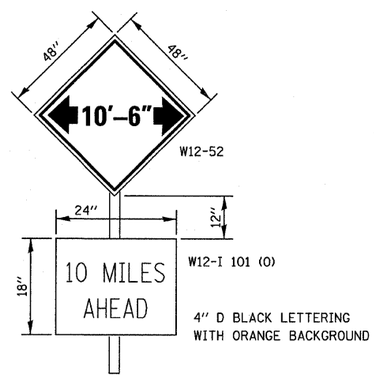

AT JUNCTION OF I-55 AND IL 47.

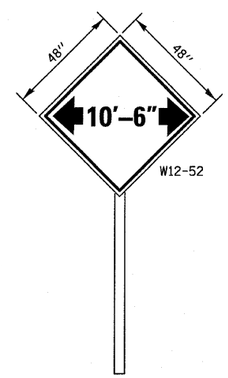

A W12-52 SIGN. WITH A W12-I101 SIGN, SHALL BE ERECTED AT THE JUNCTION OF I-55 AND IL 47 AND AT THE JUNCTION OF I-80 AND IL 47. THE ACTUAL LOCATION OF THE SIGNS TO BE DETERMINED BY THE ENGINEER. AN ADDITIONAL W12-52 SIGN SHALL BE ERECTED 1000 FEET IN EACH DIRECTION FROM THE BRIDGE PRIOR TO STAGE 1 CONSTRUCTION. THESE SIGNS SHALL BE MAINTAINED BY THE CONTRACTOR DURING STAGE 1 CONSTRUCTION AND SHALL BE REMOVED WHEN TRAFFIC IS OPEN FOR STAGE 2.

THE ENGINEER WILL NOTIFY DISTRICT 3 BUREAU OF OPERATIONS 14 CALENDAR DAYS PRIOR TO INSTALLING ANY TRAFFIC CONTROL DEVICES THAT WILL RESTRICT THE PAVEMENT WIDTH.

THE CONTRACTOR SHALL BE RESPONSIBLE FOR COORDINATING WITH THE ENGINEER TO MEET THIS REQUIREMENT.

COST OF SUPPLYING, INSTALLING, MAINTAINING AND REMOVING WIDTH RESTRICTION SIGNS SHALL BE INCLUDED IN THE COST OF THE TRAFFIC CONTROL AND PROTECTION PAY ITEMS.

NOTES:
1. SIGNING AND BARRICADES OUTSIDE OF THE LIMITS OF THE STOP BARS SHALL BE IN ACCORDANCE WITH STANDARD 701321

LEGEND

- TRAFFIC SIGNALS
- TRAFFIC SIGNALS WITH MICROWAVE DETECTORS
- DRUM WITH STEADY BURNING LIGHT
- STOP LINE 24"
- IMPACT ATTENUATORS, TEMPORARY (FULLY-REDIRECTIVE, NARROW) TEST LEVEL 3
- DOUBLE VERTICAL PANEL
- TYPE C BI-DIRECTIONAL REFLECTOR
- TEMPORARY SHEET PILE
- TYPE III BARRICADE WITH FLASHING LIGHTS
- STEADY BURNING LIGHTS AND DOUBLE VERTICAL PANELS
- WORK AREA
- SIGN
- STAGE 1 HMA BASE COURSE WIDENING, 8"
- DIRECTION OF TRAFFIC

N

20' 0 20' 40'
SCALE: 1" = 20'

WIDTH RESTRICTION SIGNING DETAILS

TRAFFIC CONTROL PLAN – STAGE 1

FILE NAME = H:\jeff delete\26054.002_graser\Technical Production\Civil\Microstation\sheets02.dgn	USER NAME = $USER$	DESIGNED -	REVISED -
	PLOT SCALE = 20.0000 ' / IN.	DRAWN -	REVISED -
	PLOT DATE = 8/11/2008	CHECKED -	REVISED -
		DATE -	REVISED -

STATE OF ILLINOIS
DEPARTMENT OF TRANSPORTATION

STAGE 1 CONSTRUCTION & TRAFFIC CONTROL

SCALE: | SHEET NO. OF SHEETS | STA. 707+00 TO STA. 713+00

F.A.P. RTE.	SECTION	COUNTY	TOTAL SHEETS	SHEET NO.
326	118 BR	GRUNDY	35	10
		CONTRACT NO. 66689		
FED. ROAD DIST. NO.	ILLINOIS	FED. AID PROJECT		