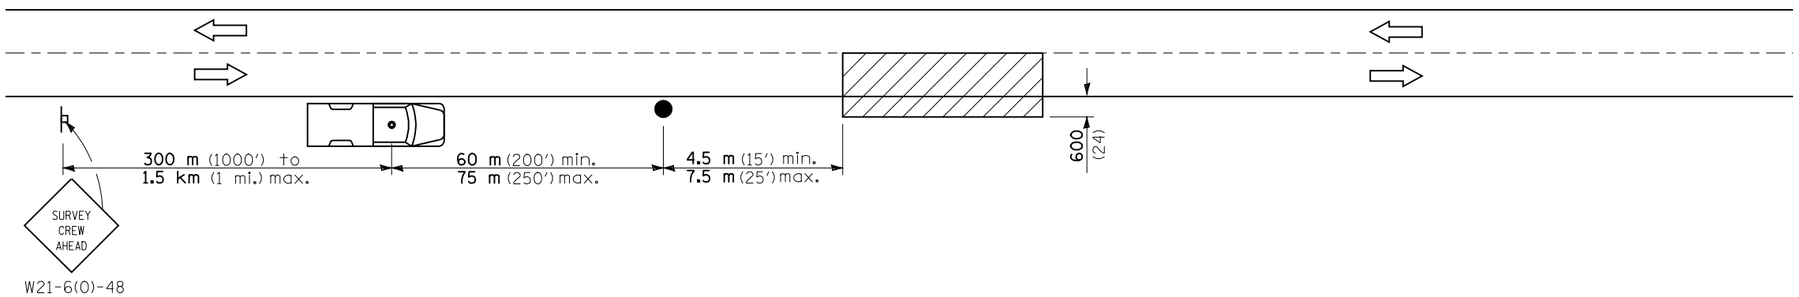

SYMBOLS

Work area

Sign on portable or permanent support

Truck with flashing amber light and dual emergency flashers

Flagger with traffic control sign

TYPICAL APPLICATIONS

Utility operations

All dimensions are in millimeters (inches) unless otherwise shown.

LGT017.M32

FILE NAME = c:\pw_work\PWIDOT\LAUGHLINRL\dms20847\D672C17-sht-lgt017.dgn	USER NAME = laughlinrl	DESIGNED -	REVISED -	STATE OF ILLINOIS DEPARTMENT OF TRANSPORTATION	DETAIL FOR NIGHTTIME LIGHTING INSPECTION			F.A.P RTE.	SECTION	COUNTY	TOTAL SHEETS / SHEET NO.
		DRAWN -	REVISED -					325	(14, 116)L	MACOUPIN	8 / 8
	PLOT SCALE = 0:40.000 ms / IN.	CHECKED -	REVISED -							CONTRACT NO. 72C17	
	PLOT DATE = Aug-04-2008 02:19:55PM	DATE -	REVISED -		SCALE:	SHEET NO. OF SHEETS	STA. TO STA.	FED. ROAD DIST. NO.	ILLINOIS	FED. AID PROJECT	