LEGEND

CONSTRUCTION JOINT

SAWED LONGITUDINAL JOINT

SAWED TRANSVERSE JOINT

NOTES:

1. DISTANCE BETWEEN TRANSVERSE JOINTS IS 15', UNLESS OTHERWISE NOTED.
2. SEE STANDARDS 420001, 420106 AND 606001 FOR ADDITIONAL CONSTRUCTION INFORMATION.
3. PAVEMENT BLOCK OUTS FOR MANHOLES AND OTHER STRUCTURES SHALL BE CONSTRUCTED IN ACCORDANCE WITH STANDARD 420111.
4. ADDITIONAL SAWED CONSTRUCTION JOINTS MAY BE REQUIRED IN THE FIELD. EXACT JOINT LOCATIONS SHALL BE VERIFIED AND APPROVED BY THE ENGINEER.
5. TRANSVERSE JOINT SPACING DIMENSIONS ARE AT AND PERPENDICULAR TO ℄ EXCEPT AT RADIUS RETURNS.

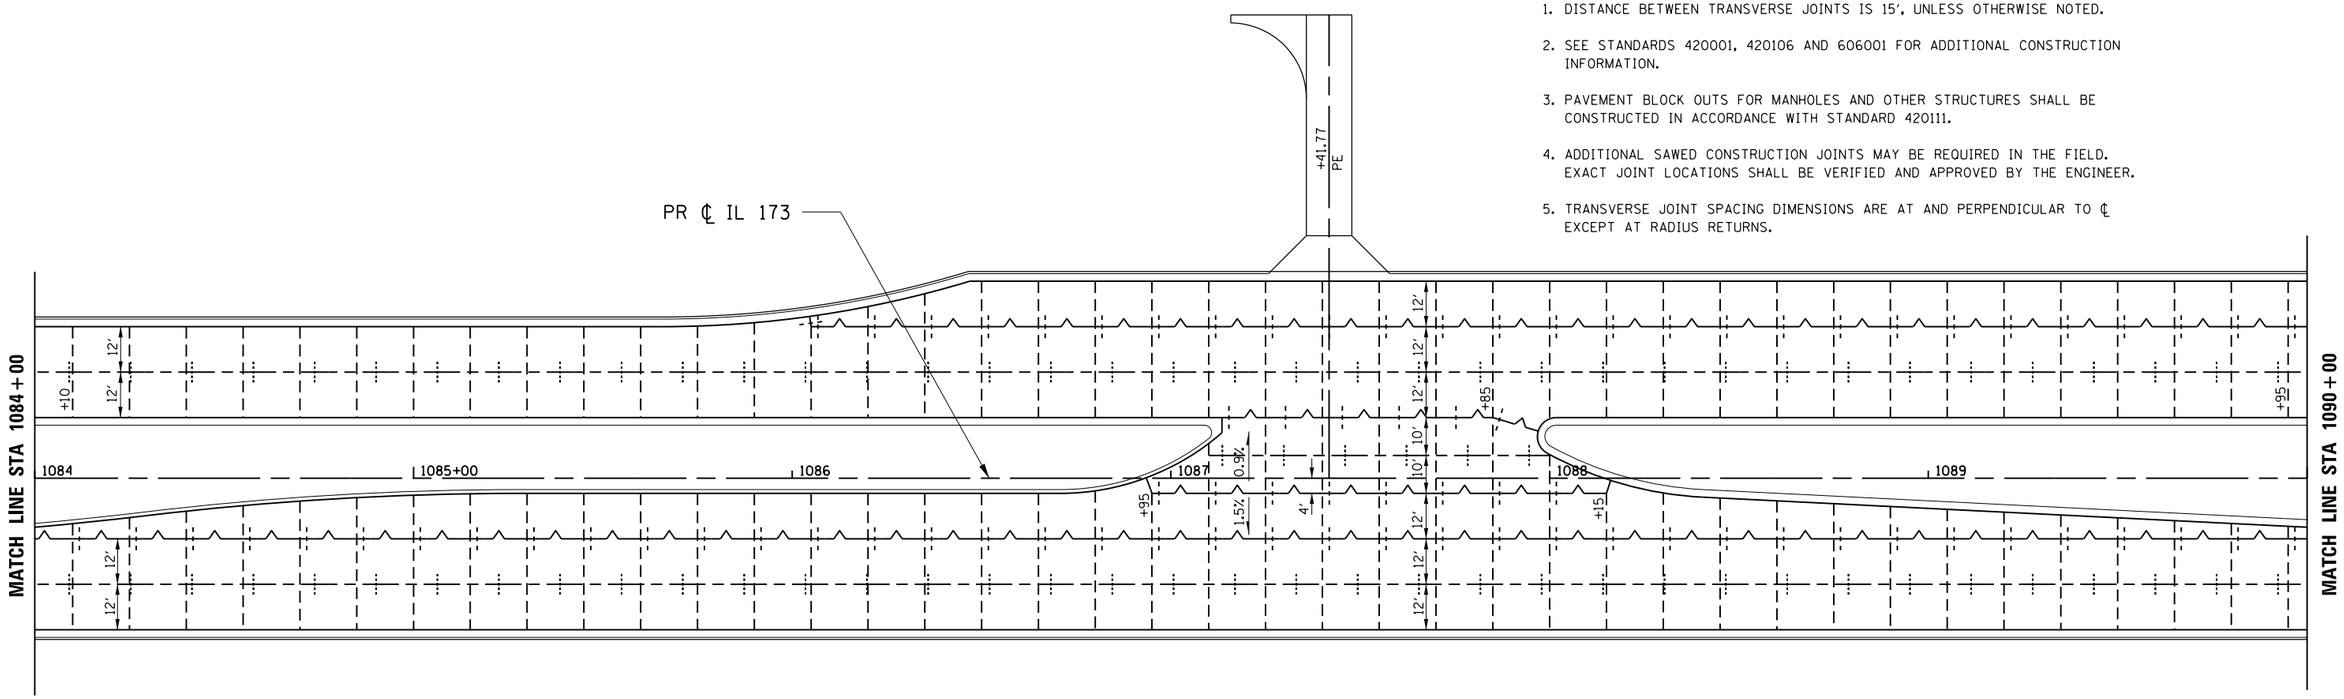

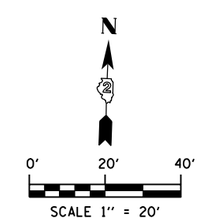

FILE NAME = 2007031T-12-IL173.dgn
MODEL = Default
Sheet
PLOT DRIVER = V8i.IDOT.PDF.11x17.pltcfg

QEI QUIGG ENGINEERING INC	USER NAME = rgoertz	DESIGNED - RG	REVISED -	STATE OF ILLINOIS DEPARTMENT OF TRANSPORTATION	PAVEMENT JOINTING PLAN IL 173			F.A.P. RTE.	SECTION	COUNTY	TOTAL SHEETS	SHEET NO.
		DRAWN - TRF	REVISED -					303	129R	WINNEBAGO	968	573
	PLOT SCALE = 480.0000 ' / ft.	CHECKED - CMS	REVISED -							CONTRACT NO. 64988		
	PLOT DATE = 5/3/2013	DATE - APRIL 30, 2013	REVISED -		SCALE: 1" = 20'	SHEET NO. OF SHEETS	STA. 1084+00 TO STA. 1090+00	FED. ROAD DIST. NO. 2	ILLINOIS	FED. AID PROJECT		