FINAL SURVEY		BY	DATE
	SURVEYED		
	PLOTTED		
NOTE BOOK	TEMPLATE		
	AREAS		
NO.	AREAS CHECKED		

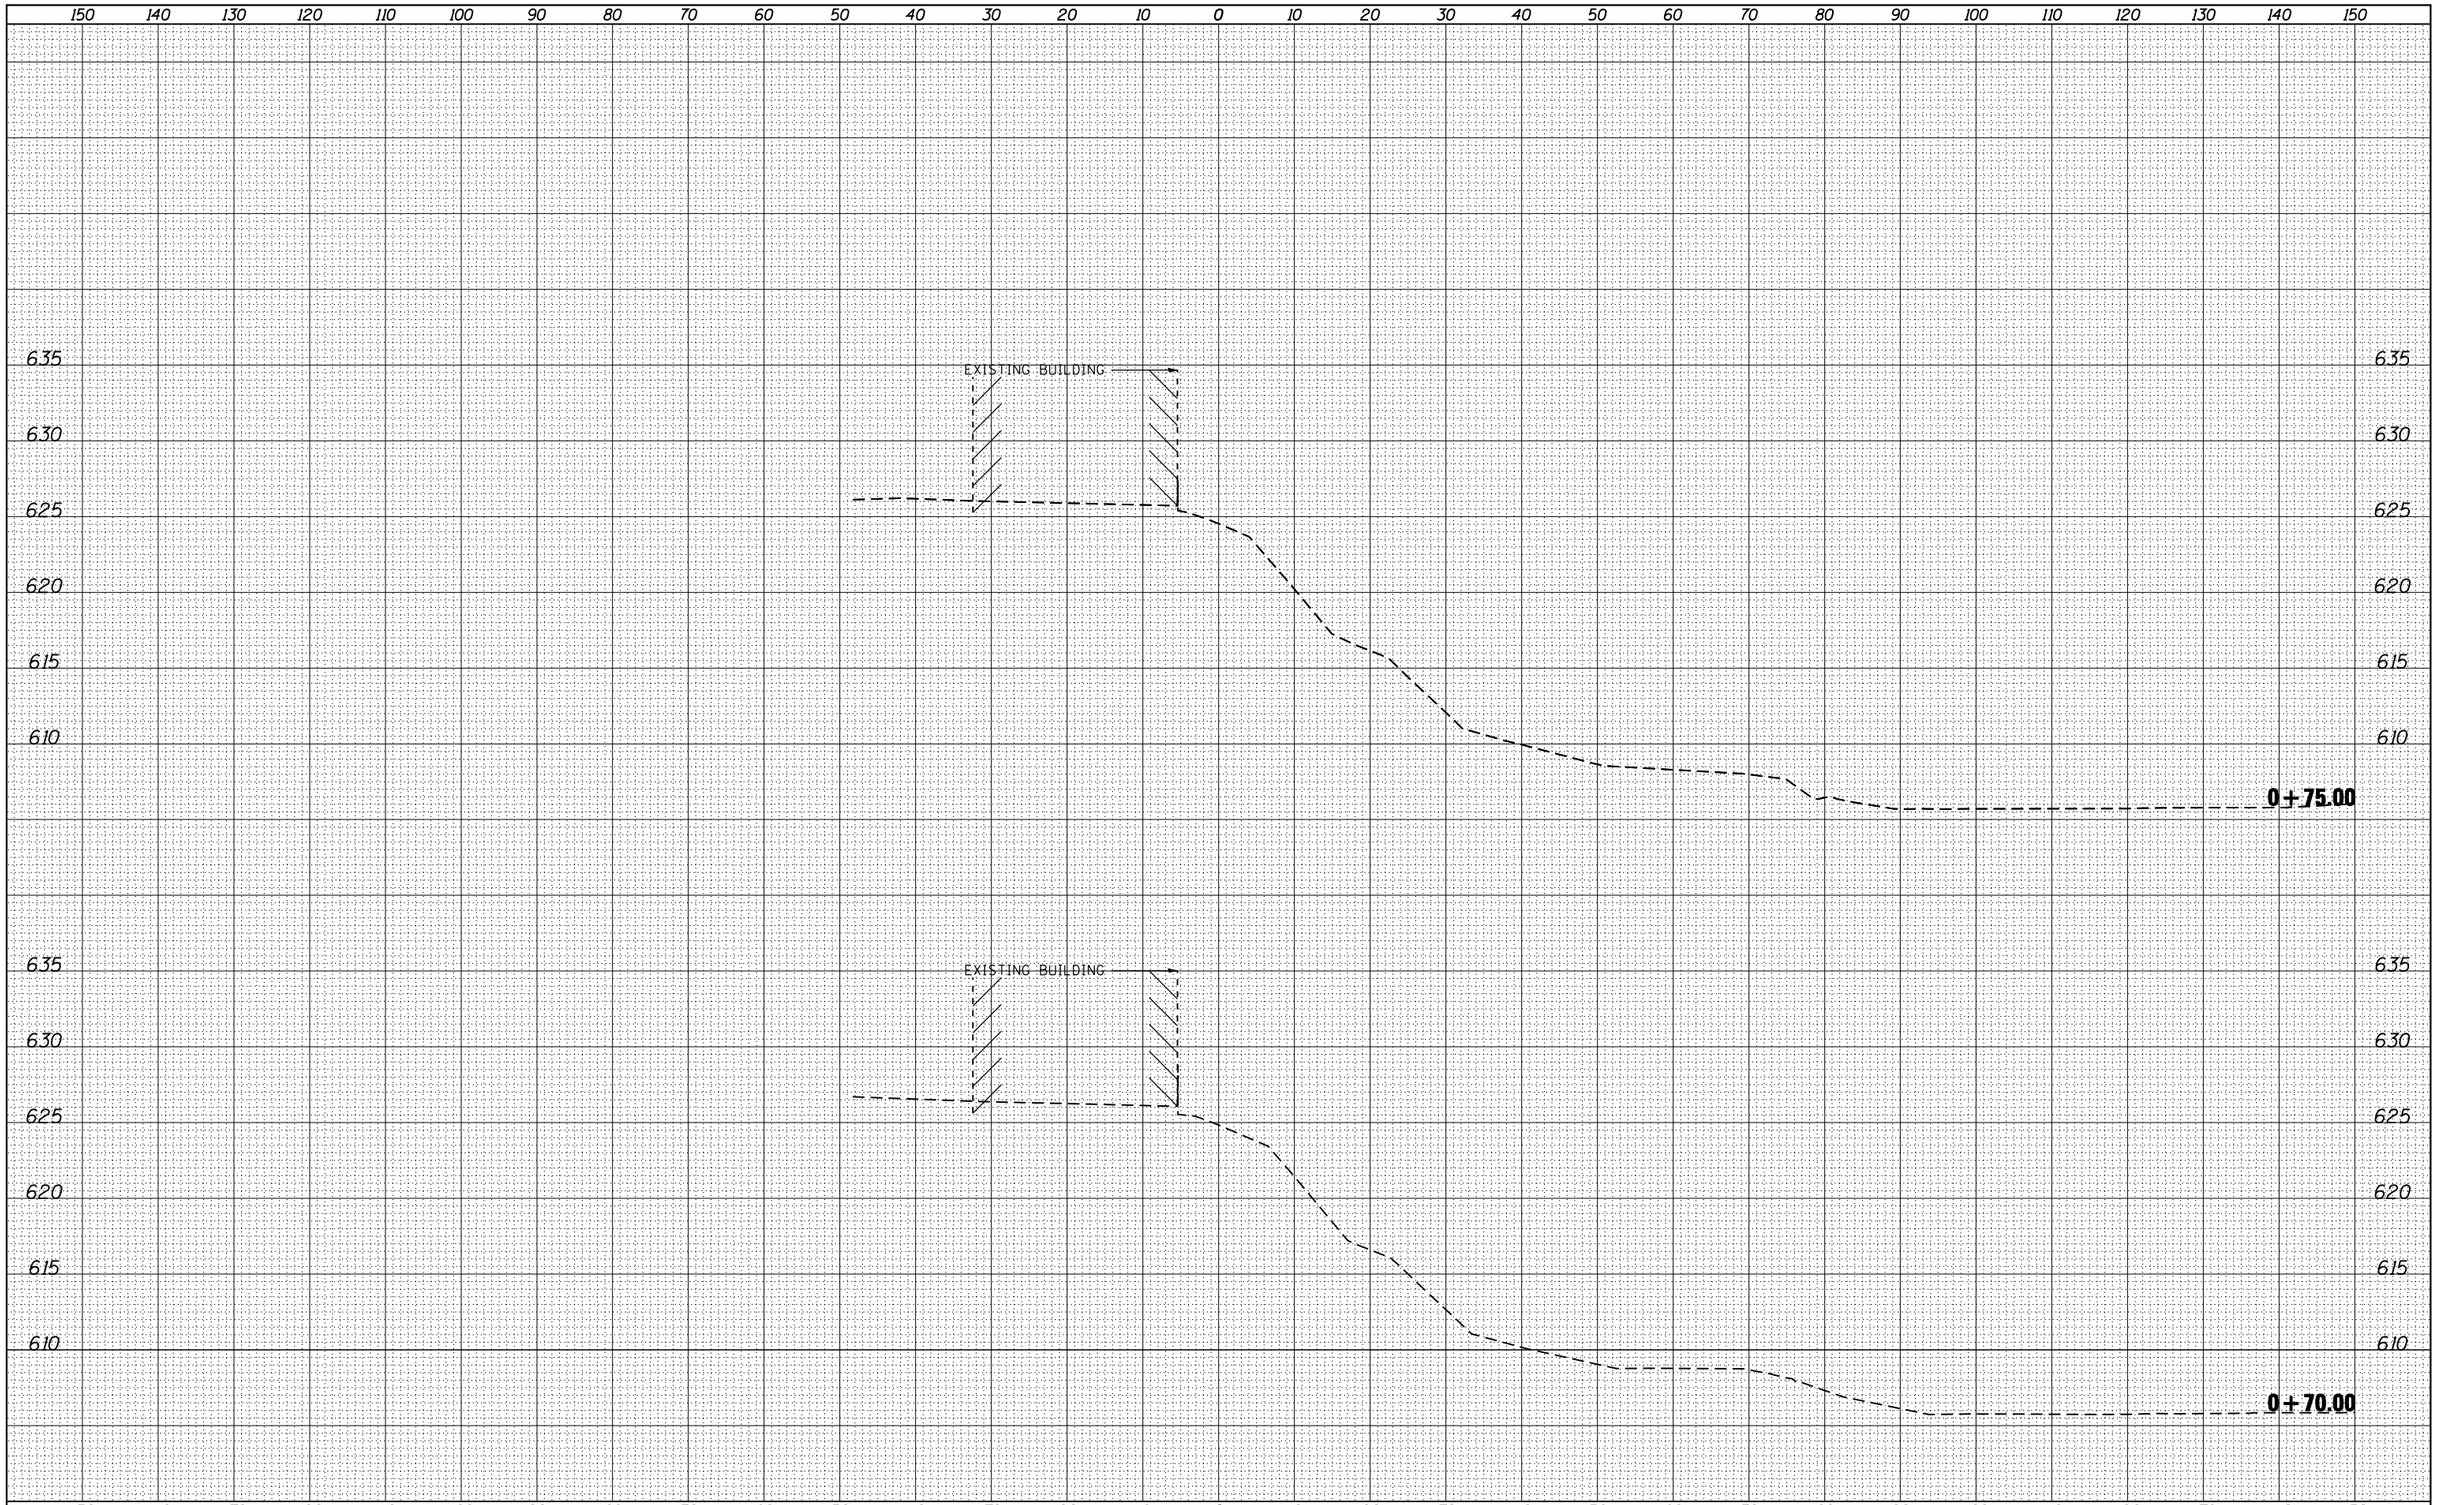

ORIGINAL SURVEY		BY	DATE
	SURVEYED		
	PLOTTED		
NOTE BOOK	TEMPLATE		
	AREAS		
NO.	AREAS CHECKED		

design firm no. 184001036

whks
engineers + planners + land surveyors

USER NAME = gjameson	DESIGNED -	REVISED	
FILE NAME = Z64E08-SHT-XSEC-WALL.dgn	CHECKED -	REVISED	
PLOT SCALE = 20.0000 ' / IN.	DRAWN -	REVISED	
PLOT DATE = 8/5/2013	CHECKED -	REVISED	

STATE OF ILLINOIS
DEPARTMENT OF TRANSPORTATION

CROSS SECTION – SOUTHWEST RETAINING WALL
IL 84 OVER APPLE RIVER

SCALE: 1" = 10' | SHEET NO. 5 OF 5 SHEETS | STA. +70.00 TO STA. +75.00

F.A.U. RTE.	SECTION	COUNTY	TOTAL SHEETS	SHEET NO.
308	103BR-4	JODAVIESS	159	138
		CONTRACT NO. 64E08		
	ILLINOIS FED. AID PROJECT			