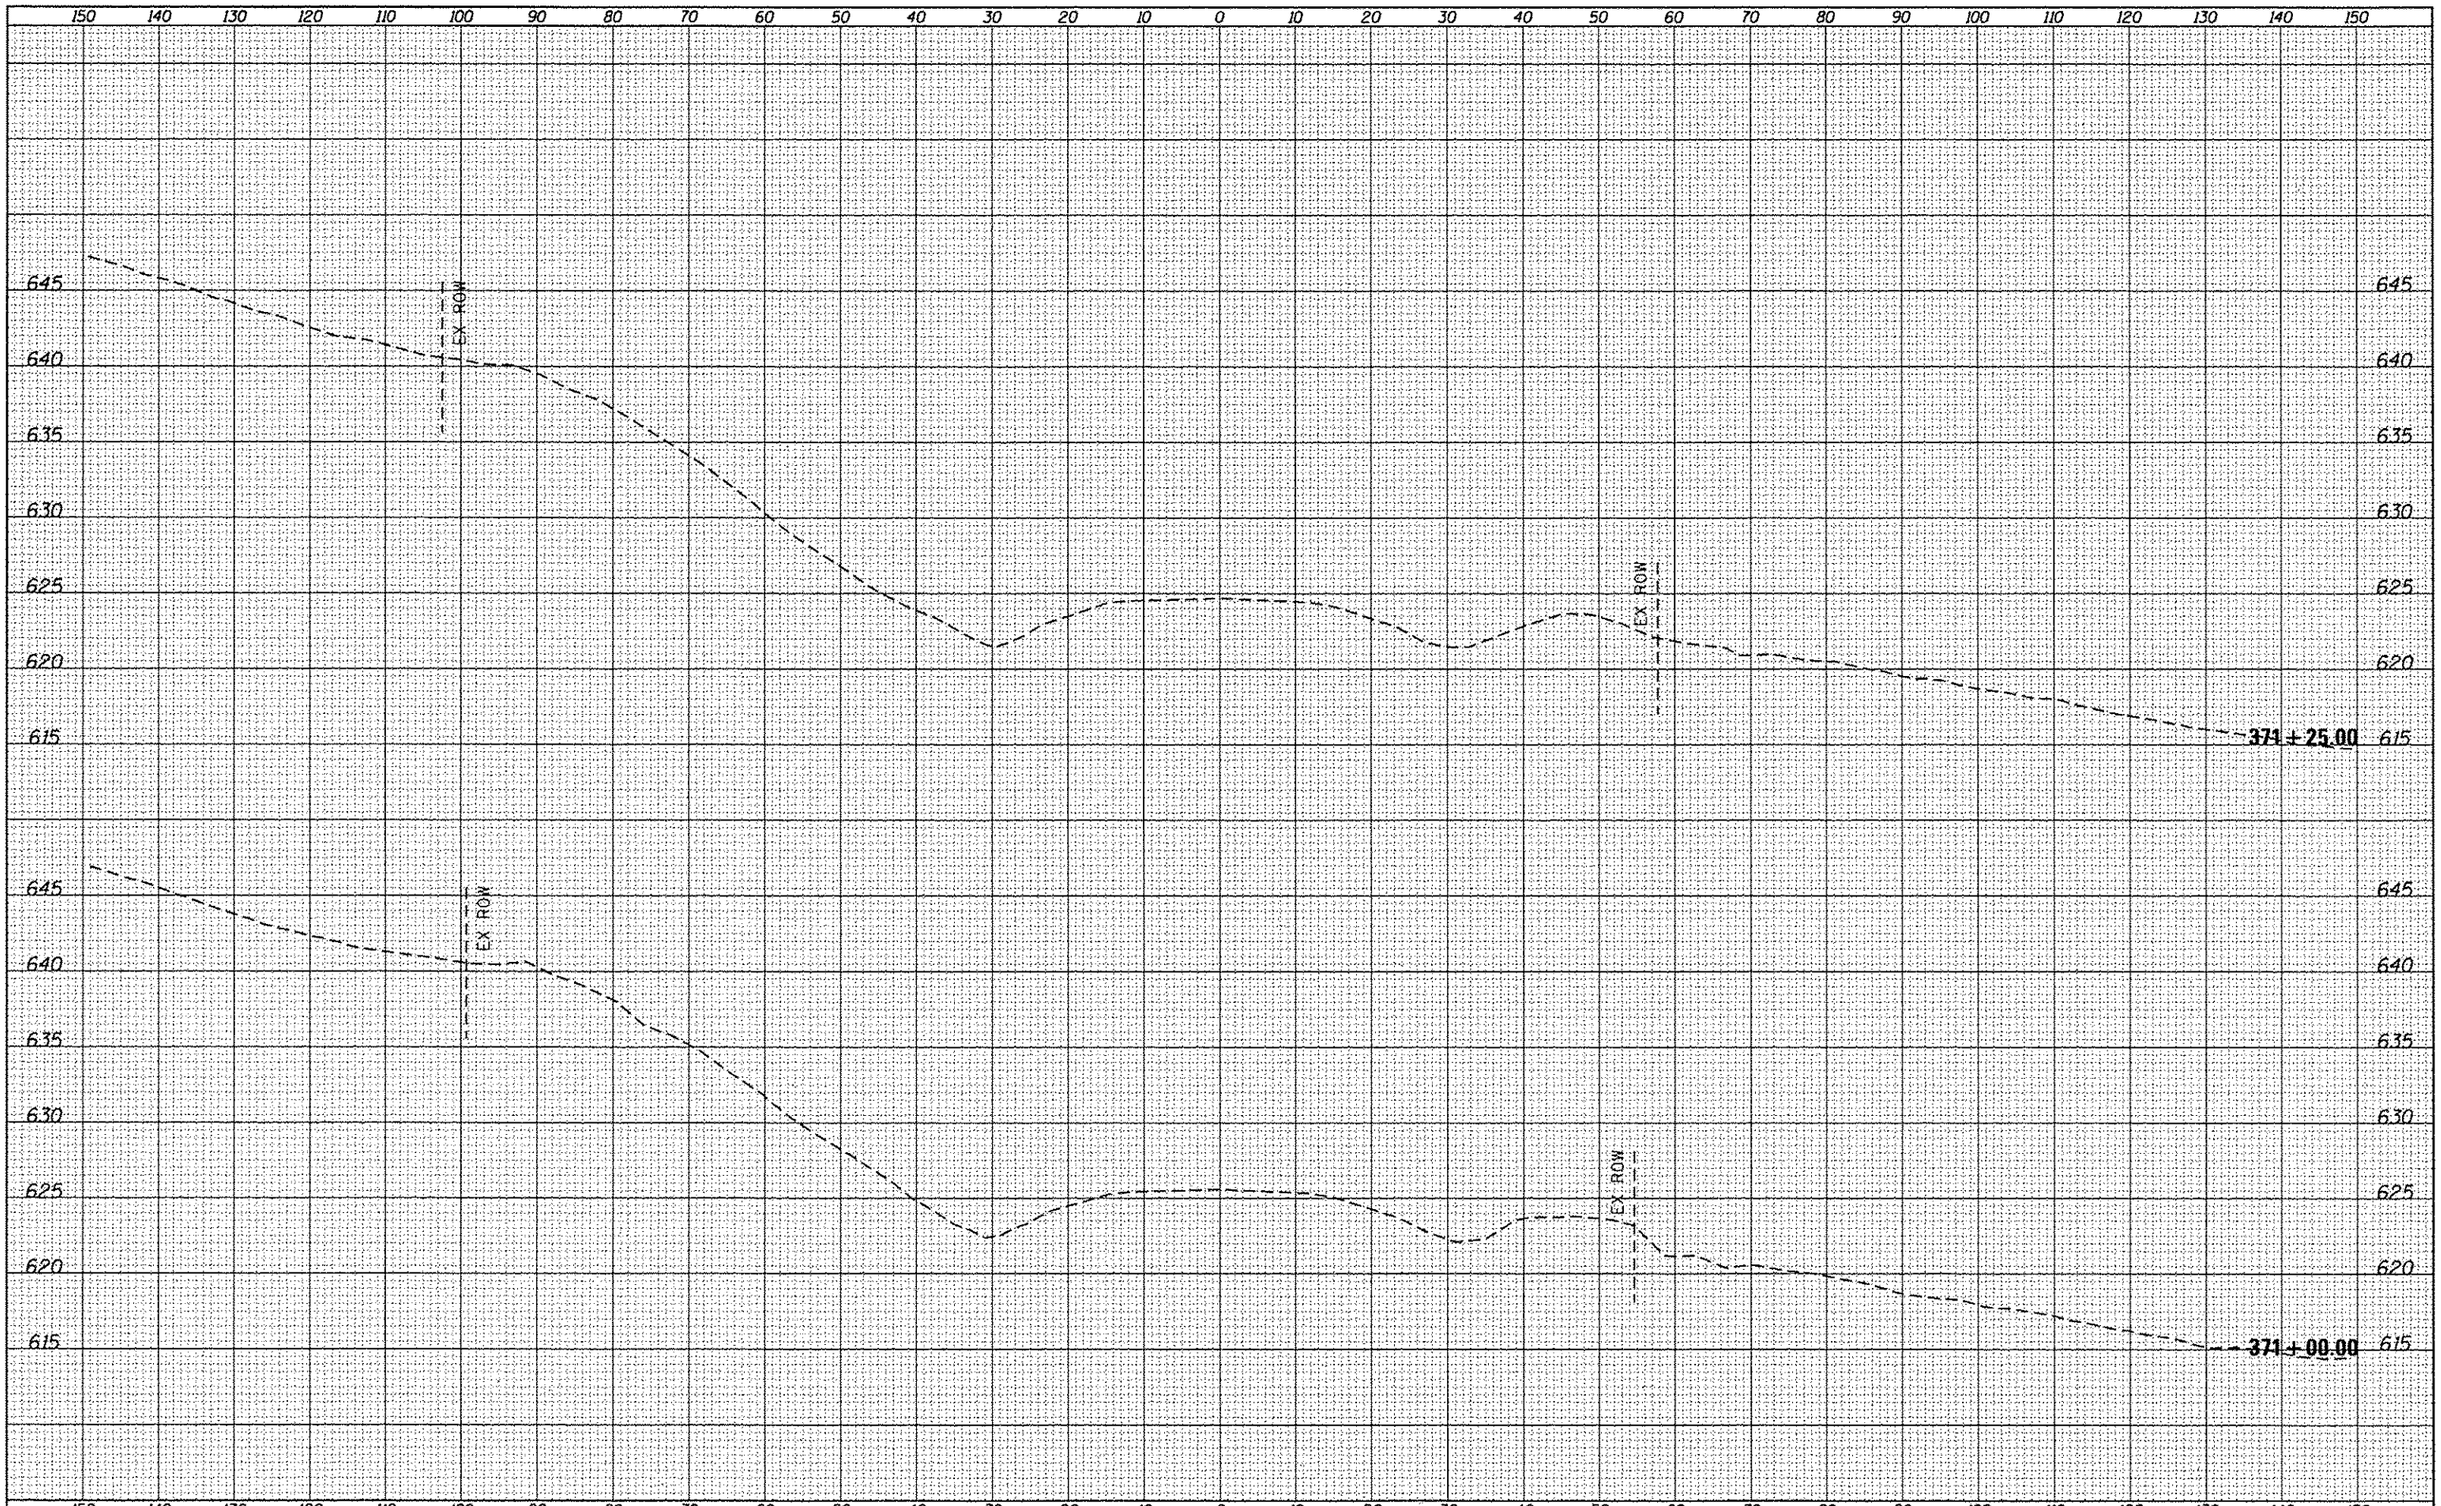

FINAL SURVEY	NOTE BOOK	NO.	BY	DATE
SURVEYED				
PLOTTED				
TEMPLATE				
X-SECS				
AREAS CHECKED				

ORIGINAL SURVEY	NOTE BOOK	NO.	BY	DATE
SURVEYED				
PLOTTED				
TEMPLATE				
X-SECS				
AREAS CHECKED				

FILE NAME = c:\pw_work\pwidot\cushmanbw\d0169166\D288889-sht-xsht.dgn	USER NAME = cushmanbw	DESIGNED -	REVISED -
		DRAWN -	REVISED -
	PLOT SCALE = 20.0000 ' / in.	CHECKED -	REVISED -
Default	PLOT DATE = Fri Oct 19 11:26:56 2012	DATE -	REVISED -

STATE OF ILLINOIS
DEPARTMENT OF TRANSPORTATION

US 6 X-SECTIONS

SCALE: | SHEET OF SHEETS | STA. 371+00.00 TO STA. 371+25.00

F.A.S. RTE.	SECTION	COUNTY	TOTAL SHEETS	SHEET NO.
226	3T & 3BR-1	HENRY	210	132
		CONTRACT NO. 64F25		
		ILLINOIS FED. AID PROJECT		