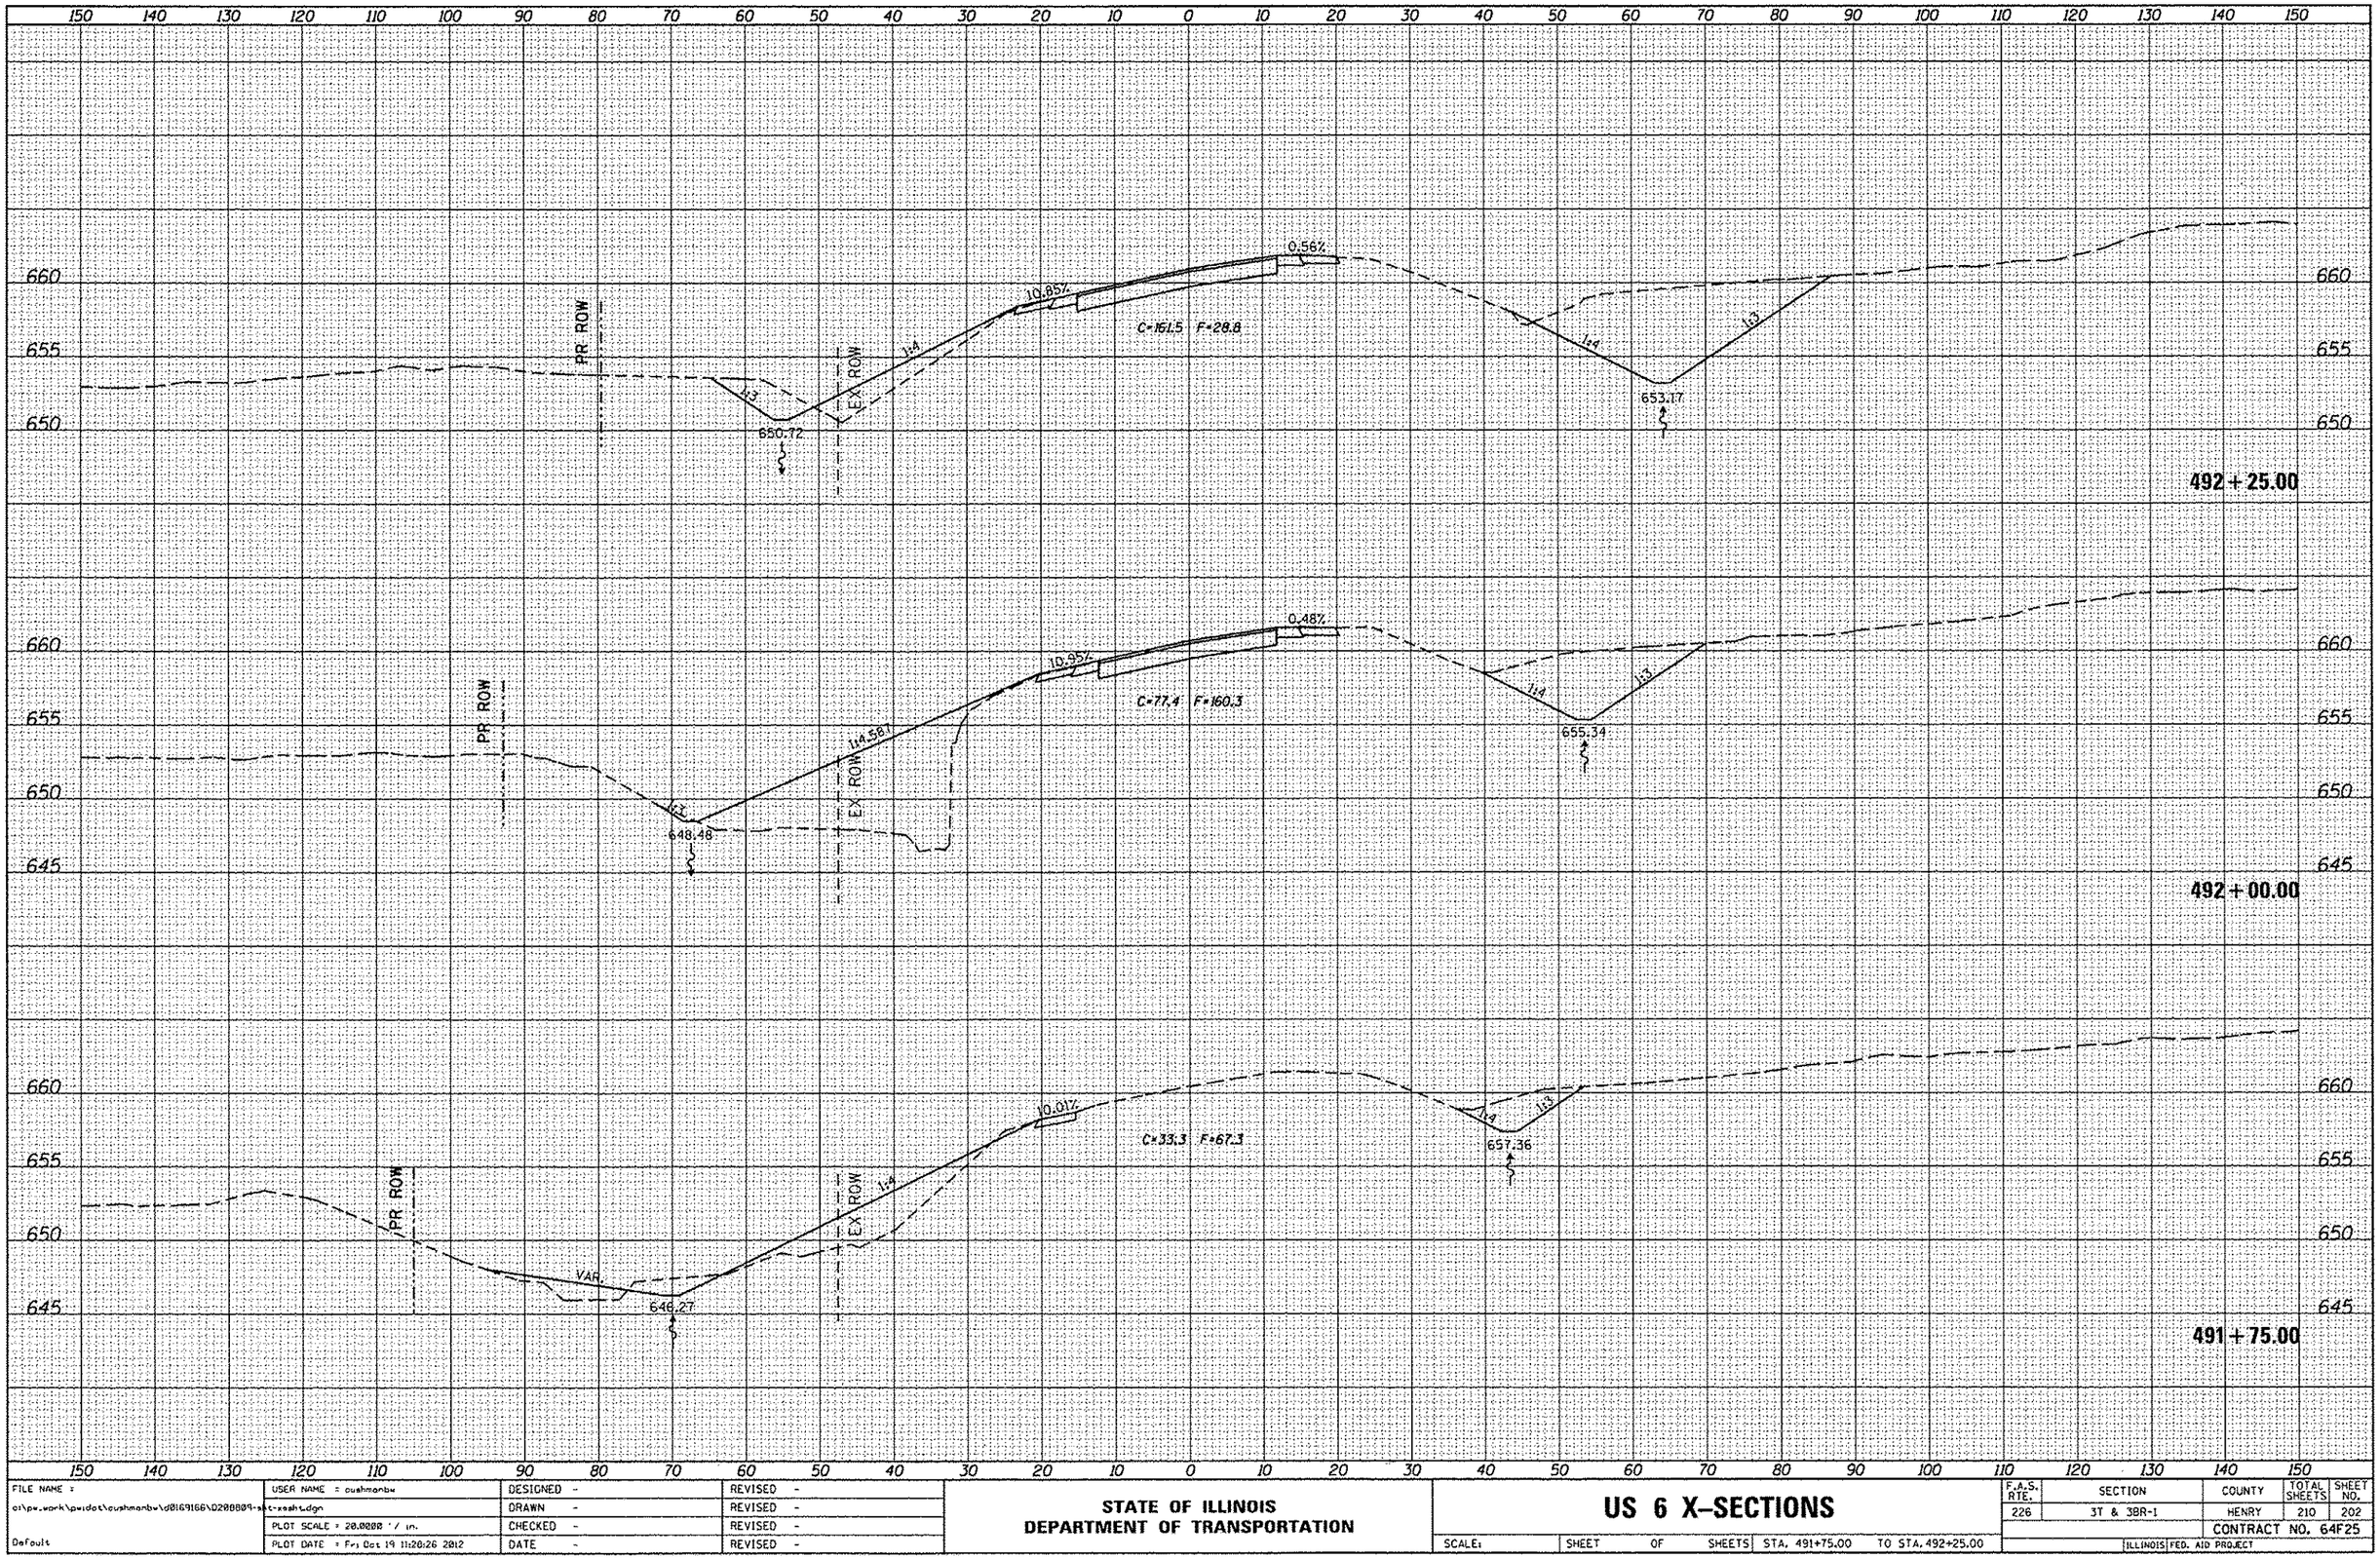

FINAL SURVEY — NOTE BOOK — NO. — SURVEYED — PLOTTED — TRACKED — AREAS — AREAS CHECKED — BY — DATE

ORIGINAL SURVEY — NOTE BOOK — NO. — SURVEYED — PLOTTED — TRACKED — AREAS — AREAS CHECKED — BY — DATE

FILE NAME =	USER NAME = cushmanbw	DESIGNED -	REVISED -
o:\pw_work\pwidot\cushmanbw\d0169166\D200809-sht-xsalt.dgn		DRAWN -	REVISED -
	PLOT SCALE = 20.0000 ' / in.	CHECKED -	REVISED -
Default	PLOT DATE = Fri Oct 19 11:20:26 2012	DATE -	REVISED -

STATE OF ILLINOIS
DEPARTMENT OF TRANSPORTATION

US 6 X-SECTIONS

SCALE: | SHEET OF SHEETS | STA. 491+75.00 TO STA. 492+25.00

F.A.S. RTE.	SECTION	COUNTY	TOTAL SHEETS	SHEET NO.
226	3T & 3BR-1	HENRY	210	202
		CONTRACT NO. 64F25		
		ILLINOIS FED. AID PROJECT		