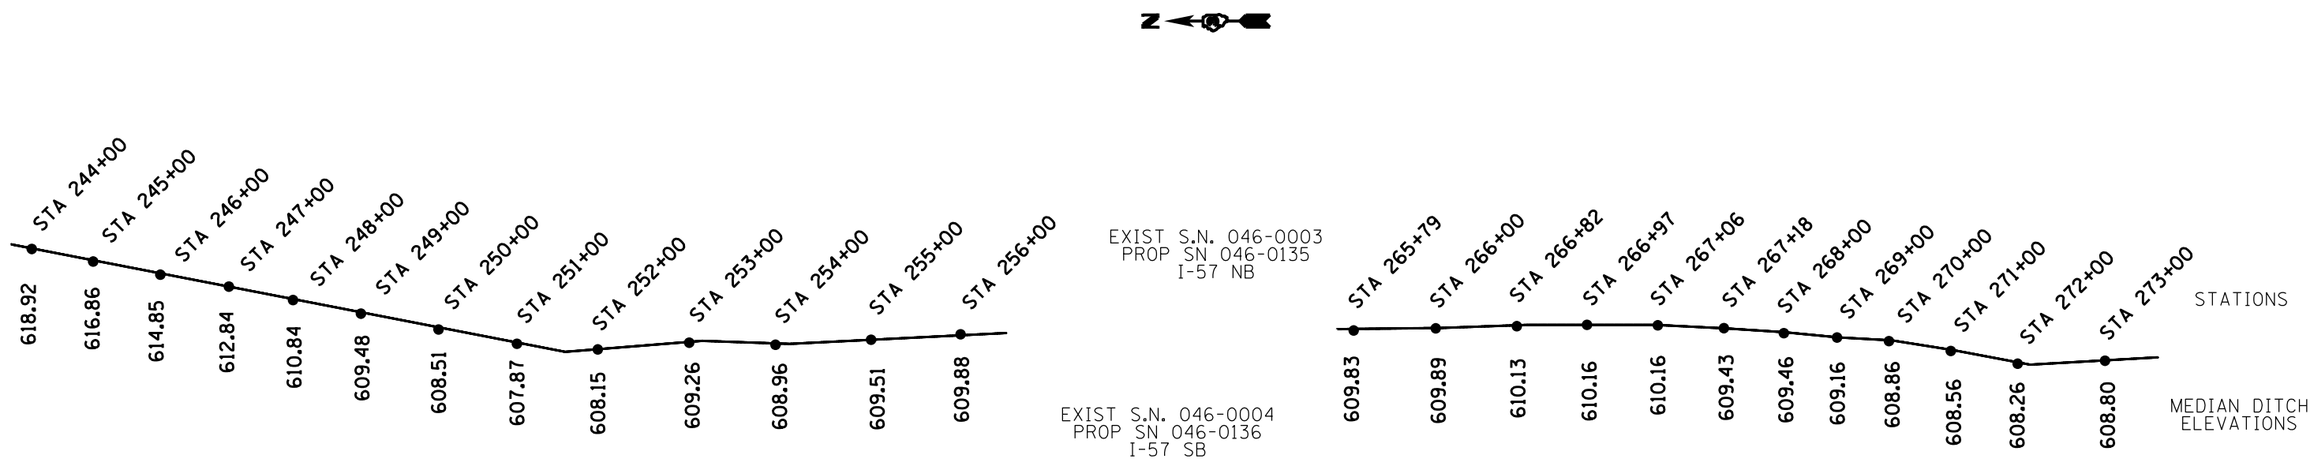

FILE NAME = $FILEL$	USER NAME = $USER$	DESIGNED -	REVISED -	STATE OF ILLINOIS DEPARTMENT OF TRANSPORTATION	MEDIAN DITCH DIAGRAM	F.A.I RTE.	SECTION	COUNTY	TOTAL SHEETS	SHEET NO.
		DRAWN -	REVISED -			57	(140)BR, BR-1 & I(1)	KANKAKEE	183	168
	PLOT SCALE = $SCALE$	CHECKED -	REVISED -					CONTRACT NO. 66750		
$MODELNAME$	PLOT DATE = $DATE$	DATE -	REVISED -		SCALE: ____ SHEET ___ OF ___ SHEETS STA. ____ TO STA. ____		ILLINOIS FED. AID PROJECT			