CONTRACT NO. 66750

| F.A.I RTE. | SECTION | COUNTY | TOTAL SHEETS | SHEET NO. |
|---|---|---|---|---|
| 57 | (140) BR, BR-1 & (61) | KANKAKEE | 183 | 178 |
| STA. 266+82.00 | | TO STA. 266+82.00 | | |
| FED. ROAD DIST. NO. | ILLINOIS | FED. AID PROJECT | | |

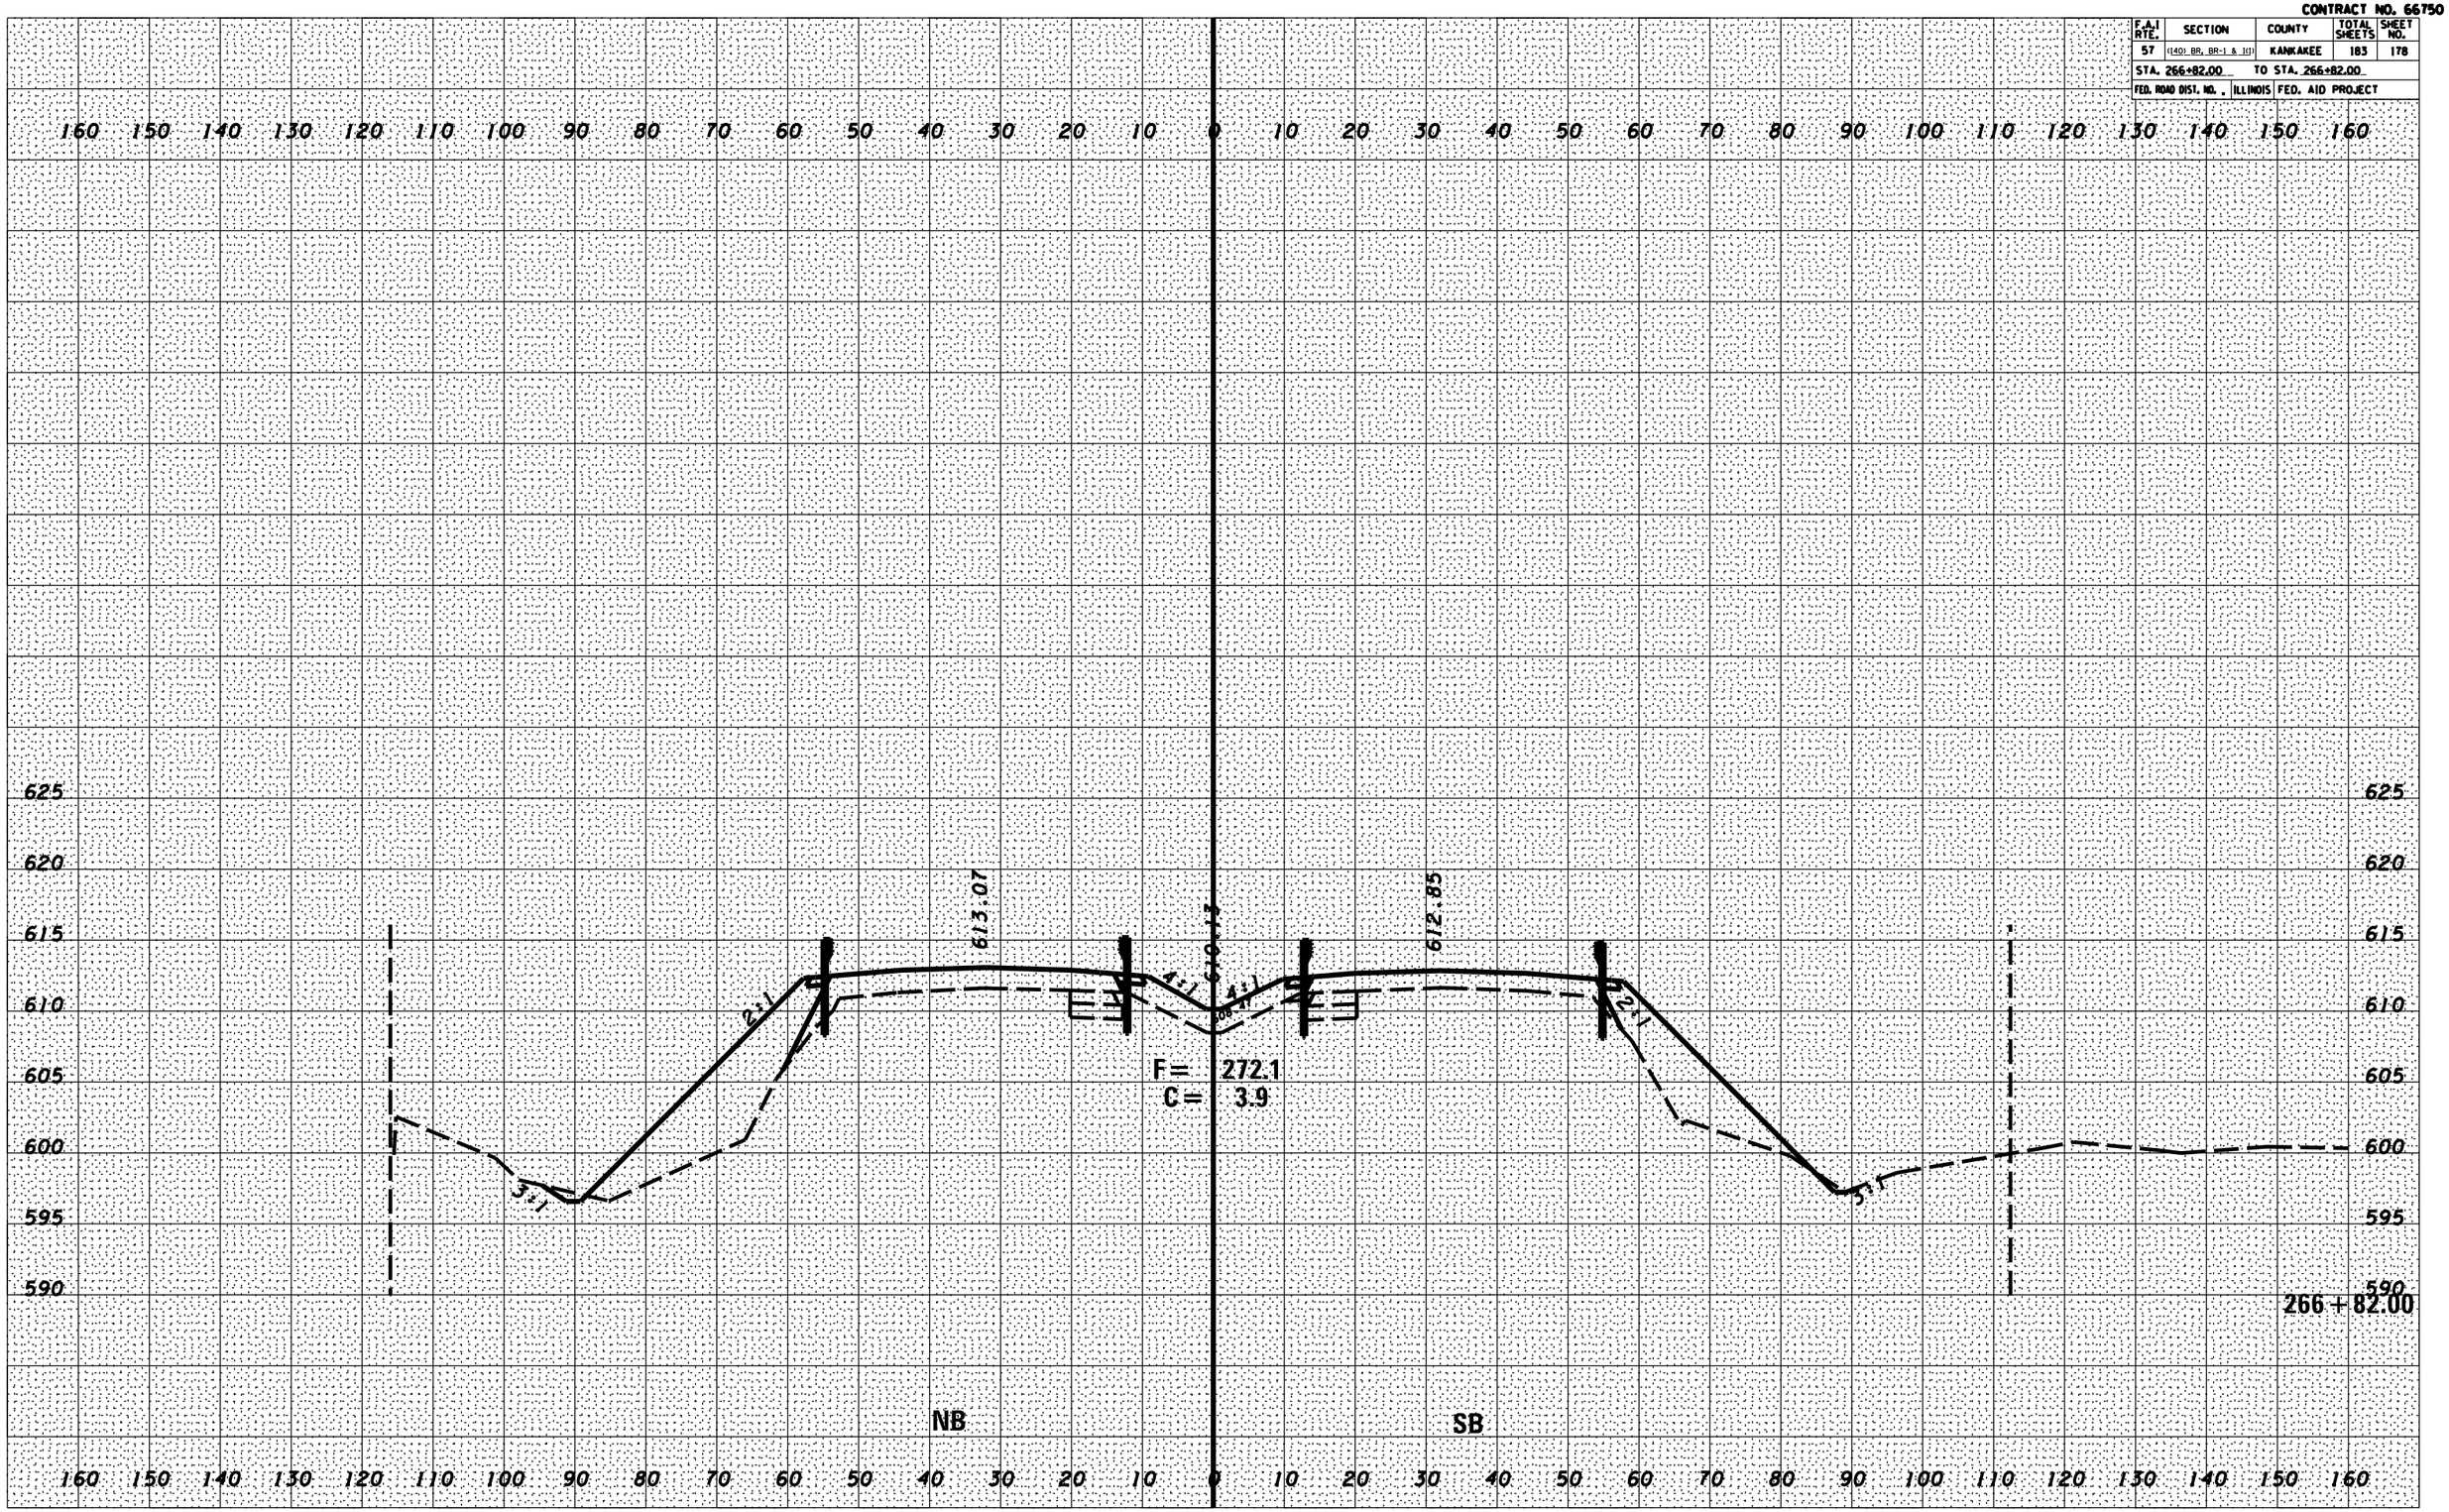


| FINAL SURVEY | BY | DATE |
|---|---|---|
| SURVEYED | | |
| PLOTTED | | |
| TRAVERSE | | |
| NOTE BOOK | AREAS | |
| NO. | AREAS CHECKED | |

| ORIGINAL SURVEY | BY | DATE |
|---|---|---|
| SURVEYED | | |
| PLOTTED | | |
| TRAVERSE | | |
| NOTE BOOK | AREAS | |
| NO. | AREAS CHECKED | |

·DATE·TIME·
·OGN·SPEC·