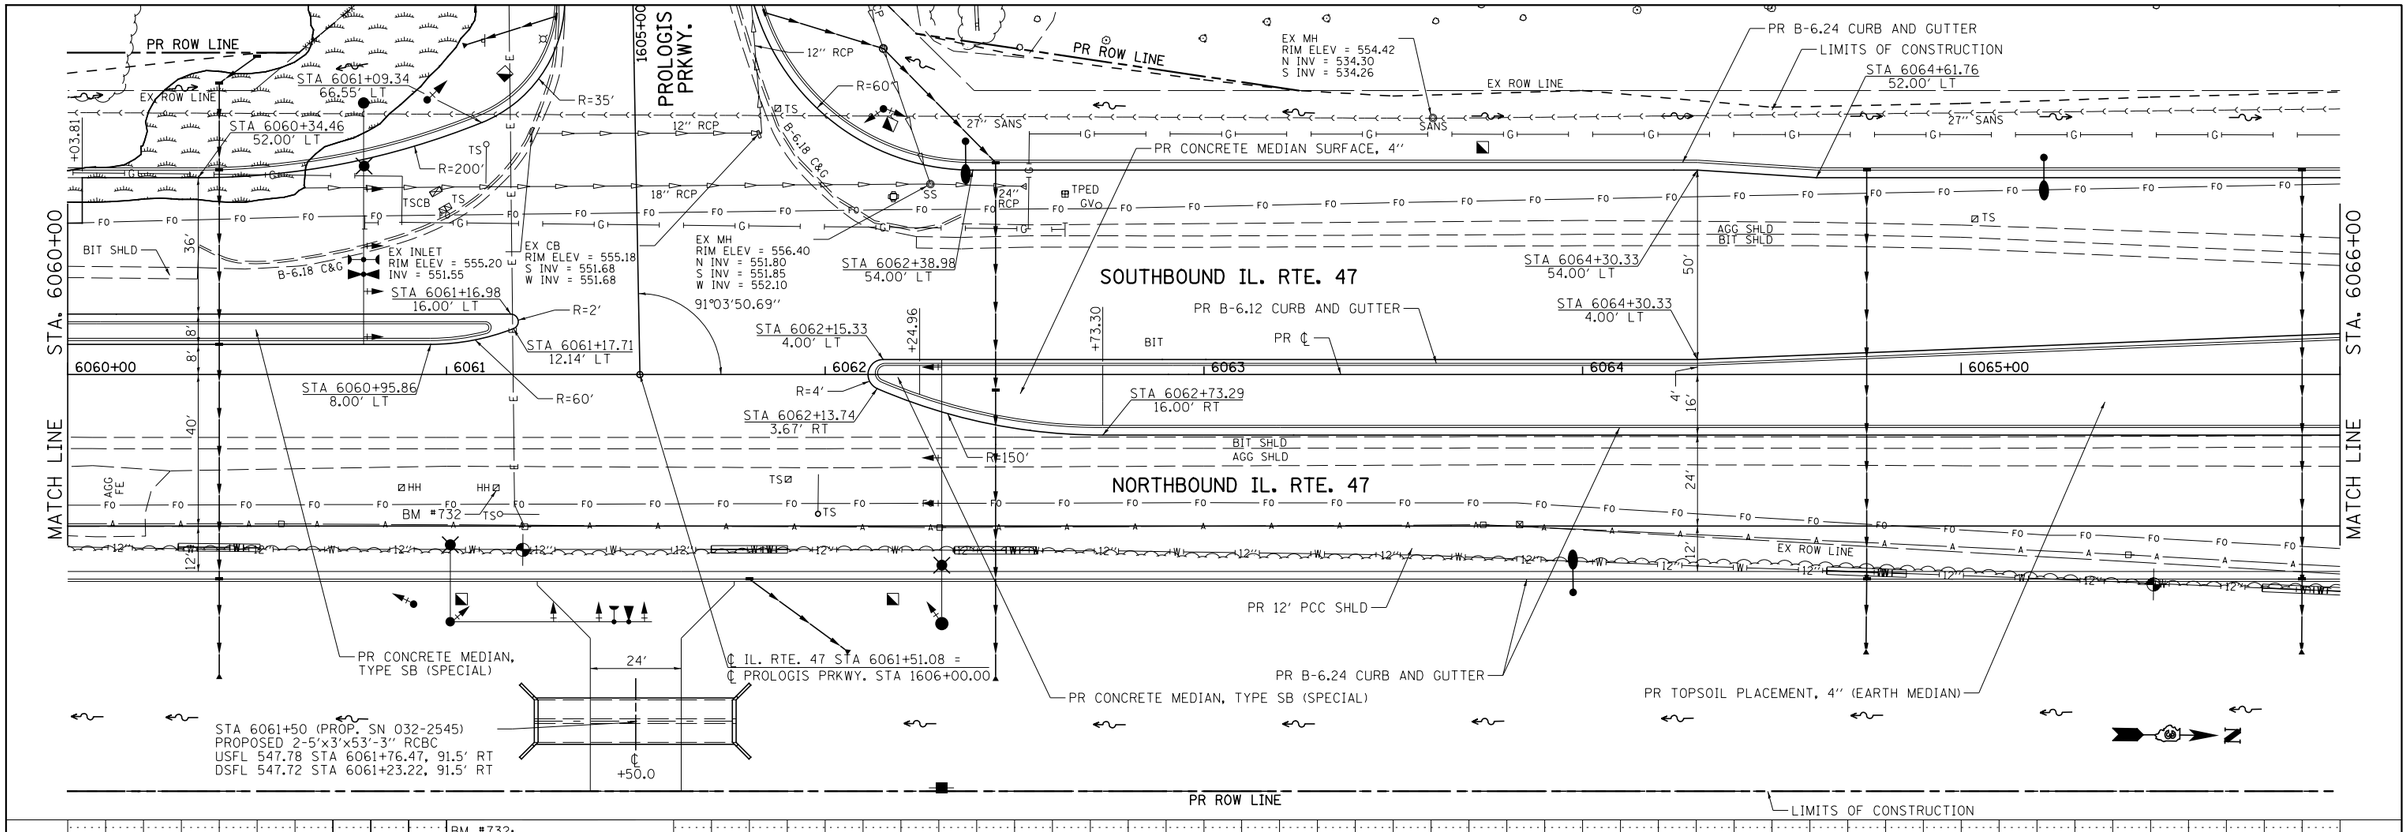

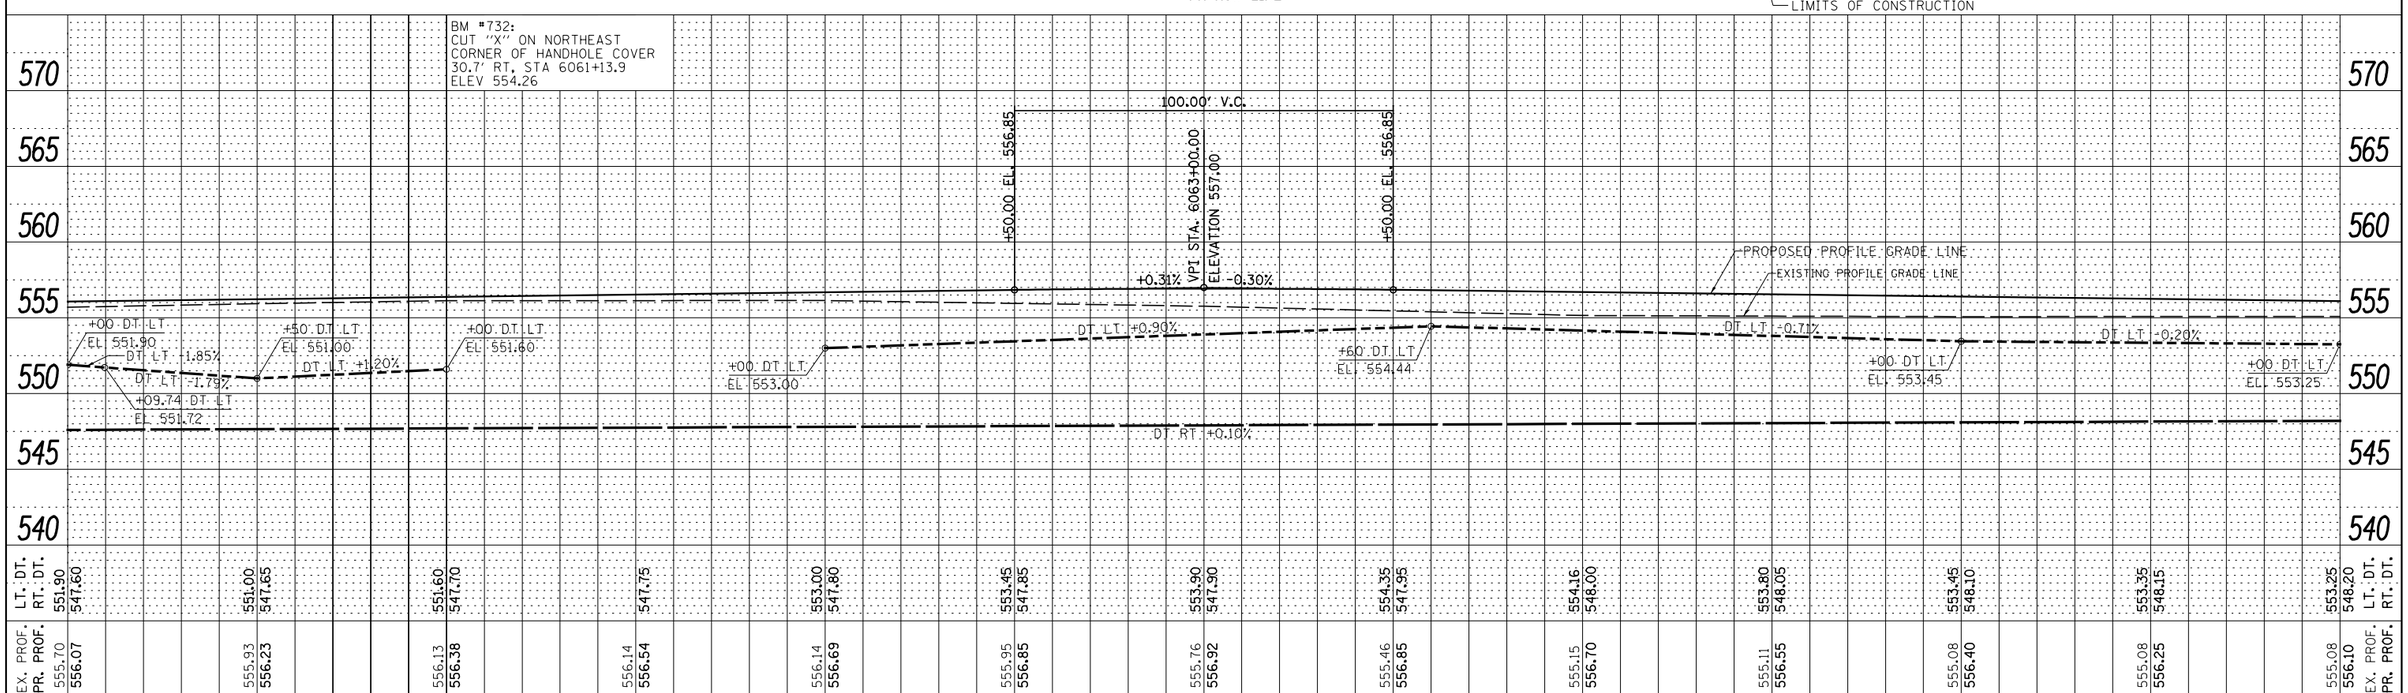

PLAN
SURVEYED
PLOTTED
ALIGNMENT CHECKED
RT. OF WAY CHECKED
CADD FILE NAME
NOTE BOOK NO.
BY
DATE

PROFILE
SURVEYED
PLOTTED
GRADES CHECKED
B.M. NOTED
STRUCTURE NOTATIONS CHKD
NOTE BOOK NO.
BY
DATE

FILE NAME = V:\3195\66B83 (South Section)\CADD Sheets\D366B83-sht-plnprf-7.dgn	USER NAME = bdecraene	DESIGNED - LDZ	REVISED -
		DRAWN - SRH/RMD	REVISED -
SHT_PLNPROF	PLOT SCALE = 40.0000 ' / in.	CHECKED - DJD	REVISED -
	PLOT DATE = 8/6/2013	DATE - 7/15/2013	REVISED -

STATE OF ILLINOIS
DEPARTMENT OF TRANSPORTATION

IL. RTE. 47
PLAN & PROFILE

SCALE: H=20 V=5 | SHEET 7 OF 34 SHEETS | STA. 6060+00 TO STA. 6066+00

F.A.P. RTE.	SECTION	COUNTY	TOTAL SHEETS	SHEET NO.
326	(110)R, BR & BR-1	GRUNDY	644	118

CONTRACT NO. 66B83

ILLINOIS FED. AID PROJECT