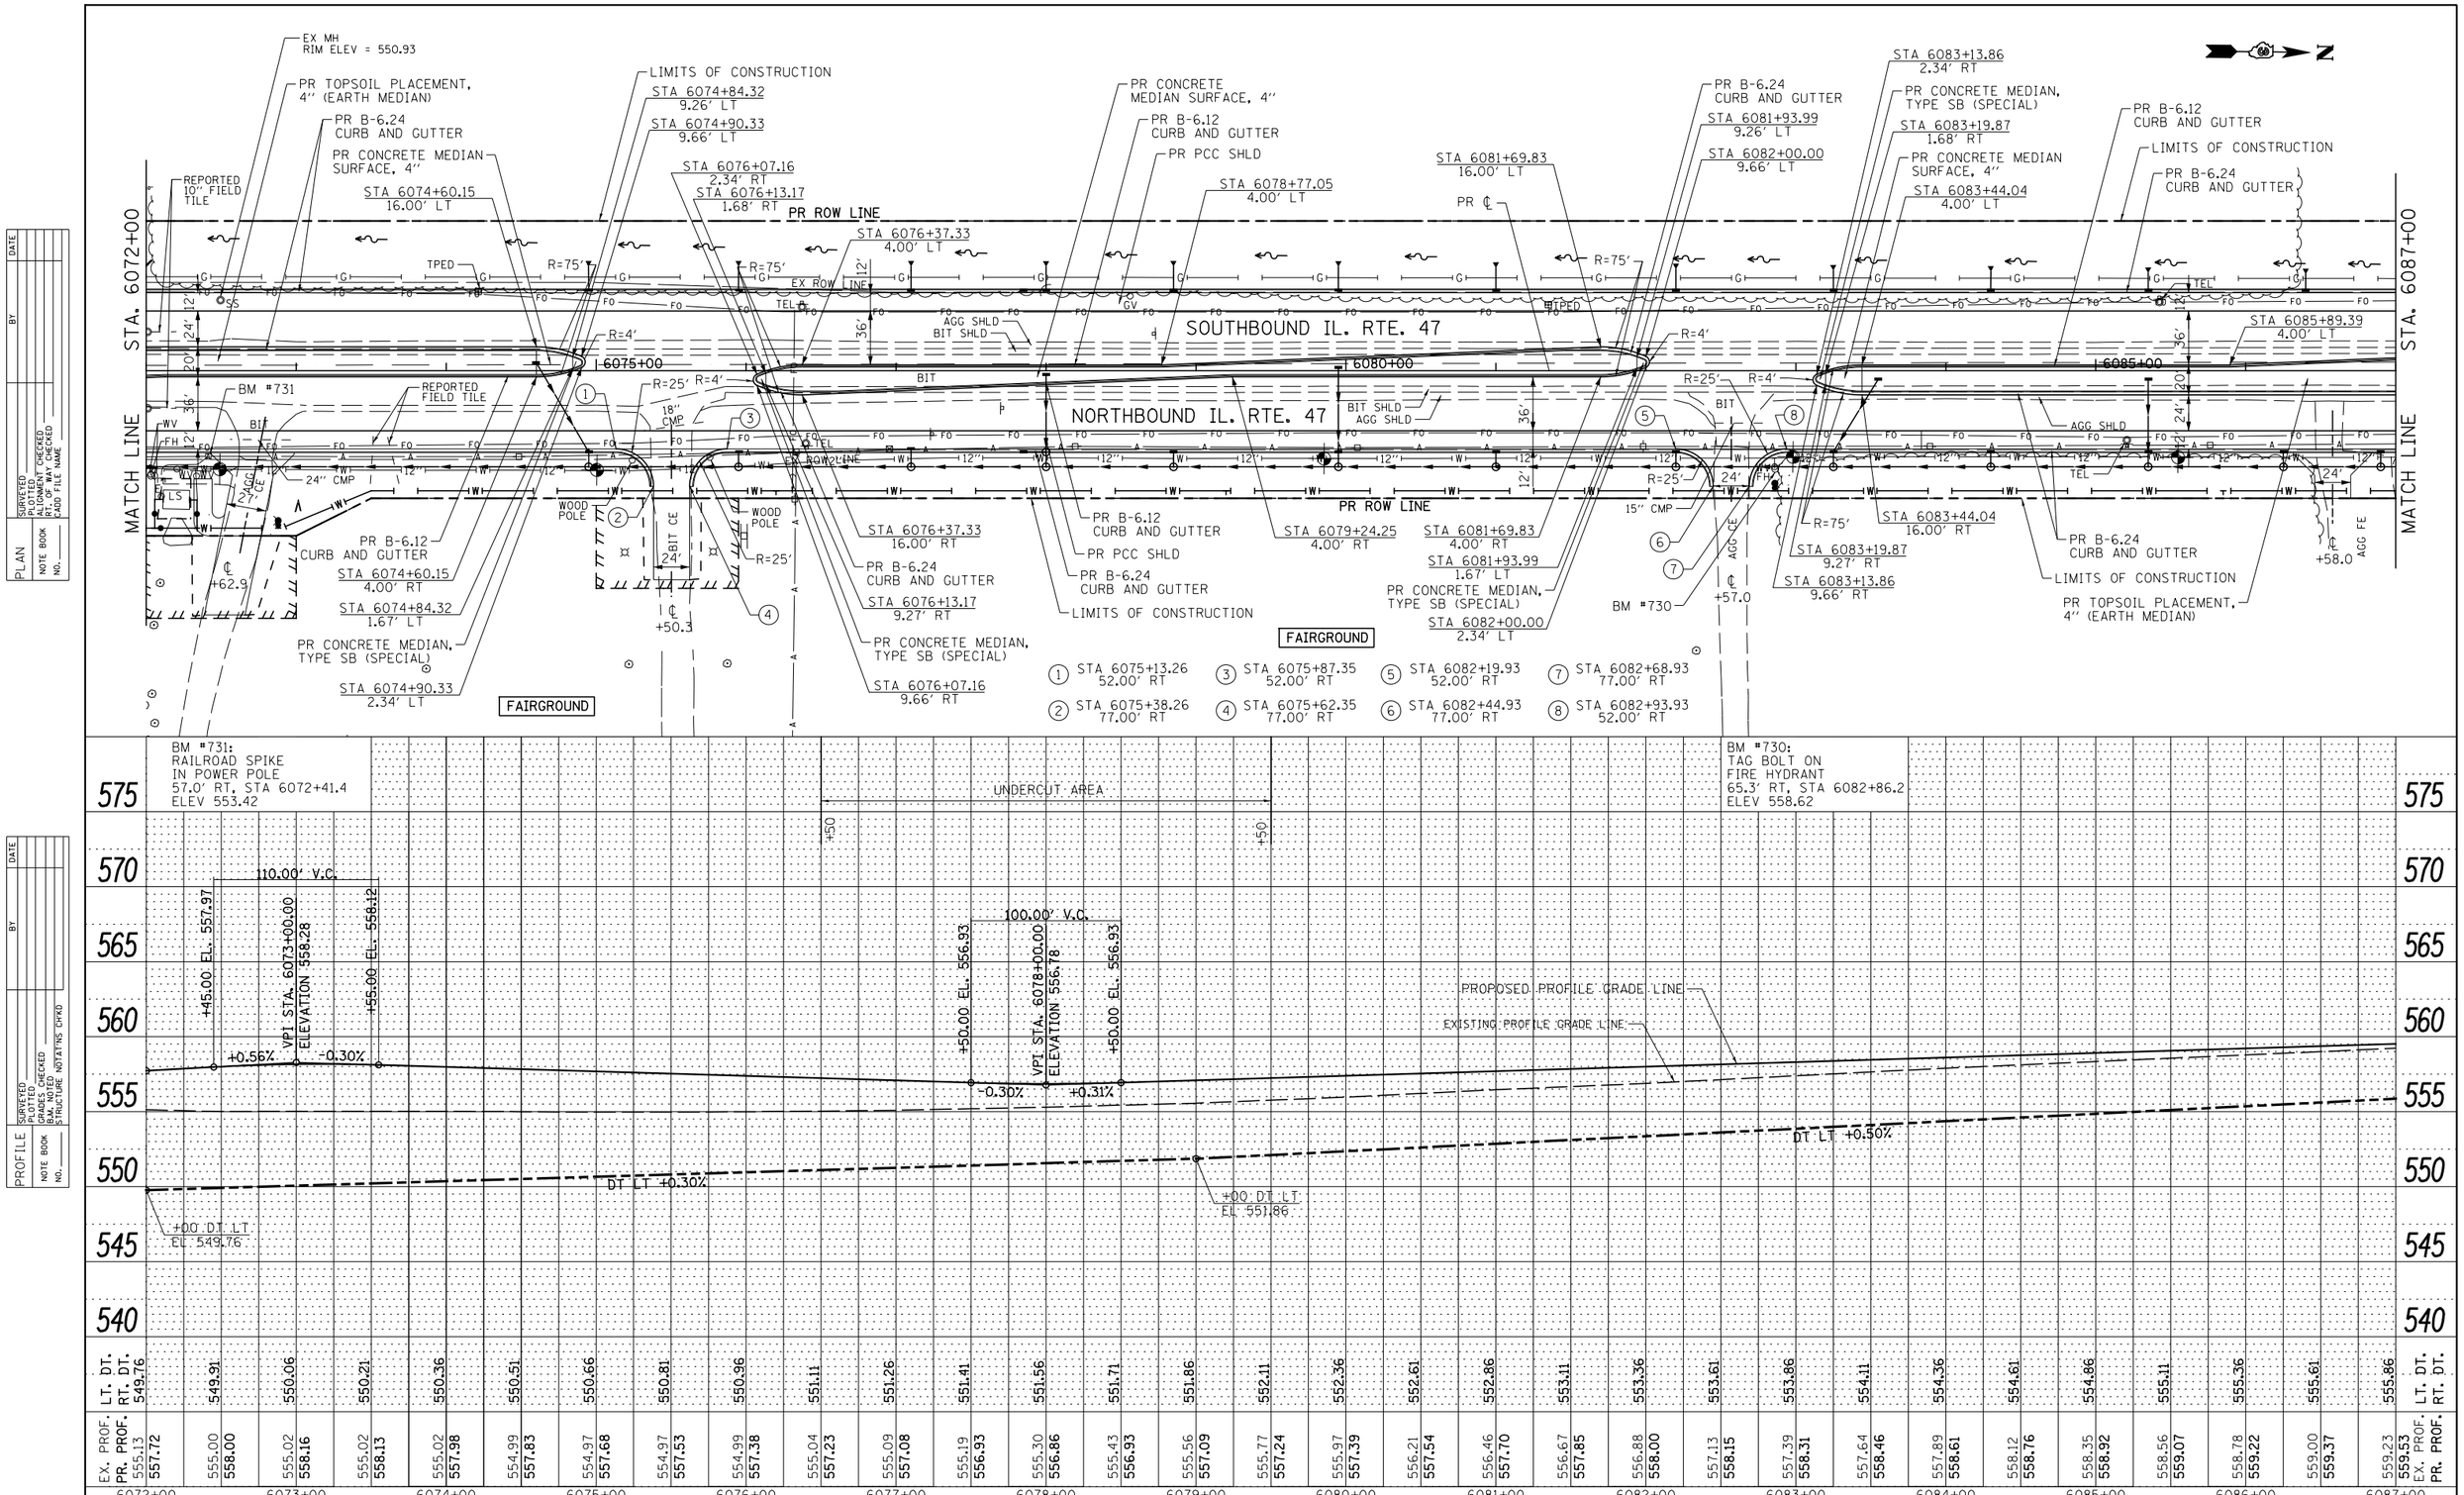

PLAN — SURVEYED; PLOTTED; ALIGNMENT CHECKED; RT. OF WAY CHECKED; CADD FILE NAME; NOTE BOOK; NO.; BY; DATE

PROFILE — SURVEYED; PLOTTED; PROFILES CHECKED; BM. NOTED; STRUCTURE NO(ATNS CHKD

FILE NAME = V:\3195\66B83 (South Section)\CADD Sheets\0366B83-sht-plnprf-9.dgn	USER NAME = bdecraene	DESIGNED - HLC	REVISED -
SHT_PLNPROF		DRAWN - HLC	REVISED -
	PLOT SCALE = 100.0000 ' / in.	CHECKED - CAS	REVISED -
	PLOT DATE = 8/6/2013	DATE - 7/15/2013	REVISED -

STATE OF ILLINOIS
DEPARTMENT OF TRANSPORTATION

IL. RTE. 47
PLAN & PROFILE

SCALE: H=50 V=5 | SHEET 9 OF 34 SHEETS | STA. 6072+00 TO STA. 6087+00

F.A.P. RTE.	SECTION	COUNTY	TOTAL SHEETS	SHEET NO.
326	(110)R, BR & BR-1	GRUNDY	644	120
		CONTRACT NO. 66B83		
		ILLINOIS FED. AID PROJECT		