NOTES:

1. DEPRESS CURB FOR TRAFFIC BARRIER TERMINAL, TYPE 1, SPECIAL (TANGENT) AT THE FOLLOWING LOCATIONS:
STA 6116+66 TO STA 6117+26 RT
STA 6119+54 TO STA 6120+14 LT

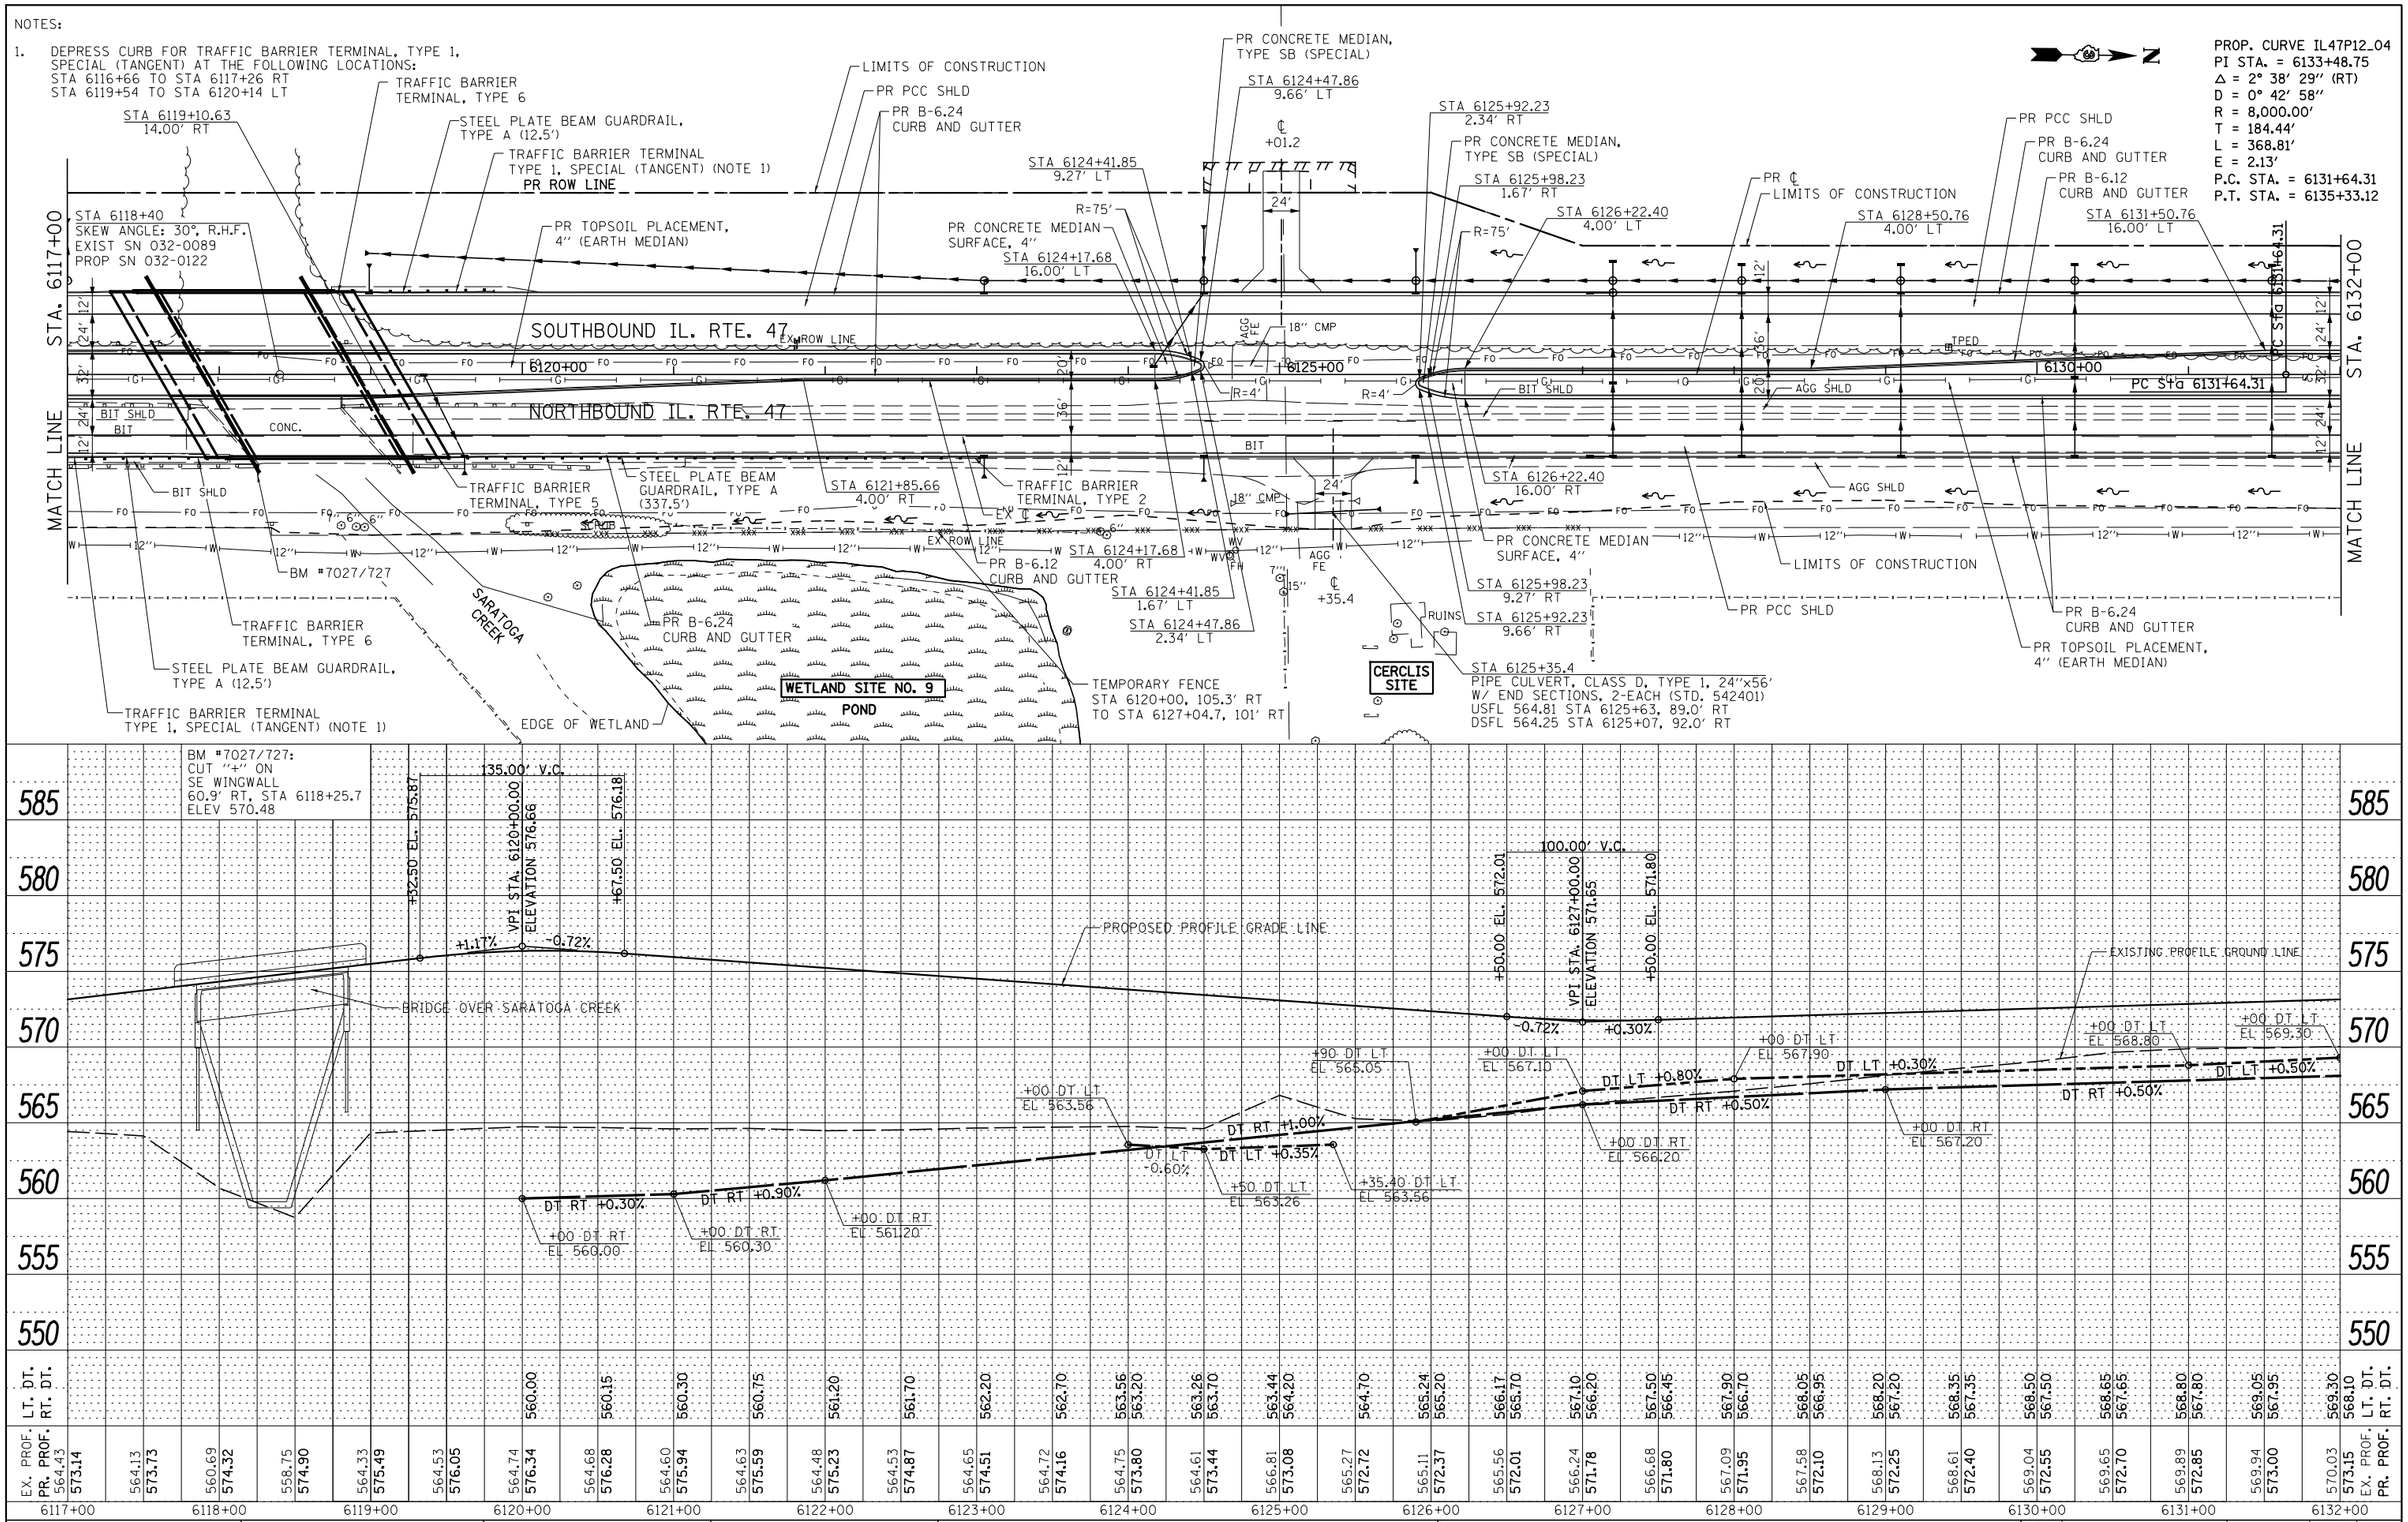

FILE NAME = V:\3195\66B83 (South Section)\CADD Sheets\0366B83-sht-plnprf-12.dgn	USER NAME = bdecraene	DESIGNED - HLC	REVISED -
	PLOT SCALE = 100.0000 ′ / in.	DRAWN - HLC	REVISED -
SHT_PLNPROF	PLOT DATE = 8/6/2013	CHECKED - CAS	REVISED -
		DATE - 7/15/2013	REVISED -

STATE OF ILLINOIS
DEPARTMENT OF TRANSPORTATION

IL. RTE. 47
PLAN & PROFILE

SCALE: H=50 V=5 | SHEET 12 OF 34 SHEETS | STA. 6117+00 TO STA. 6132+00

F.A.P. RTE.	SECTION	COUNTY	TOTAL SHEETS	SHEET NO.
326	(110)R, BR & BR-1	GRUNDY	644	123

CONTRACT NO. 66B83

ILLINOIS FED. AID PROJECT

PLAN: SURVEYED / PLOTTED / ALIGNMENT CHECKED / RT. OF WAY CHECKED / CADD FILE NAME / NOTE BOOK NO. / BY / DATE

PROFILE: SURVEYED / PLOTTED / GRADES CHECKED / BM. NOTED / STRUCTURE NOTATNS CHKD / NOTE BOOK NO. / BY / DATE