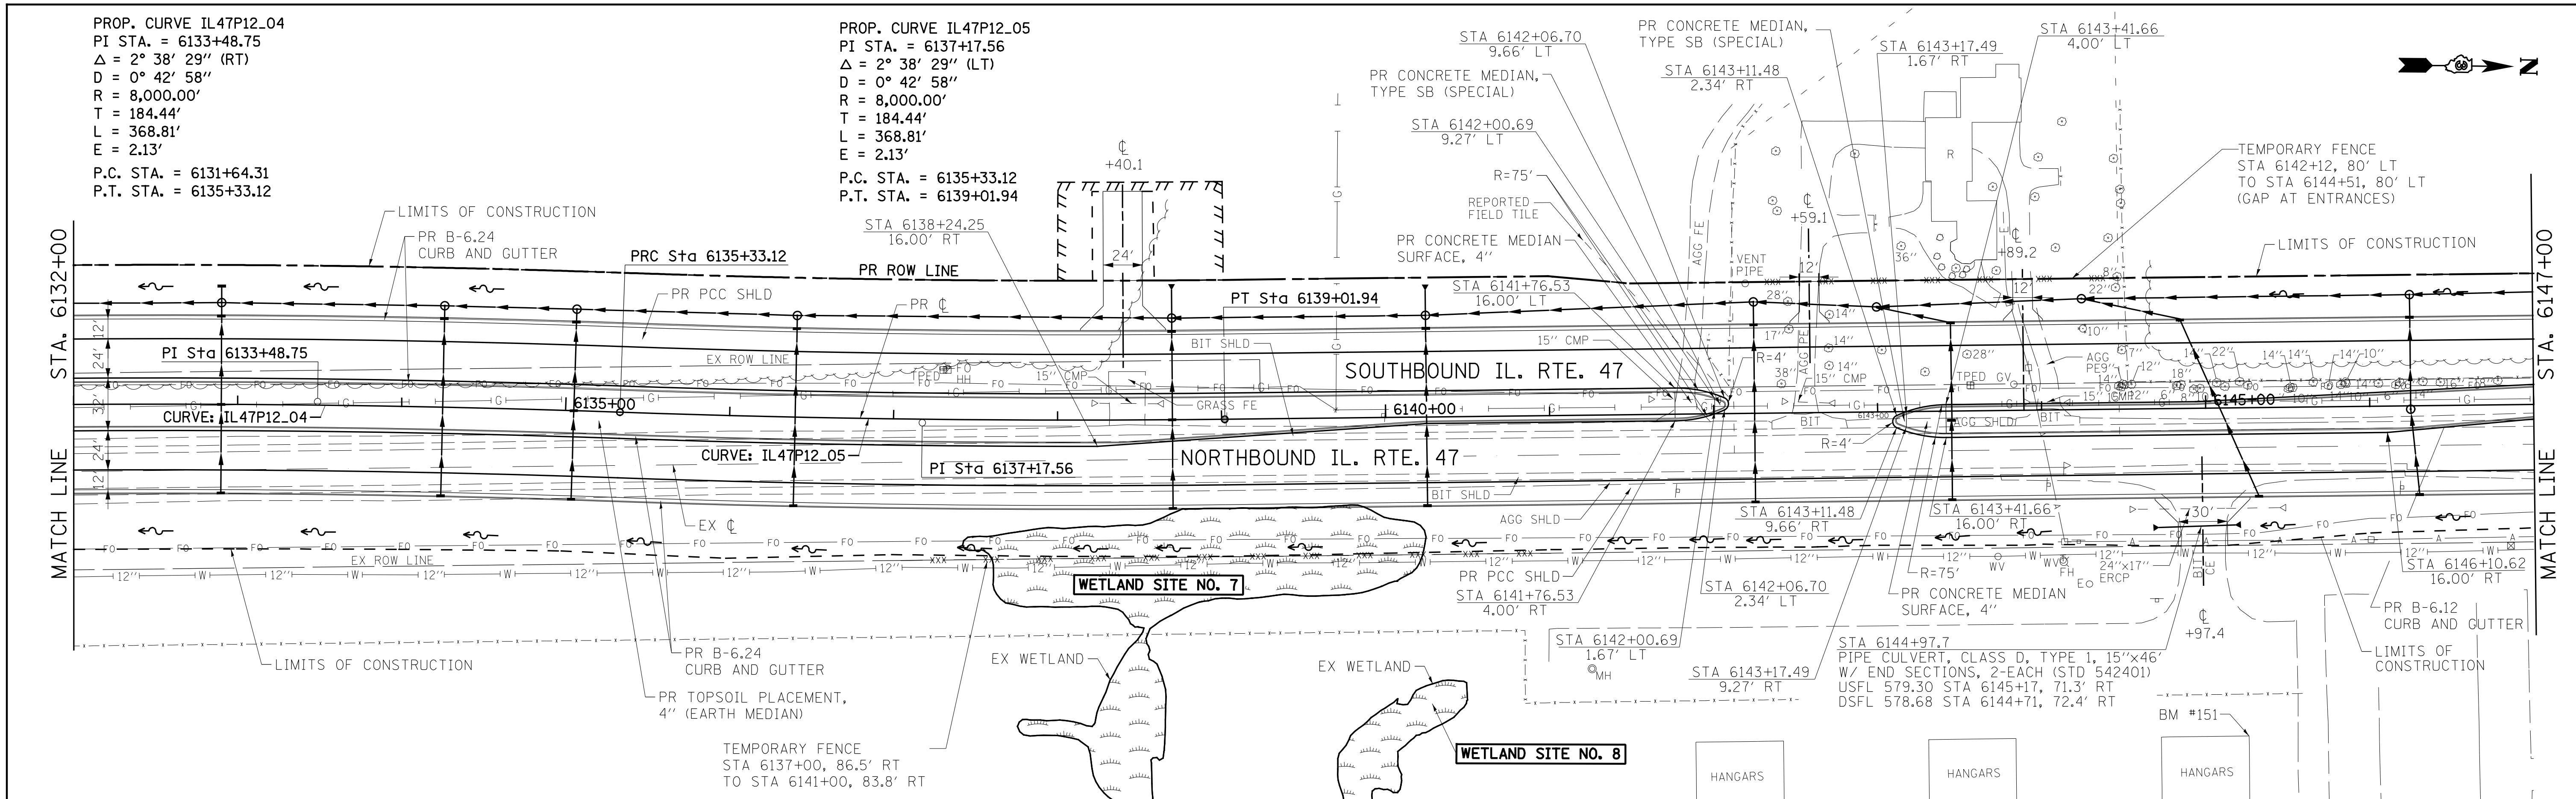

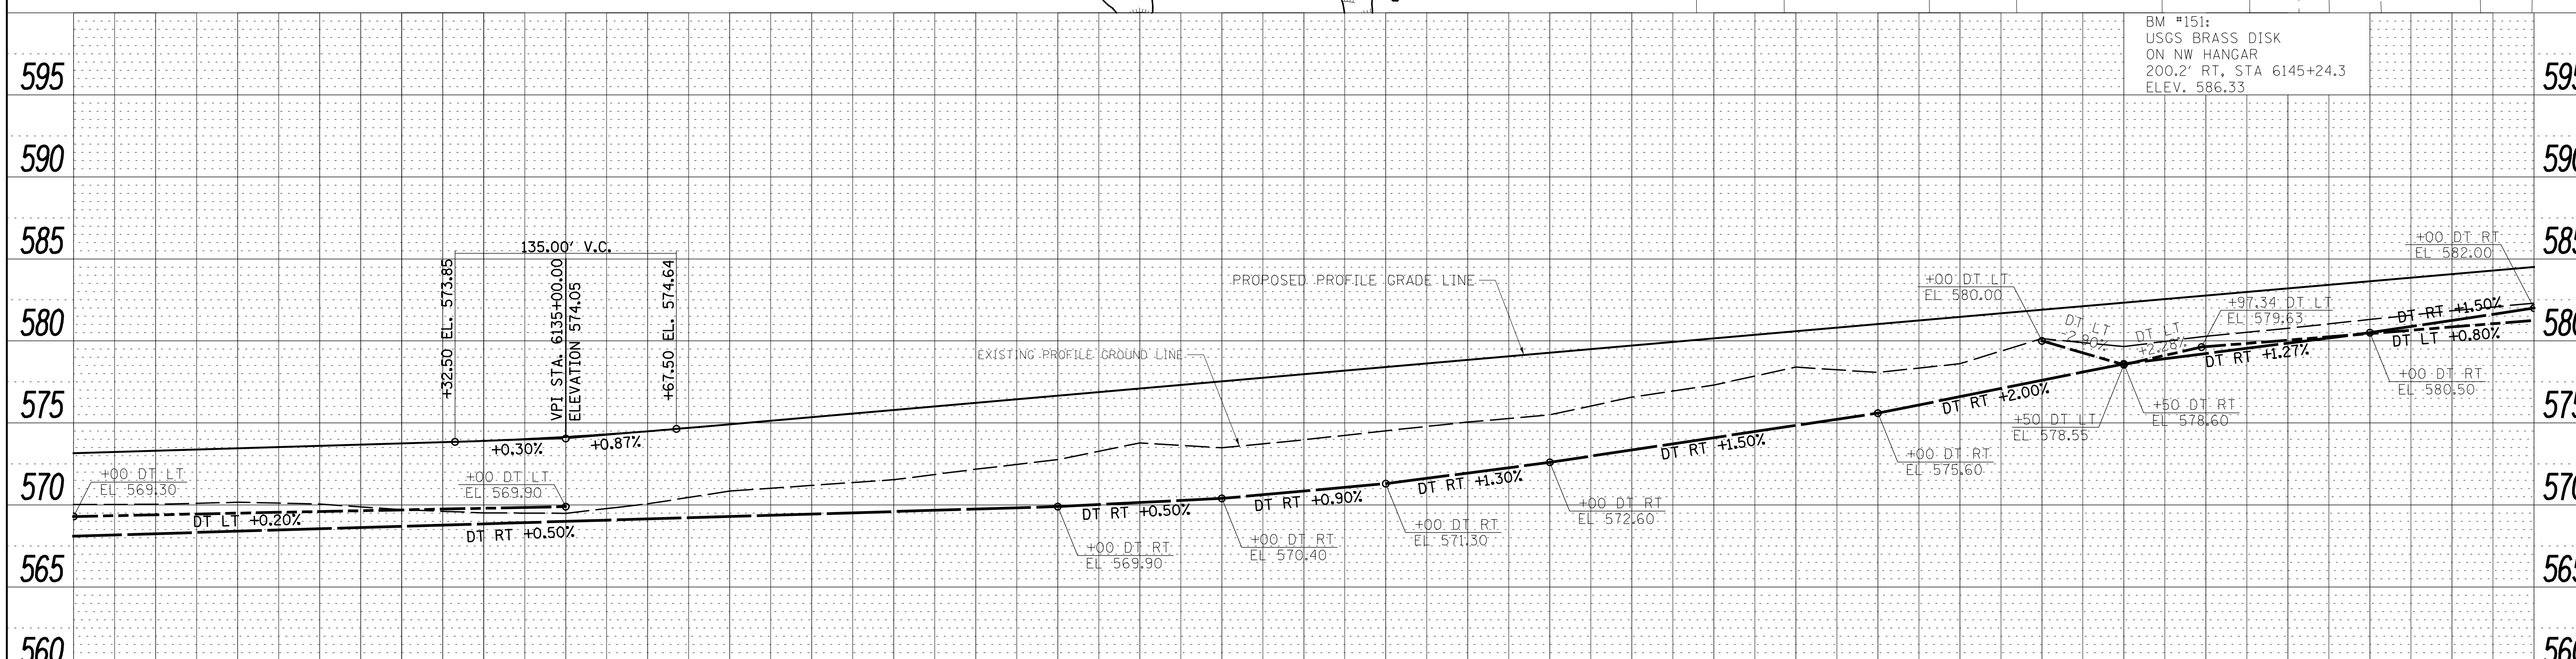

STATION	LT. DT.	RT. DT.	EX. PROF.	PR. PROF.
6132+00	569.30	568.10	570.03	573.15
6132+50	569.40	568.25	570.04	573.30
6133+00	569.50	568.40	570.16	573.45
6133+50	569.60	568.55	570.06	573.60
6134+00	569.70	568.70	569.71	573.75
6134+50	569.80	568.85	569.52	573.91
6135+00	569.90	569.00	569.49	574.15
6135+50		569.15	570.07	574.49
6136+00		569.30	570.85	574.92
6136+50		569.45	571.19	575.36
6137+00		569.60	571.54	575.79
6137+50		569.75	572.18	576.23
6138+00		569.90	572.77	576.67
6138+50		570.15	573.78	577.10
6139+00		570.40	573.48	577.54
6139+50		570.85	573.97	577.97
6140+00		571.30	574.52	578.41
6140+50		571.95	575.05	578.85
6141+00		572.60	575.50	579.28
6141+50		573.35	576.57	579.72
6142+00		574.10	577.31	580.15
6142+50		574.85	578.40	580.59
6143+00		575.60	578.08	581.02
6143+50		576.60	578.61	581.46
6144+00	580.00	577.60	580.15	581.90
6144+50	578.55	578.60	579.66	582.33
6145+00	579.65	579.23	580.29	582.77
6145+50	580.05	579.87	580.77	583.20
6146+00	580.45	580.50	581.31	583.64
6146+50	580.85	581.25	581.84	584.08
6147+00	581.25	582.00	582.30	584.51

PLAN — SURVEYED / PLOTTED / ALIGNMENT CHECKED / RT. OF WAY CHECKED / CADD FILE NAME / NOTE BOOK / NO. / BY / DATE

PROFILE — SURVEYED / PLOTTED / GRADES CHECKED / B.M. NOTED / STRUCTURE NOTAT'NS CH'KD / NOTE BOOK / NO. / BY / DATE

FILE NAME =	USER NAME = bdecraene	DESIGNED - HLC	REVISED -
V:\3195\66B83 (South Section)\CADD Sheets\D366B83-sht-plnprf-13.dgn		DRAWN - HLC	REVISED -
	PLOT SCALE = 100.0000 ′ / in.	CHECKED - CAS	REVISED -
SHT_PLNPROF	PLOT DATE = 8/6/2013	DATE - 7/15/2013	REVISED -

STATE OF ILLINOIS
DEPARTMENT OF TRANSPORTATION

IL. RTE. 47
PLAN & PROFILE

SCALE: H=50 V=5 | SHEET 13 OF 34 SHEETS | STA. 6132+00 TO STA. 6147+00

F.A.P. RTE.	SECTION	COUNTY	TOTAL SHEETS	SHEET NO.
326	(110)R, BR & BR-1	GRUNDY	644	124

CONTRACT NO. 66B83

ILLINOIS FED. AID PROJECT