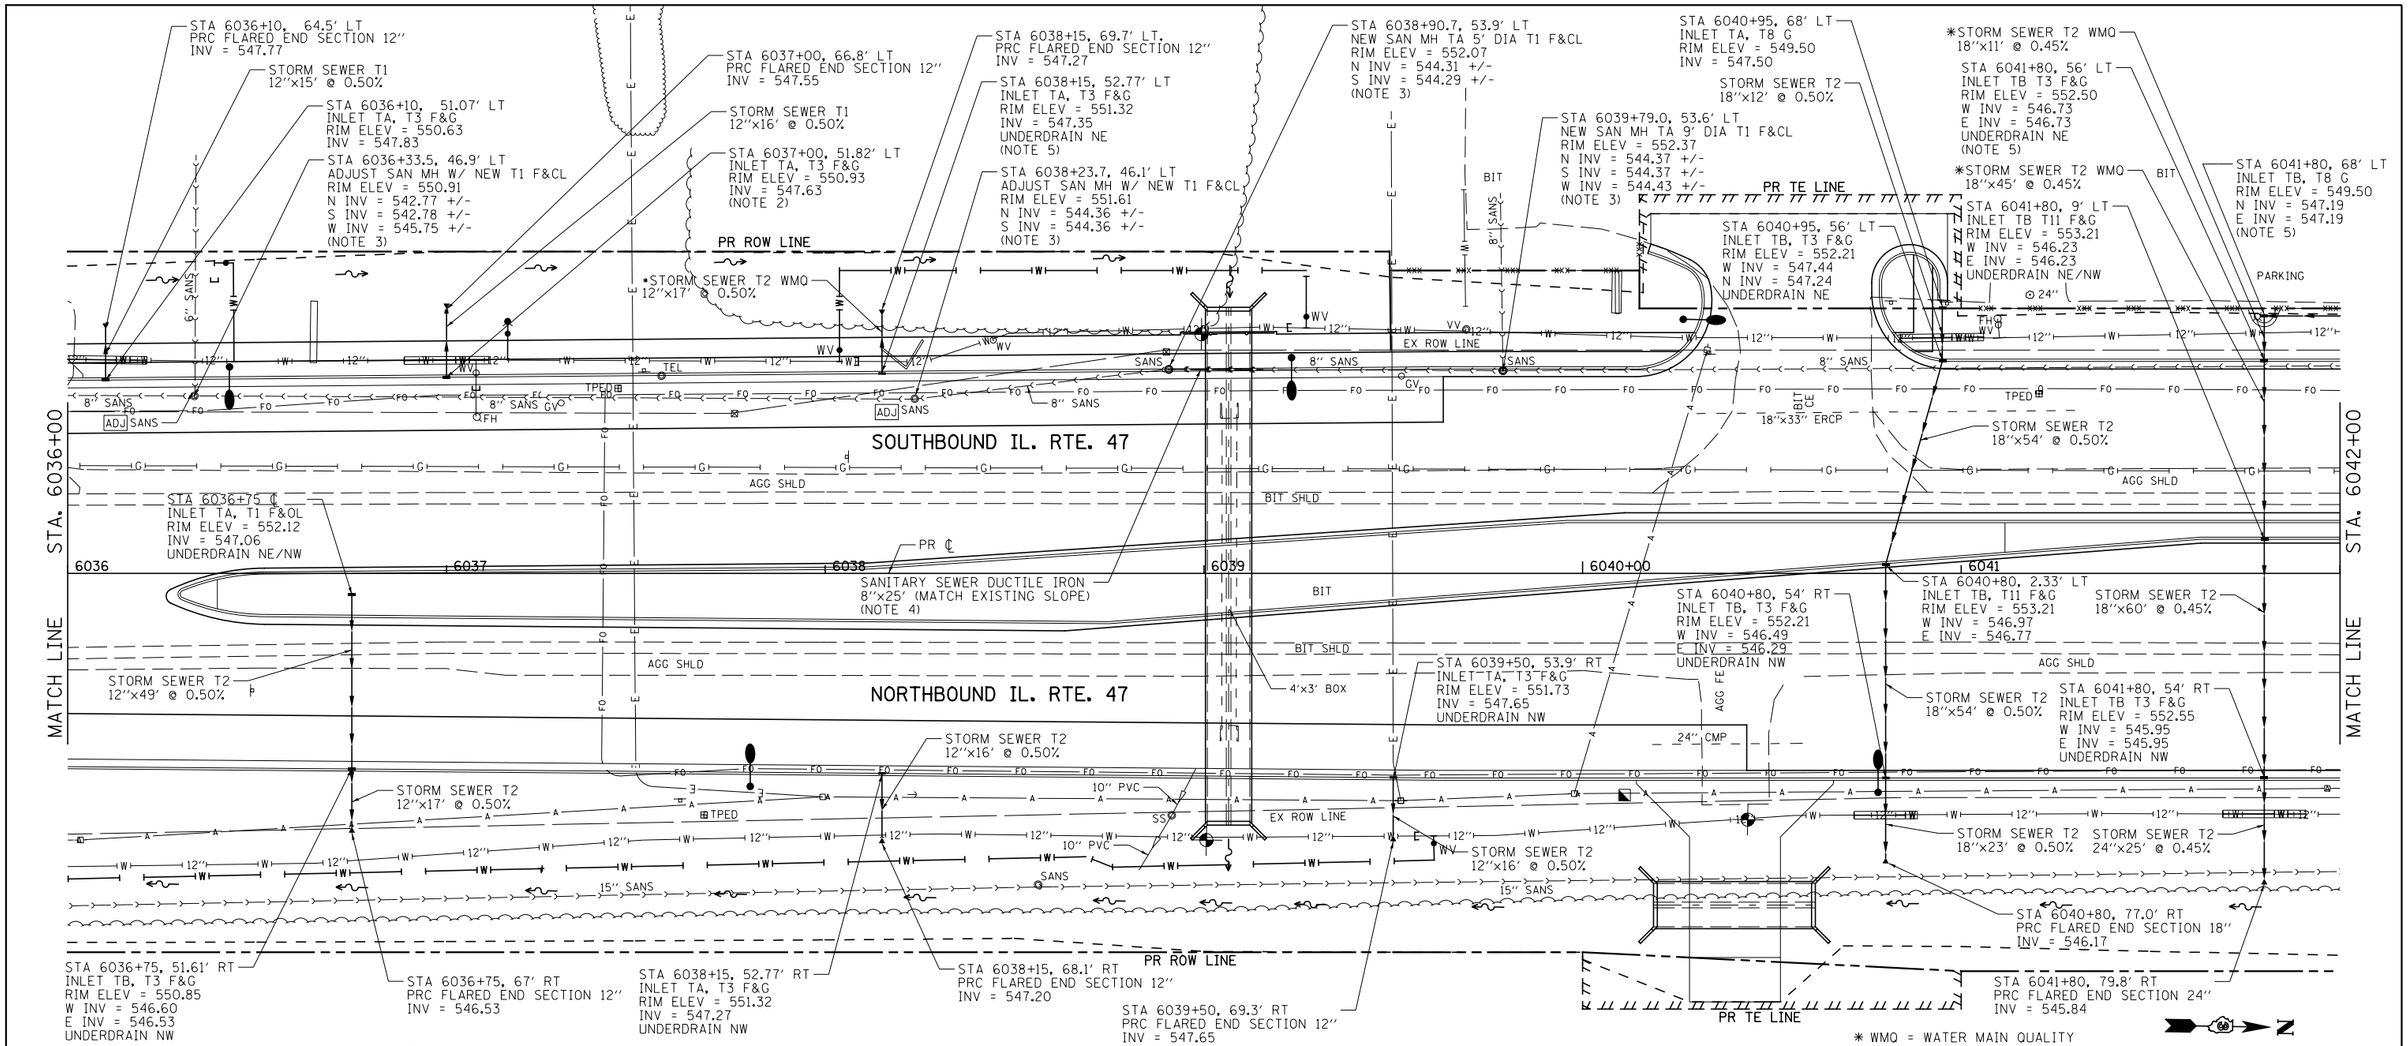

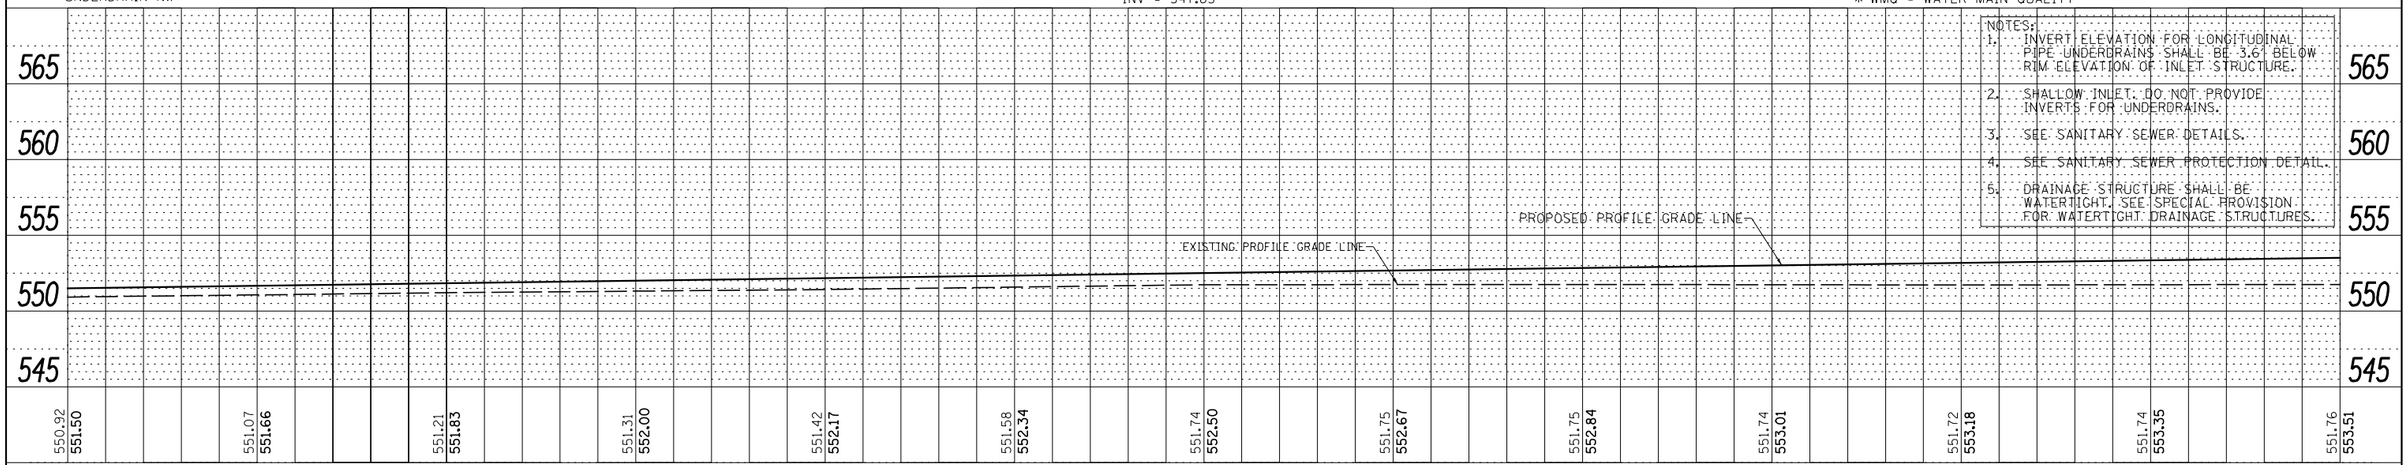

NOTES:

1. INVERT ELEVATION FOR LONGITUDINAL PIPE UNDERDRAINS SHALL BE 3.6' BELOW RIM ELEVATION OF INLET STRUCTURE.
2. SHALLOW INLET. DO NOT PROVIDE INVERTS FOR UNDERDRAINS.
3. SEE SANITARY SEWER DETAILS.
4. SEE SANITARY SEWER PROTECTION DETAIL.
5. DRAINAGE STRUCTURE SHALL BE WATERTIGHT. SEE SPECIAL PROVISION FOR WATERTIGHT DRAINAGE STRUCTURES.

PLAN: SURVEYED / PLOTTED / ALIGNMENT CHECKED / RT. OF WAY CHECKED / CADD FILE NAME — NOTE BOOK NO. — BY — DATE

PROFILE: SURVEYED / PLOTTED / GRADES CHECKED / BM. NOTED / STRUCTURE NOTATNS CHKD — NOTE BOOK NO. — BY — DATE

FILE NAME = V:\3195\66B83 (South Section)\CADD Sheets\0366B83-sht-drain-3.dgn	USER NAME = bdecraene	DESIGNED - LRS	REVISED -
		DRAWN - SRH/RMD	REVISED -
SHT_PLNPROF	PLOT SCALE = 40.0000 ' / in.	CHECKED - DJD	REVISED -
	PLOT DATE = 8/6/2013	DATE - 7/15/2013	REVISED -

STATE OF ILLINOIS
DEPARTMENT OF TRANSPORTATION

IL. RTE. 47
STORM SEWER AND UTILITIES PLAN & PROFILE

SCALE: H=20 V=5 | SHEET 3 OF 35 SHEETS | STA. 6036+00 TO STA. 6042+00

F.A.P. RTE.	SECTION	COUNTY	TOTAL SHEETS	SHEET NO.
326	(110)R, BR & BR-1	GRUNDY	644	201

CONTRACT NO. 66B83

ILLINOIS FED. AID PROJECT