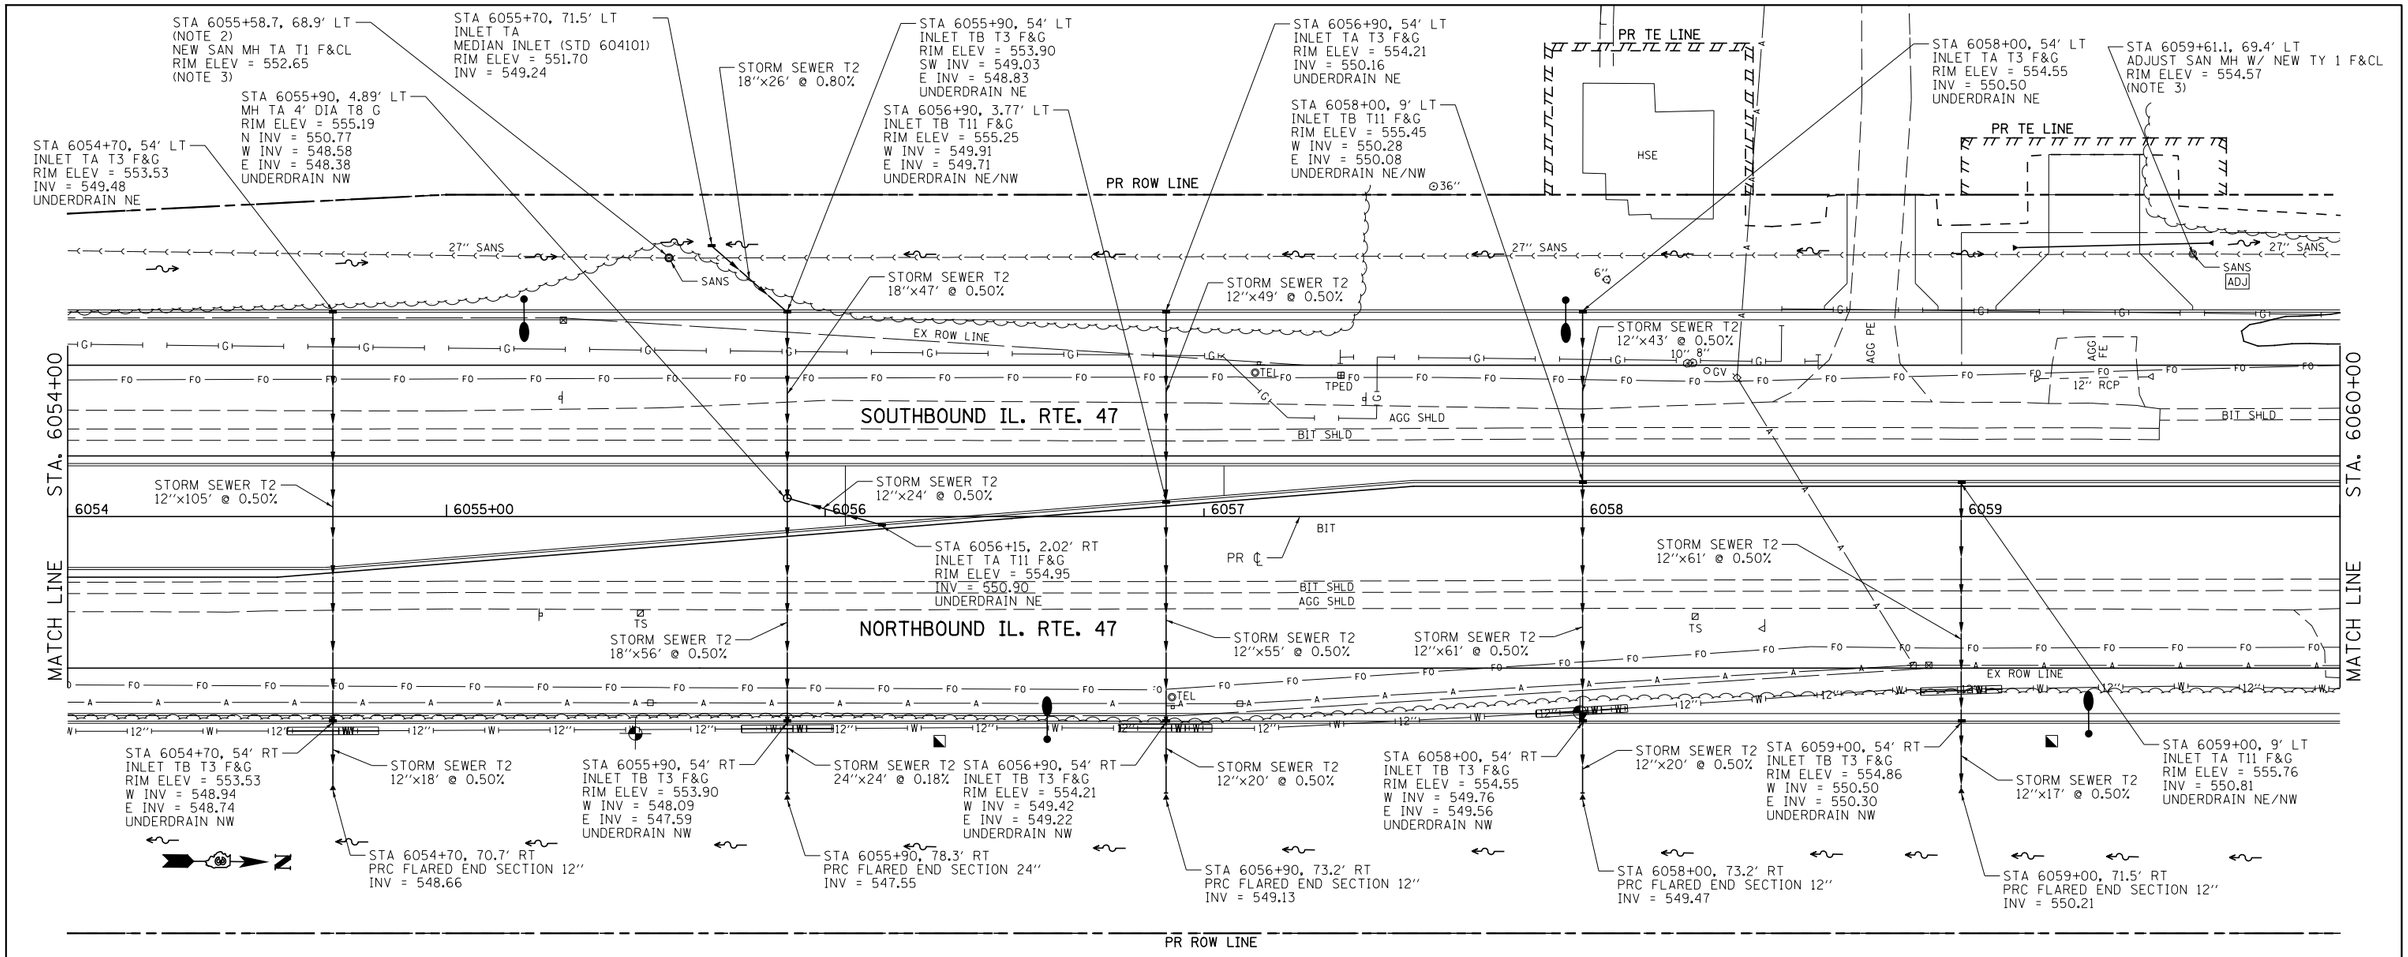

NOTES:

1. INVERT ELEVATION FOR LONGITUDINAL PIPE UNDERDRAINS SHALL BE 3.6' BELOW RIM ELEVATION OF INLET STRUCTURE.
2. REMOVE EXISTING CONICAL MANHOLE SECTION AND REPLACE WITH FULL DIAMETER SECTION AND FLAT SLAB TOP.
3. SEE SANITARY SEWER DETAILS.

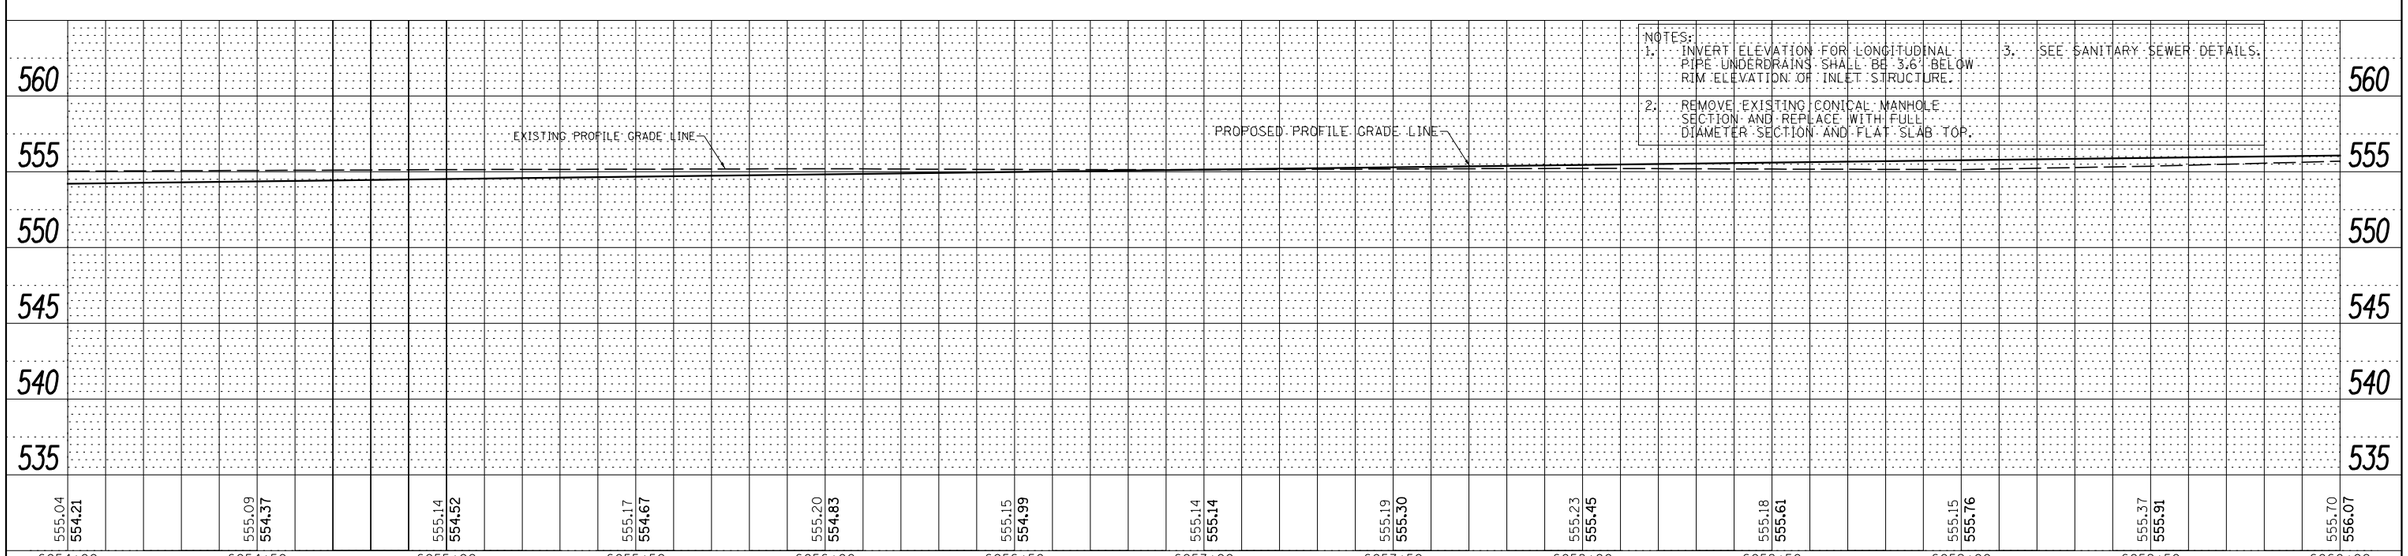

FILE NAME = V:\3195\66B83 (South Section)\CADD Sheets\0366B83-sht-drain-6.dgn	USER NAME = bdecraene	DESIGNED - LRS	REVISED -
		DRAWN - SRH/RMD	REVISED -
	PLOT SCALE = 40.0000 ' / in.	CHECKED - DJD	REVISED -
SHT_PLNPROF	PLOT DATE = 8/6/2013	DATE - 7/15/2013	REVISED -

STATE OF ILLINOIS
DEPARTMENT OF TRANSPORTATION

IL. RTE. 47
STORM SEWER AND UTILITIES PLAN & PROFILE

SCALE: H=20 V=5 | SHEET 6 OF 35 SHEETS | STA. 6054+00 TO STA. 6060+00

F.A.P. RTE.	SECTION	COUNTY	TOTAL SHEETS	SHEET NO.
326	(110)R, BR & BR-1	GRUNDY	644	204

CONTRACT NO. 66B83

ILLINOIS FED. AID PROJECT

PLAN: SURVEYED / PLOTTED / ALIGNMENT CHECKED / RT. OF WAY CHECKED / CADD FILE NAME / NOTE BOOK NO. / BY / DATE

PROFILE: SURVEYED / PLOTTED / GRADES CHECKED / BM. NOTED / STRUCTURE NOTATNS CHKD / NOTE BOOK NO. / BY / DATE