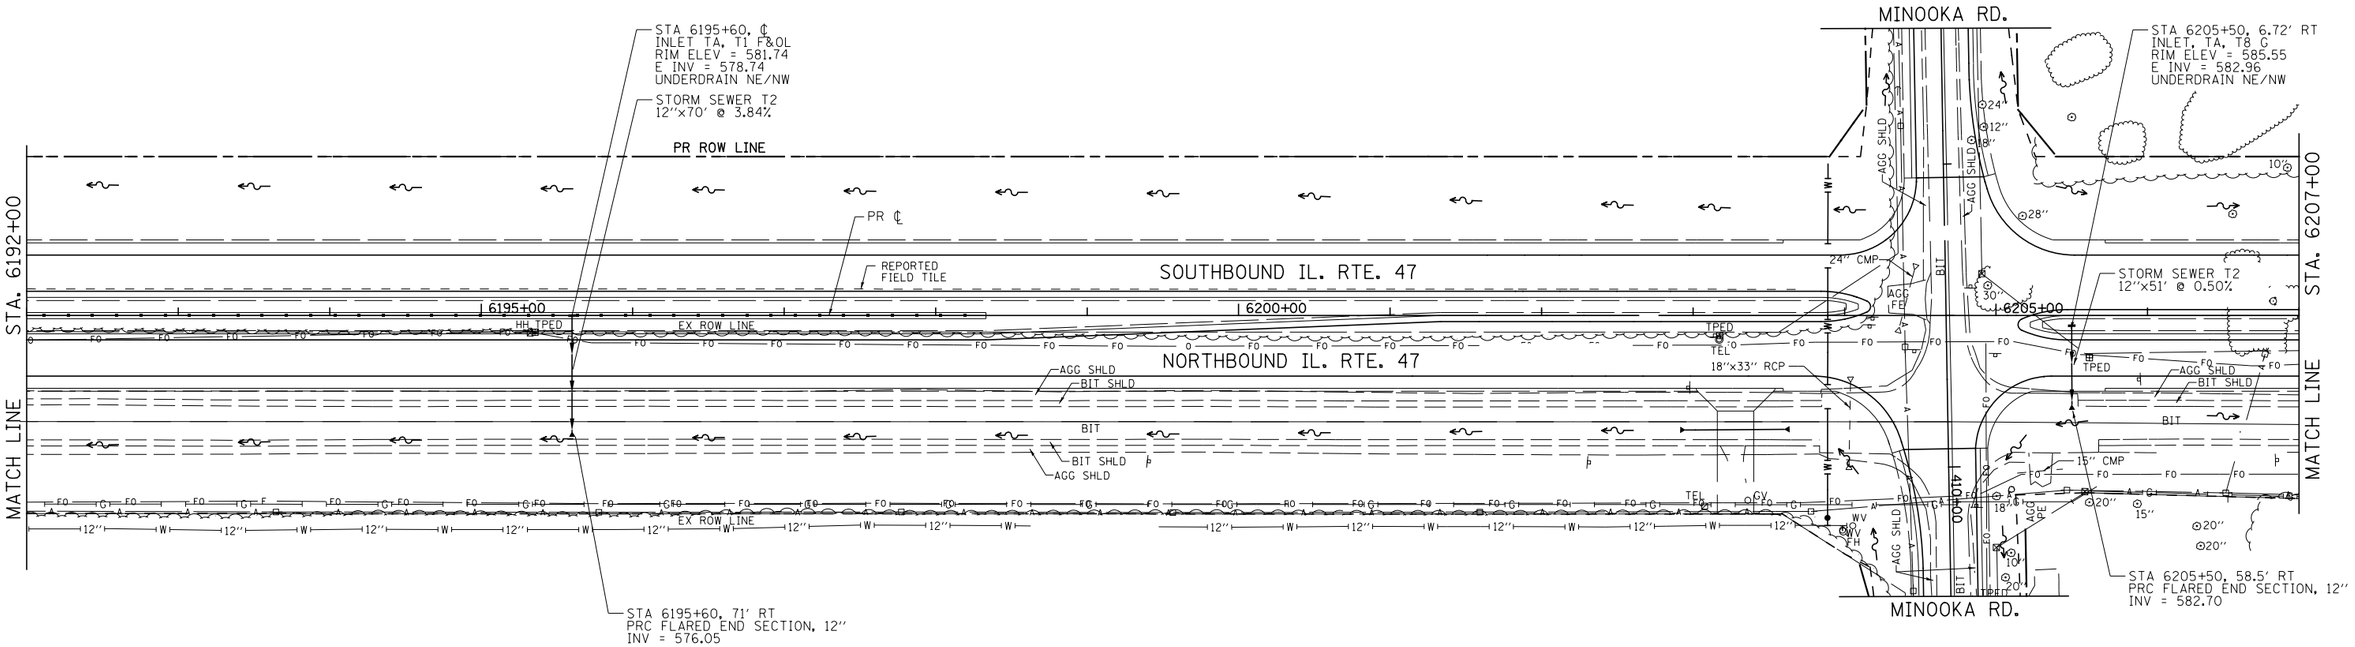

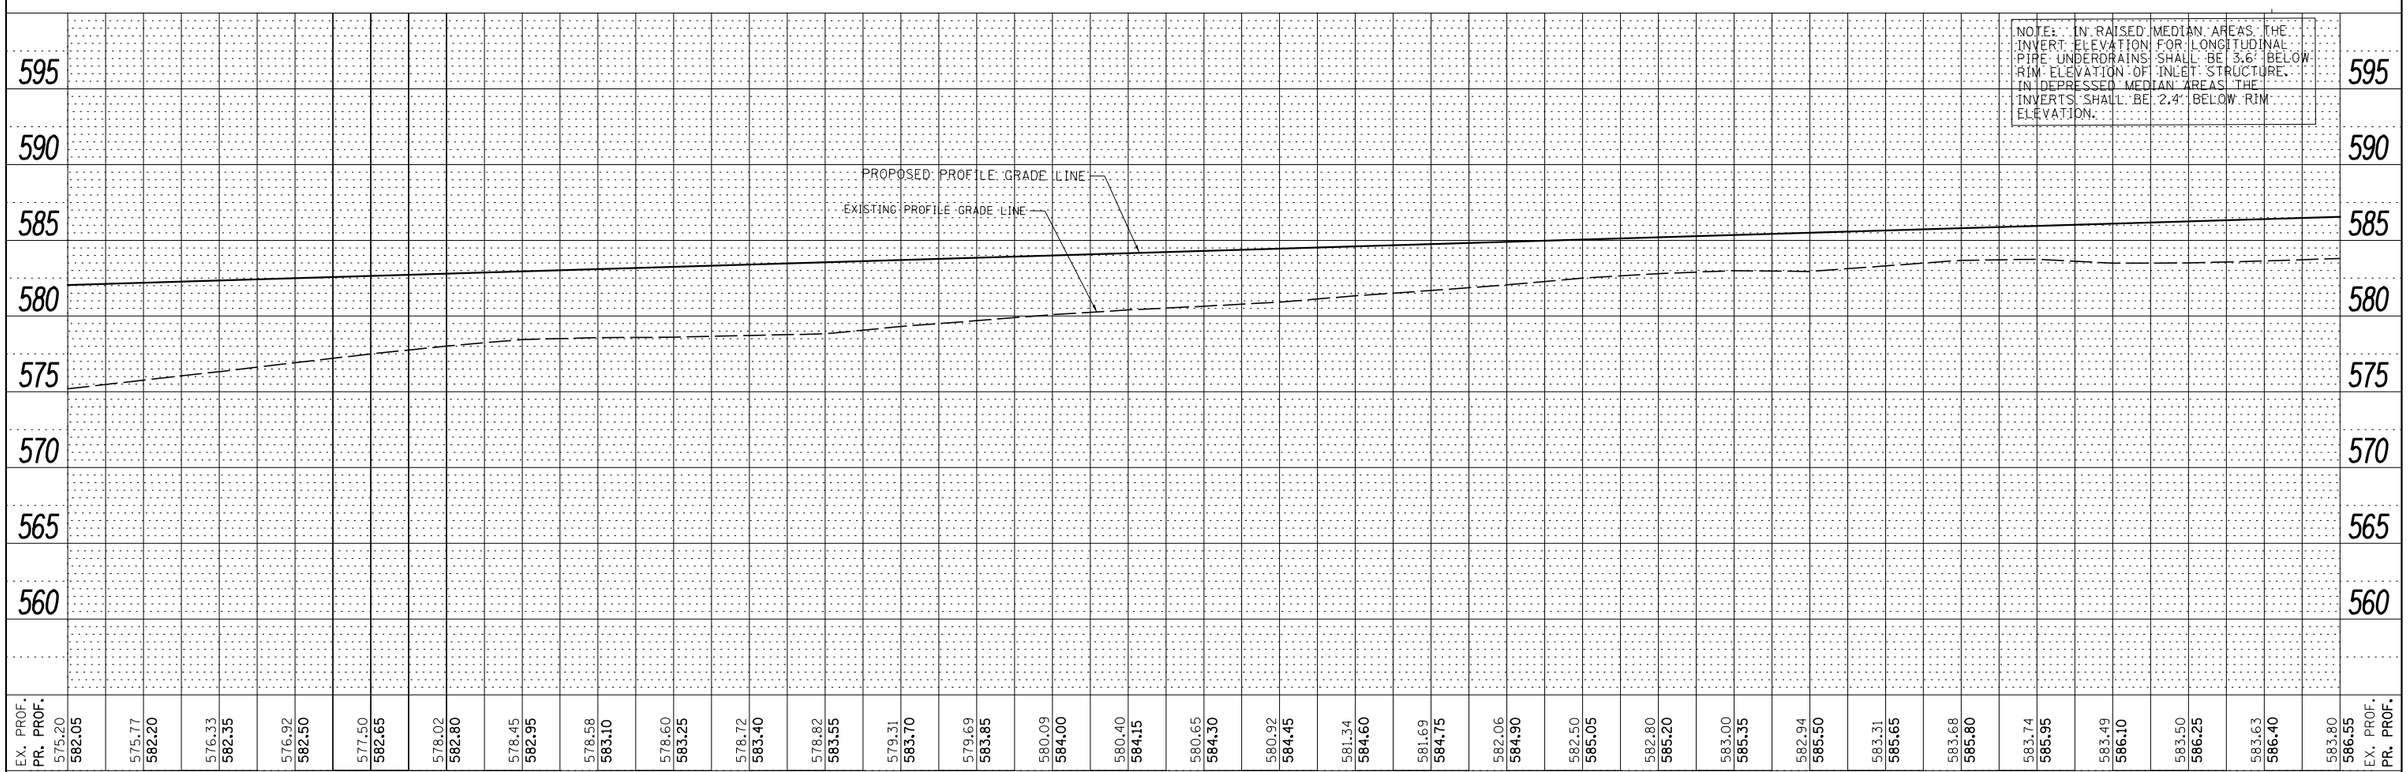

PLAN		BY	DATE
SURVEYED			
PLOTTED			
ALIGNMENT CHECKED			
RT. OF WAY CHECKED			
CADD FILE NAME			
NOTE BOOK NO.			

PROFILE		BY	DATE
SURVEYED			
PLOTTED			
GRADES CHECKED			
B.M. NOTED			
STRUCTURE NOTATNS CHKD			
NOTE BOOK NO.			

FILE NAME = V:\3195\66B83 (South Section)\CADD Sheets\0366B83-sht-drain-18.dgn	USER NAME = bdecraene	DESIGNED - HLC	REVISED -
SHT_PLNPROF	PLOT SCALE = 100.0000 ' / in.	DRAWN - HLC	REVISED -
	PLOT DATE = 8/6/2013	CHECKED - CAS	REVISED -
		DATE - 7/15/2013	REVISED -

STATE OF ILLINOIS
DEPARTMENT OF TRANSPORTATION

IL. RTE. 47
STORM SEWER AND UTILITIES PLAN & PROFILE

SCALE: H=50 V=5 | SHEET 18 OF 35 SHEETS | STA. 6192+00 TO STA. 6207+00

F.A.P. RTE.	SECTION	COUNTY	TOTAL SHEETS	SHEET NO.
326	(110)R, BR & BR-1	GRUNDY	644	216

CONTRACT NO. 66B83

ILLINOIS FED. AID PROJECT