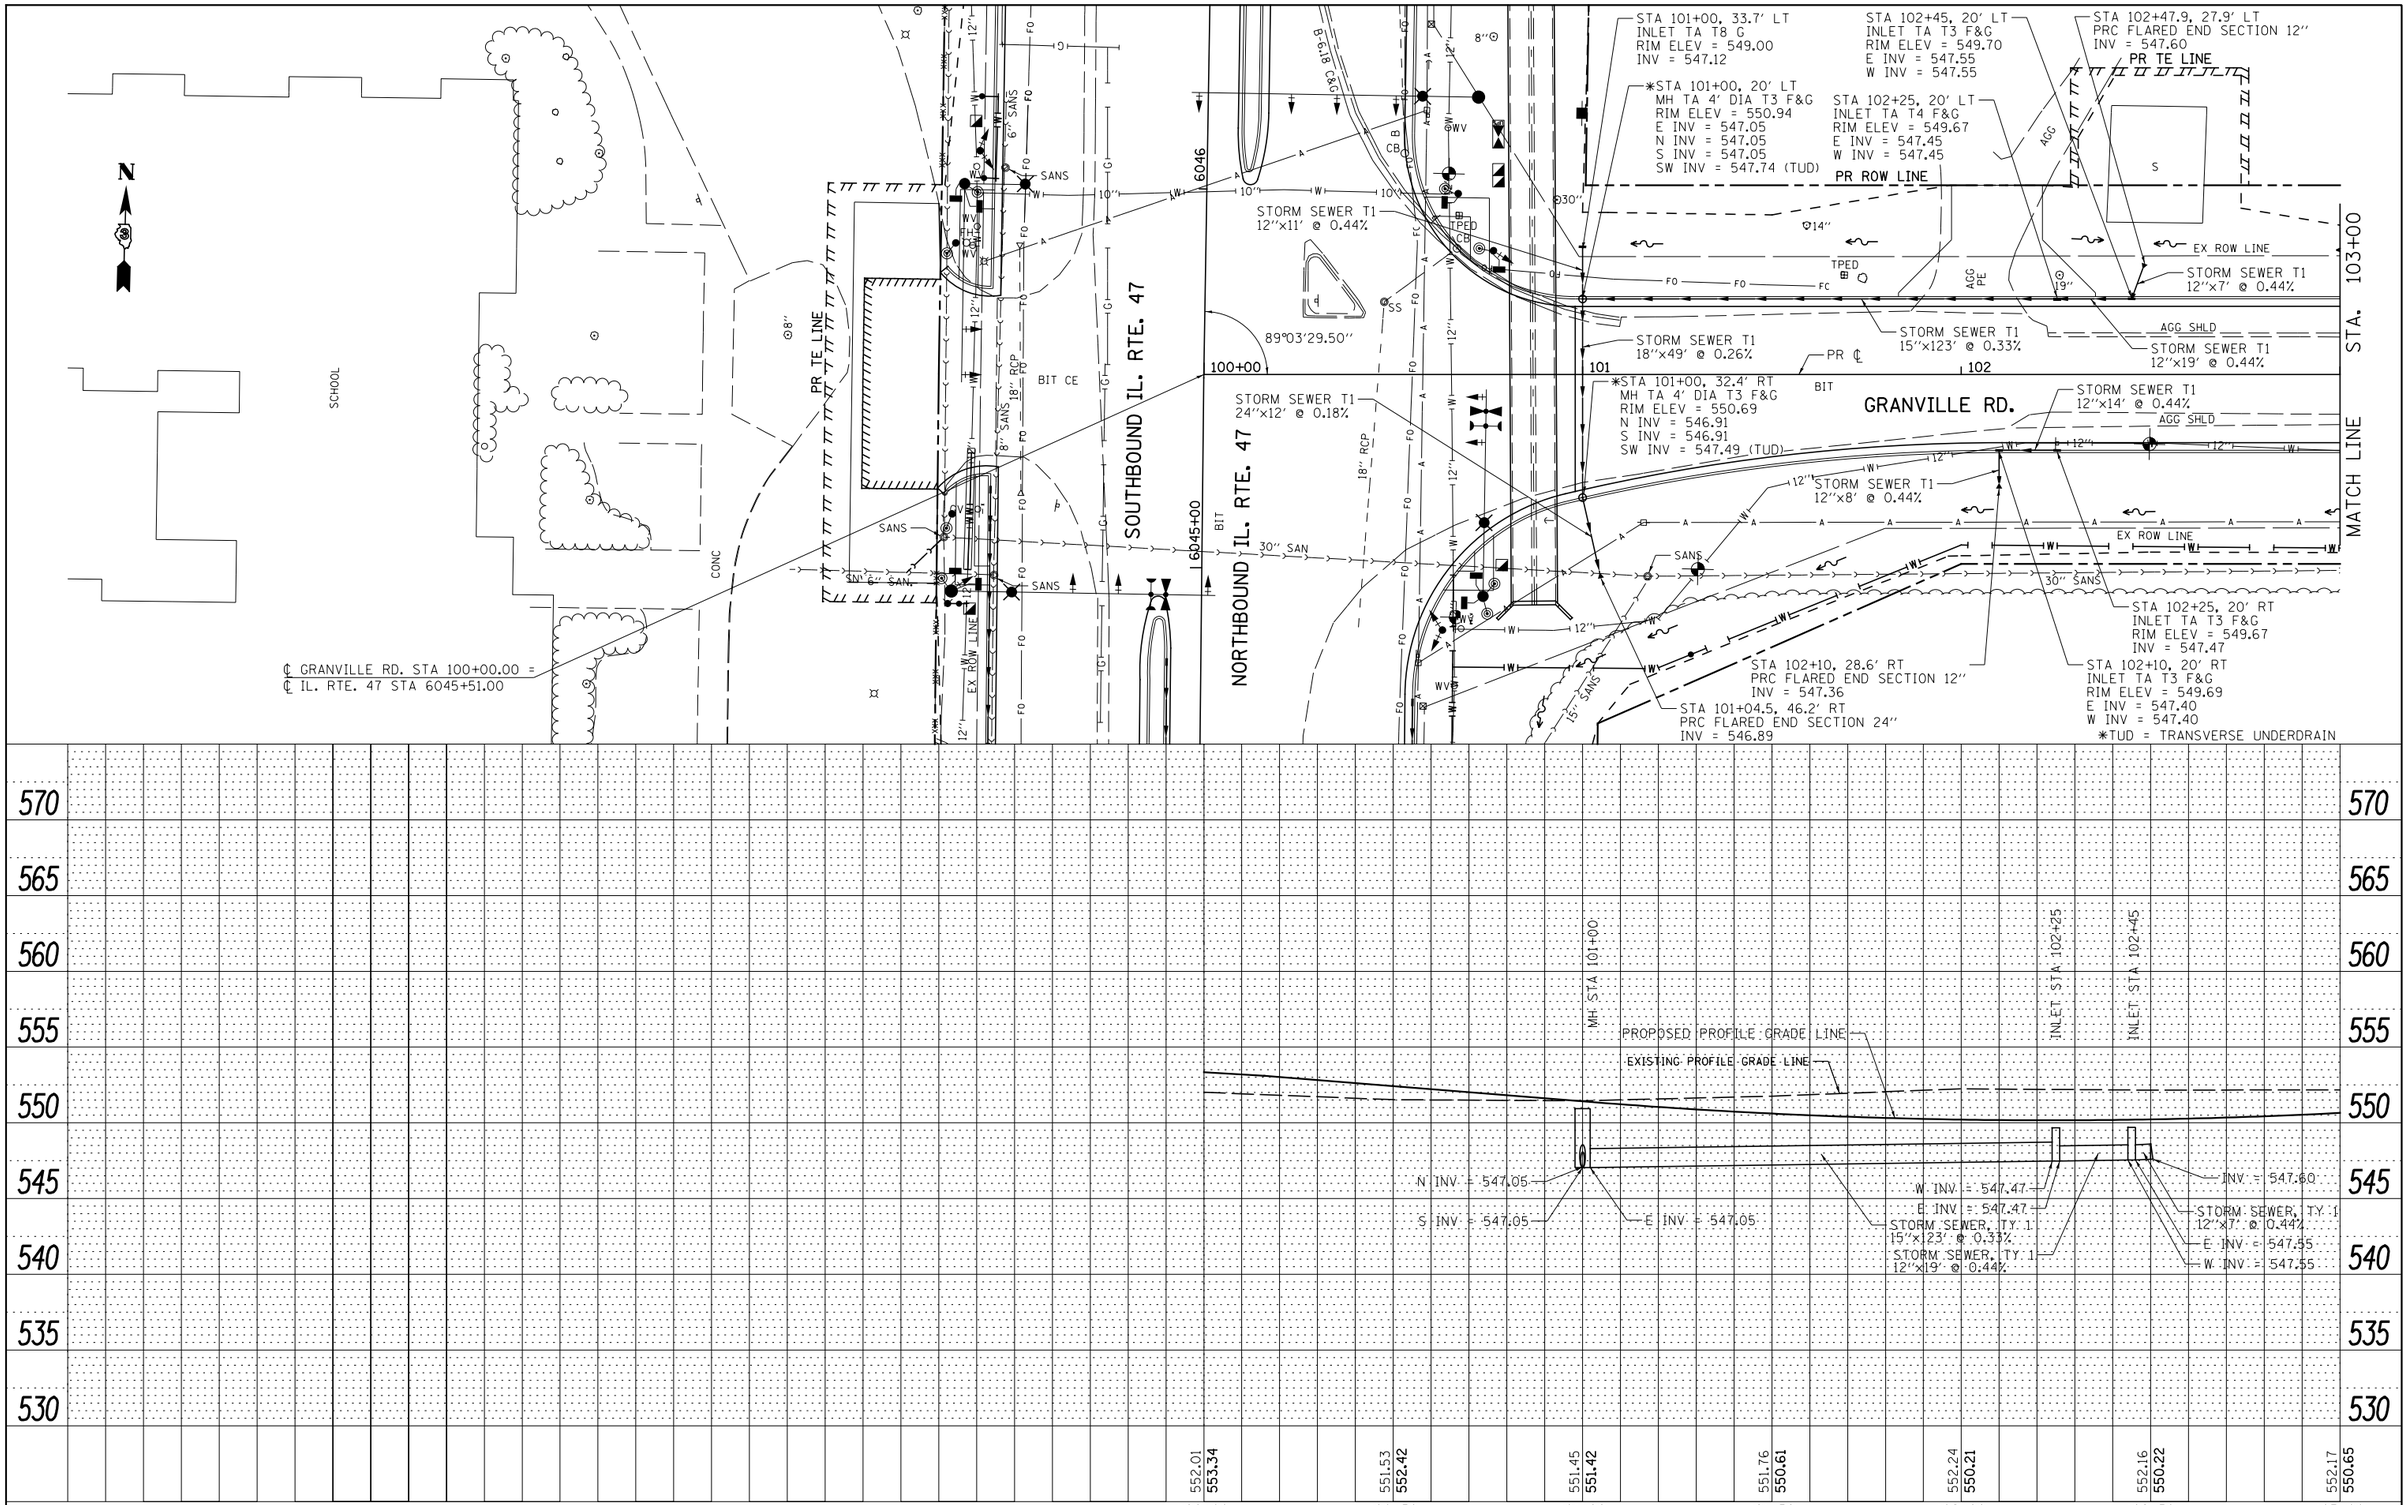

PLAN		BY	DATE
SURVEYED			
PLOTTED			
ALIGNMENT CHECKED			
RT. OF WAY CHECKED			
CADD FILE NAME			
NOTE BOOK NO.			

PROFILE		BY	DATE
SURVEYED			
PLOTTED			
GRADES CHECKED			
BM. NOTED			
STRUCTURE NOTATNS CHKD			
NOTE BOOK NO.			

FILE NAME = V:\3195\66B83 (South Section)\CADD Sheets\0366B83-sht-drain-28.dgn	USER NAME = bdecraene	DESIGNED - LRS	REVISED -
		DRAWN - SRH/RMD	REVISED -
	PLOT SCALE = 40.0000 ' / in.	CHECKED - DJD	REVISED -
SHT_PLNPROF	PLOT DATE = 8/6/2013	DATE - 7/15/2013	REVISED -

STATE OF ILLINOIS
DEPARTMENT OF TRANSPORTATION

GRANVILLE RD.
STORM SEWER AND UTILITIES PLAN & PROFILE

SCALE: H=20 V=5 | SHEET 28 OF 35 SHEETS | STA. 100+00 TO STA. 103+00

F.A.P. RTE.	SECTION	COUNTY	TOTAL SHEETS	SHEET NO.
326	(110)R, BR & BR-1	GRUNDY	644	226

CONTRACT NO. 66B83

ILLINOIS FED. AID PROJECT