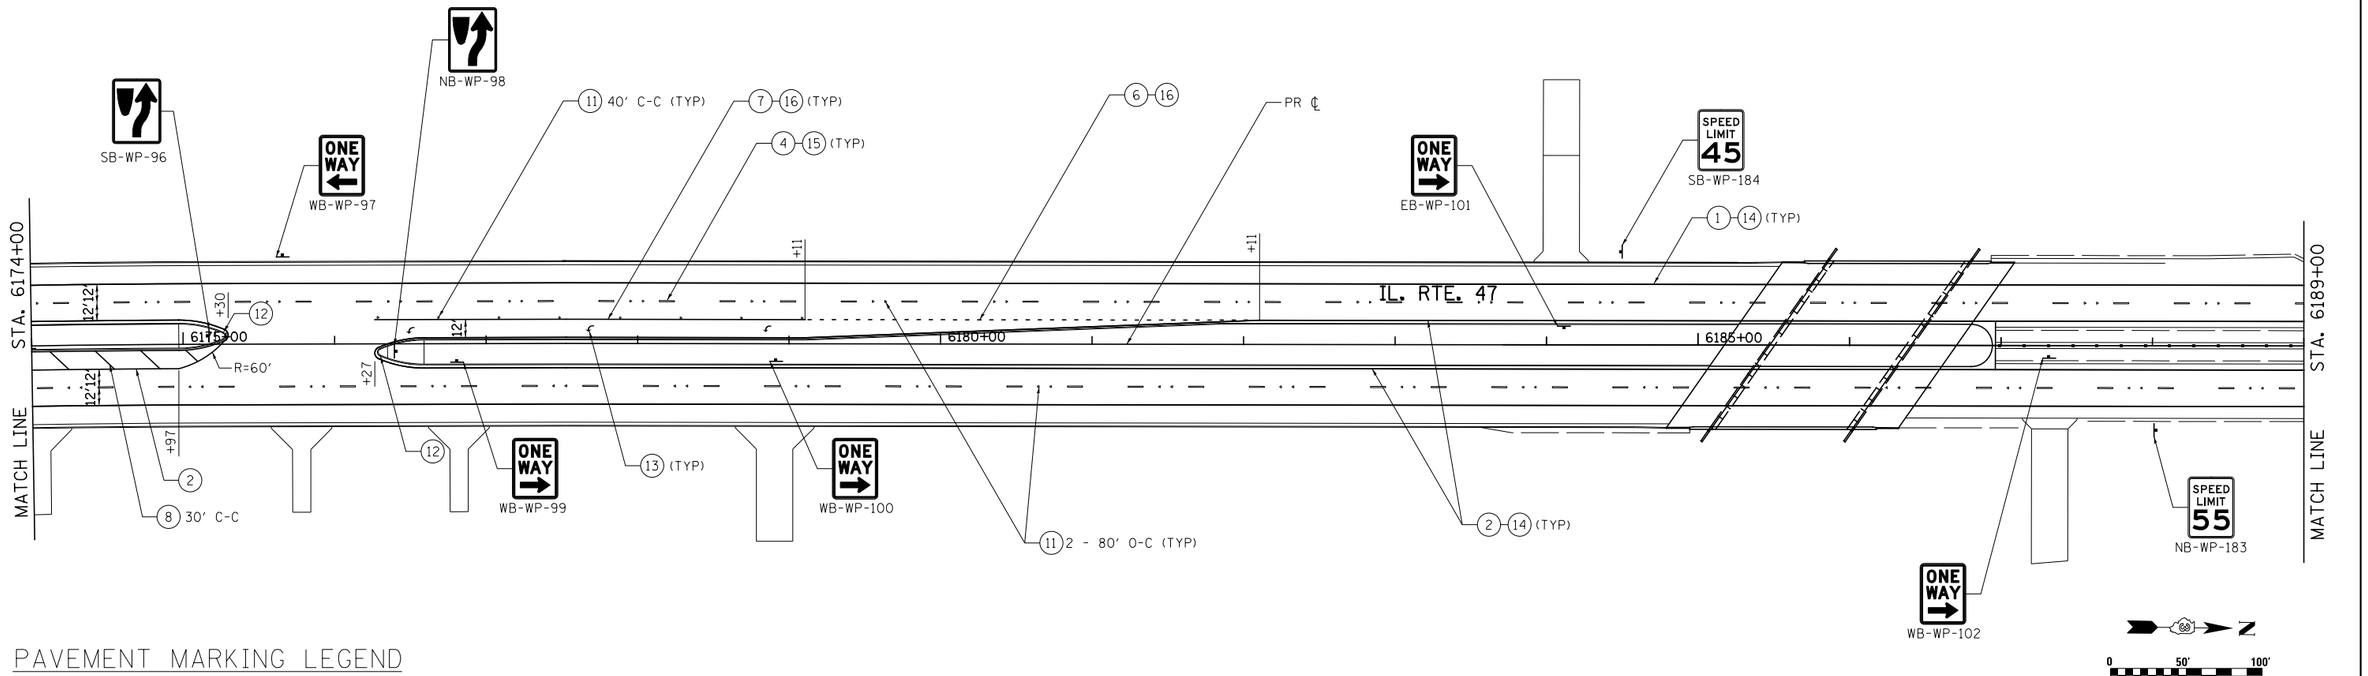

PAVEMENT MARKING LEGEND

1. URETHANE PM - LINE 4'' (SOLID WHITE)
2. URETHANE PM - LINE 4'' (SOLID YELLOW)
3. URETHANE PM - LINE 6'' (WHITE 10' DASH-30' SKIP))
4. PREFORMED PLASTIC PM TB INL L6 (WHITE 10' DASH-30' SKIP)
5. URETHANE PM - LINE 4'' (DOUBLE YELLOW)
6. URETHANE PM - LINE 8'' (WHITE 2' DASH-6' SKIP)
7. URETHANE PM - LINE 8'' (SOLID WHITE)
8. URETHANE PM - LINE 12'' (SOLID YELLOW)
9. URETHANE PM - LINE 12'' (SOLID WHITE)
10. URETHANE PM - LINE 24'' (SOLID WHITE)
11. RAISED REFLECTIVE PM (ONE-WAY CRYSTAL)
12. PRISMATIC CURB REFLECTOR
13. URETHANE PM - LETTERS & SYMBOLS
14. GROOVING FOR RECESSED PAVEMENT MARKING 5''
15. GROOVING FOR RECESSED PAVEMENT MARKING 7''
16. GROOVING FOR RECESSED PAVEMENT MARKING 9''
17. URETHANE PM - LINE 6'' (YELLOW 10' DASH-30' SKIP)

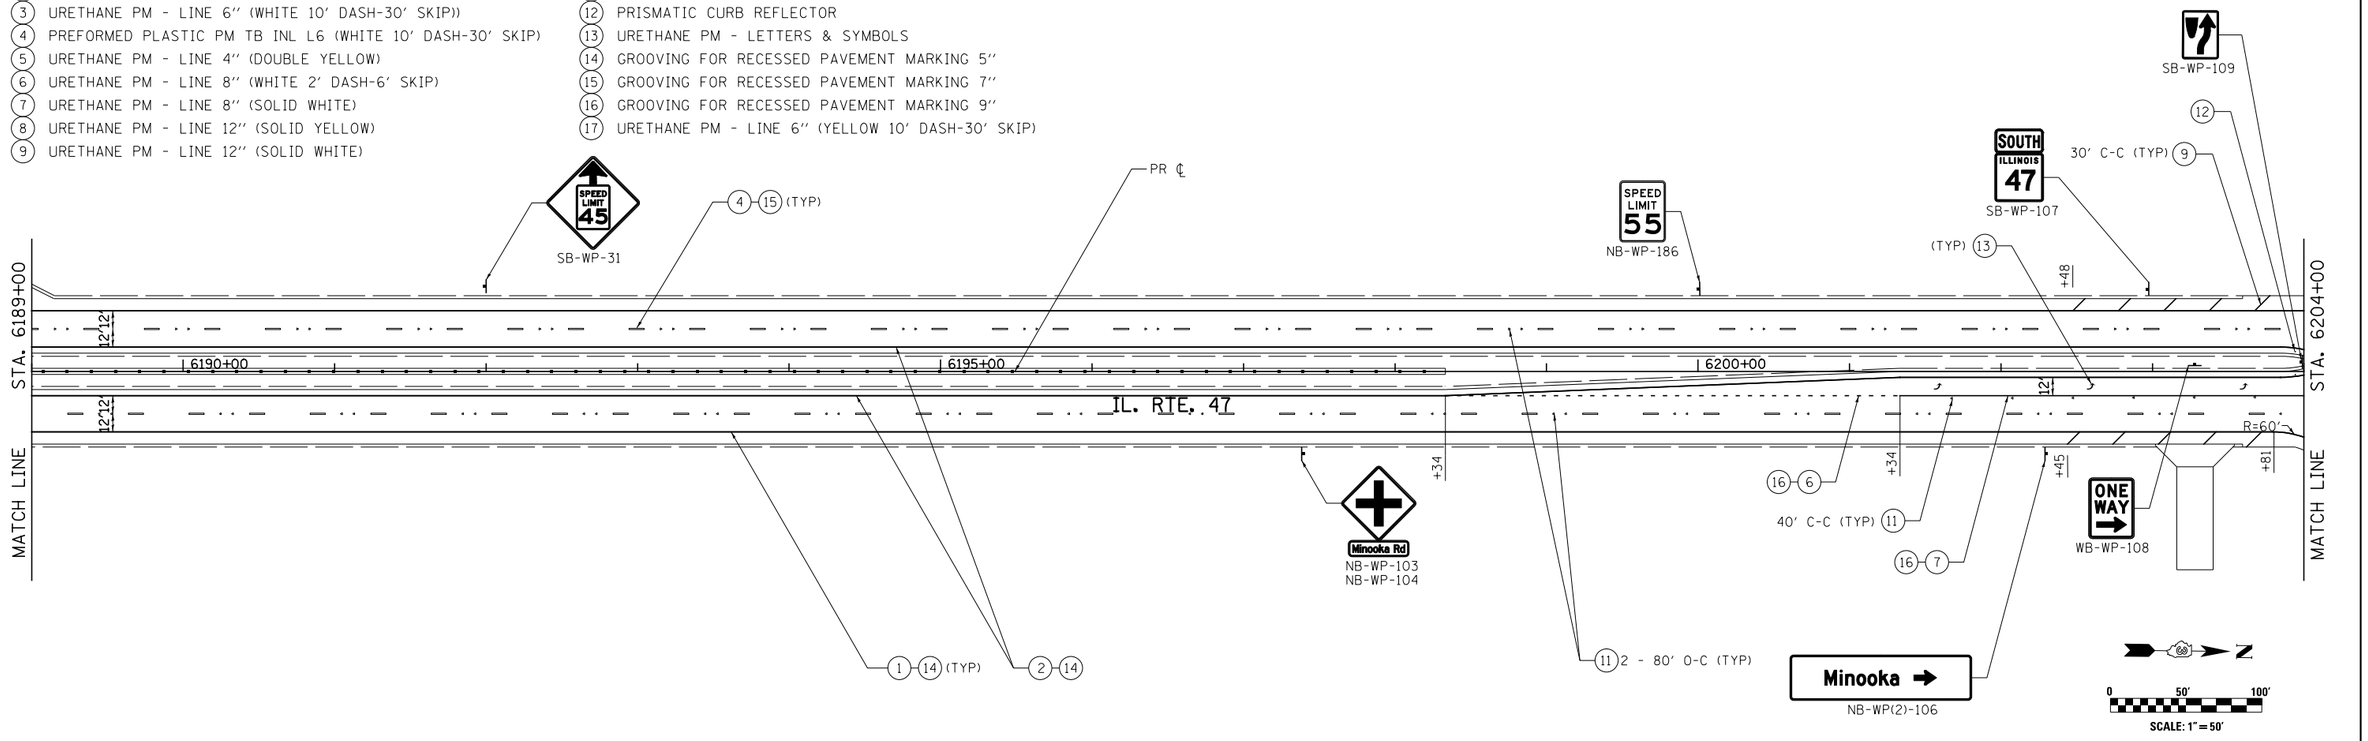

FILE NAME = V:\3195\66B83 (South Section)\CADD Sheets\D366B83-sht-pmk-06.dgn	USER NAME = bdecraene	DESIGNED - BS	REVISED -
		DRAWN - BS	REVISED -
	PLOT SCALE = 100.0000 ' / in.	CHECKED - ST	REVISED -
SHT_DOUBLE PLAN	PLOT DATE = 8/6/2013	DATE - 7/15/2013	REVISED -

STATE OF ILLINOIS
DEPARTMENT OF TRANSPORTATION

IL. RTE. 47
PAVEMENT MARKING AND SIGNING PLANS

SCALE: 1"=50' | SHEET NO. 6 OF 13 SHEETS | STA. 6174+00 TO STA. 6204+00

F.A.P. RTE.	SECTION	COUNTY	TOTAL SHEETS	SHEET NO.
326	(110)R, BR & BR-1	GRUNDY	644	264
		CONTRACT NO. 66B83		
	ILLINOIS FED. AID PROJECT			