THE TRAFFIC SIGNAL EQUIPMENT FOR THIS CONTRACT SHALL BE EAGLE BRAND. THE CONTROLLERS FURNISHED SHALL BE THE MOST CURRENT EAGLE BRAND.

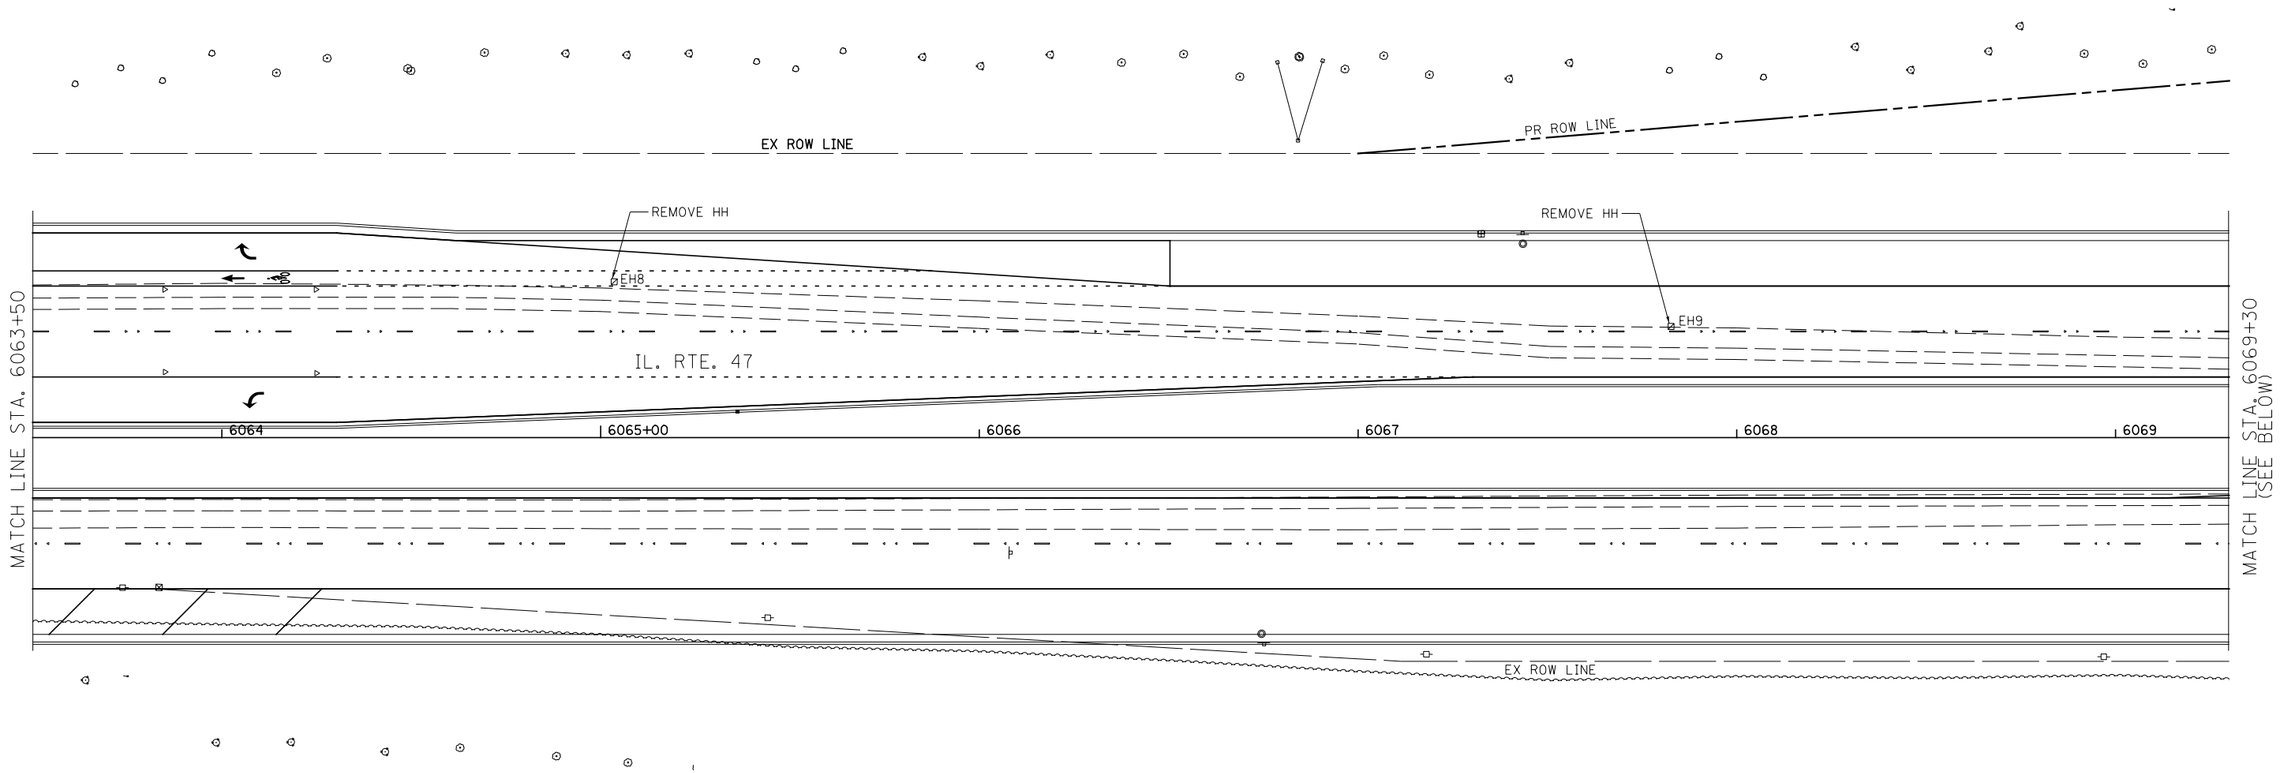

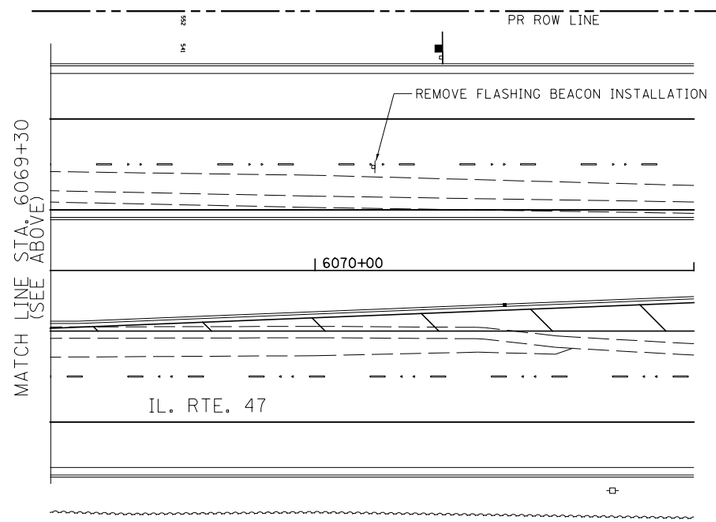

TEMPORARY TRAFFIC SIGNAL LEGEND

- TEMPORARY CONTROLLER AND CABINET
- TEMPORARY TRAFFIC SIGNAL HEAD WITH BACKPLATE
- VIDEO DETECTION SYSTEM
- TEMPORARY WOOD POLE (CLASS 5) 46 FT MINIMUM
- TEMPORARY SPAN WIRE, TETHER WIRE AND CABLE
- GUY WIRE
- TEMPORARY LUMINAIRE, SODIUM VAPOR, 400 WATT
- LIGHT DETECTOR
- CONFIRMATION BEACON

EXISTING SIGNAL LEGEND

- HANDHOLE
- DOUBLE HANDHOLE
- MAST ARM ASSEMBLY AND POLE
- CONTROLLER
- SIGNAL POST

0 20 40
SCALE IN FEET

FILE NAME = V:\3195\66B83 (South Section)\CADD Sheets\D366B83-sht-ts-03.dgn	USER NAME = bdecraene	DESIGNED - AS	LIN ENGINEERING, LTD. Consulting Engineers Springfield, Illinois
		DRAWN - AS	
	PLOT SCALE = 40.0000 ' / in.	CHECKED - ST	
SHT_PLAN	PLOT DATE = 8/6/2013	DATE - 7/15/2013	

STATE OF ILLINOIS
DEPARTMENT OF TRANSPORTATION

IL. RTE. 47 AT PROLOGIS PRKWY.
TEMPORARY TRAFFIC SIGNAL PLANS

SCALE: 1"=20' | SHEET NO. 11 OF 20 SHEETS | STA. 6063+50 TO STA. 6071+00

F.A.P. RTE.	SECTION	COUNTY	TOTAL SHEETS	SHEET NO.
326	(110)R, BR & BR-1	GRUNDY	644	288

CONTRACT NO. 66B83

ILLINOIS FED. AID PROJECT