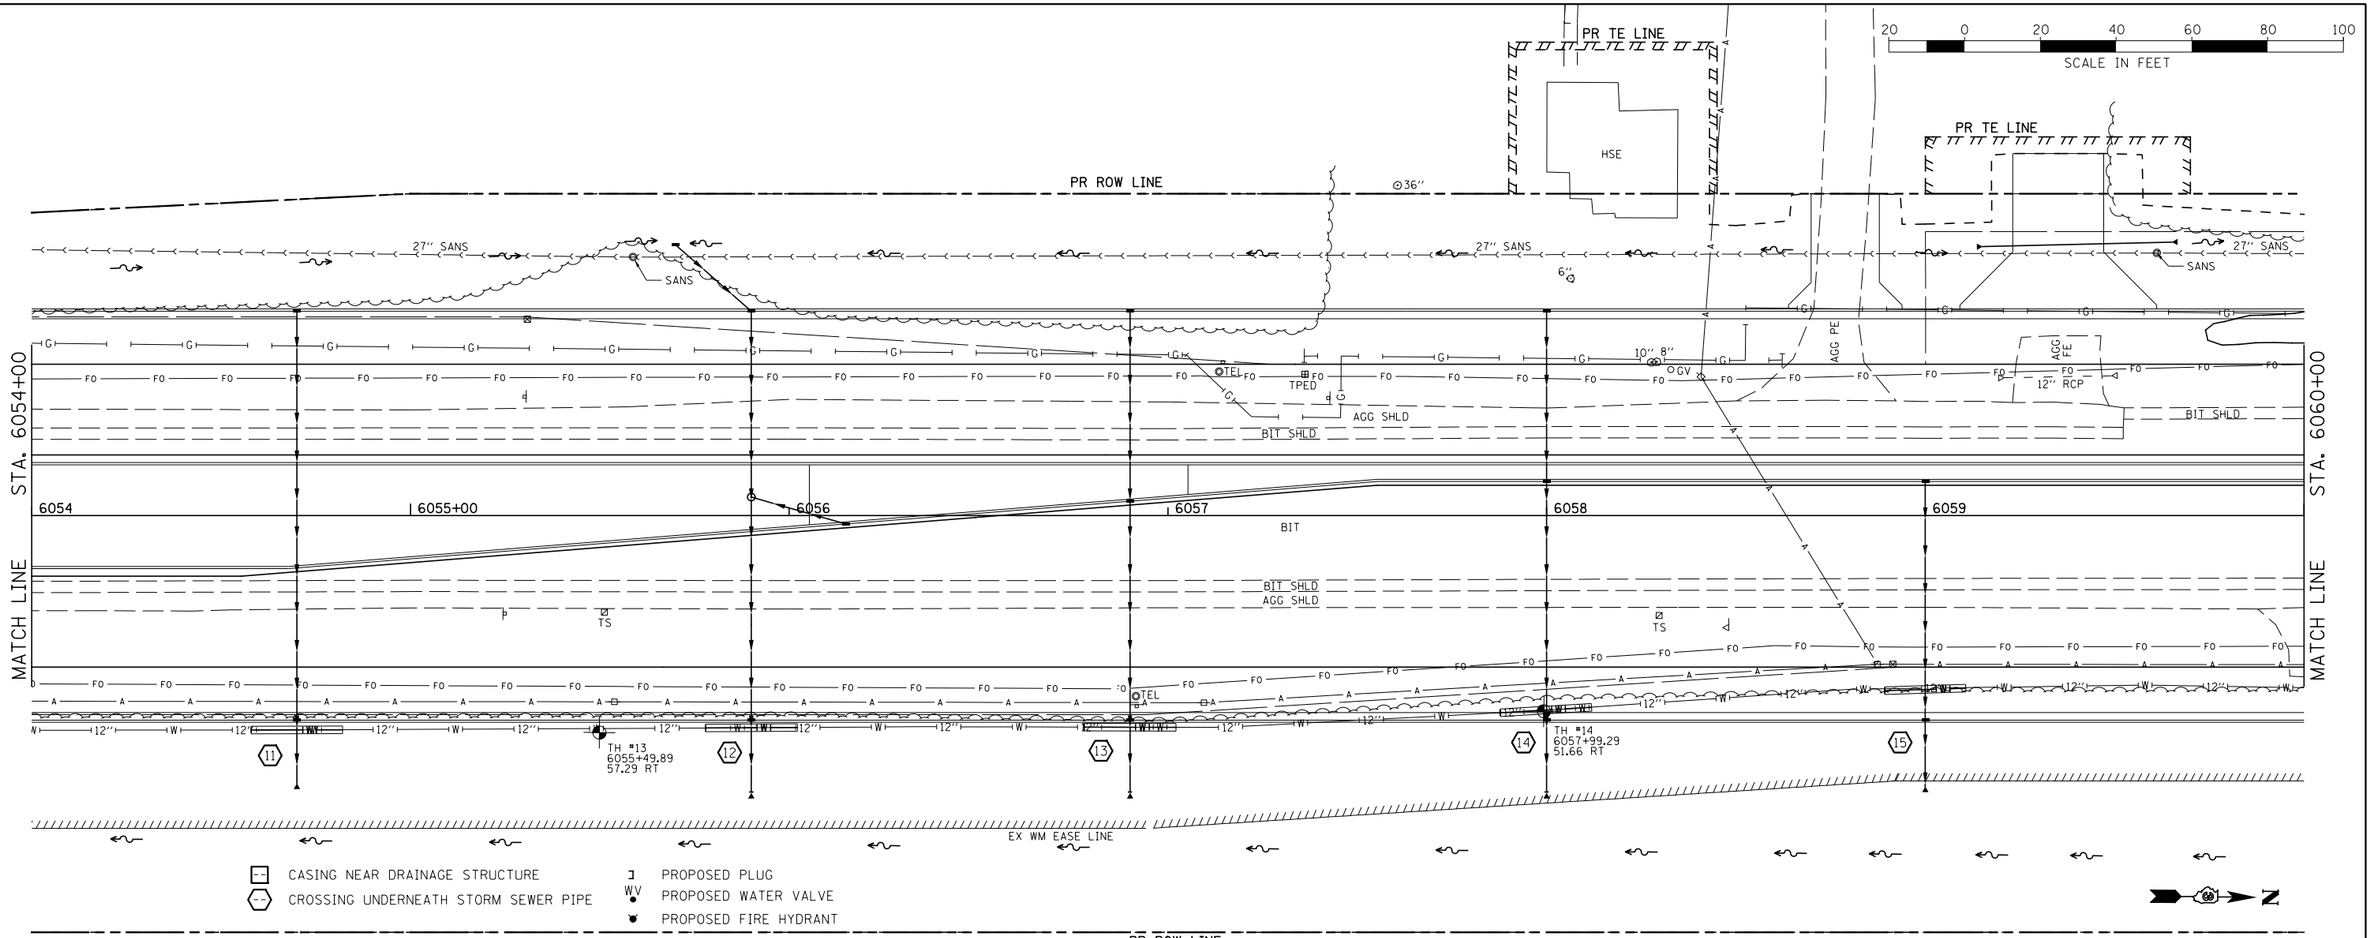

PLAN			
NOTE BOOK NO. ____	SURVEYED ____ PLOTTED ____ ALIGNMENT CHECKED ____ RT. OF WAY CHECKED ____ CADD FILE NAME ____	BY	DATE

PROFILE			
NOTE BOOK NO. ____	SURVEYED ____ PLOTTED ____ GRADES CHECKED ____ B.M. NOTED ____ STRUCTURE NOTAT'NS CHKD ____	BY	DATE

FILE NAME = D366B83-SHT-WATER-6054-6060.DGN	USER NAME = ___	DESIGNED - PM	REVISED -
		DRAWN - NV	REVISED -
	PLOT SCALE = 1"=20'	CHECKED - JKC	REVISED -
	PLOT DATE = 12/12	DATE - 12/12	REVISED -

STATE OF ILLINOIS
DEPARTMENT OF TRANSPORTATION

IL. RTE. 47 WATER MAIN PLAN & PROFILE

SCALE: H=20 V=5 | SHEET 12 OF 27 SHEETS | STA. 6054+00 TO STA. 6060+00

F.A.P. RTE.	SECTION	COUNTY	TOTAL SHEETS	SHEET NO.
326	(110)R, BR & BR-1	GRUNDY	644	433

CONTRACT NO. 66B83

ILLINOIS FED. AID PROJECT