PLAN	BY	DATE
SURVEYED		
PLOTTED		
DRAWN CHECKED		
ALIGNMENT CHECKED		
RT. OF WAY CHECKED		
CADD FILE NAME		
NOTE BOOK		
NO.		

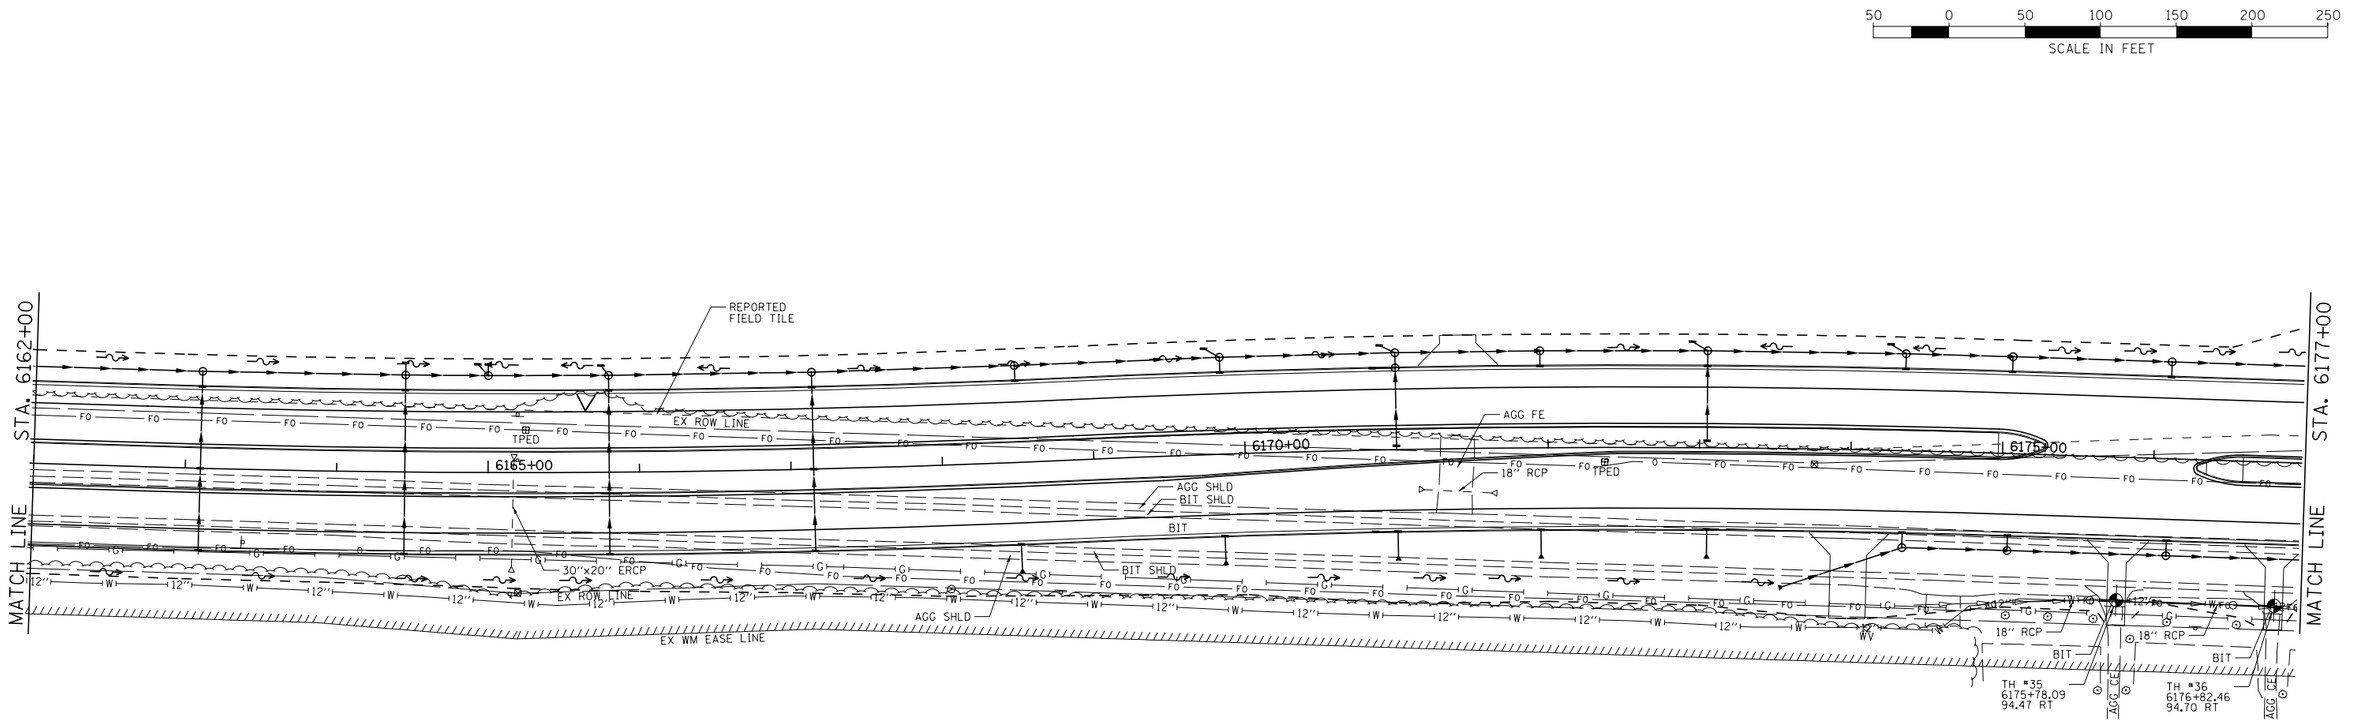

NOTE: PROPOSED ROW LINE AND PROPOSED PE LINE NOT SHOWN FOR CLARITY.

PROFILE	BY	DATE
SURVEYED		
PLOTTED		
CROSS SECTIONS CHECKED		
B.M. NOTED		
STRUCTURE NOTATNS CHKD		
NOTE BOOK		
NO.		

- CASING NEAR DRAINAGE STRUCTURE
- CROSSING UNDERNEATH STORM SEWER PIPE
- PROPOSED PLUG
- WV PROPOSED WATER VALVE
- PROPOSED FIRE HYDRANT

FILE NAME = D366B83-SHT-WATER-6162-6177.DGN	USER NAME = ---	DESIGNED - PM	REVISED -
		DRAWN - NV	REVISED -
	PLOT SCALE = 1'=50'	CHECKED - JKC	REVISED -
	PLOT DATE = 12/12	DATE - 12/12	REVISED -

STATE OF ILLINOIS
DEPARTMENT OF TRANSPORTATION

IL. RTE. 47 WATER MAIN PLAN & PROFILE

SCALE: H=50 V=5 | SHEET 21 OF 27 SHEETS | STA. 6162+00 TO STA. 6177+00

F.A.P. RTE.	SECTION	COUNTY	TOTAL SHEETS	SHEET NO.
326	(110)R, BR & BR-1	GRUNDY	644	442
		CONTRACT NO. 66B83		
	ILLINOIS	FED. AID PROJECT		