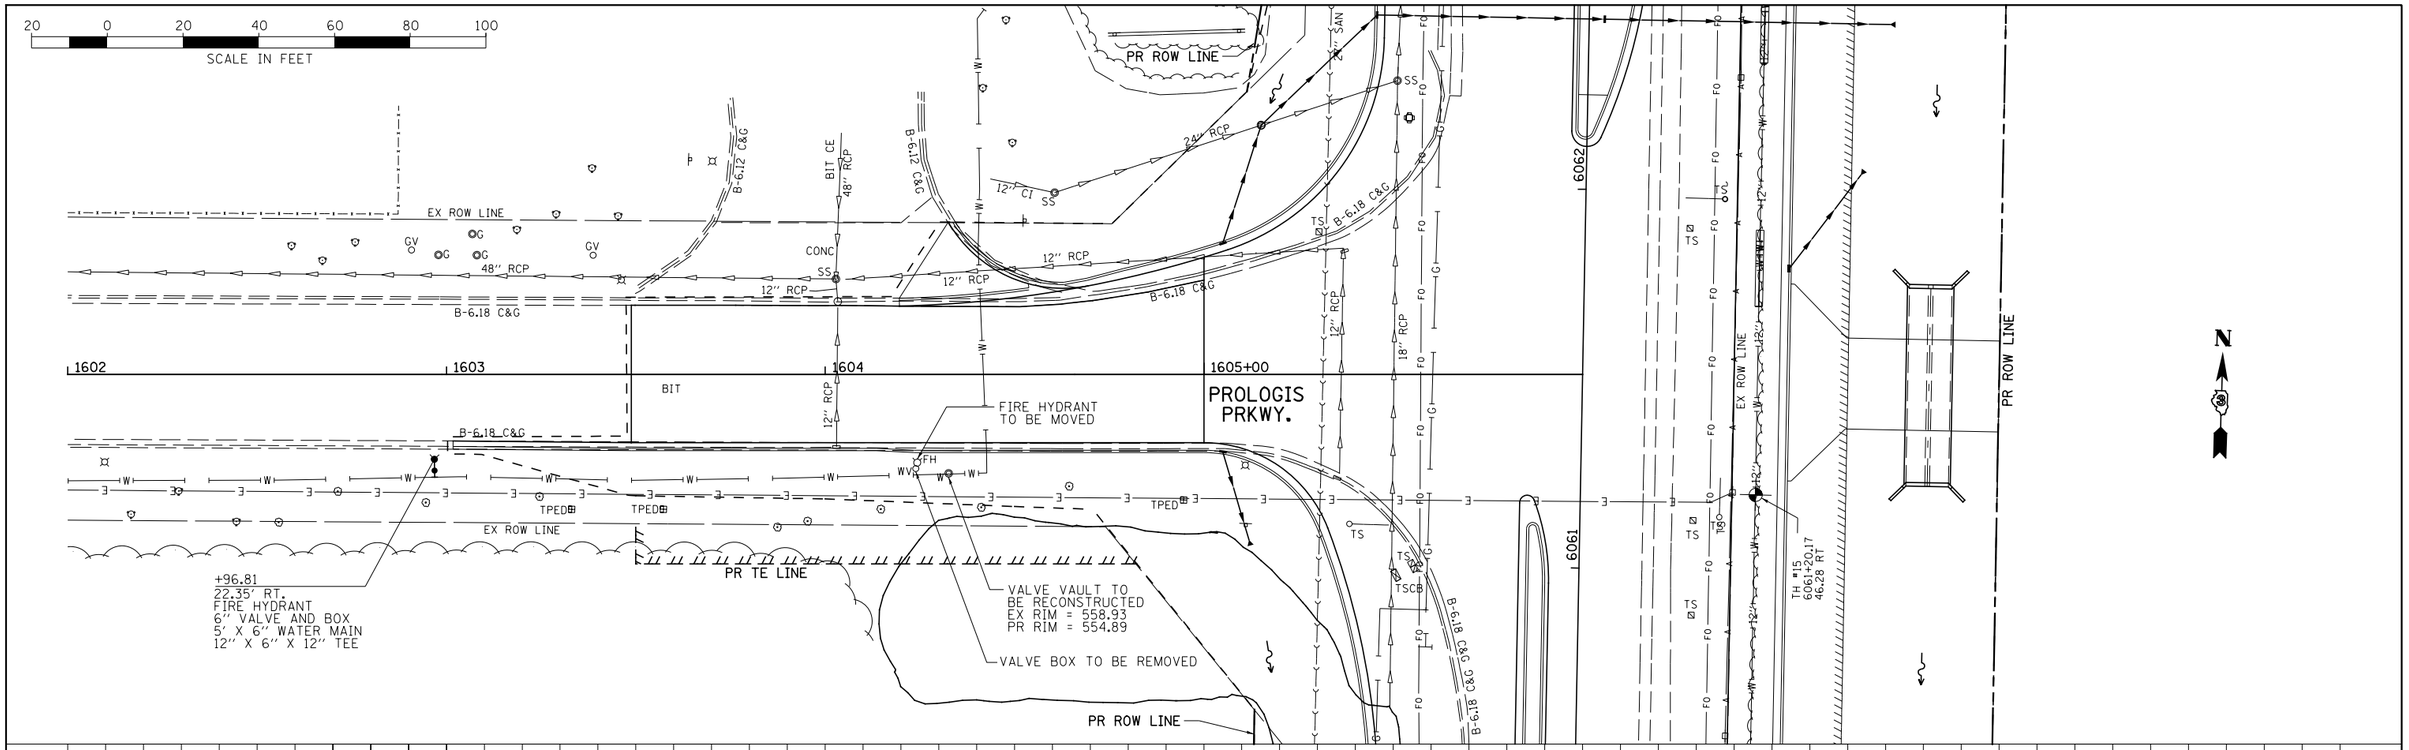

PLAN

DATE	BY	
		SURVEYED
		PLOTTED
		DESIGN CHECKED
		ALIGNMENT CHECKED
		RT. OF WAY CHECKED
		CADD FILE NAME
		NOTE BOOK
		NO.

PROFILE

DATE	BY	
		SURVEYED
		PLOTTED
		DESIGN CHECKED
		BAR. NOTED
		STRUCTURE NO'ATNS CHKD
		NOTE BOOK
		NO.

FILE NAME = D366B83-SHT-WATER-PROLOGIS.DGN SHT.PLNPROF	USER NAME = ---	DESIGNED -	REVISED -
		DRAWN -	REVISED -
	PLOT SCALE = 1'=20'	CHECKED -	REVISED -
	PLOT DATE = 12/12	DATE -	REVISED -

STATE OF ILLINOIS
DEPARTMENT OF TRANSPORTATION

PROLOGIS PRKWY.
WATER MAIN PLAN & PROFILE

SCALE: H=20 V=5 | SHEET 26 OF 27 SHEETS | STA. 1602+00 TO STA. 1606+00

F.A.P. RTE.	SECTION	COUNTY	TOTAL SHEETS	SHEET NO.
326	(110)R, BR & BR-1	GRUNDY	644	447
		CONTRACT NO. 66B83		
	ILLINOIS FED. AID PROJECT			