FINAL SURVEY		BY	DATE
NOTE BOOK	SURVEYED		
	PLOTTED		
	TEMPLATE		
	AREAS		
NO.	AREAS CHECKED		

ORIGINAL SURVEY		BY	DATE
NOTE BOOK	SURVEYED		
	PLOTTED		
	TEMPLATE		
	AREAS		
NO.	AREAS CHECKED		

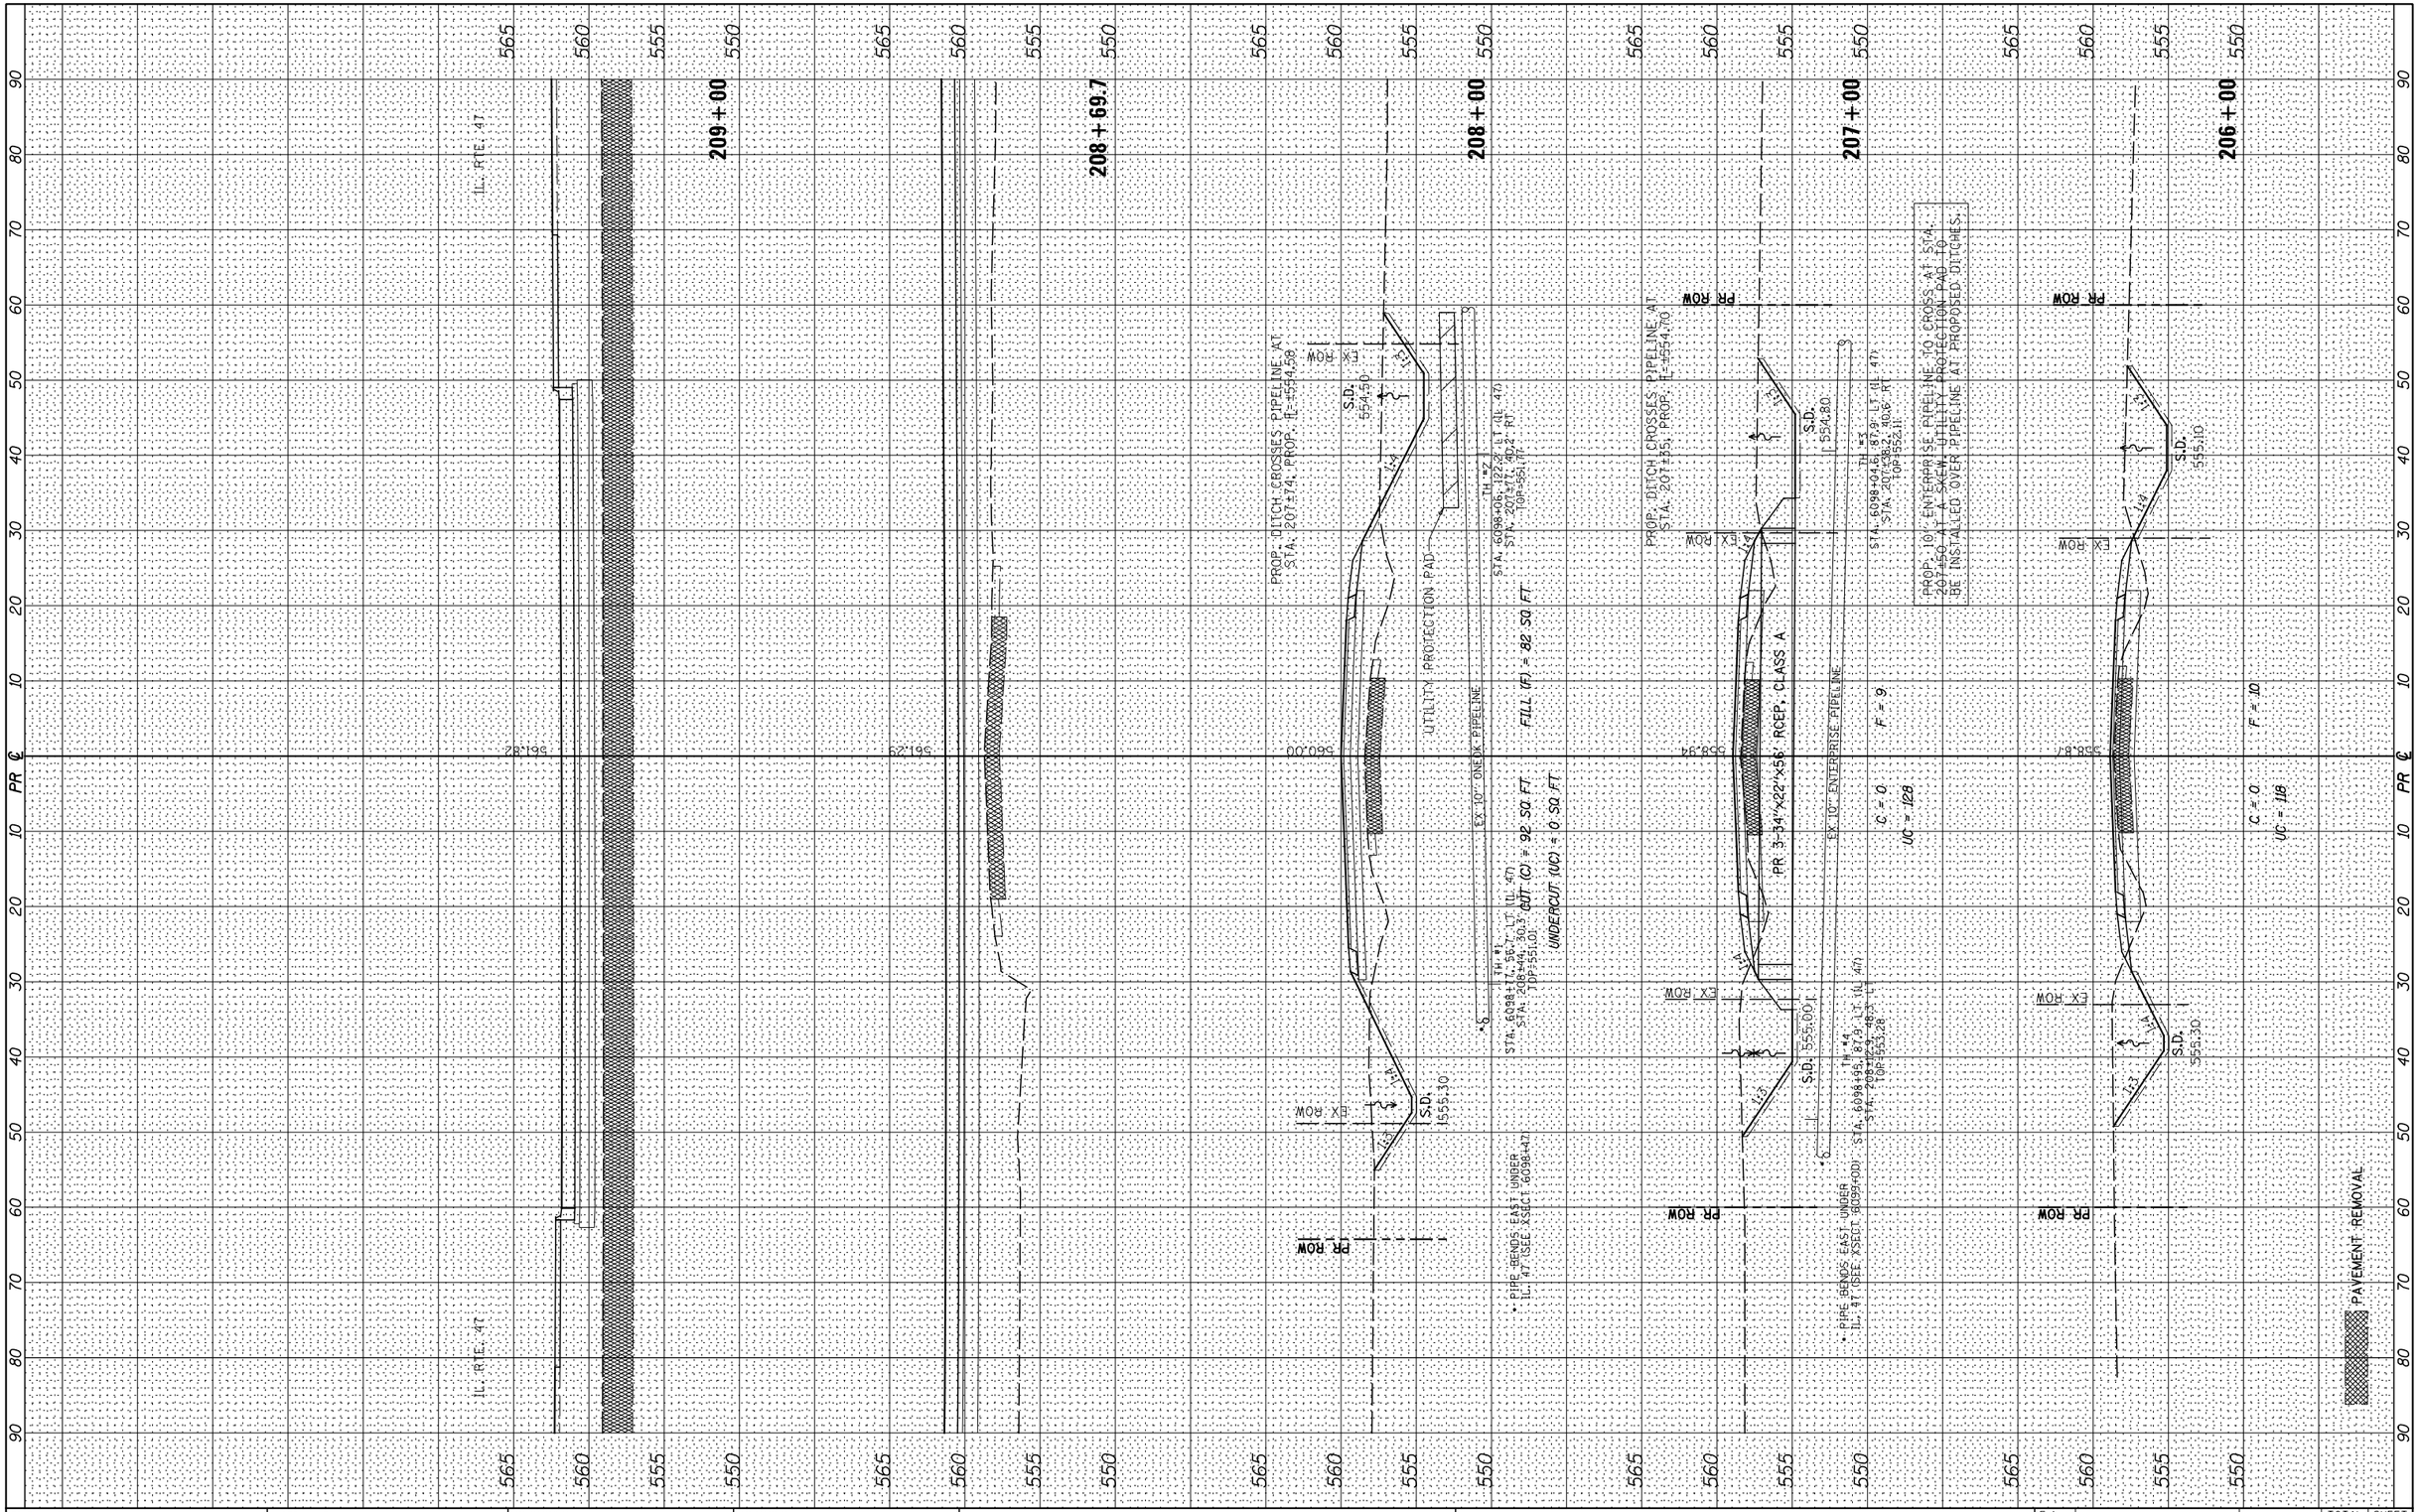

FILE NAME = V:\3195\66B83 (South Section)\CADD Sheets\D366B83-sht-xssht-Nelson.dgn	USER NAME = bdecraene	DESIGNED -	REVISED -
		DRAWN -	REVISED -
	PLOT SCALE = 20.0000 ' / in.	CHECKED -	REVISED -
XS_SHEET VERTICAL	PLOT DATE = 8/5/2013	DATE -	REVISED -

STATE OF ILLINOIS
DEPARTMENT OF TRANSPORTATION

NELSON RD. CROSS SECTIONS

SCALE: H=10 V=5 | SHEET 2 OF 2 SHEETS | STA. 206+00 TO STA. 209+00

F.A. RTE.	SECTION	COUNTY	TOTAL SHEETS	SHEET NO.
326	(110)R, BR & BR-1	GRUNDY	644	632
		CONTRACT NO. 66B83		
		ILLINOIS FED. AID PROJECT		