FINAL SURVEY		BY	DATE
	SURVEYED		
	PLOTTED		
NOTE BOOK	TEMPLATE		
	AREAS		
NO.	AREAS CHECKED		

ORIGINAL SURVEY		BY	DATE
	SURVEYED		
	PLOTTED		
NOTE BOOK	TEMPLATE		
	AREAS		
NO.	AREAS CHECKED		

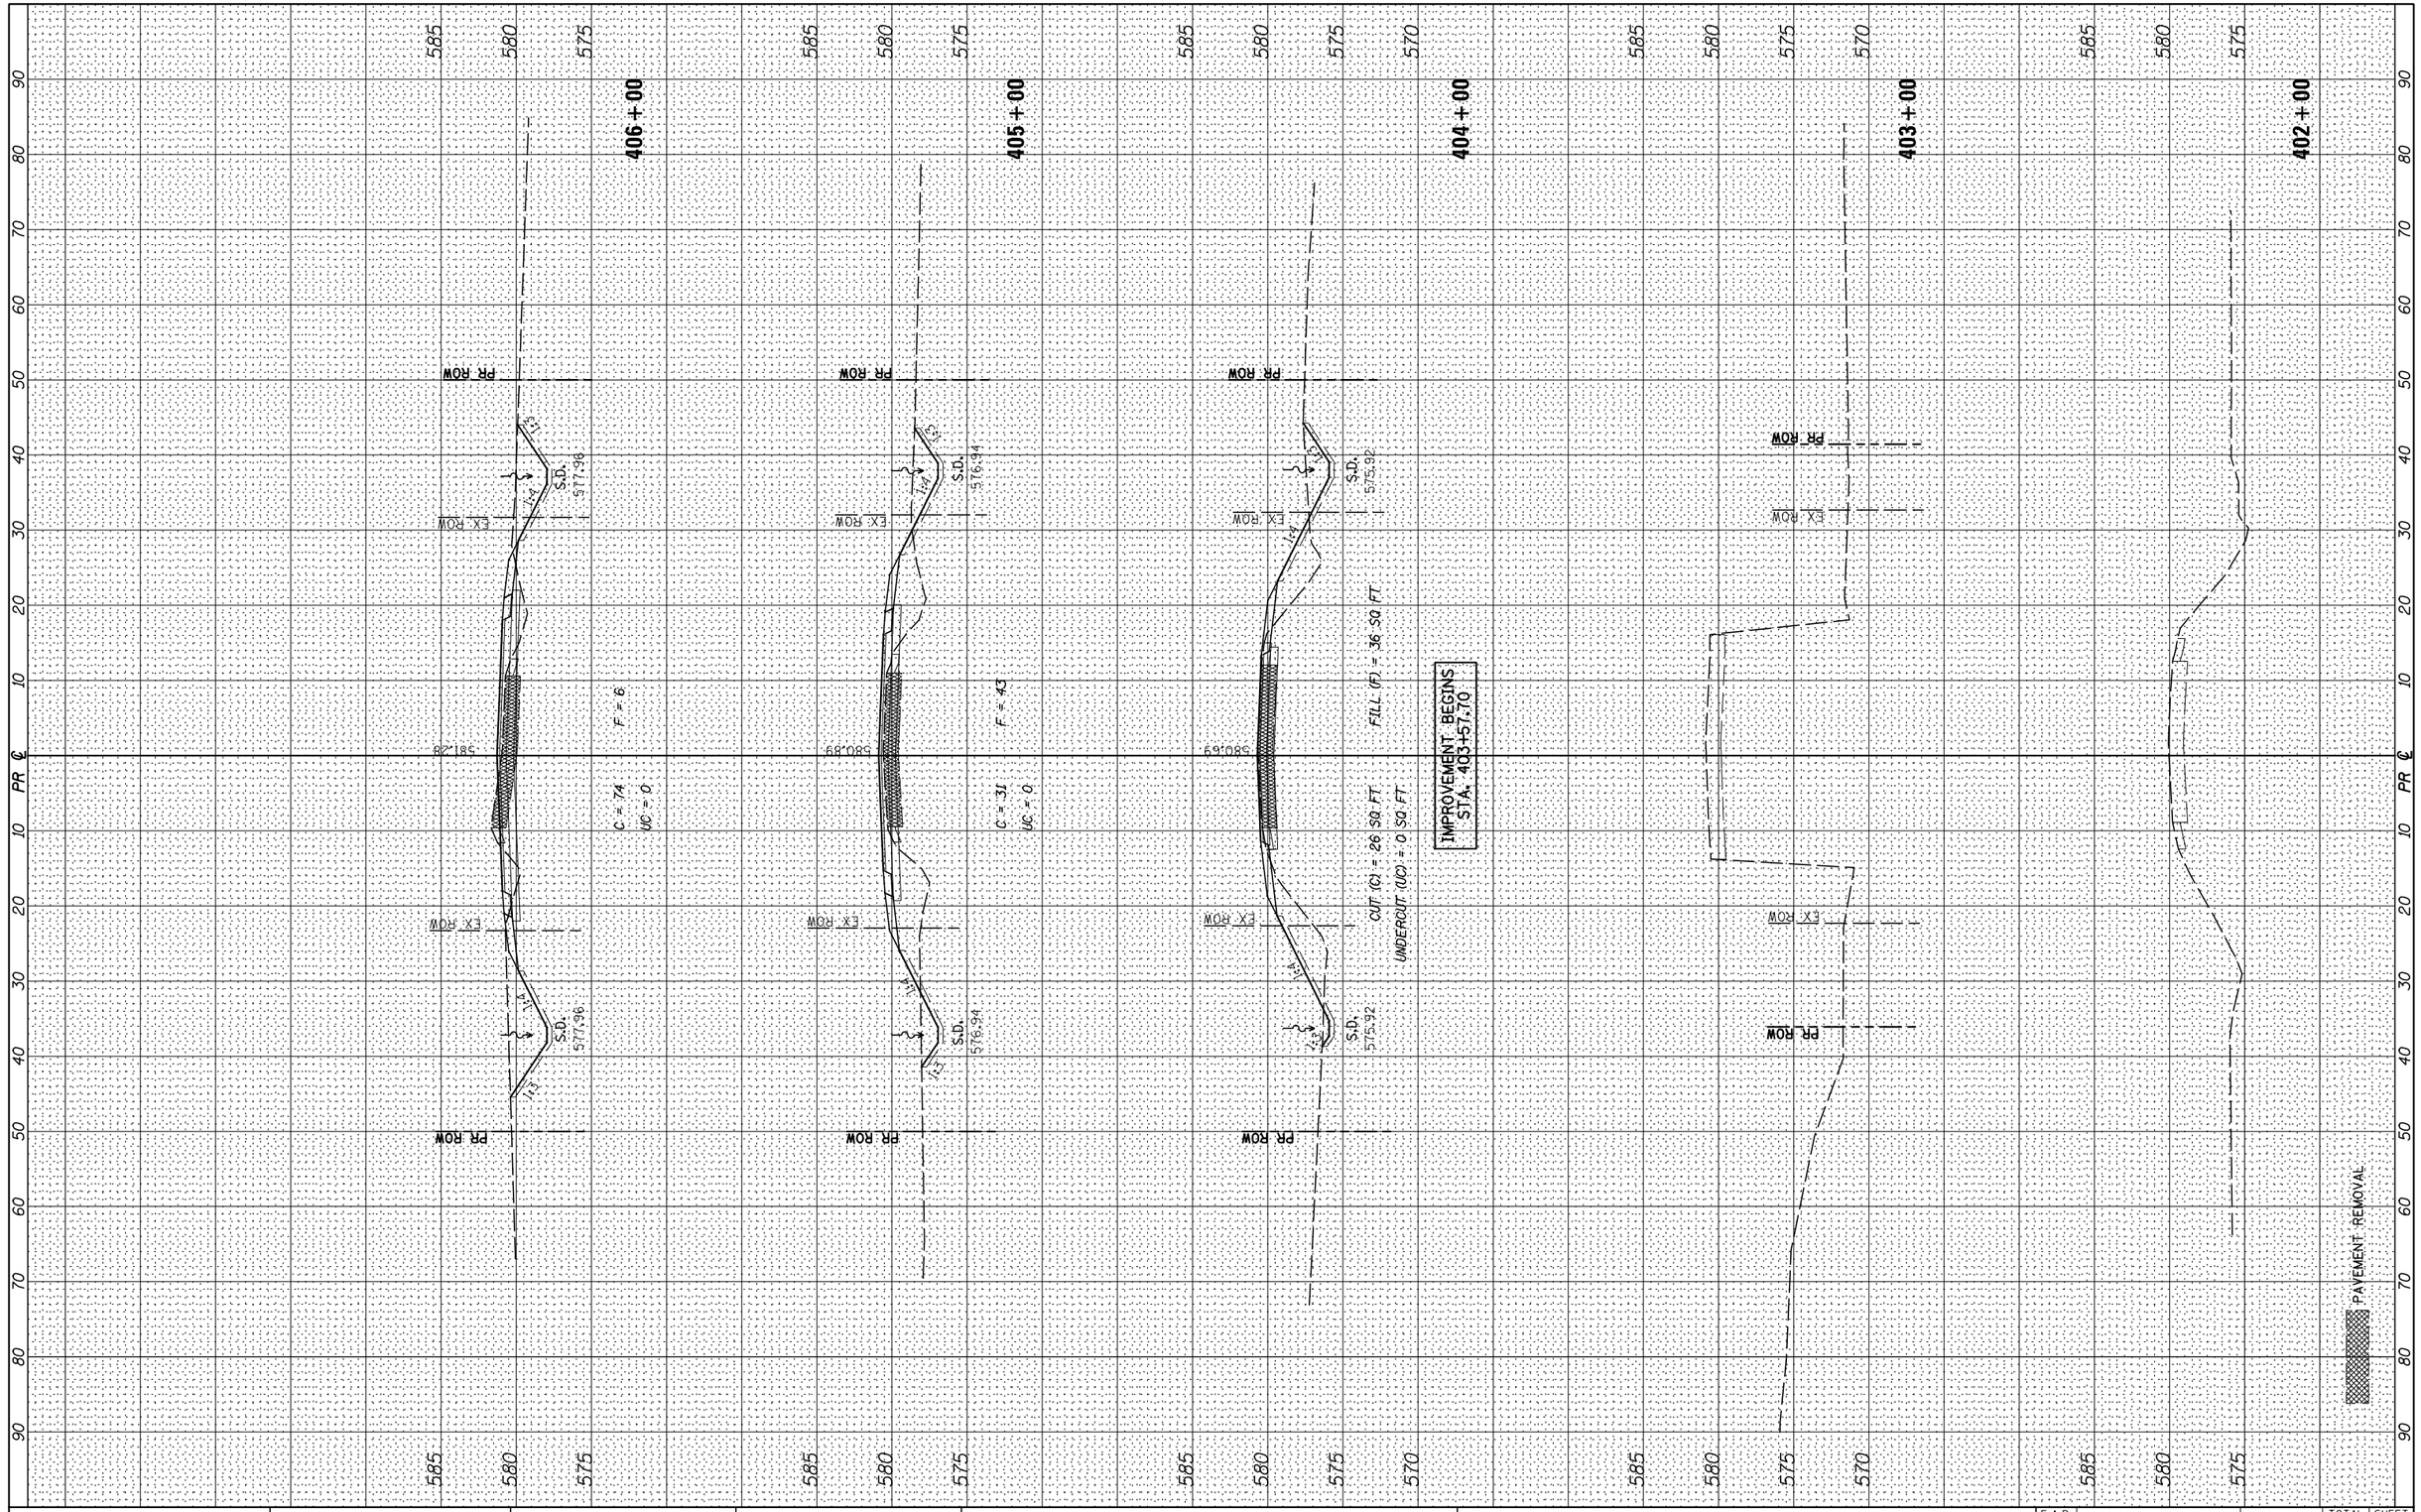

FILE NAME = V:\3195\66B83 (South Section)\CADD Sheets\D366B83-sht-xssht-Minooka.dgn	USER NAME = bdecraene	DESIGNED -	REVISED -
		DRAWN -	REVISED -
	PLOT SCALE = 20.0000 ' / in.	CHECKED -	REVISED -
XS_SHEET VERTICAL	PLOT DATE = 8/5/2013	DATE -	REVISED -

STATE OF ILLINOIS
DEPARTMENT OF TRANSPORTATION

MINOOKA RD. CROSS SECTIONS

SCALE: H=10 V=5 | SHEET 1 OF 4 SHEETS | STA. 402+00 TO STA. 406+00

F.A.P. RTE.	SECTION	COUNTY	TOTAL SHEETS	SHEET NO.
326	(110)R, BR & BR-1	GRUNDY	644	636
		CONTRACT NO. 66B83		
	ILLINOIS FED. AID PROJECT			