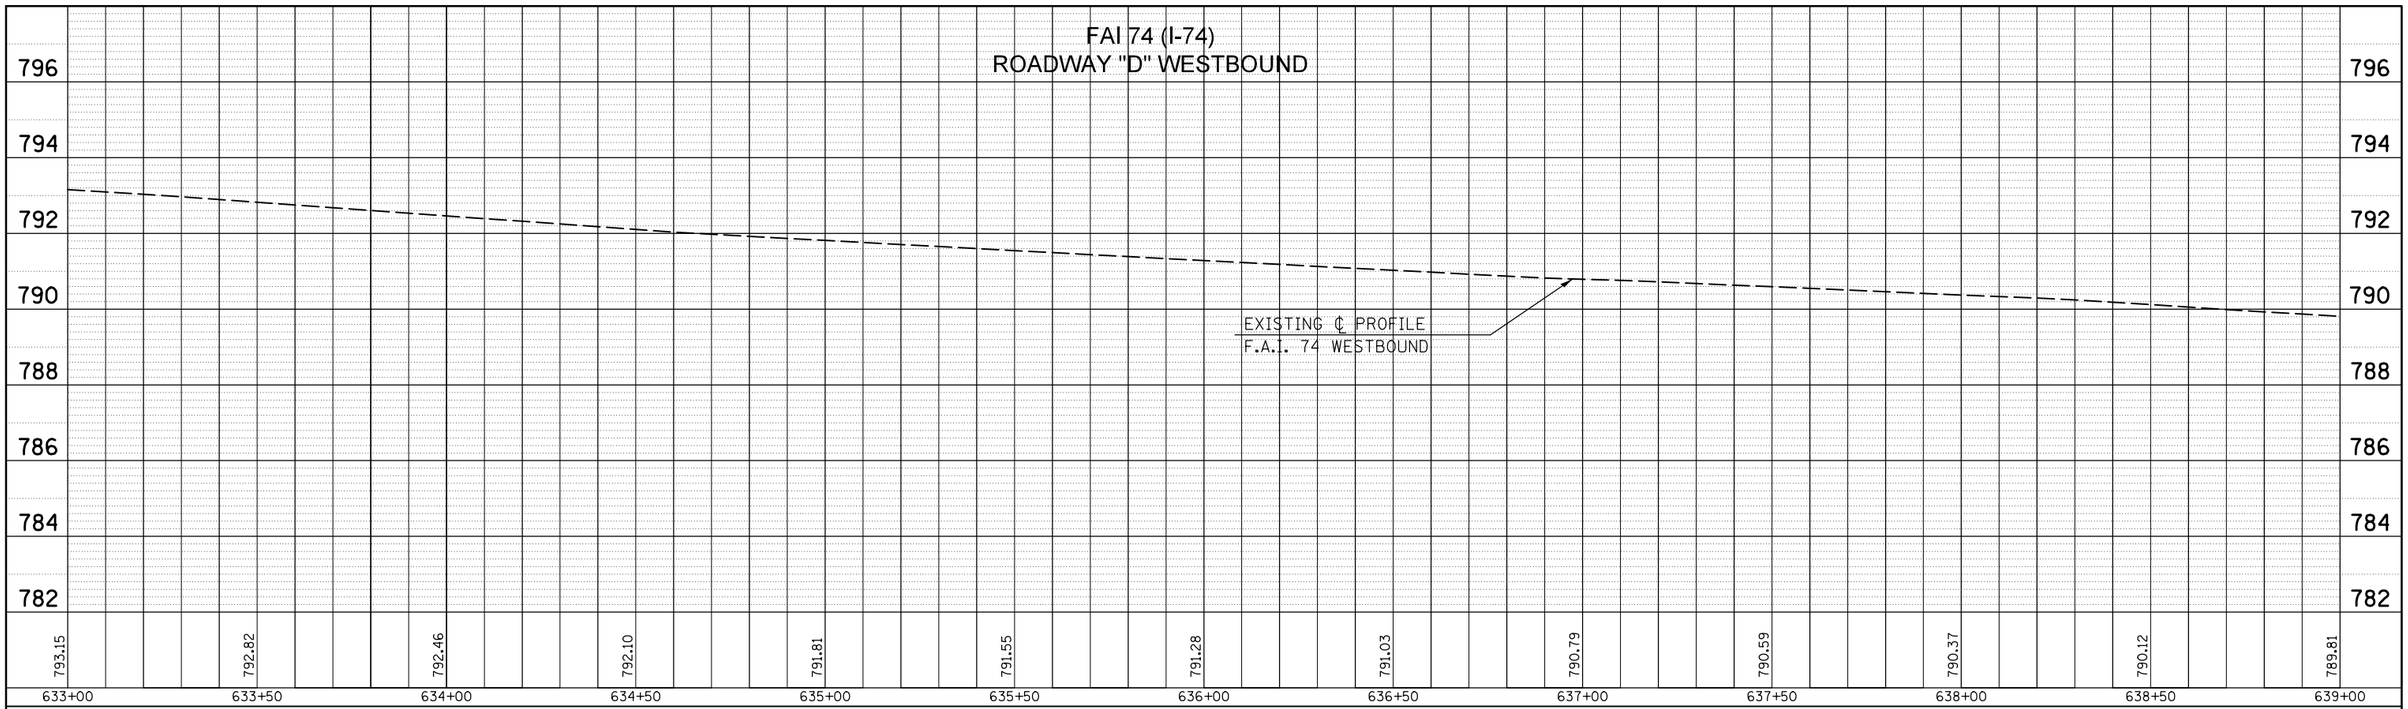

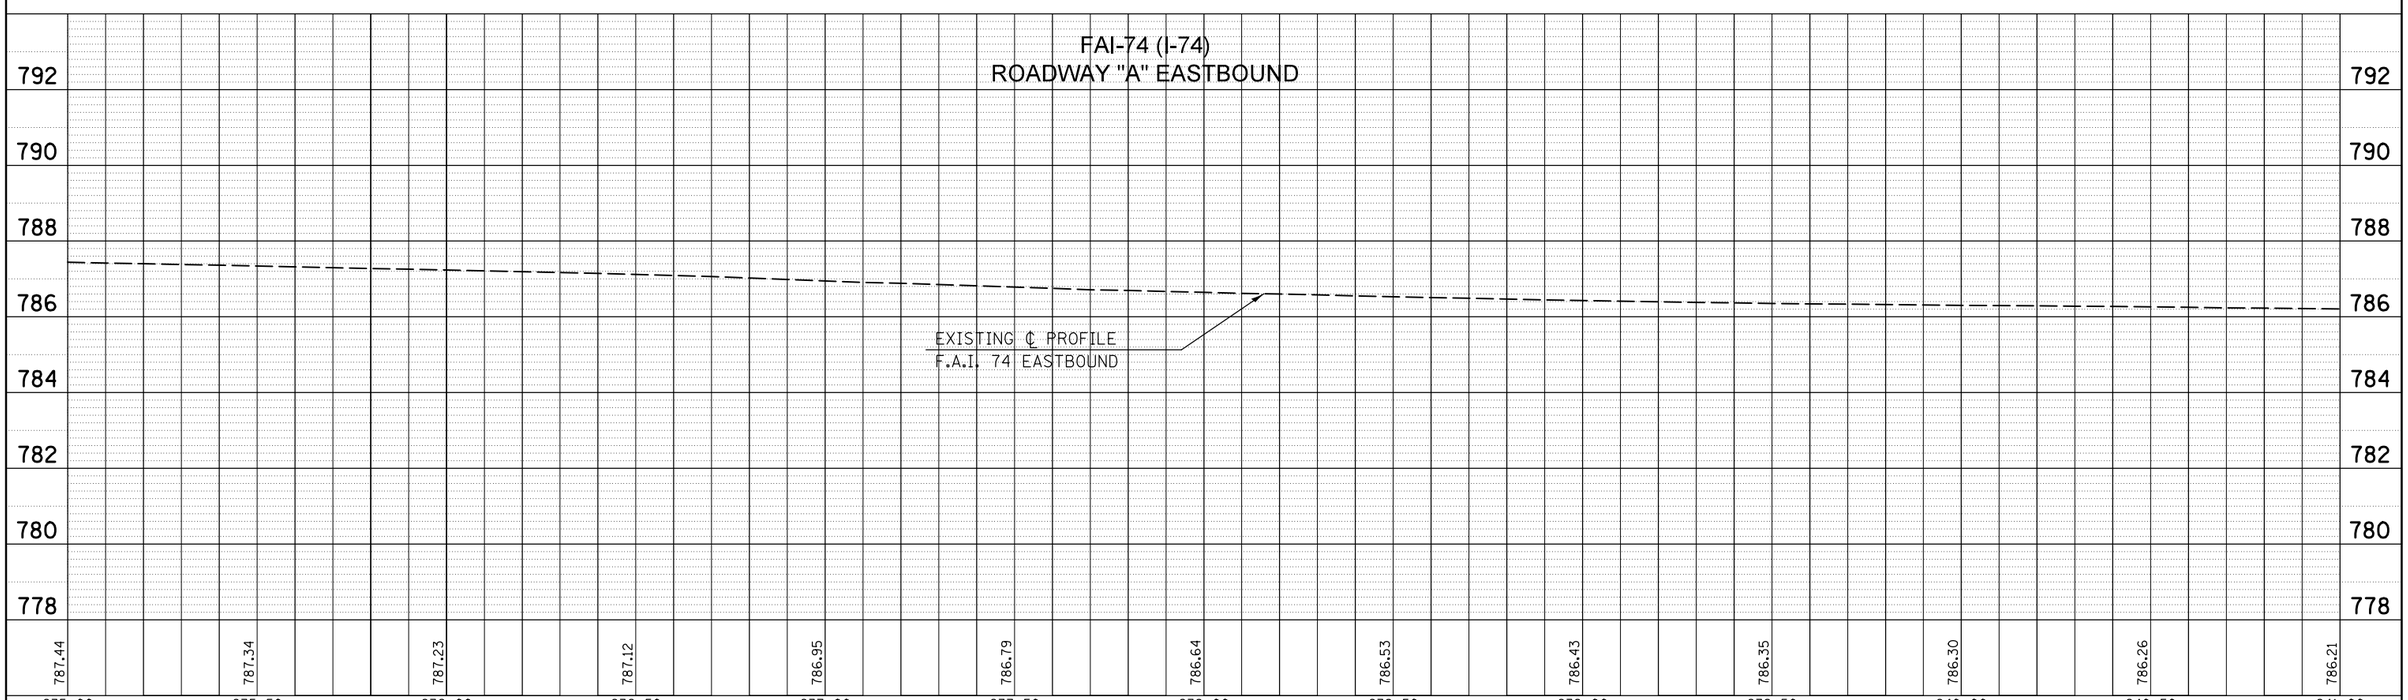

PLAN
SURVEYED
PLOTTED
ALIGNMENT CHECKED
RT. OF WAY CHECKED
CADD FILE NAME
NOTE BOOK
NO.
BY
DATE

PROFILE
SURVEYED
PLOTTED
GRADES CHECKED
B.M. NOTED
STRUCTURE NOTAT'NS CHK'D
NOTE BOOK
NO.
BY
DATE

FILE NAME = c:\pw_work\pwidot\detersbj\d0157116\D570570-sht-profiles.dgn	USER NAME = detersbj	DESIGNED -	REVISED -
	PLOT SCALE = 40.0000 ' / in.	DRAWN -	REVISED -
	PLOT DATE = 8/13/2013	CHECKED -	REVISED -
		DATE -	REVISED -

STATE OF ILLINOIS
DEPARTMENT OF TRANSPORTATION

F.A.I. 74 PROFILE SHEET

SCALE: | SHEET NO. 2 OF 3 SHEETS | STA. 633+00 TO STA. 641+00

F.A.I. RTE.	SECTION	COUNTY	TOTAL SHEETS	SHEET NO.
74	57-2O(HB,HB-1)BR-1	MCLEAN	440	83
		CONTRACT NO. 70570		
		ILLINOIS FED. AID PROJECT		