SEC. 17, T 23 N, R 2 E, 3RD PM

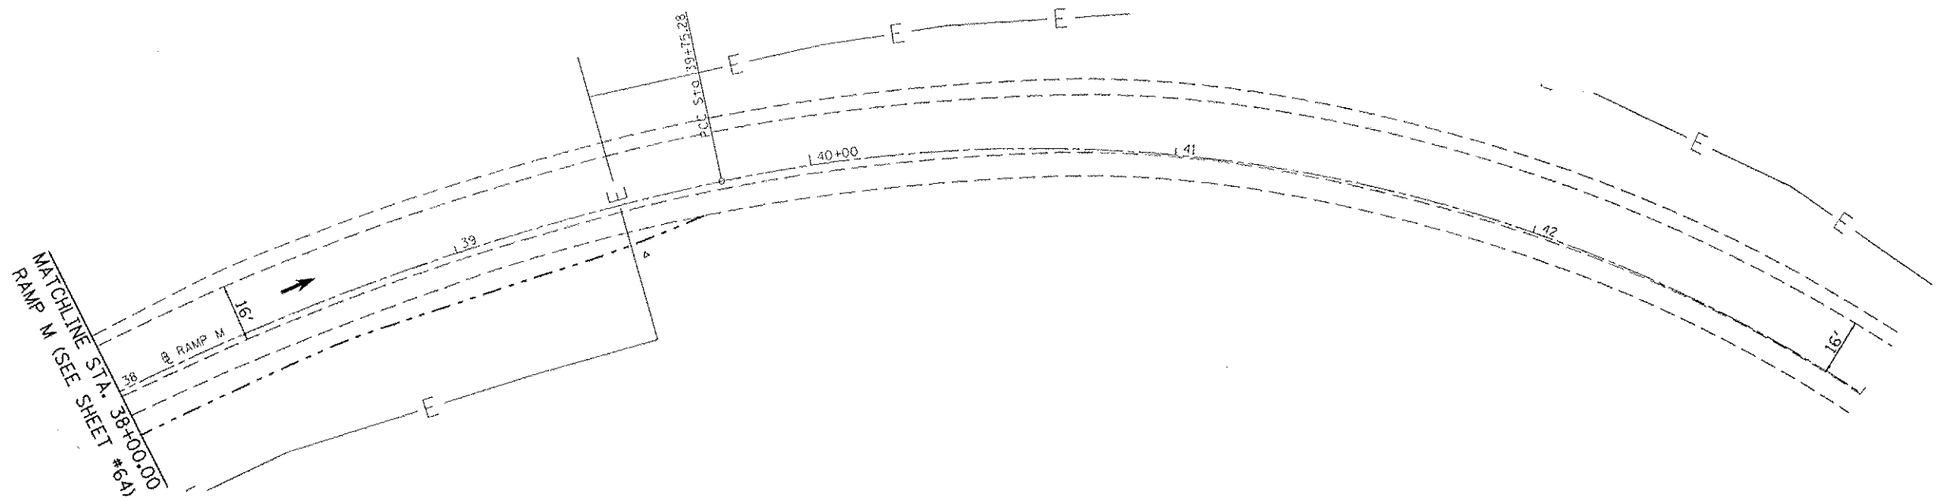

PLAN SHEET LOCATION

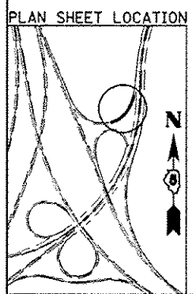

FILE NAME = c:\pw_work\pwidot\dateresby\d0157116\D70570-sht-plan.dgn	USER NAME = dateresby	DESIGNED -	REVISED -	STATE OF ILLINOIS DEPARTMENT OF TRANSPORTATION	PLAN SHEET RAMP M	F.A.P. RTE.	SECTION	COUNTY	TOTAL SHEETS	SHEET NO.
		DRAWN -	REVISED -			704	57-20(HB,HB-1)BR-1	MCLEAN	440	92
	PLOT SCALE = 40.0000 ' / in.	CHECKED -	REVISED -					CONTRACT NO. 70570		
	PLOT DATE = 9/9/2013	DATE -	REVISED -		SCALE: SHEET 1 OF 1 SHEETS STA. 38+00.00 TO STA. 43+00.00		ILLINOIS FED. AID PROJECT			